
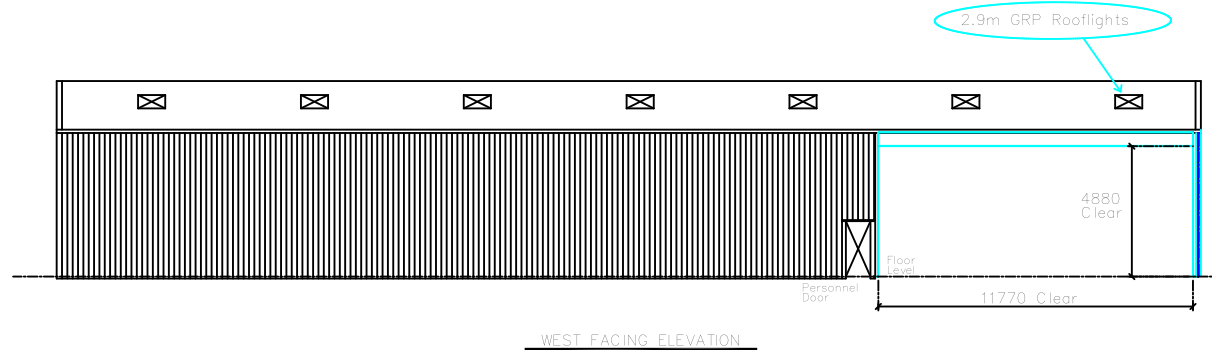


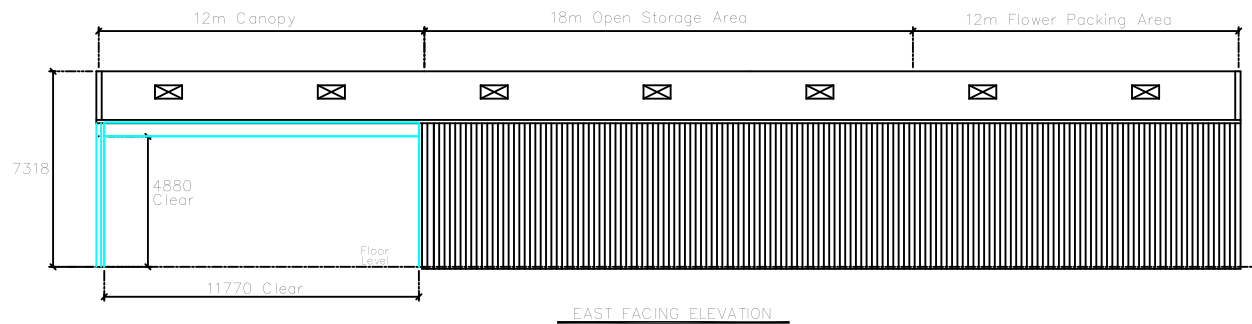

Roof Cladding






Natural colour(Light Grey) single skin cement fibre Cem6 roof sheets.
14no.2.9m GRP rooflights.

Vertical Cladding

0.5mm plastic coated steel sheets in Goosewing Grey colour BS 10A05.
Drip and fascia flashings and corner boards to be in Merlin Grey colour BS18B25.

Rainwater Goods

150mm half round PVC gutter with 110mm PVC downpipes.

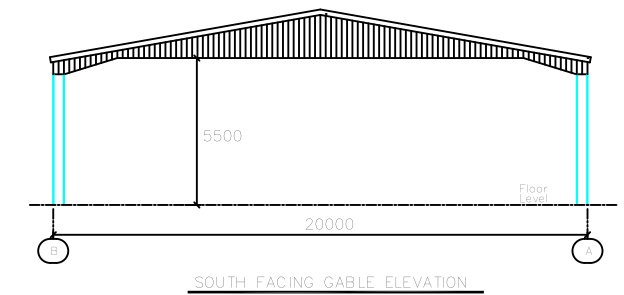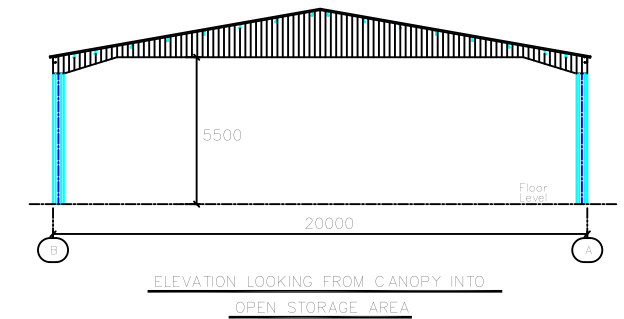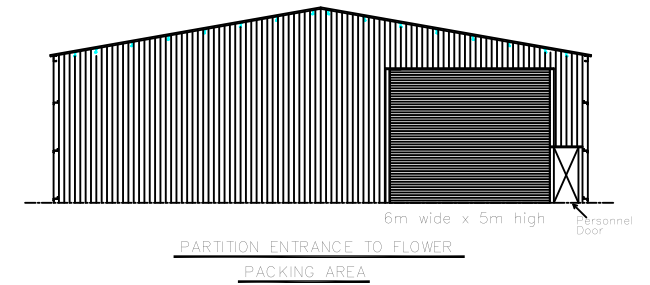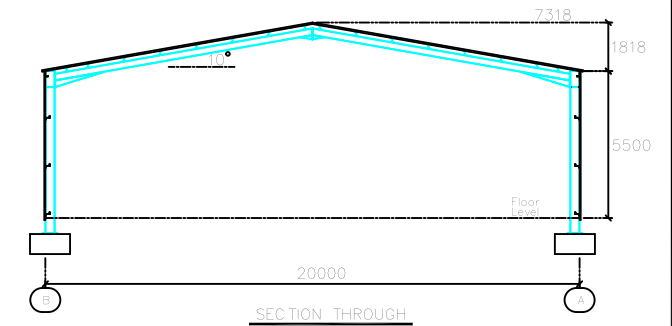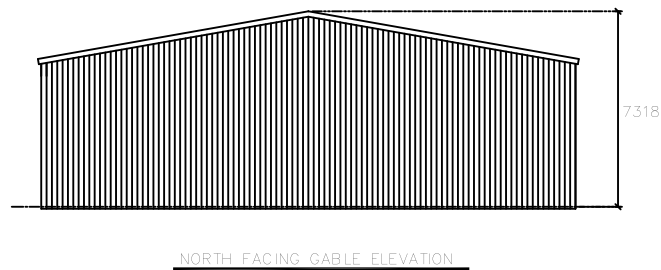

					GENERAL NOTES:	CLIENT	Snaith Flowers Ltd	DRAWN	D.P.	13/10/20	B.Pope & Sons Ltd. Church Farmyard Sempington Sleaford, Lincs. NG34 0LU Tel: 01529 241493 Fax: 01529 241493 Email: sales@bpopeandsons.co.uk
						PROJECT	Flower Storage Building with Canopy	CHECKED			
						TITLE	Ash House Farm, Station Road, Surtleet, Spalding, Lincs. PE11 4DB				
	A	D.P.	29/10/20	Doors moved on Partition.							
	REV	BY	DATE	DETAILS				SCALE	JOB No	DWG No.	REV
								1:100		BP/SF2	A