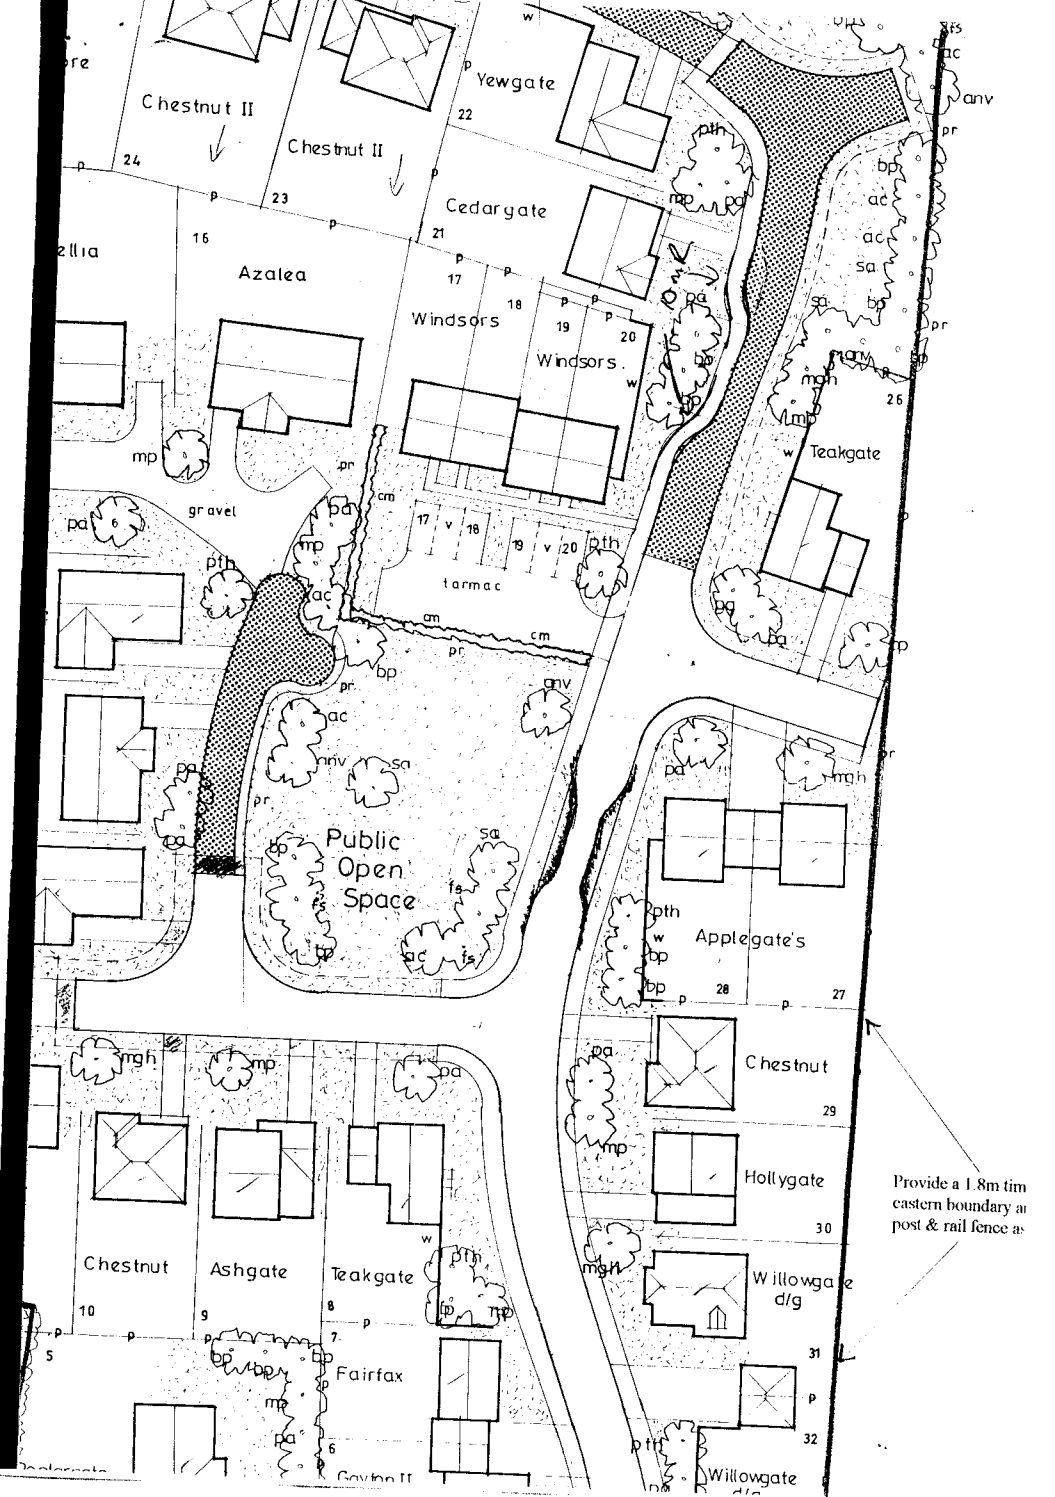
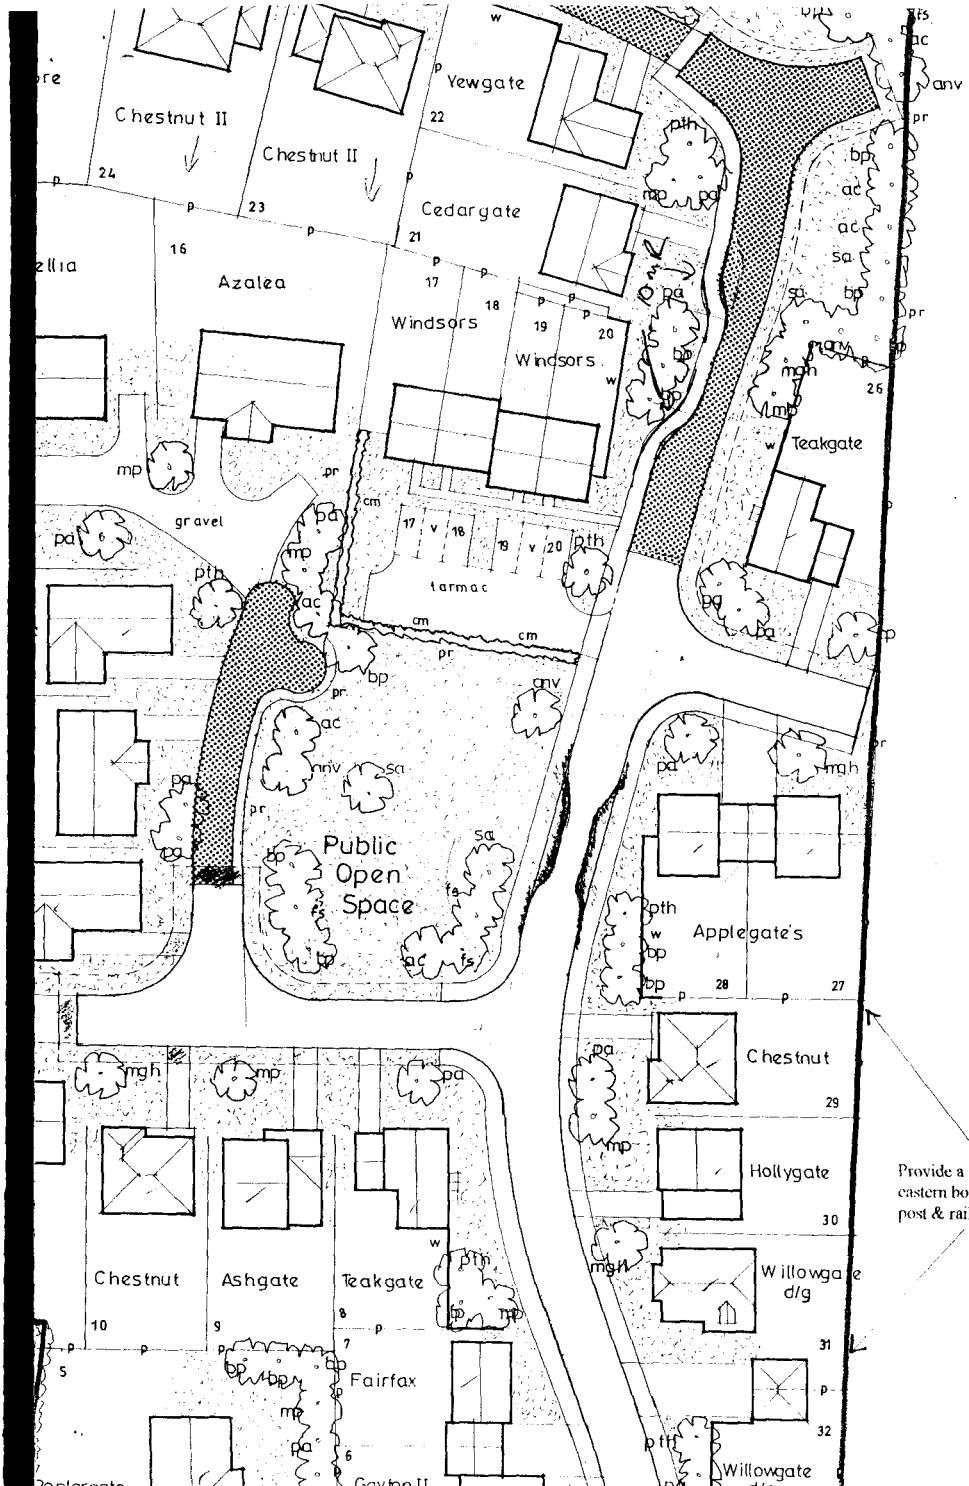

Chestnut II
Chestnut II
Yewgate
Cedargate
Azalea
Windsors
Windsors
Teakgate
gravel
tarmac
Public Open Space
Applegate's
Chestnut
Hollygate
Willowgate d/g
Willowgate
Chestnut
Ashgate
Teakgate
Fairfax
Provide a 1.8m tim
eastern boundary a
post & rail fence a


Chestnut II
Chestnut II
Yewgate
Cedargate
Azalea
Windsors
Windsors
Teakgate
gravel
tarmac
Public Open Space
Applegate's
Chestnut
Hollygate
Willowgate d/g
Willowgate
Chestnut
Ashgate
Teakgate
Fairfax
Gaytone II
Provide a 1·8m tir
eastern boundary
post & rail fence a