


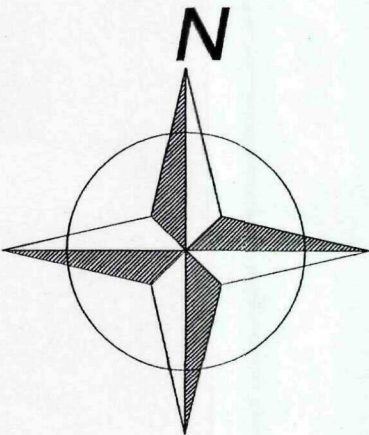

SURVEY STATIONS				
Name	Easting	Northing	Height	Remark
STN S1	100.000	100.000	9.484	Nail and Disc
STN S2	71.080	57.922	9.934	Nail and Disc
STN S3	69.589	100.000	9.374	Temp
STN S4	34.224	99.102	9.383	Temp
STN S5	-20.913	119.838	9.469	Temp
STN S6	24.135	141.121	8.695	Temp
STN S7	52.644	136.936	9.444	Nail and Disc
STN S8	59.703	100.000	9.450	Temp
STN S9	84.147	150.197	9.214	Nail and Disc
STN S10	65.240	214.679	9.301	Temp
STN S11	63.967	252.600	9.294	Temp

SHDC
Planning & Development
23 DEC 2009
Ref: 1014-09

[illegible]

G. R. MERCHANT LTD. 
I.ENG AMICE FIWO
**ARCHITECTURAL, STRUCTURAL
AND LAND DRAINAGE
CONSULTANTS**
4 Wrights Mews
12A Park Road, Holbeach,
Spalding, Lincs. PE12 7EE
Tel: 01406 490800
Fax: 01406 425744
E-Mail: gr.merchant@btconnect.com

Project

EXTENSION TO CREATE COFFEE SHOP
SCOLDHALL LANE
SURFLEET
SPALDING, Lincs. PE11 4BJ

Client
SPALDING FARM SHOP LTD

Drawing

SITE LAYOUT PLAN - EXISTING

Job Ref. 1973-09	Drawing No. 05
Date JUNE '09	Drawn GRM

[illegible]