



Front Elevation (North)

Proposed Elevations

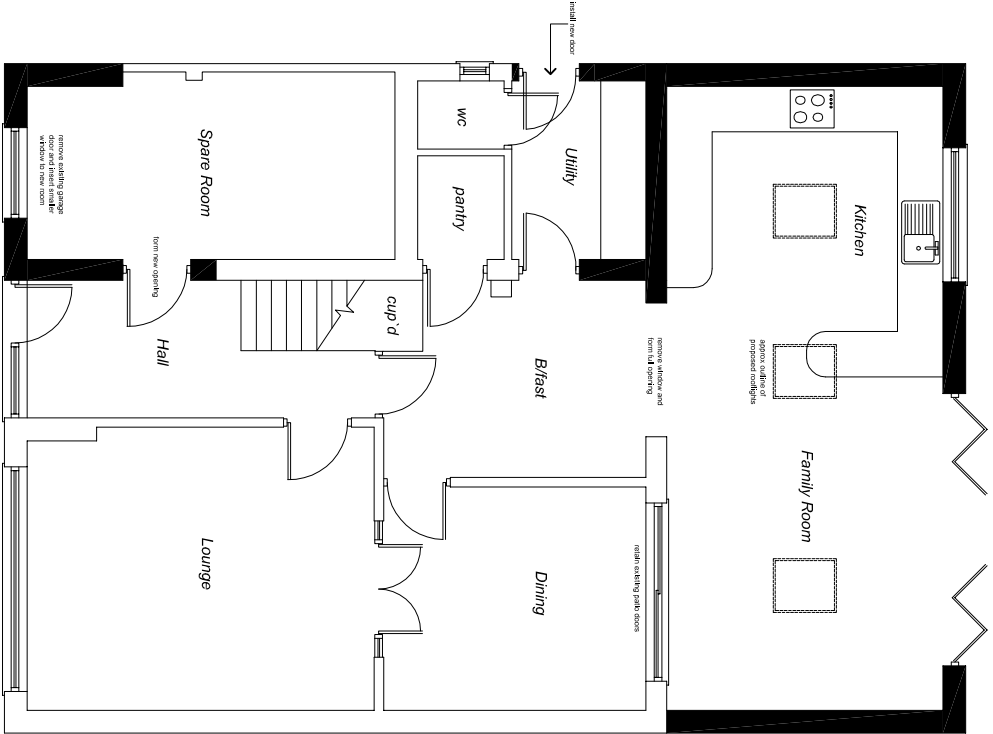

Ground Floor Layout

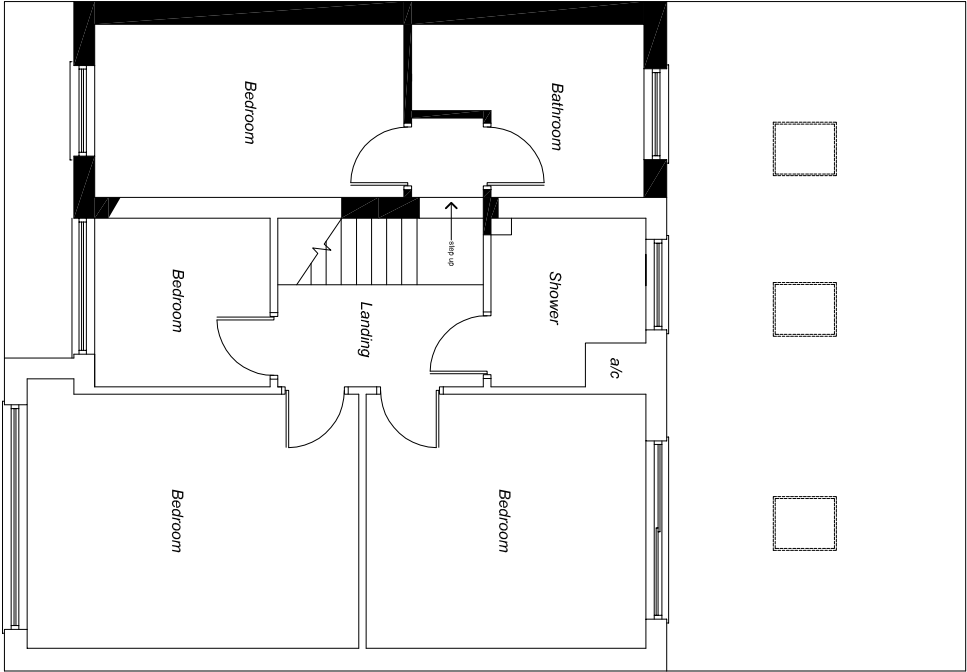

First Floor Layout

Side Elevation (West)

