



Front Elevation

Side Elevations

Rear Elevation

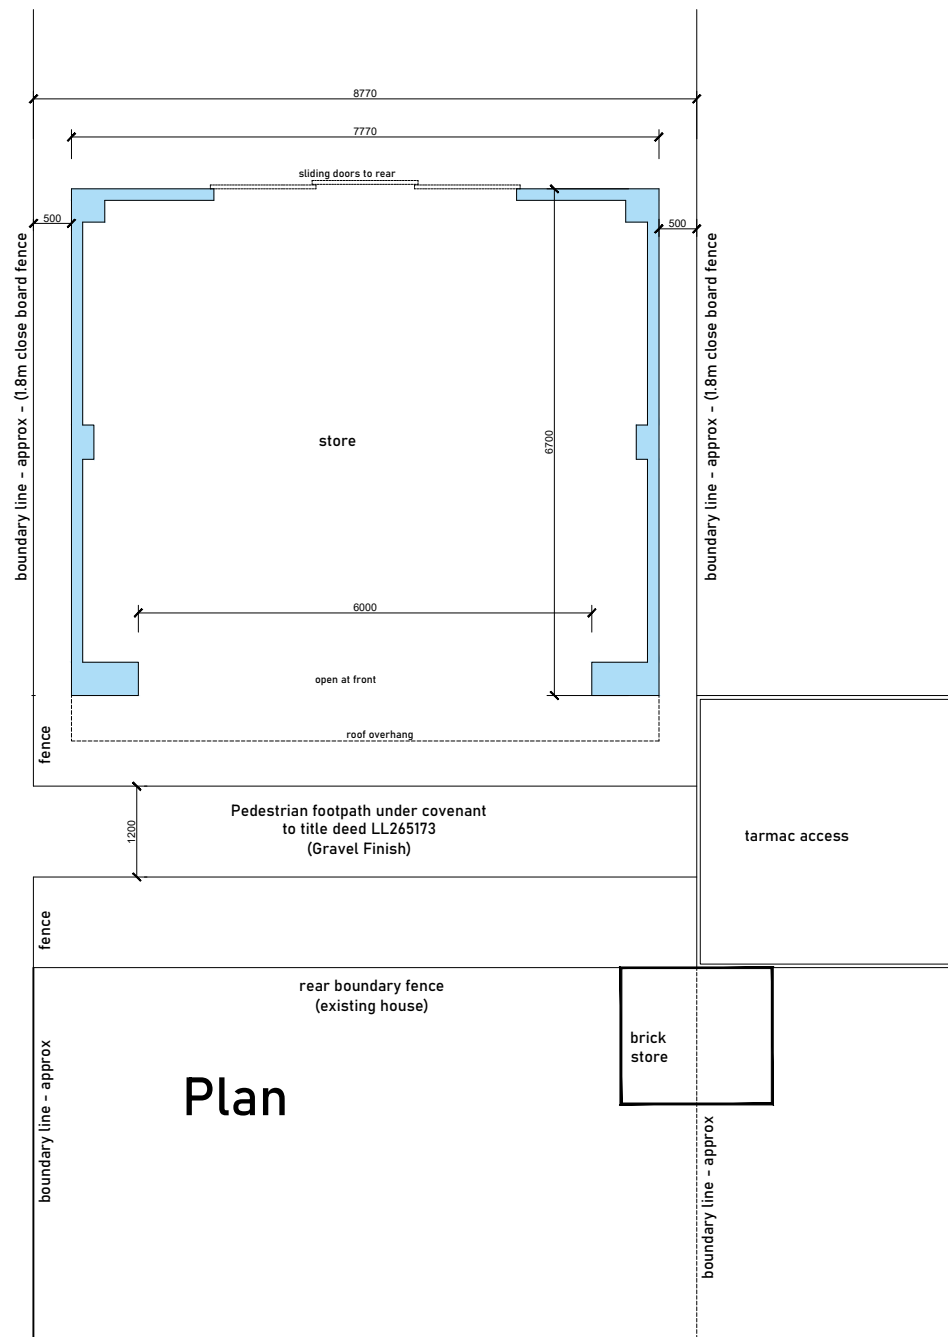

Plan

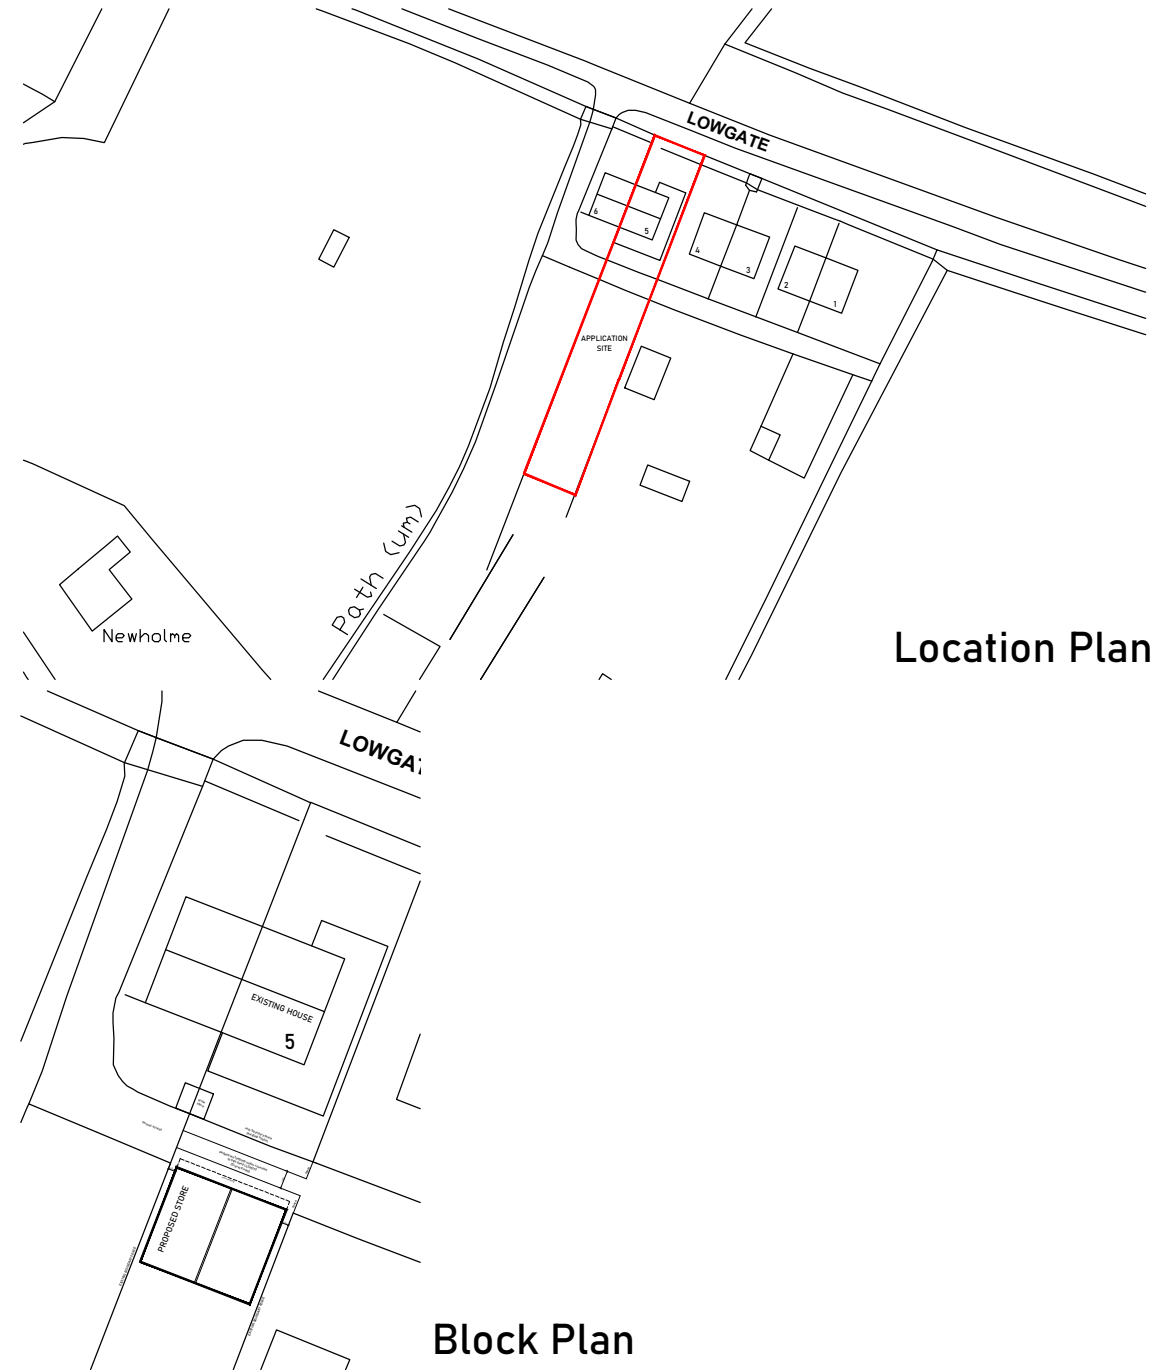

Location Plan

Block Plan