
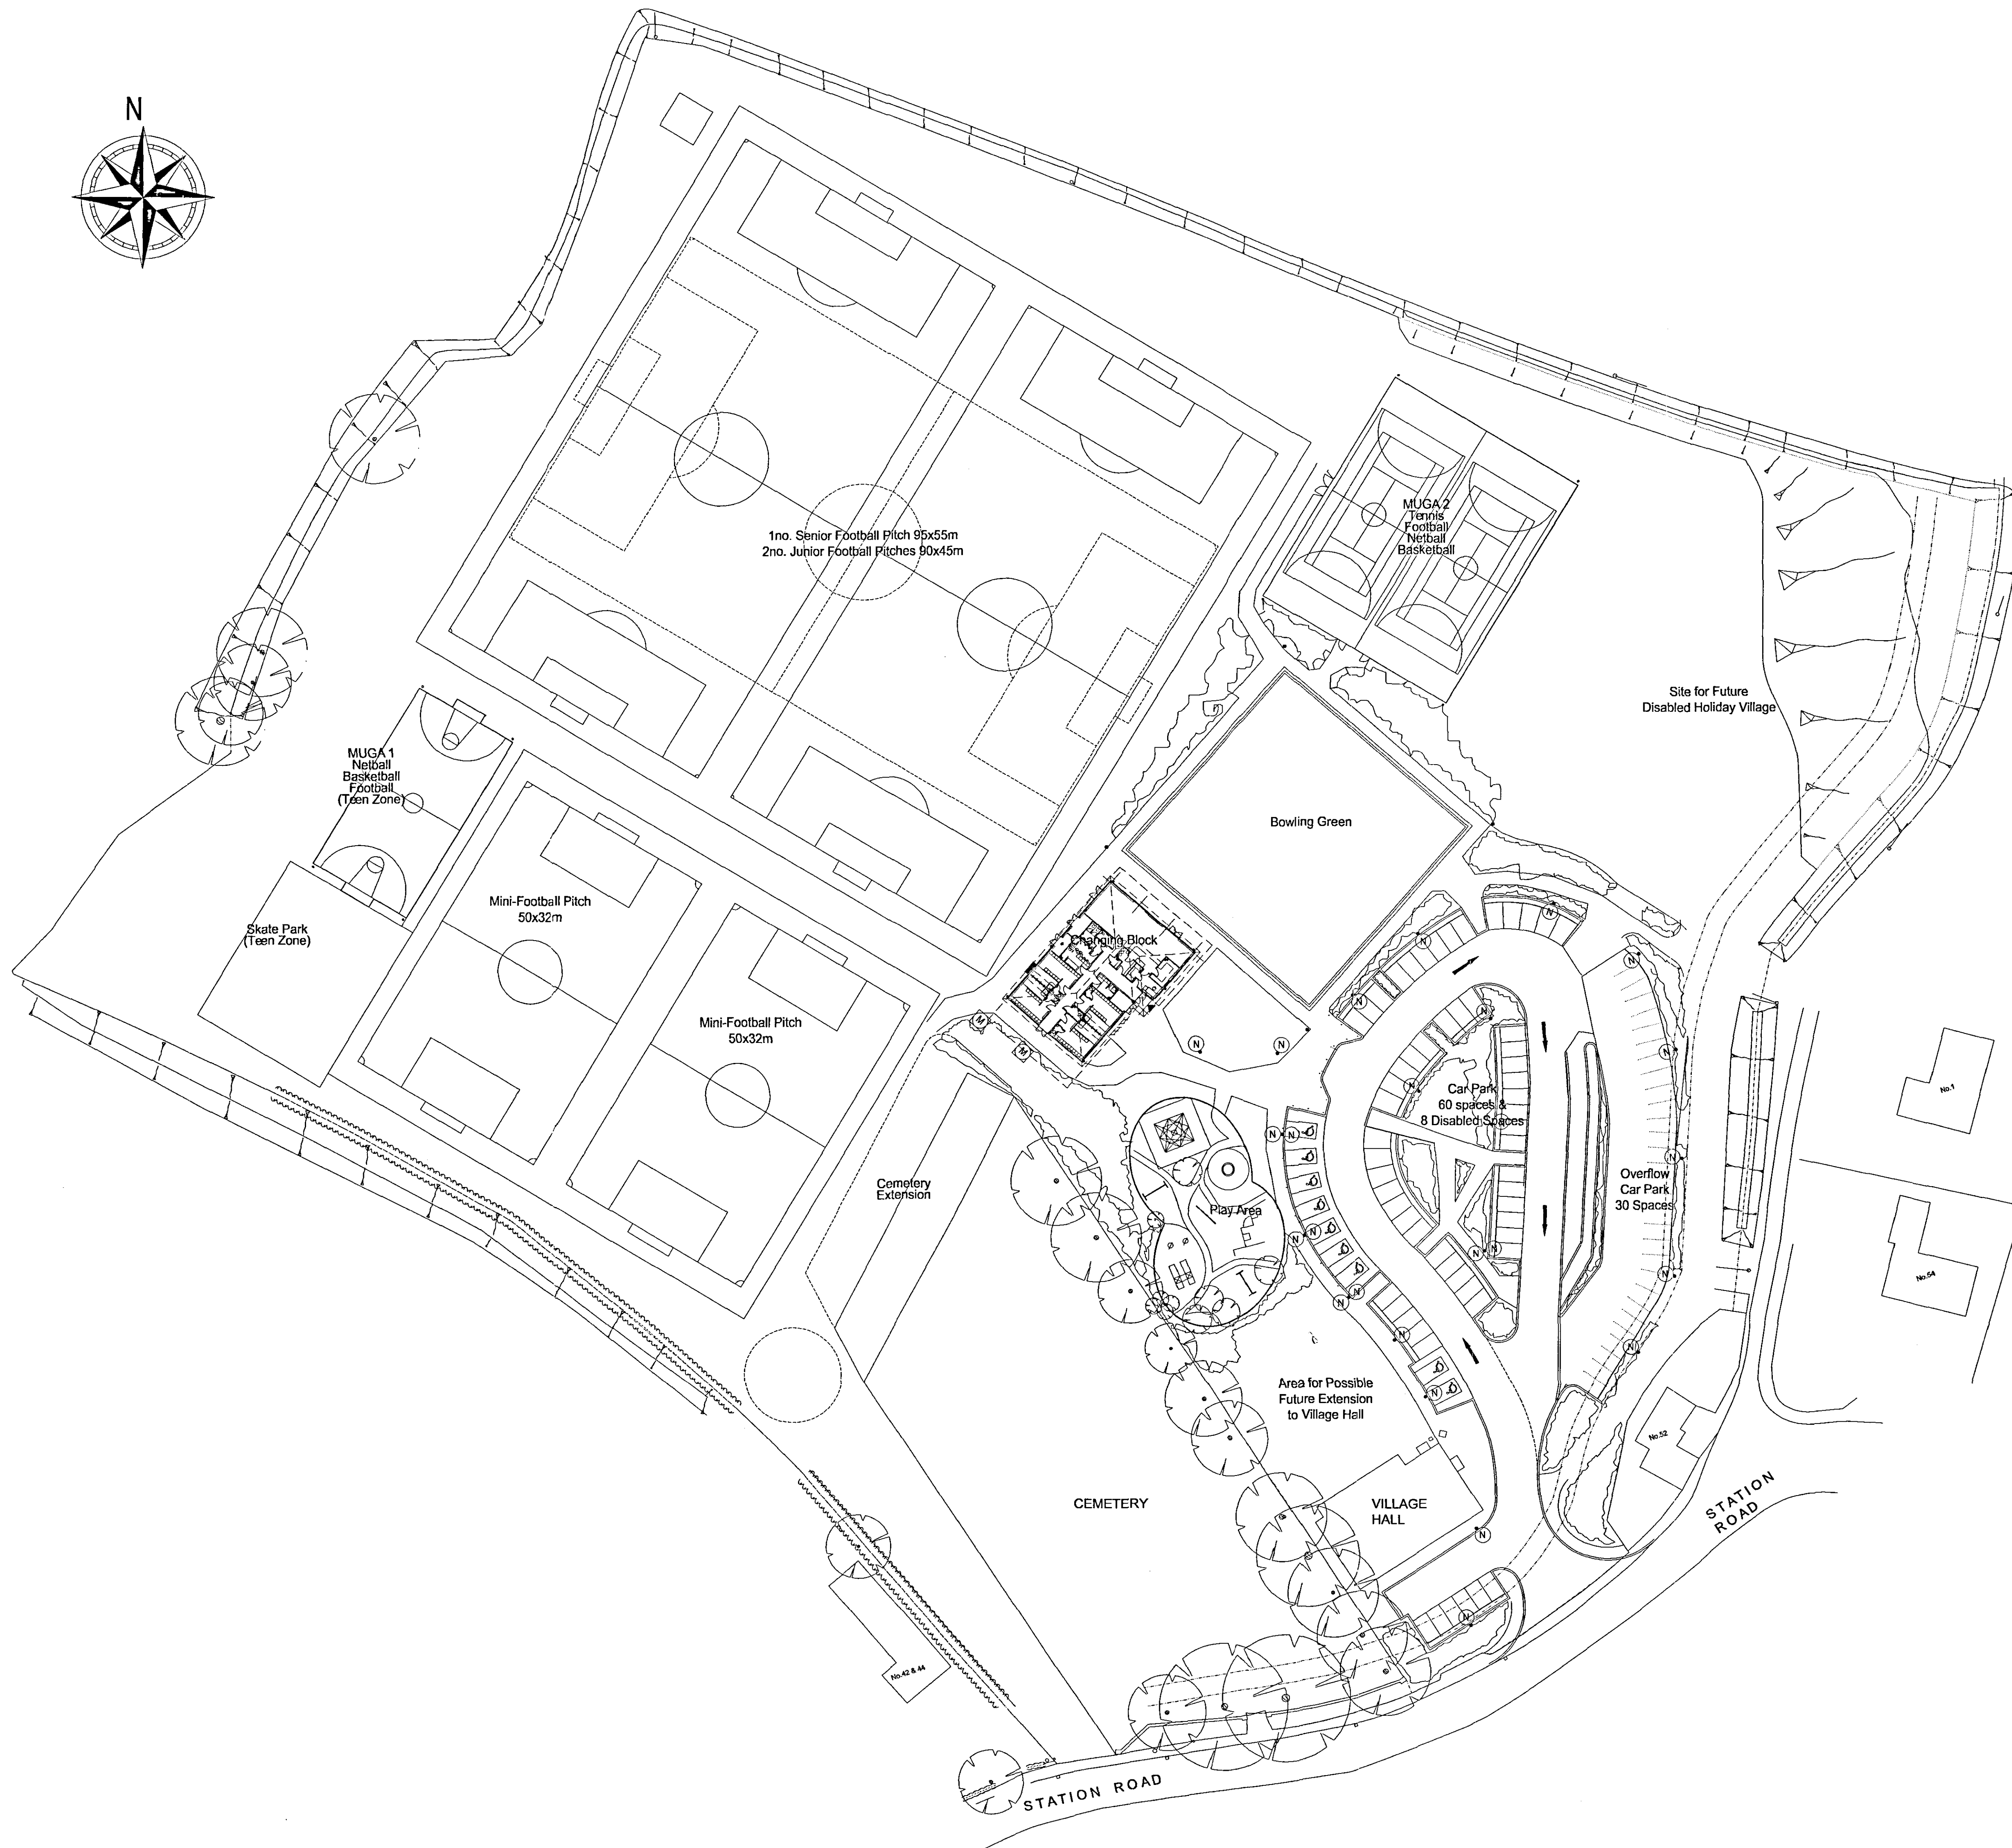


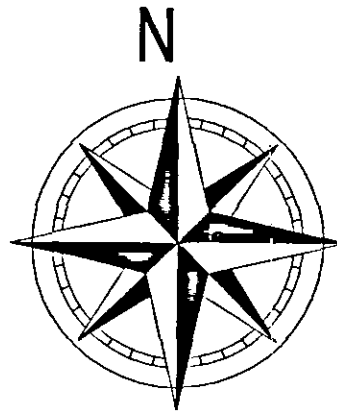

SHDC
PLANNING & DEVELOPMENT
- 1 AUG 2006
Ref. 1062106

**DETERMINED
PLAN**

REVISIONS:
A: Car park and landscaping updated. Play area repositioned. 05.02.03 E.J.
B: Pond added and Car Park re orientated to achieve WDIDB wayleave requirements 25.02.03 JTH
C: 07.03.03/18.03.03 Cemetery extension size updated / Car parking and other cost saving alterations made Drawing still requires formal completion after input from others JTH

PROJECT: DEVELOPMENT AT STATION ROAD SURFLEET Lincs		SIMONS DESIGN WITHAM PARK HOUSE WATERSIDE SOUTH LINCOLN LN6 7JP Tel: 01522 882600 Fax: 01522 882601 e-mail: simons_design@simonsgroup.com Web Site: www.simonsdesign.com	
CLIENT: S. P. A. R. C.			
DRAWING: PROPOSED SITE LAYOUT			
DATE: JAN 2003	DRAWN: J.T.H.	APPROVED: 	ARCHITECTURE INTERIOR DESIGN
SCALE: 1:500	DRAWING NO: 3975 / A1 / 103C		

THIS DRAWING IS COPYRIGHT AND NO PORTION SHOULD BE USED WITHOUT CONSENT. NO DIMENSIONS ARE TO BE SCALED OFF THIS DRAWING. ALL DIMENSIONS ARE TO BE VERIFIED ON SITE.