
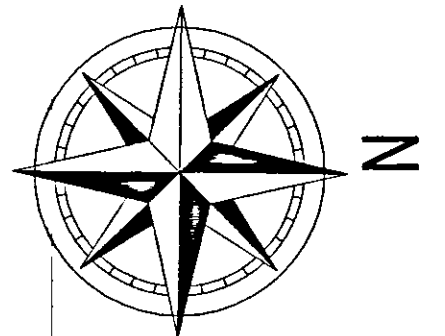
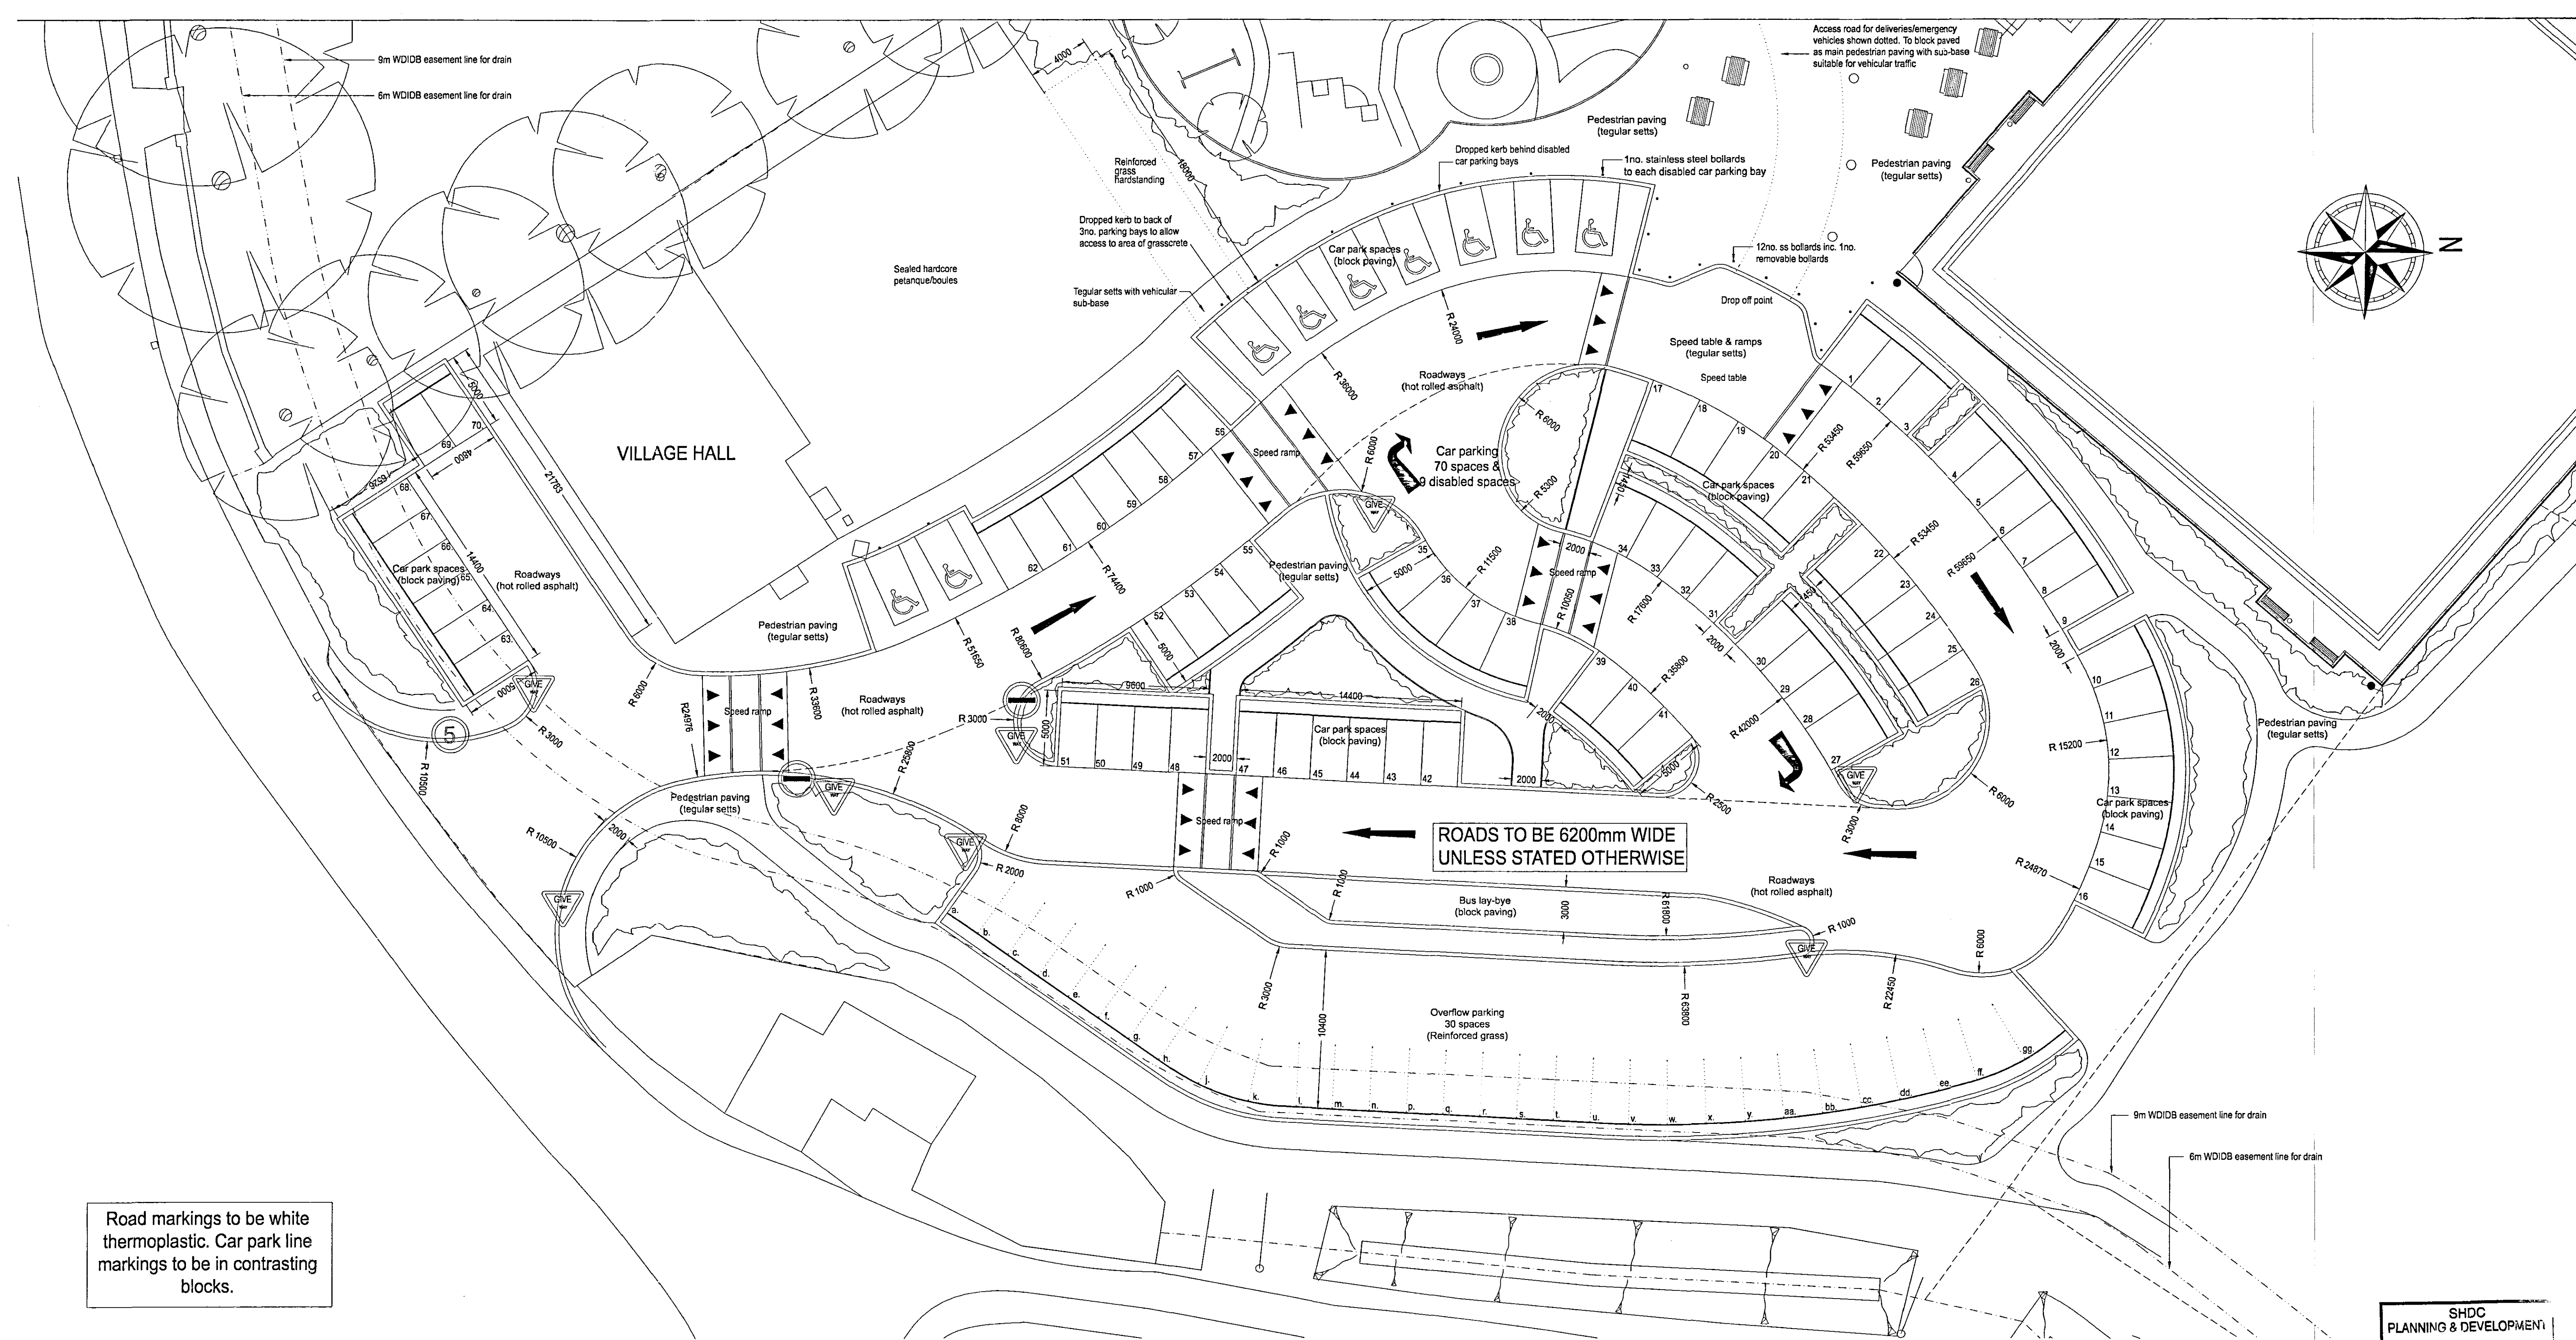


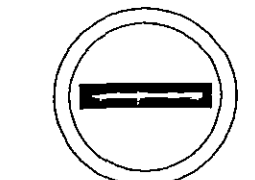

Road markings to be white thermoplastic. Car park line markings to be in contrasting blocks.

-  7no. Give Way signs
-  1no. Speed Limit signs
-  2no. No Entry signs

SHDC
PLANNING & DEVELOPMENT
- 1 AUG 2005
Ref. 1062106
**DETERMINED
PLAN**

REVISIONS:
C: Car park reorientated. 28.02.03 E.J.
B: Car park details moved to drawing 3975/A1/142. Bollards to disabled car parking bays indicated. 13.02.03 E.J.
A: Car park layout amended. Petanque/boules area extended and playarea relocated. 11.02.03 E.J.

FOR TYPICAL CAR PARKING BAYS AND KERB
DETAILS SEE DRAWING 3975 / A1 / 142

PROJECT: DEVELOPMENT AT STATION ROAD, SURFLEET, Lincs.		SIMONS DESIGN WITHAM PARK HOUSE WATERSIDE SOUTH LINCOLN LN5 7JP Tel: 01522 882600 Fax: 01522 882601 email: simons_design@simonsgroup.com Web Site: www.simonsdesign.com	
CLIENT: S.P.A.R.C.			
DRAWING TITLE: CAR PARK LAYOUT			
DATE: FEB 2003	DRAWN: E.J.	APPROVED: 	ARCHITECTURE INTERIOR DESIGN THIS DRAWING IS COPYRIGHT AND NO PORTION SHOULD BE USED WITHOUT CONSENT. NO DIMENSIONS ARE TO BE SCALED OFF THIS DRAWING. ALL DIMENSION ARE TO BE VERIFIED ON SITE.
SCALE: 1:200	DRAWING No: 3975 / A1 / 141C		