
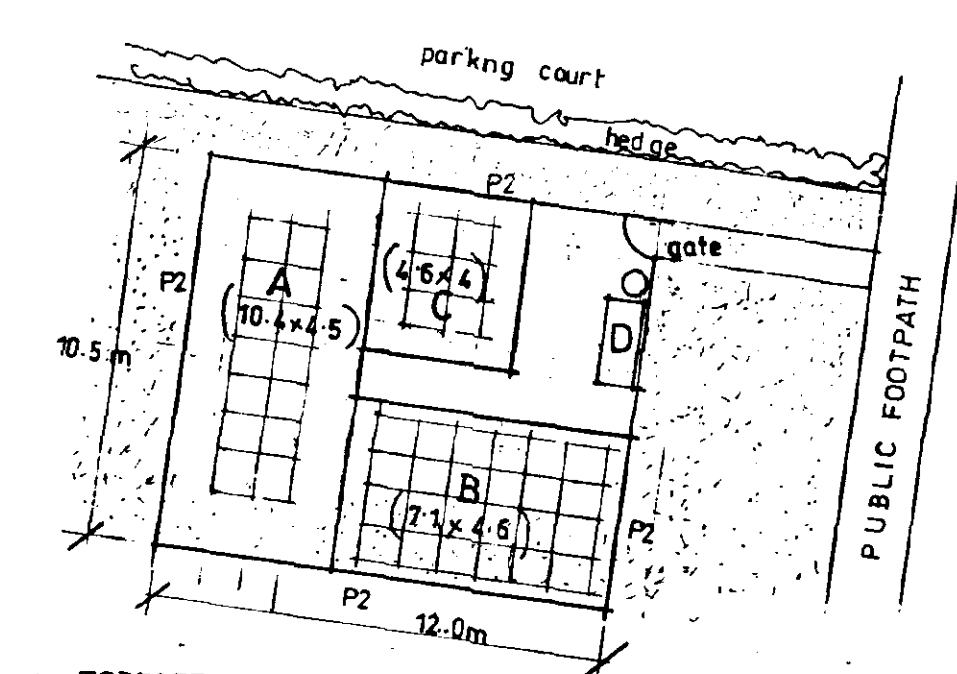
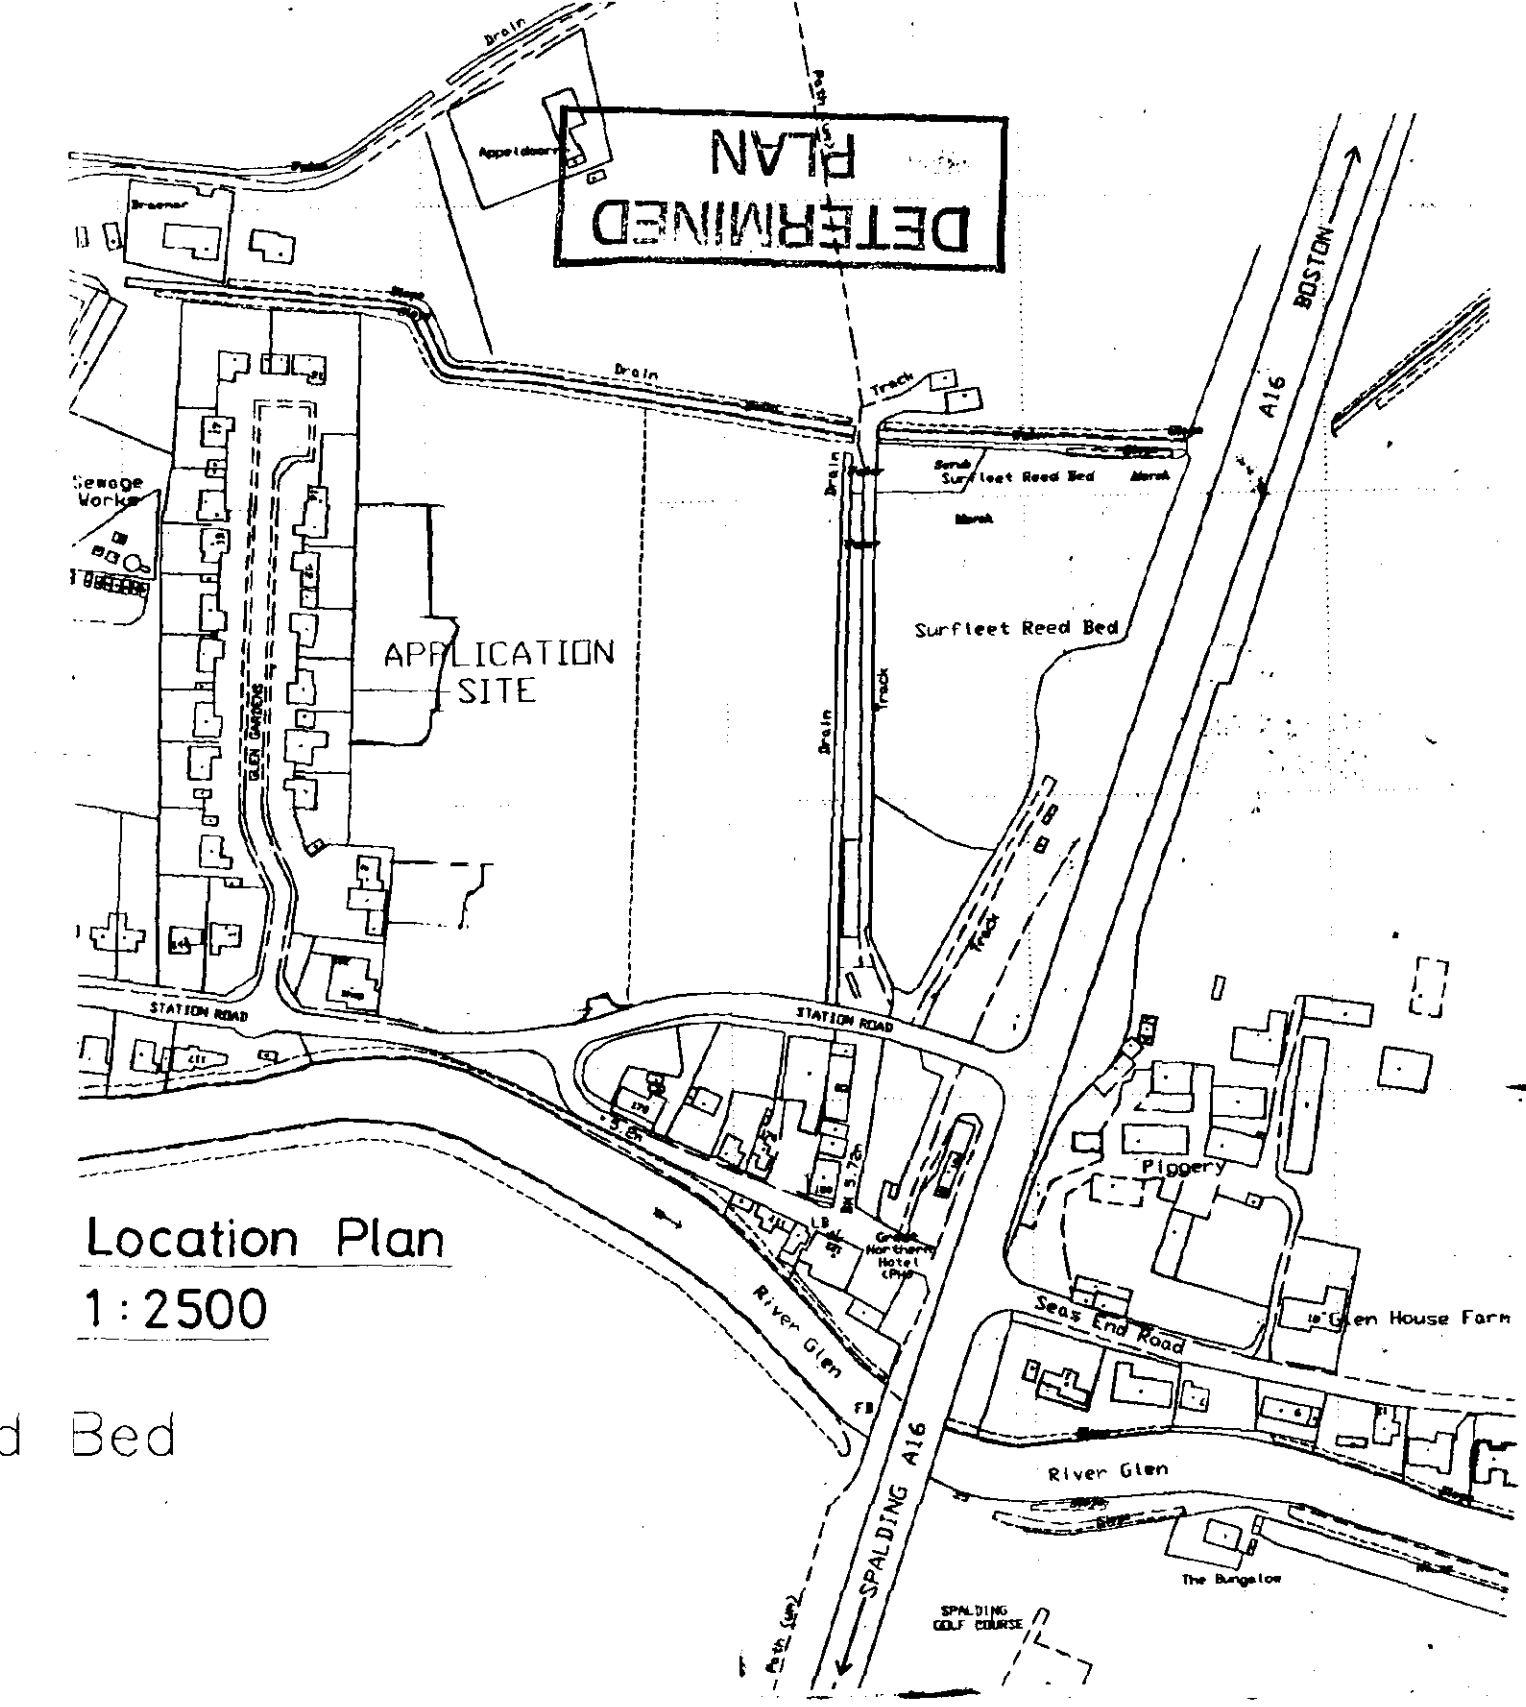


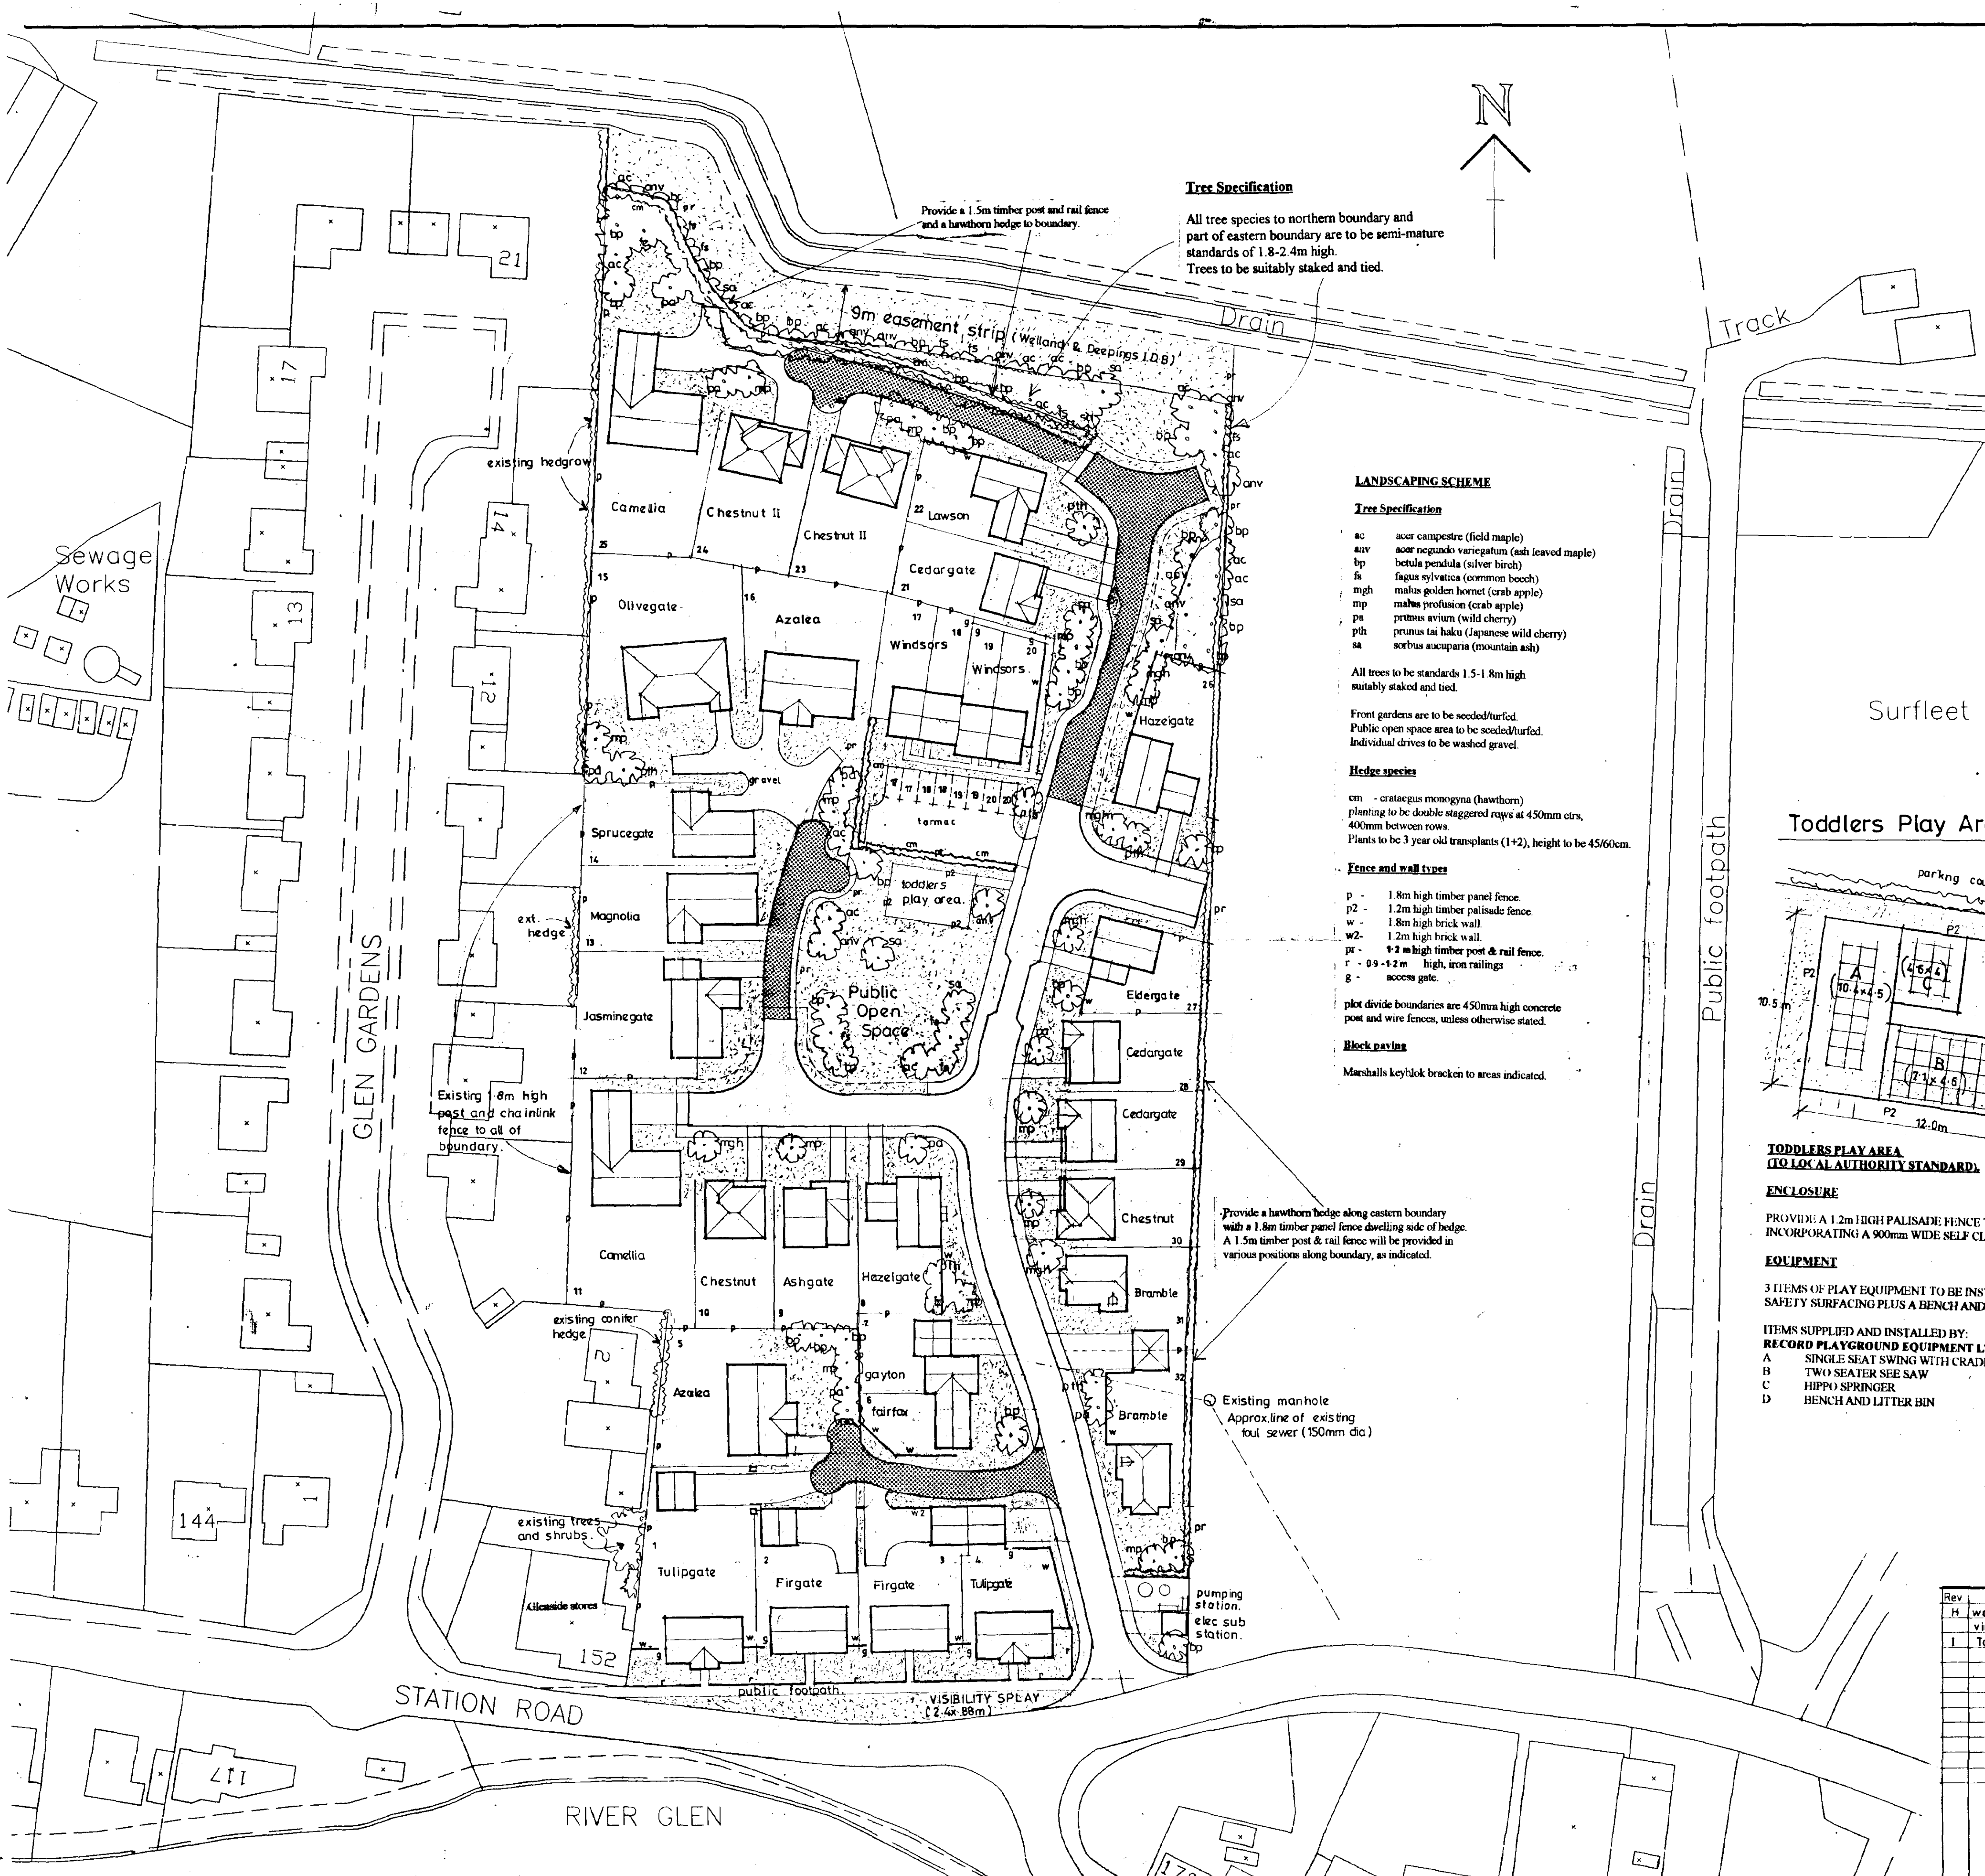

TODDLERS PLAY AREA
(TO LOCAL AUTHORITY STANDARD)

ENCLOSURE
PROVIDE A 1.2m HIGH PALISADE FENCE TO PERIMETER AS INDICATED INCORPORATING A 900mm WIDE SELF CLOSING HAND GATE.

EQUIPMENT
3 ITEMS OF PLAY EQUIPMENT TO BE INSTALLED INCLUDING SAFETY SURFACING PLUS A BENCH AND LITTER BIN.

ITEMS SUPPLIED AND INSTALLED BY:
RECORD PLAYGROUND EQUIPMENT LTD.
A SINGLE SEAT SWING WITH CRADLE SEAT RUF RP181
B TWO SEATER SEE SAW RUF RP270
C HIPPO SPRINGER RUF RP274
D BENCH AND LITTER BIN



Broadgate Builders (Spalding) Ltd
Broadgate House, Weston Hills,
Spalding, Lincolnshire, PE12 6DB.
Telephone: (01406) 380532 Fax: (01406) 380014

PROJECT TITLE
Proposed Residential Development
off Station Road,
Surfleet,
Spalding,
Lincolnshire.

DRAWING
Site Layout

SOUTH HOUSING AND DC
HOUSING
10 Nov 1998
Ref: 1113/98

Rev	Des.	Date	By	REV	DESCRIPTION	DATE	BY
H	walls between plots 1-4 now 1-8 and not 1-2 victorian railings revised.	22.4.98	MD	A	PLANNING AND BROADGATE AMENDMENTS 4.12.96 MD	21.1.97	MD
I	Toddlers play area amended	3.11.98	MD	C	PLOTS 2-3 RE-POSITIONED 15m PLOT SUBSTITUTIONS TO 5, 8, 12-14, 22, 26-30, Plots 15-21 repositioned. Elec sub station indicated.	19.2.97	MD
				D	Public footpath to plots 8-11, 26, 27. Plot substitution plot 27. Parking amended plots 17-20 (2 spaces each). Gates indicated. Pumping station indicated.	4.4.97	MD
				E	Hedge fronting plots 22-25 repositioned to 15m from p drive area to north adopted by SDC	10.3.97	MD
				F	Equipment specified to toddlers play area	12.4.98	MD
				G			
SCALE		1:500		DRAWN		MD	
DATE		SEP 1996		DRAWING NO.		96026/001	