


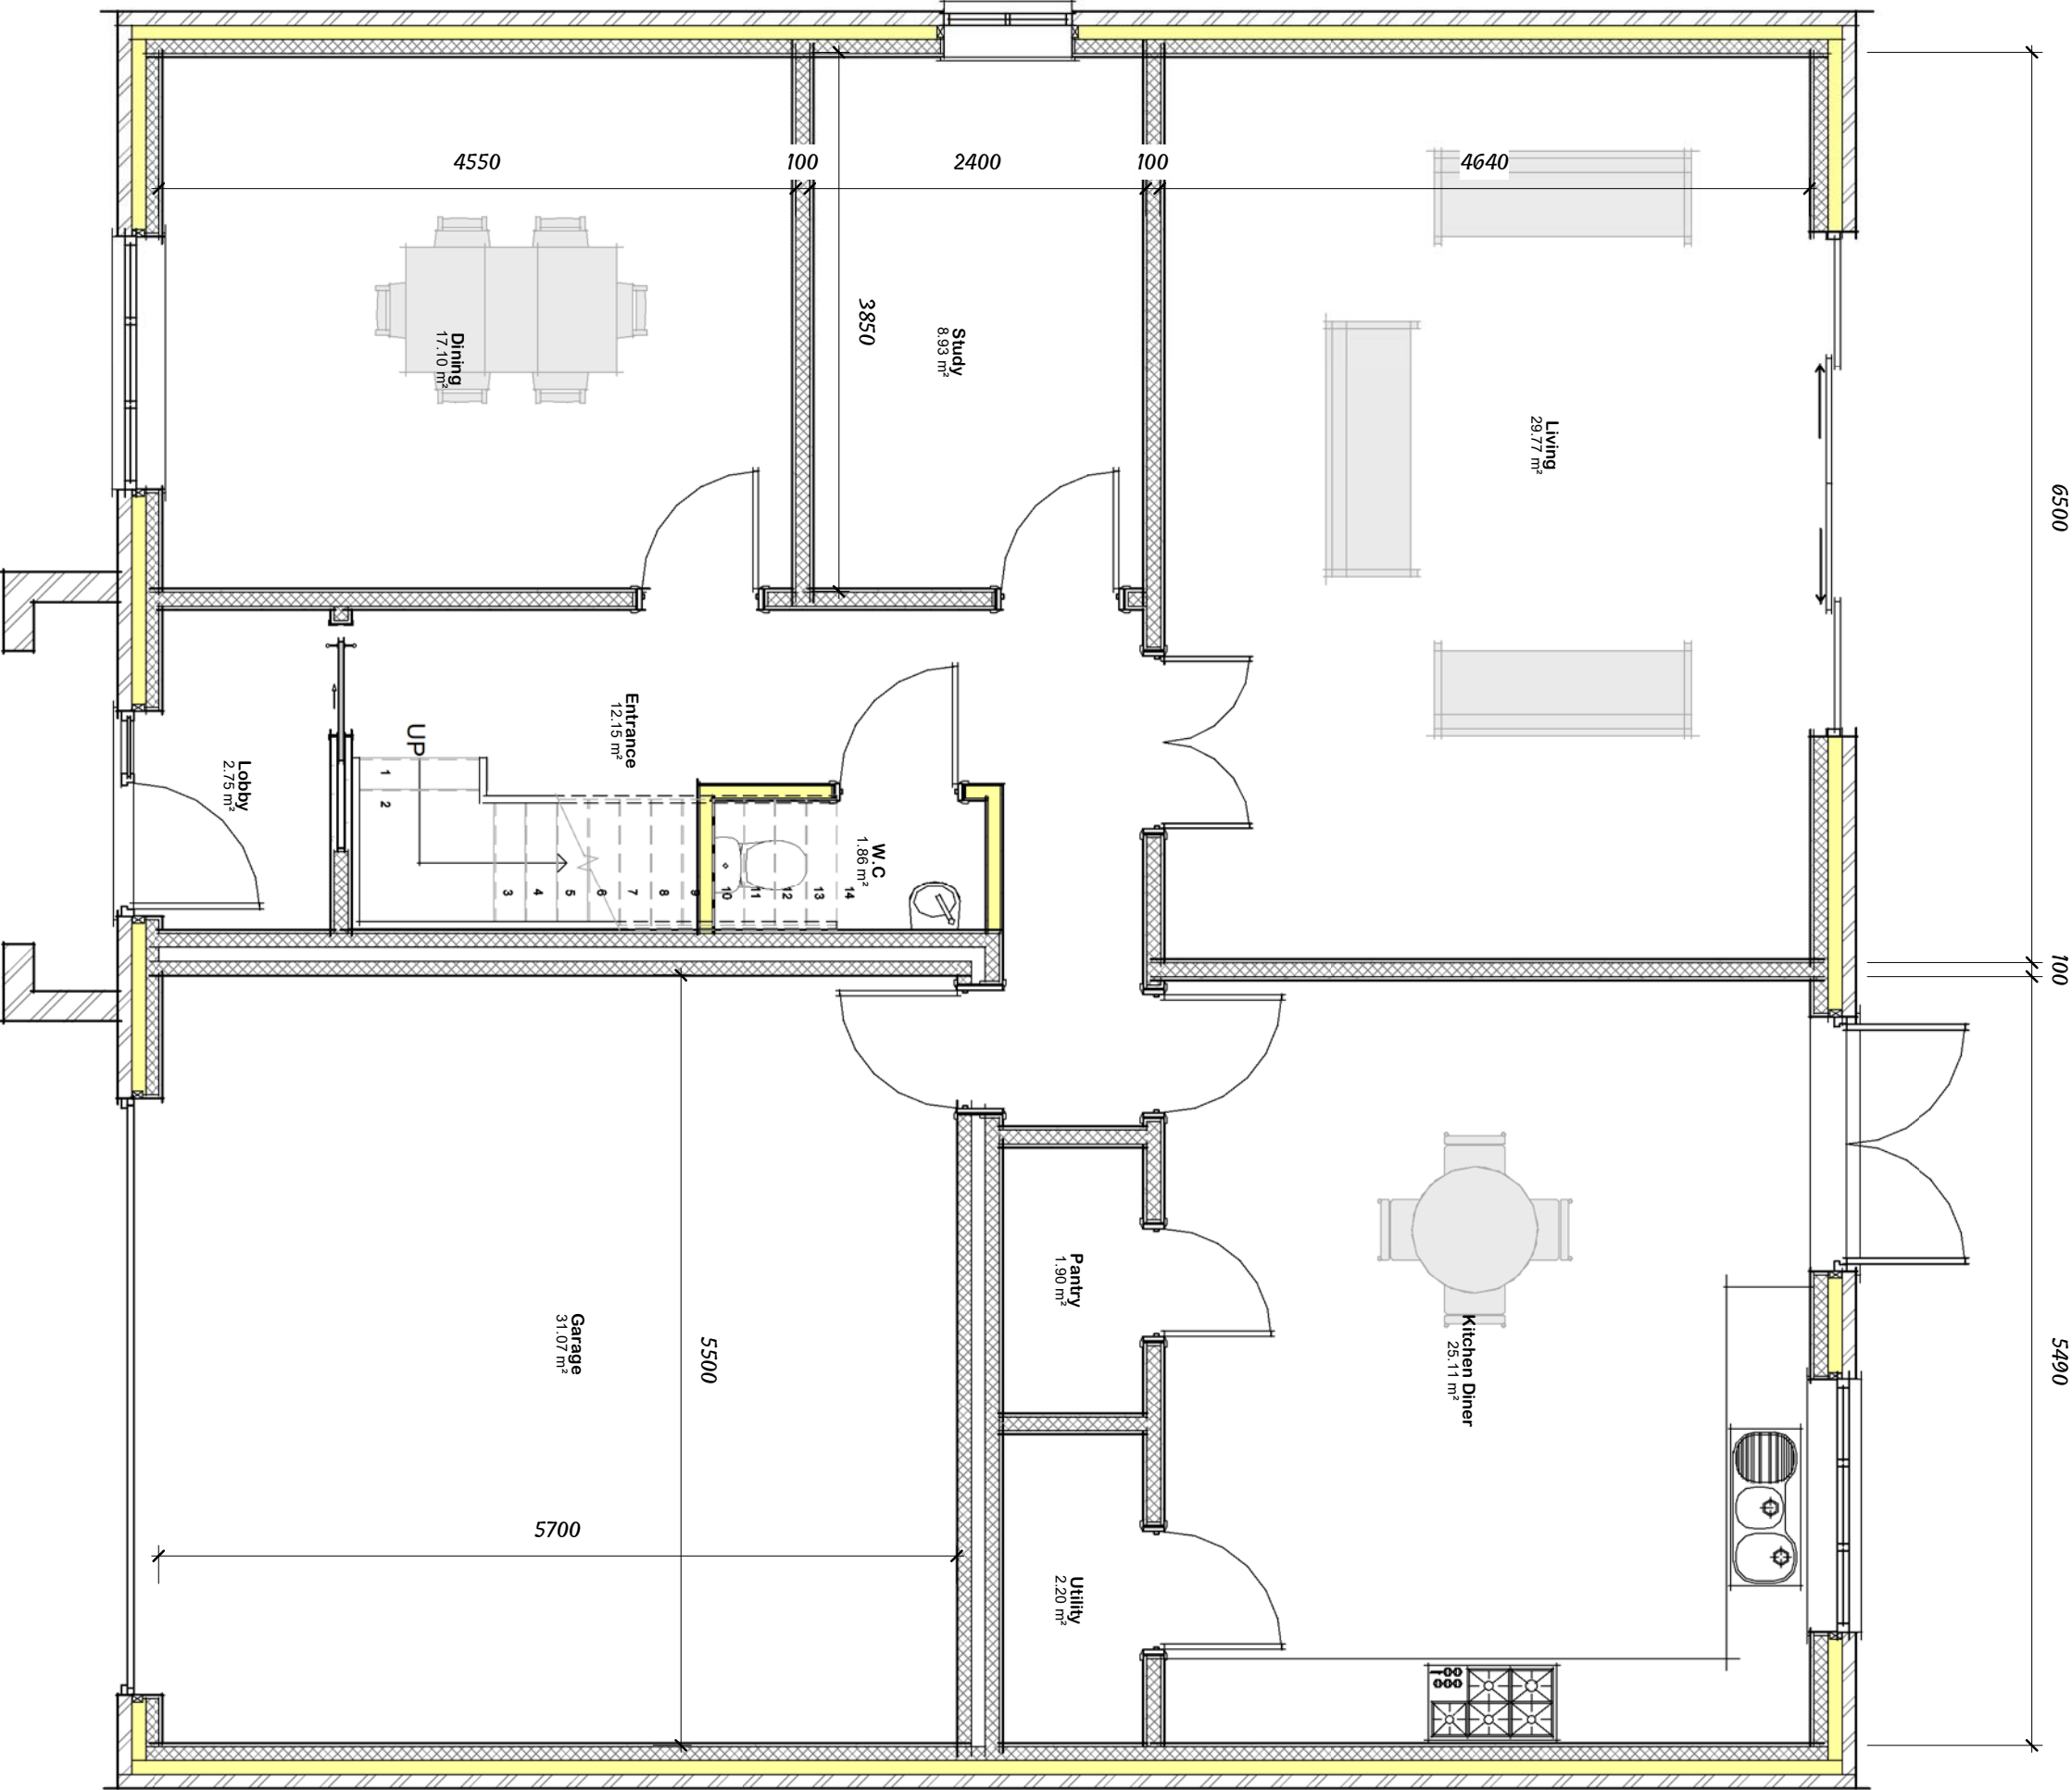

Ground Floor Layout

2826 / 03 rev D

