


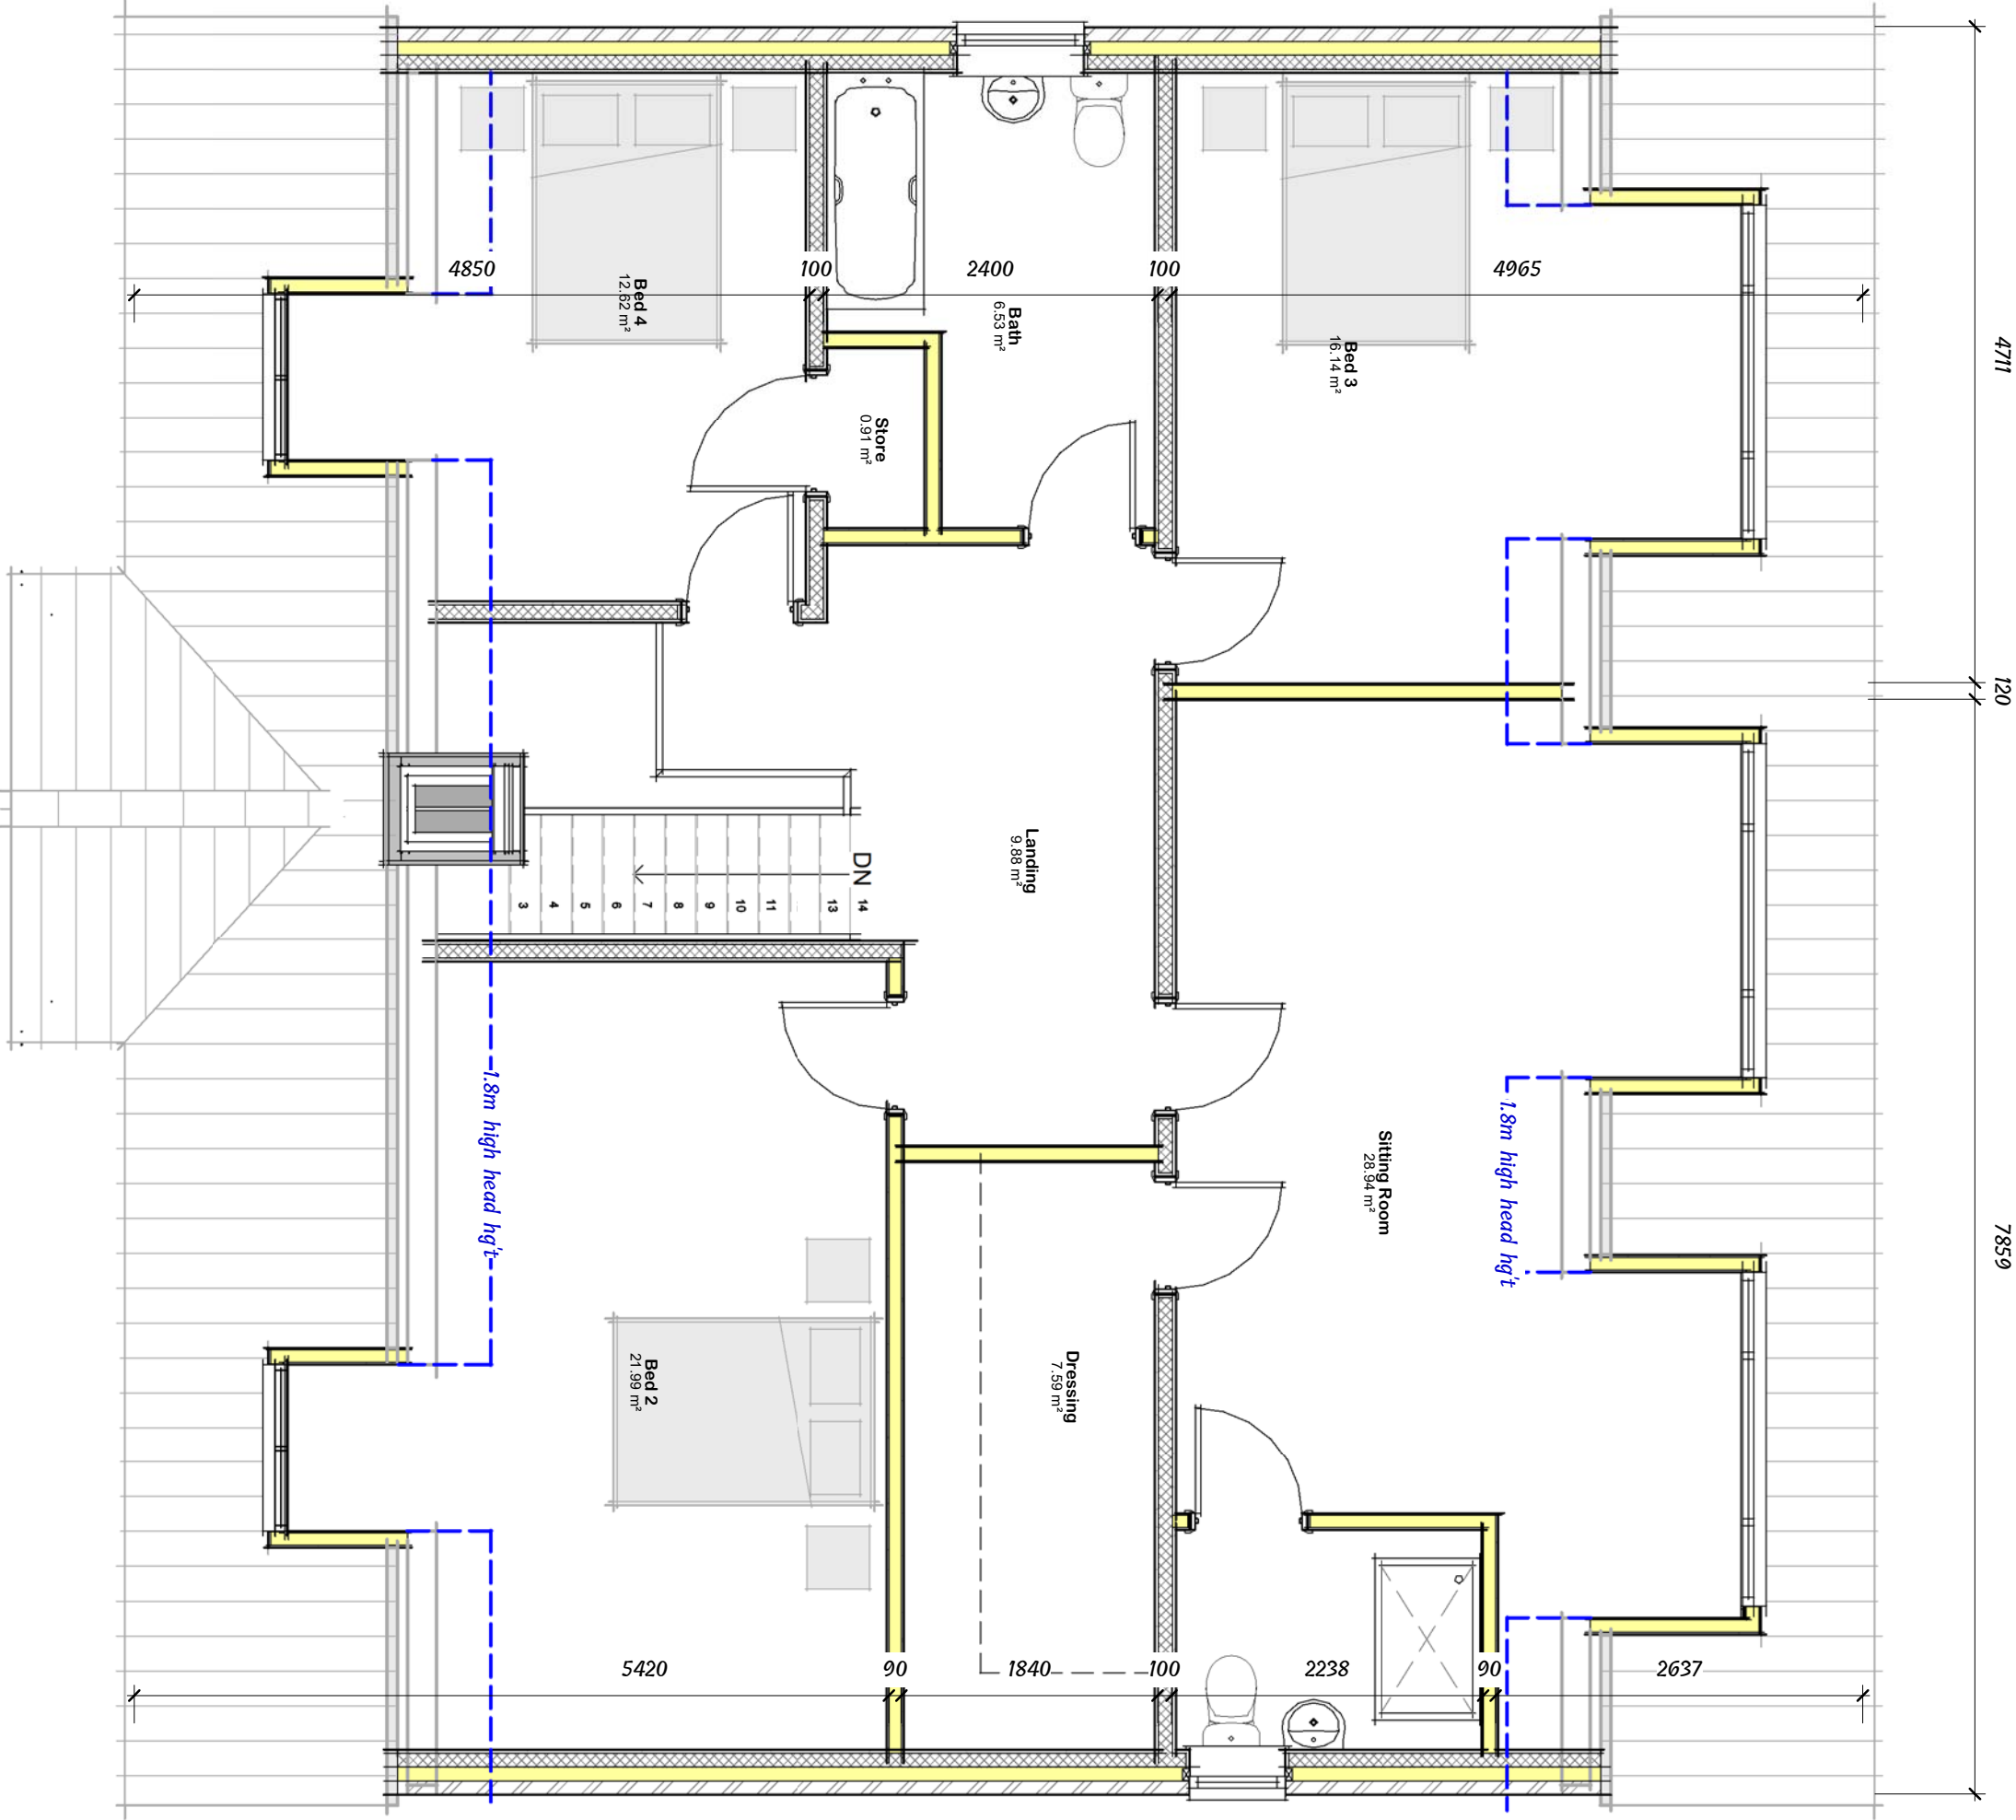

First Floor Layout

2826 / 04 rev D

