






Front Elevation

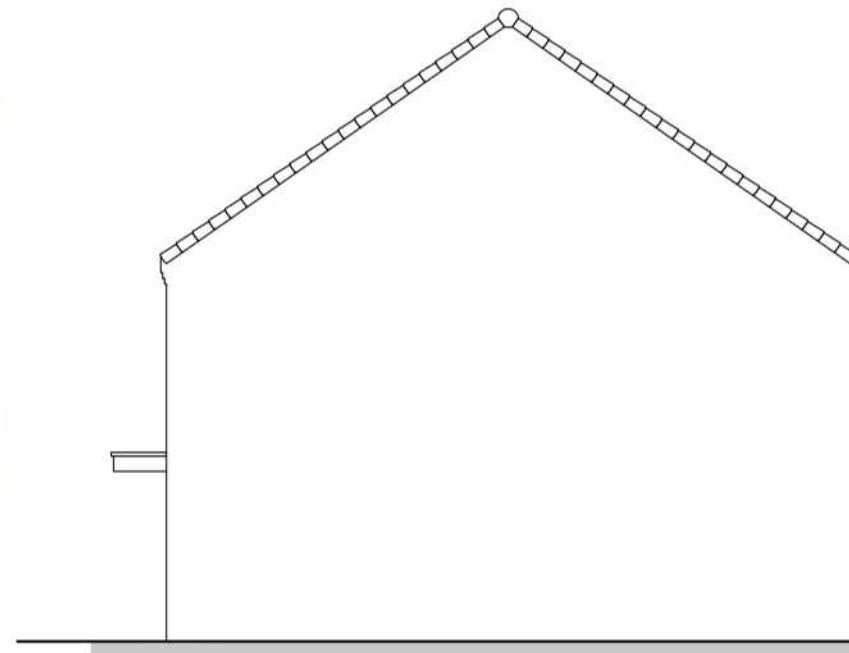


Side Elevation

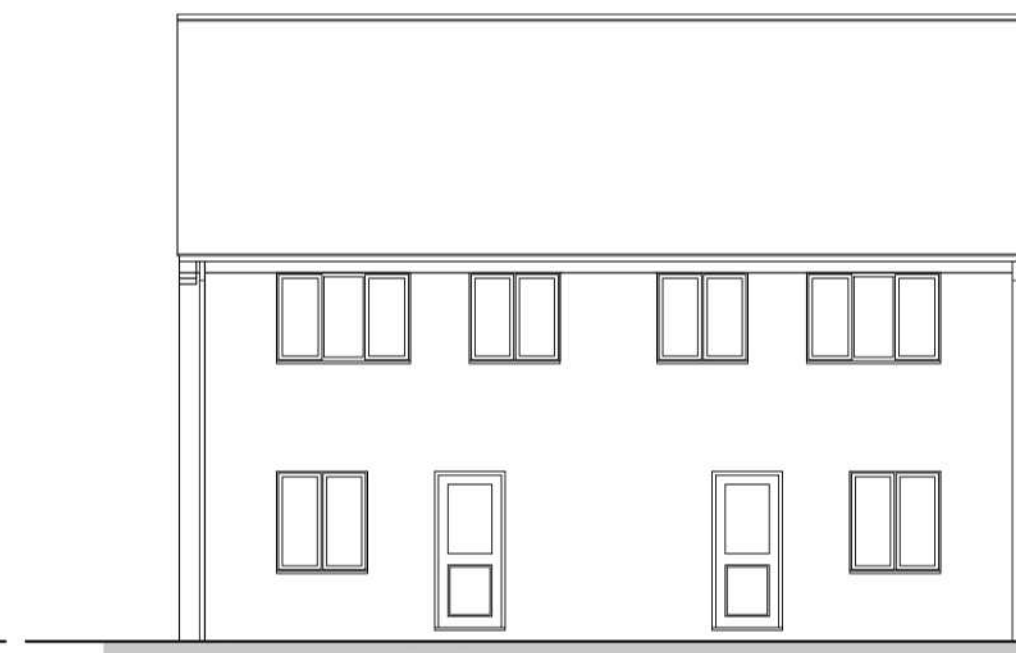


Rear Elevation

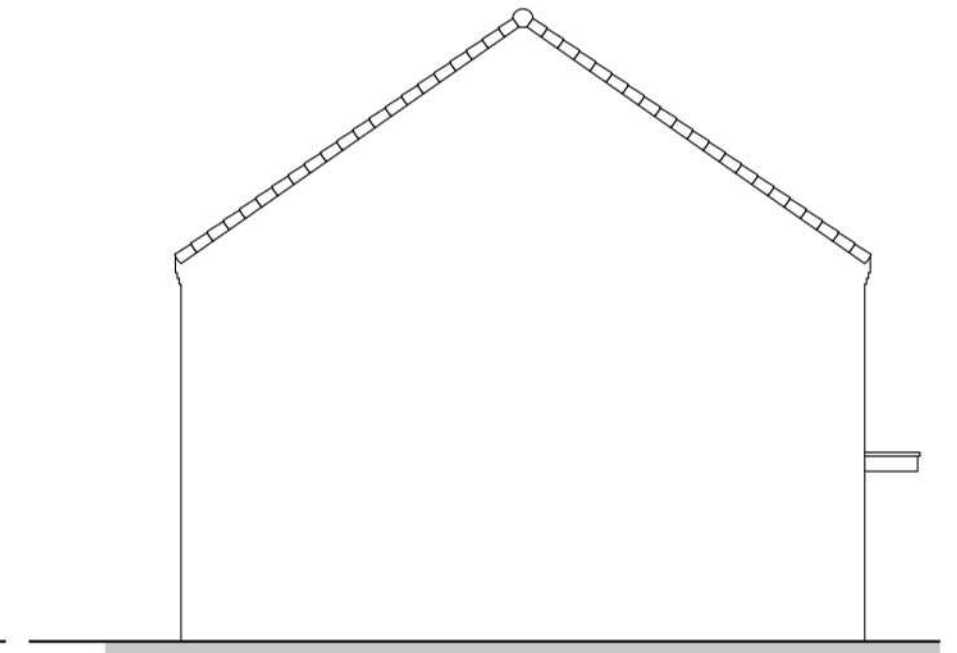


Side Elevation

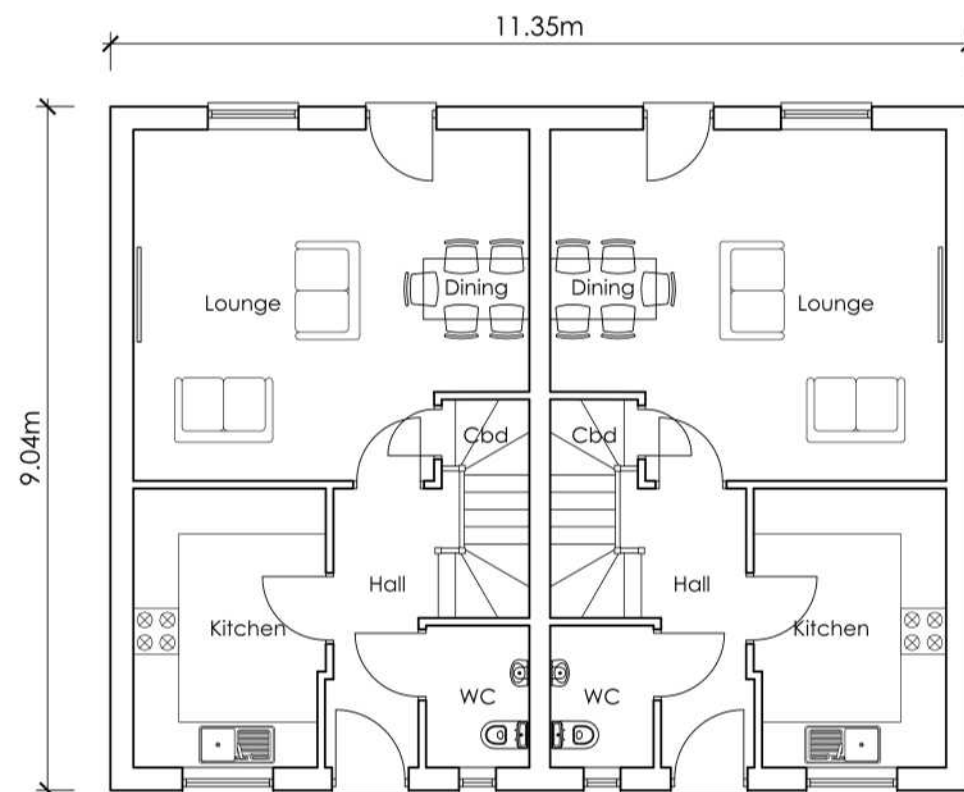

Ground Floor Plan

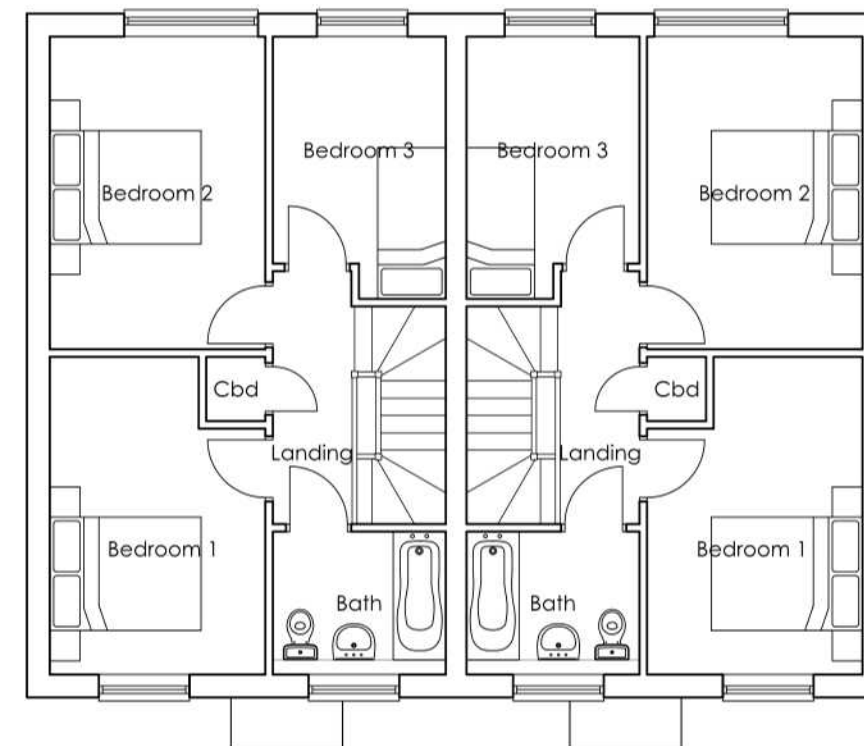

First Floor Plan

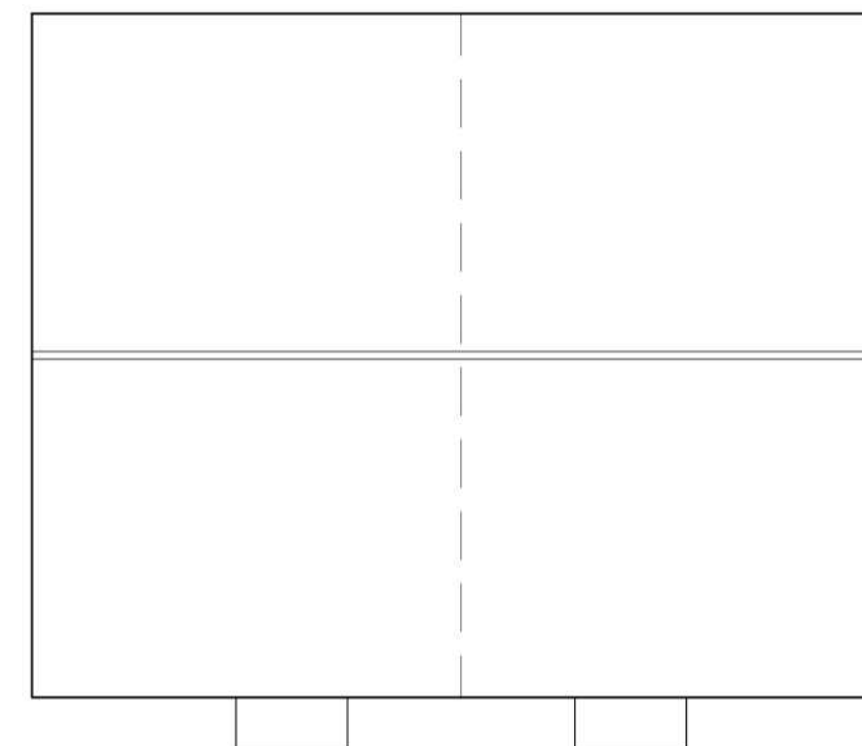

Roof Plan

A	28.01.2022	OS	Soffit and Fascia Detail amended.
REVISION	DATE	DRAWN	DESCRIPTION

STUDIO11
architectureKING'S LYNN INNOVATION CENTRE,
INNOVATION DRIVE, KING'S LYNN,
PE30 5BYT: 01553 970033
E: design@studio11architecture.co.uk
W: www.studio11architecture.co.uk

CLIENT RTW Construction & Developments Ltd

PROJECT Proposed Residential Development at
Coalbeach Lane South, Surfleet

DRAWING The Dove - Floor Plans & Elevations

DRAWN	PROJECT DESIGNER	PROJECT DIRECTOR
EG	KB	KB

DATE	SCALE	PAPER SIZE
26.10.2021	1:100	A2

DRAWING NUMBER
545.Dov.P.01

Working in partnership with: Ralph Charman Associates & Eleven Consultants

