



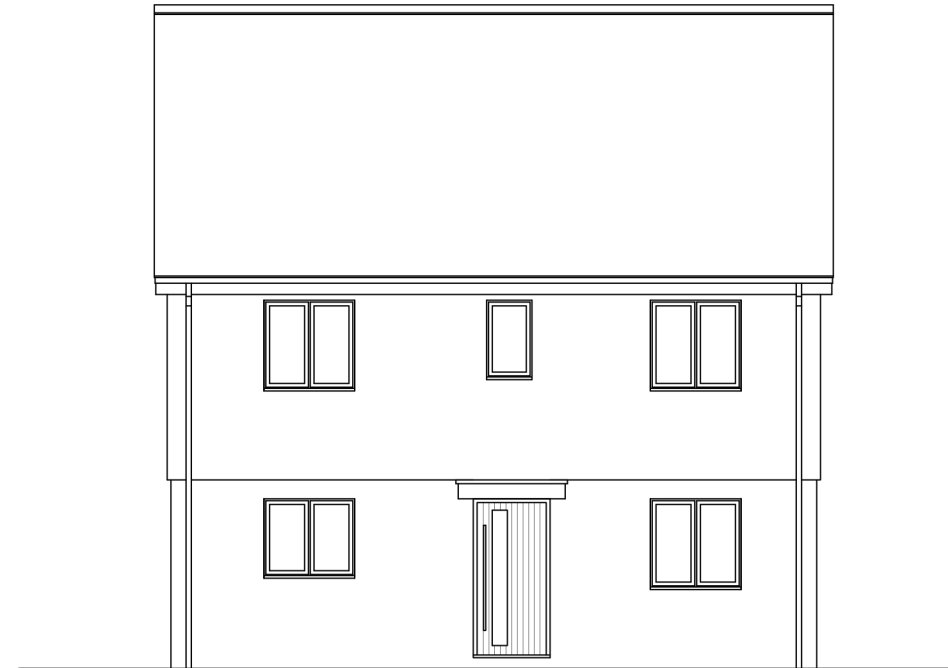

Front Elevation




Side Elevation

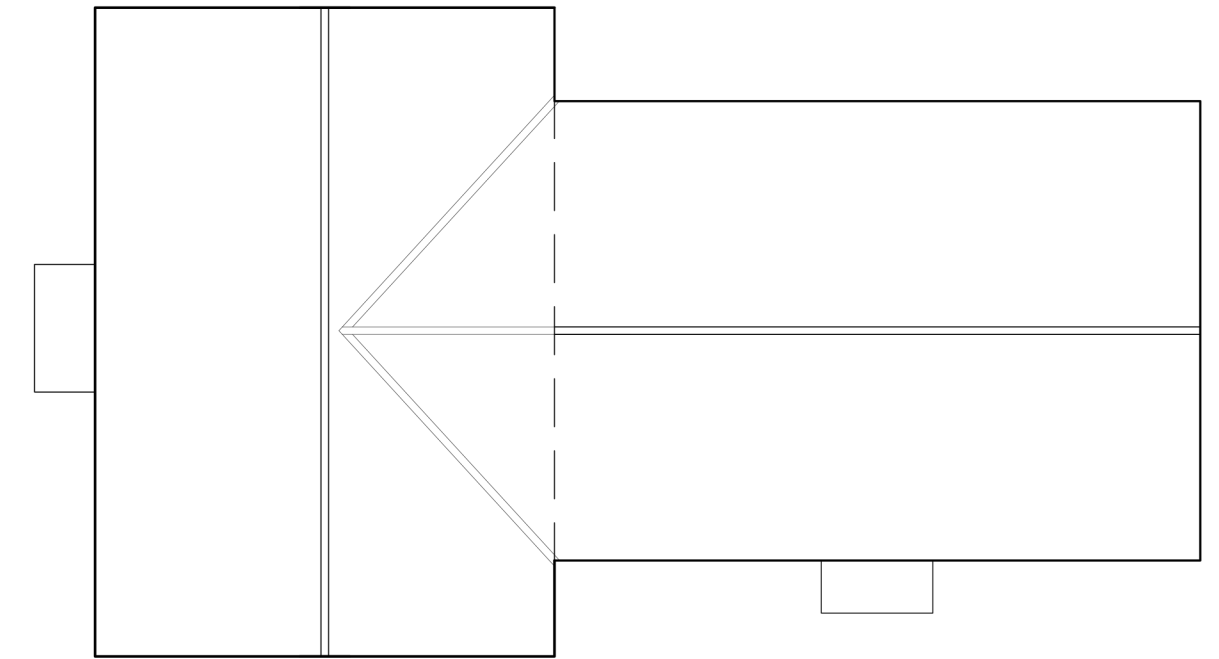


Roof Plan




Rear Elevation

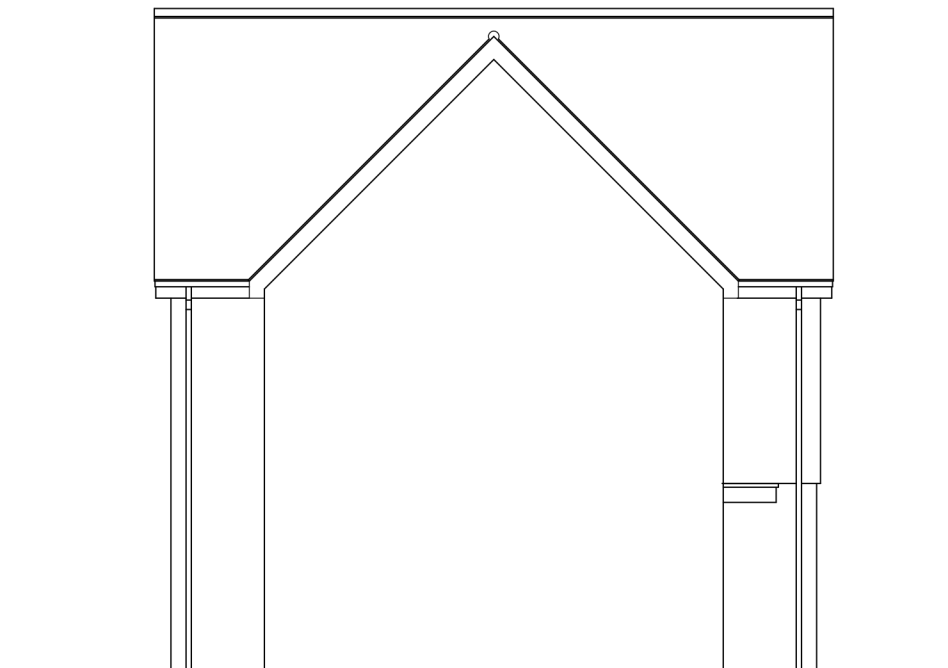

Side Elevation

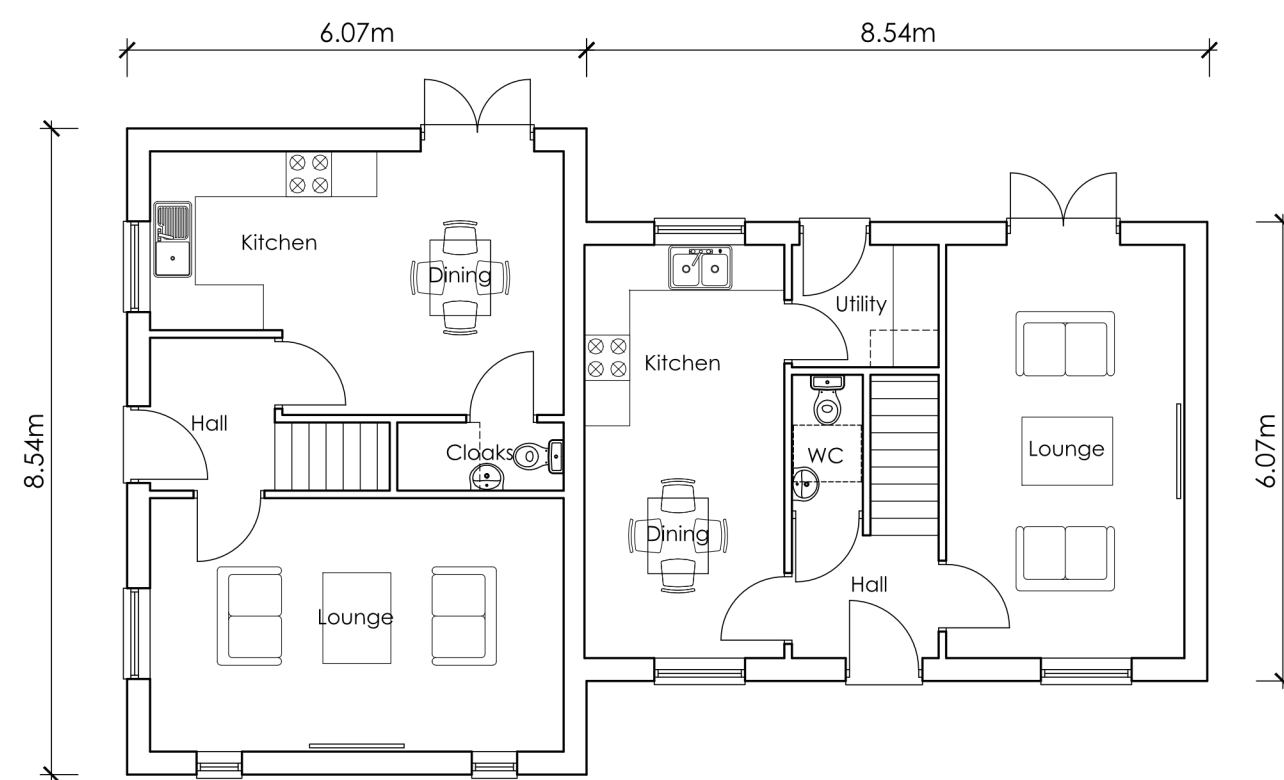

Ground Floor Plan

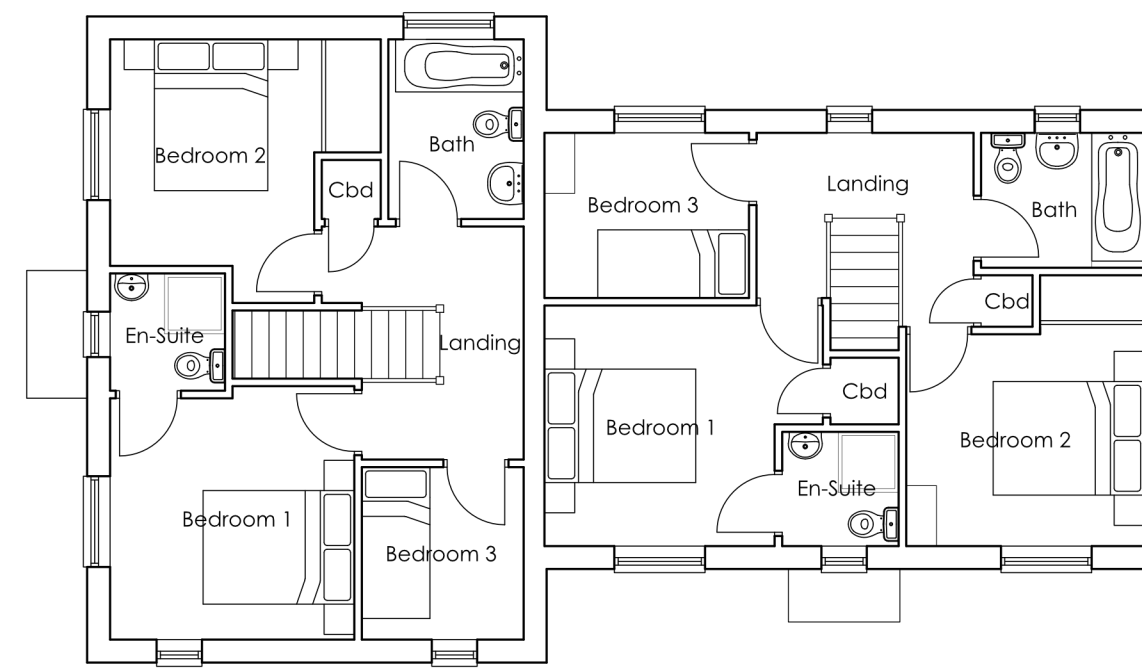

First Floor Plan



All discrepancies are to be brought to the attention of the below office.
The copyright to this drawing is owned by Studio 11 Architecture.

REVISION DATE DRAWN DESCRIPTION



KING'S LYNN INNOVATION CENTRE,
INNOVATION DRIVE, KING'S LYNN,
PE30 5BY

T: 01553 970033
E: design@studio11architecture.co.uk
W: www.studio11architecture.co.uk

CLIENT RTW Construction & Developments Ltd

PROJECT Proposed Residential Development at
Coalbeach Lane South, Surfleet

DRAWING The Kingfisher & Heron - Floor Plans &
Elevations

DRAWN	PROJECT DESIGNER	PROJECT DIRECTOR
EG	KB	KB

DATE	SCALE	PAPER SIZE
02.11.2021	1:100	A2

DRAWING NUMBER 545.KinHer.P.01

Working in partnership with Ralph Charman Associates & Eleven Consultants