




Front Elevation




Side Elevation

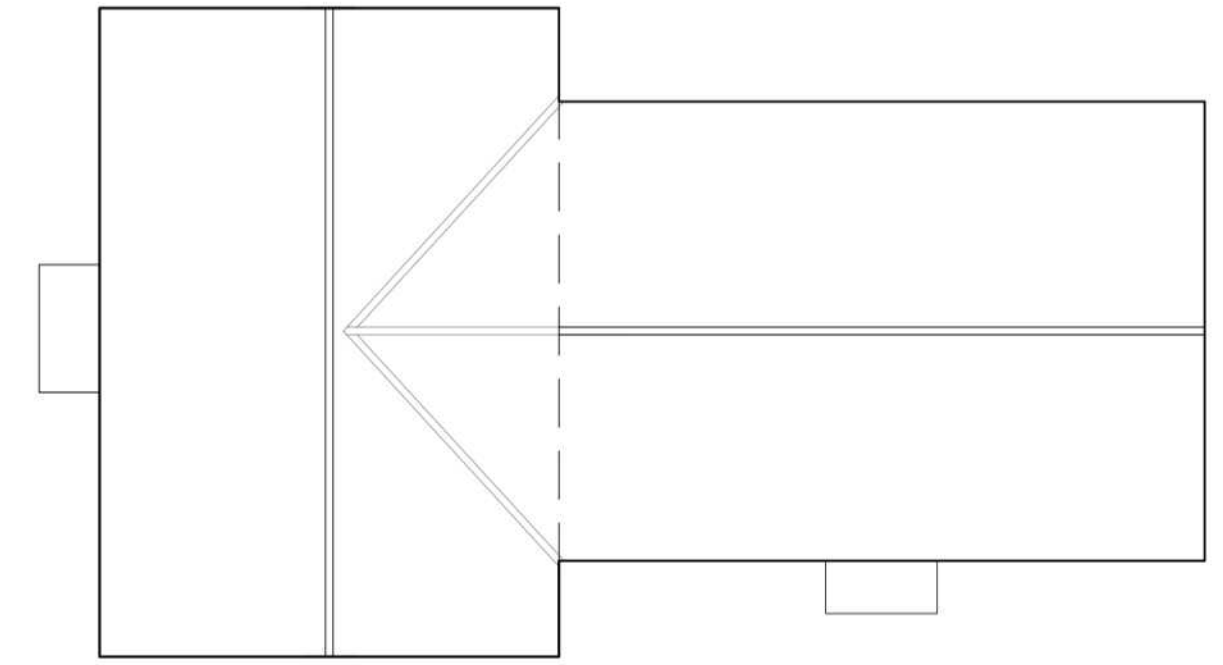


Roof Plan




Rear Elevation

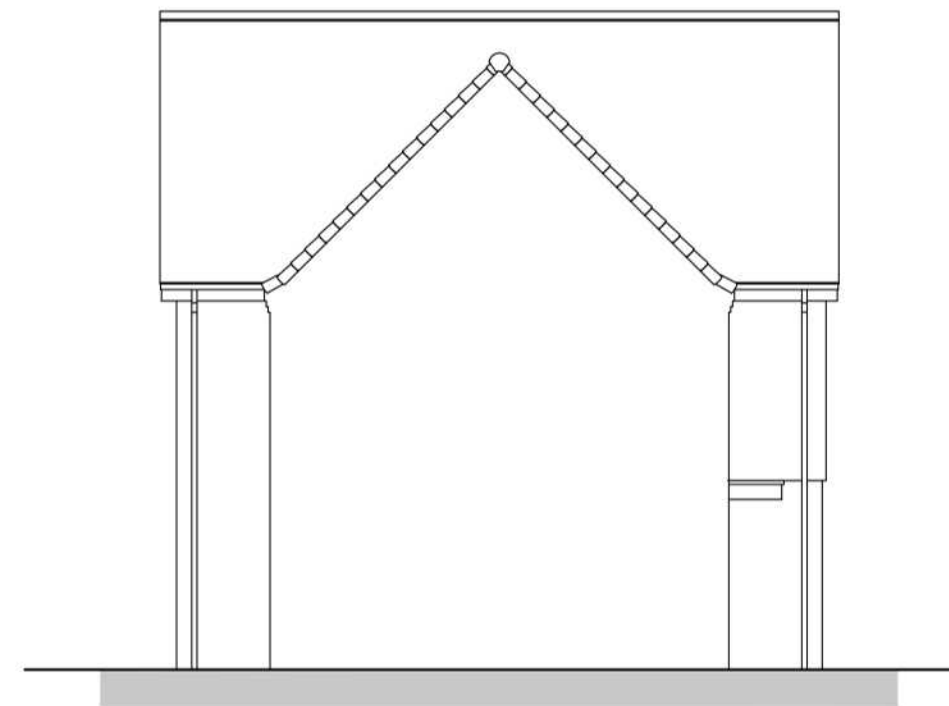

Side Elevation

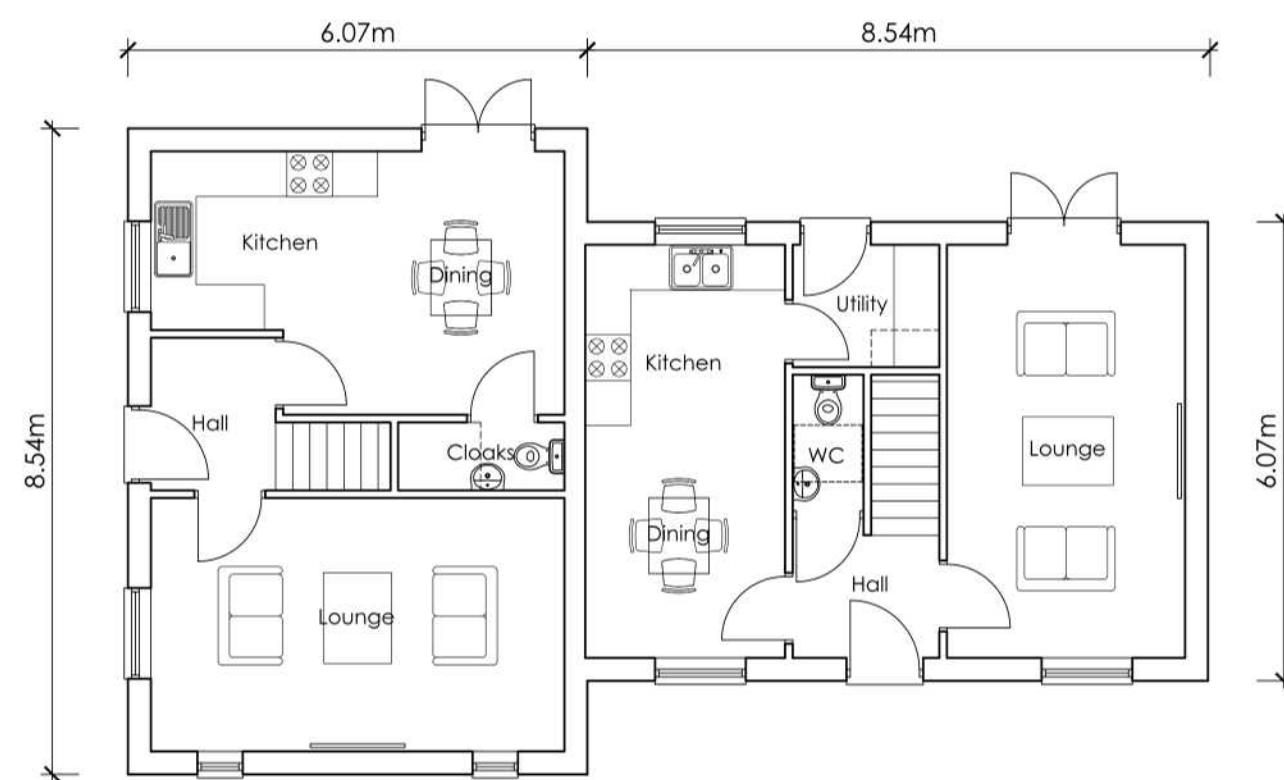

Ground Floor Plan

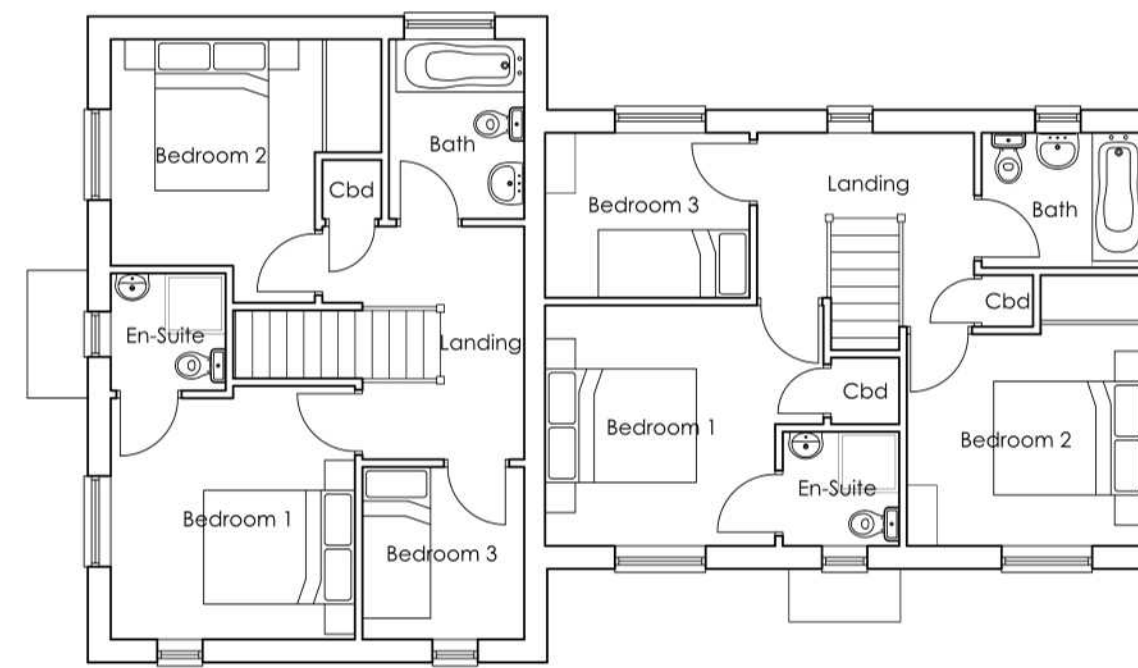

First Floor Plan



REVISION	DATE	DRAWN	DESCRIPTION
A	28.01.2022	JMG	Soffit and Fascia Detail amended.



KING'S LYNN INNOVATION CENTRE,
INNOVATION DRIVE, KING'S LYNN,
PE30 5BY

T: 01553 970033
E: design@studio11architecture.co.uk
W: www.studio11architecture.co.uk

CLIENT RTW Construction & Developments Ltd

PROJECT Proposed Residential Development at
Coalbeach Lane South, Surfleet

DRAWING The Kingfisher & Heron - Floor Plans &
Elevations

DRAWN	PROJECT DESIGNER	PROJECT DIRECTOR
EG	KB	KB

DATE	SCALE	PAPER SIZE
02.11.2021	1:100	A2

DRAWING NUMBER 545.KinHer.P.01

Working in partnership with Ralph Charman Associates & Eleven Consultants