




Front Elevation

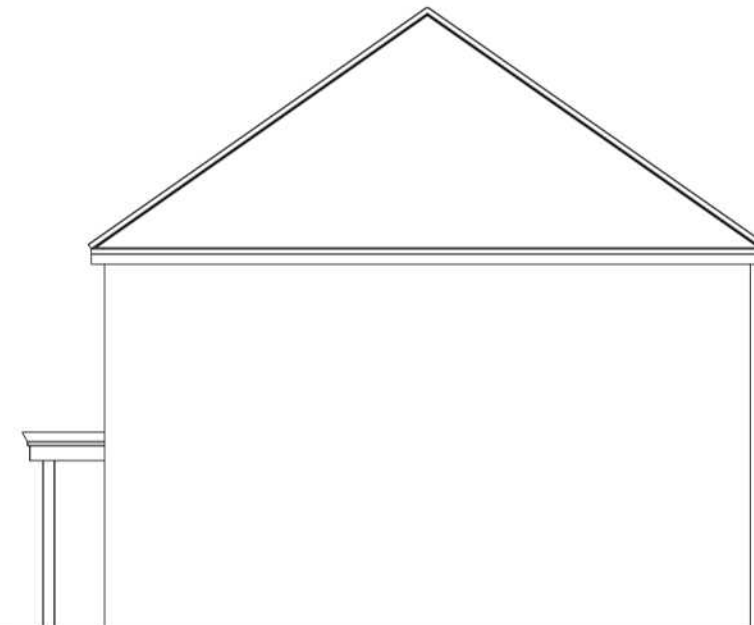


Side Elevation




Rear Elevation




Side Elevation

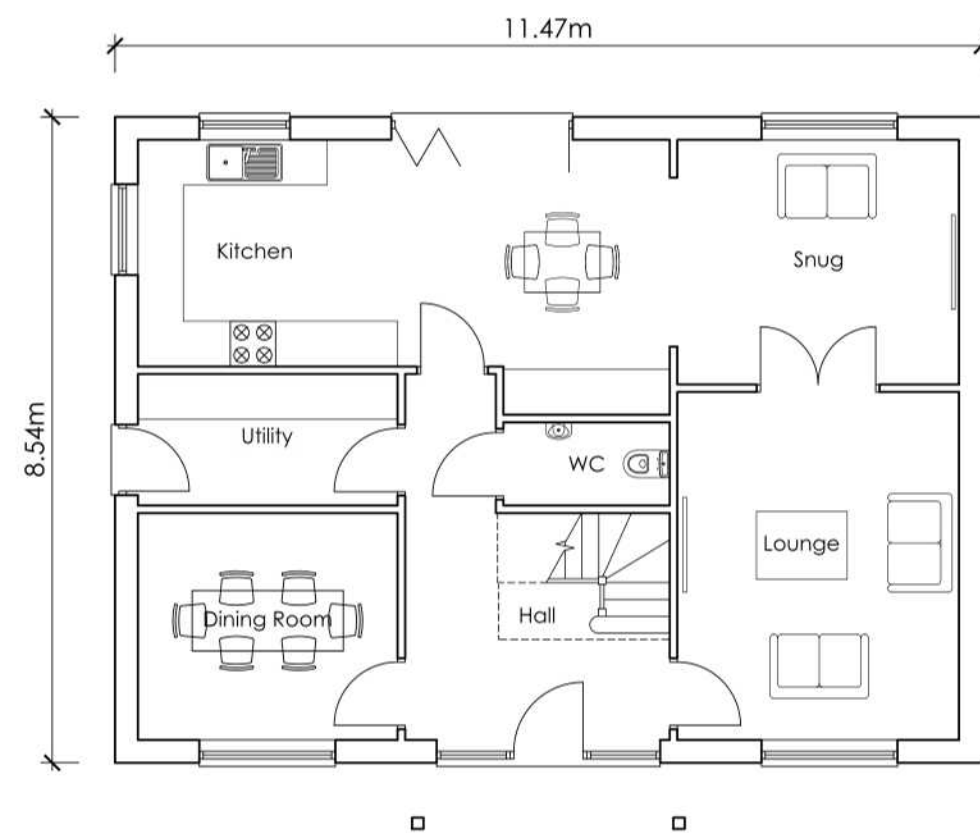

Ground Floor Plan

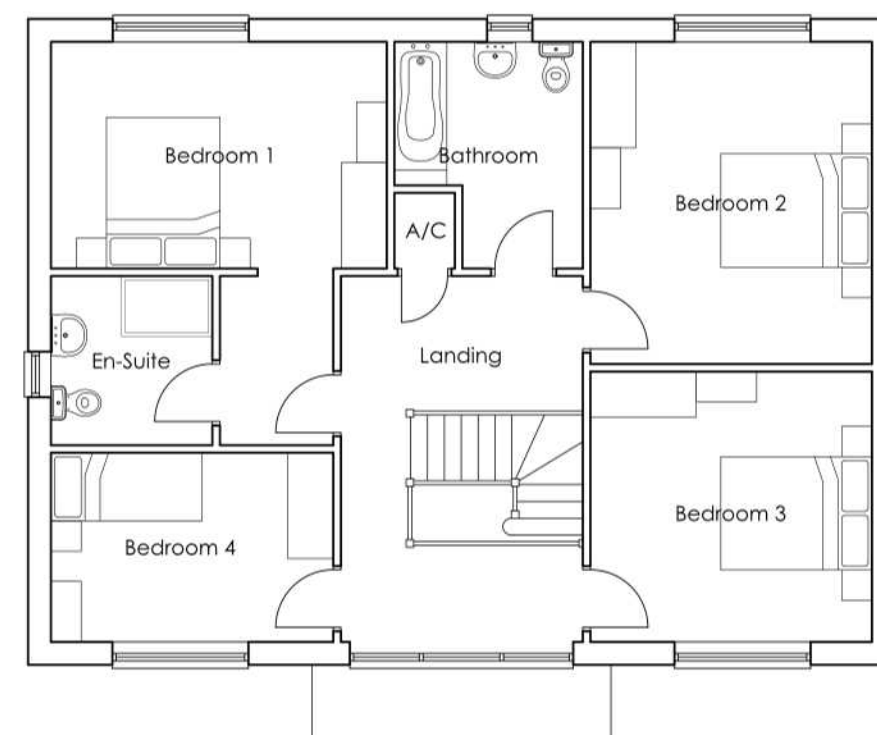

First Floor Plan

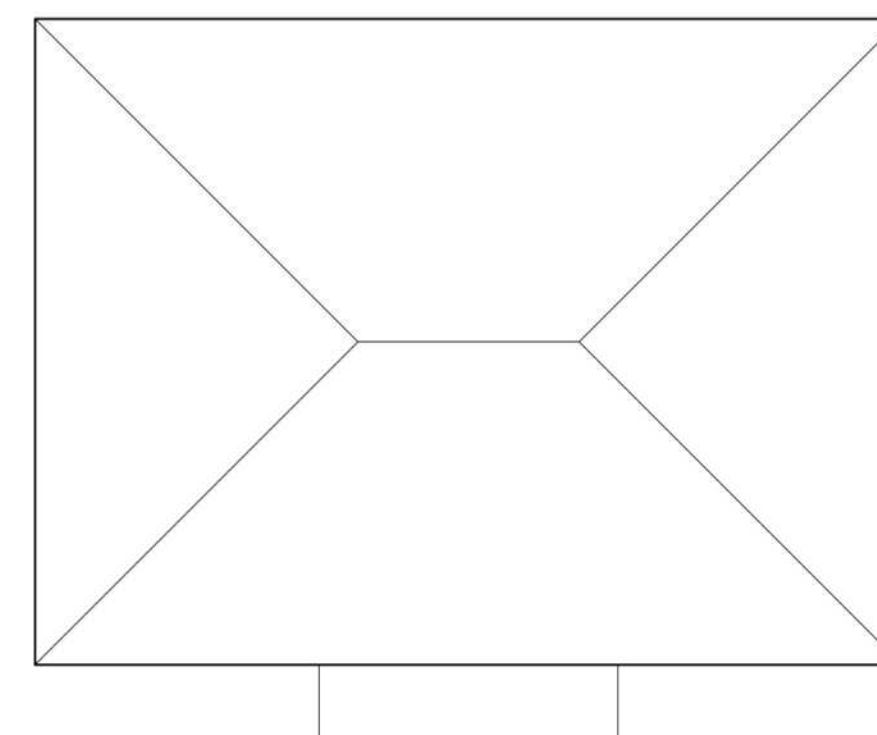

Roof Plan

| A        | 06.12.2021 | OS    | Kitchen window on side elevation amended. |
|----------|------------|-------|-------------------------------------------|
| REVISION | DATE       | DRAWN | DESCRIPTION                               |



KING'S LYNN INNOVATION CENTRE,  
INNOVATION DRIVE, KING'S LYNN,  
PE30 5BY

T: 01553 970033  
E: design@studio11architecture.co.uk  
W: www.studio11architecture.co.uk

CLIENT RTW Construction & Developments Ltd

PROJECT Proposed Residential Development at  
Coalbeach Lane South, Surfleet

DRAWING The Mallard - Floor Plans & Elevations

| DRAWN      | PROJECT DESIGNER | PROJECT DIRECTOR |
|------------|------------------|------------------|
| JMG        | KB               | KB               |
| DATE       | SCALE            | PAPER SIZE       |
| 01.11.2021 | 1:100            | A2               |

DRAWING NUMBER  
545.Mal.P.01

Working in partnership with Ralph Charman Associates & Eleven Consultants

