






Front Elevation

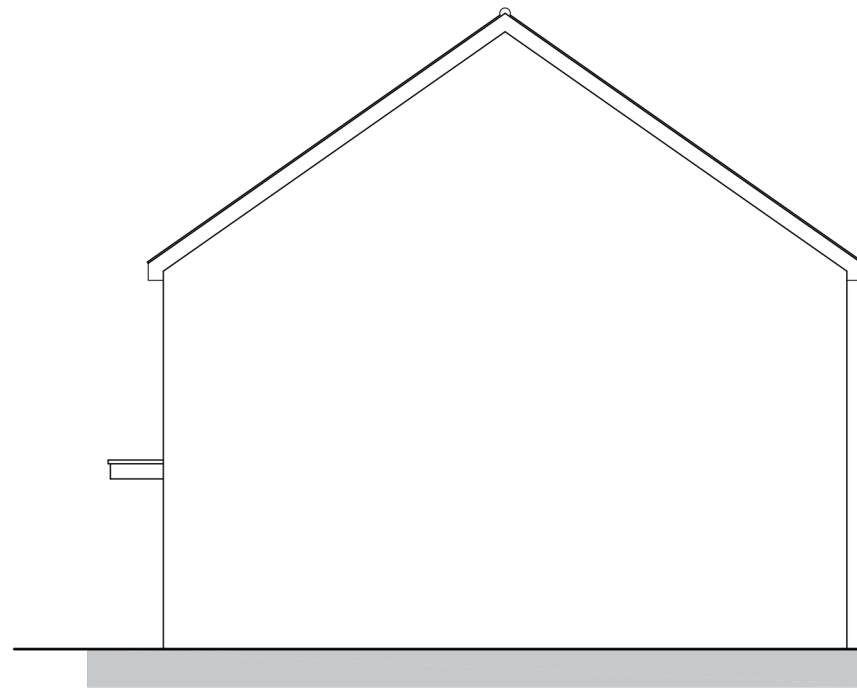


Side Elevation

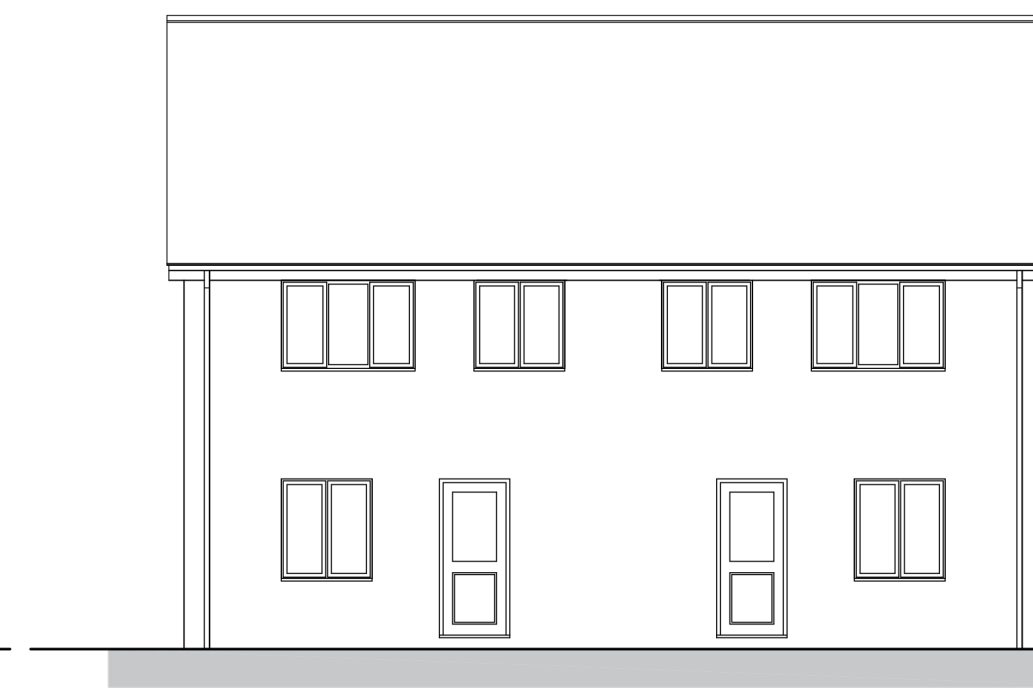


Rear Elevation

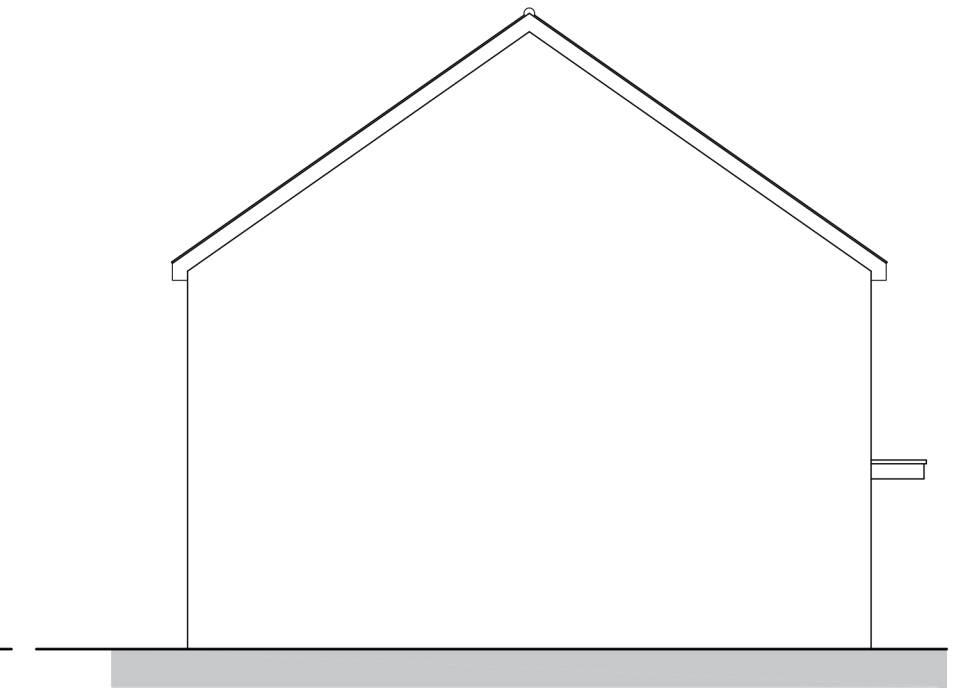

Side Elevation

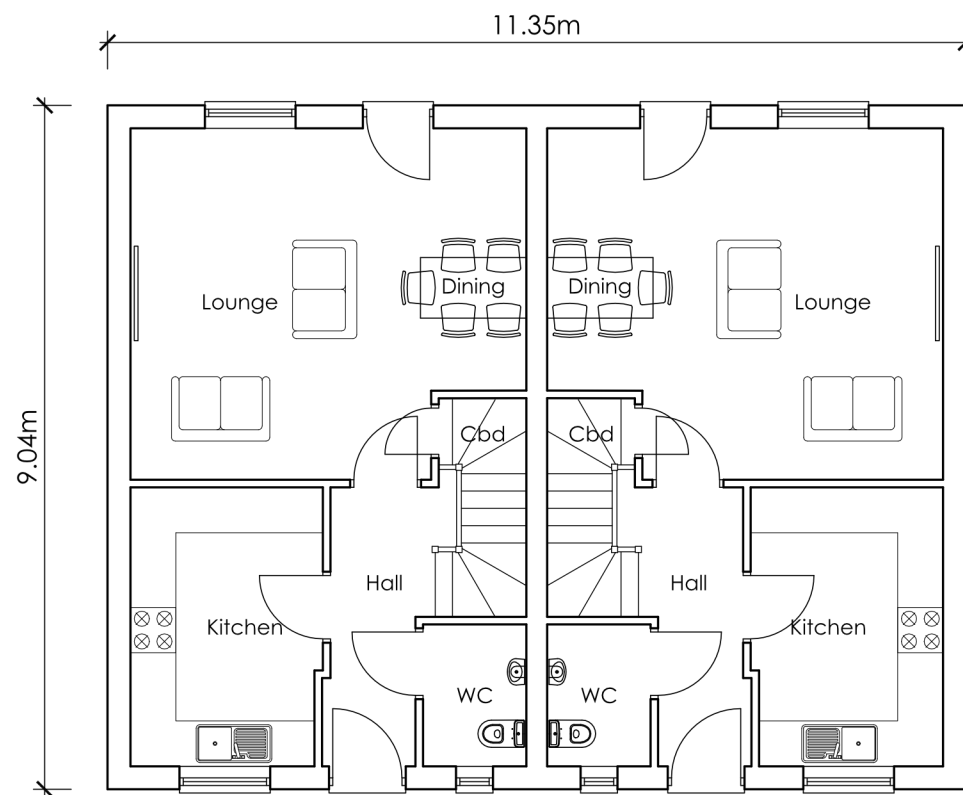

Ground Floor Plan

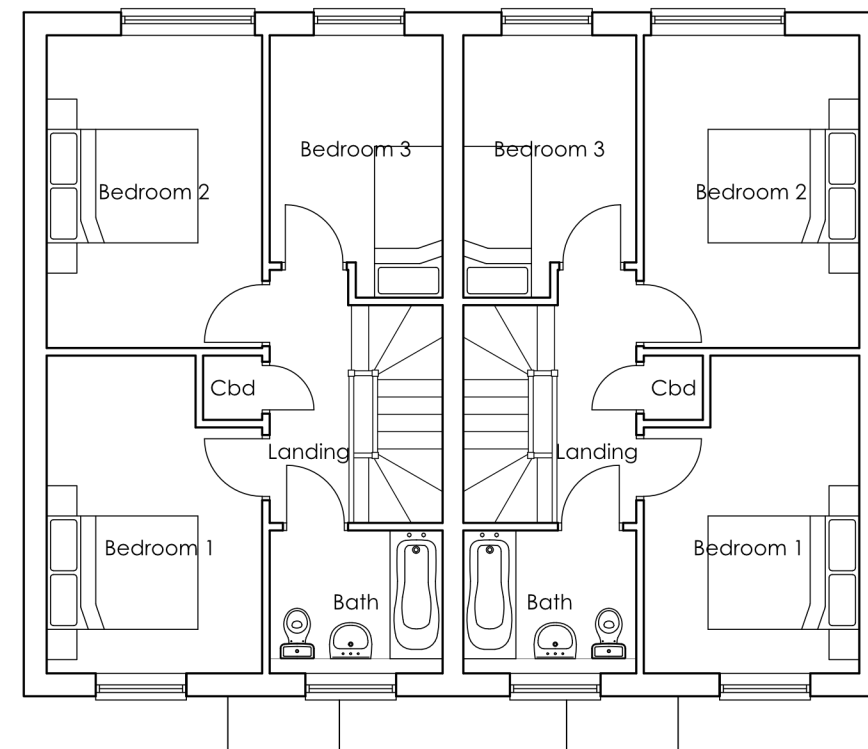

First Floor Plan



Roof Plan

| ROOM AREAS |                     |
|------------|---------------------|
| ROOM       | AREA                |
| LOUNGE     | 22.84m <sup>2</sup> |
| KITCHEN    | 9.24m <sup>2</sup>  |
| WC         | 2.56m <sup>2</sup>  |
| BEDROOM 1  | 11.13m <sup>2</sup> |
| BEDROOM 2  | 11.78m <sup>2</sup> |
| BEDROOM 3  | 7.40m <sup>2</sup>  |
| BATHROOM   | 4.32m <sup>2</sup>  |
| STORAGE    | 1.68m <sup>2</sup>  |
| TOTAL AREA | 88.3m <sup>2</sup>  |

| REVISION | DATE | DRAWN | DESCRIPTION |
|----------|------|-------|-------------|
|----------|------|-------|-------------|

KING'S LYNN INNOVATION CENTRE,  
INNOVATION DRIVE, KING'S LYNN,  
PE30 5BYT: 01553 970033  
E: design@studio11architecture.co.uk  
W: www.studio11architecture.co.uk

CLIENT RTW Construction &amp; Developments Ltd

PROJECT Proposed Residential Development at  
Coalbeach Lane South, Surfleet

DRAWING The Merlin - Floor Plans &amp; Elevations

| DRAWN | PROJECT DESIGNER | PROJECT DIRECTOR |
|-------|------------------|------------------|
| EG    | KB               | KB               |

| DATE       | SCALE | PAPER SIZE |
|------------|-------|------------|
| 26.10.2021 | 1:100 | A2         |

DRAWING NUMBER  
545.Mer.P.01

Working in partnership with Ralph Charman Associates &amp; Eleven Consultants

