




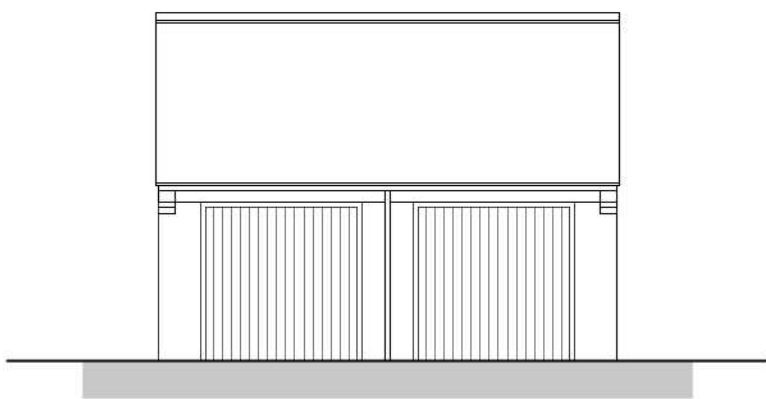


Front Elevation

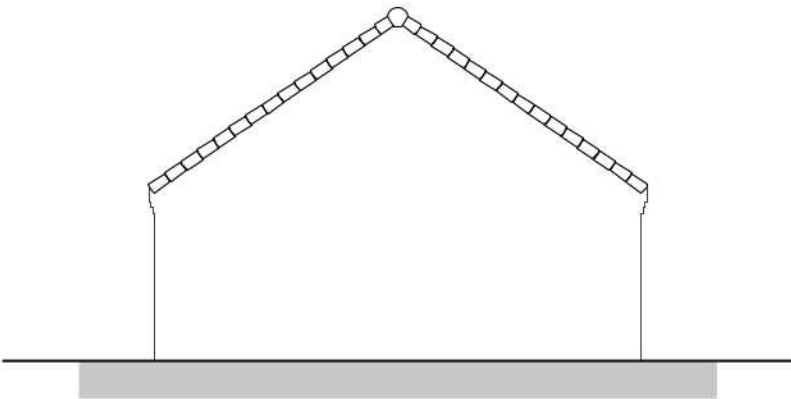


Side Elevation

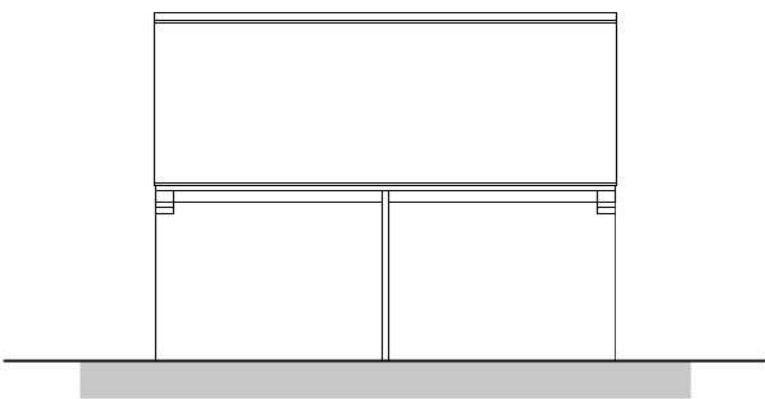


Rear Elevation

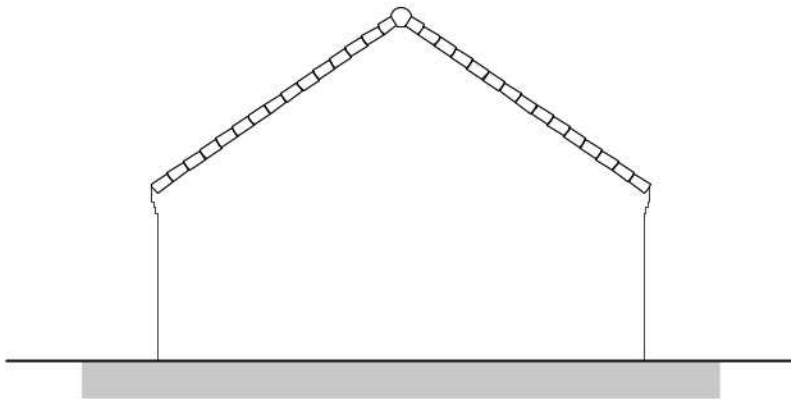

Side Elevation

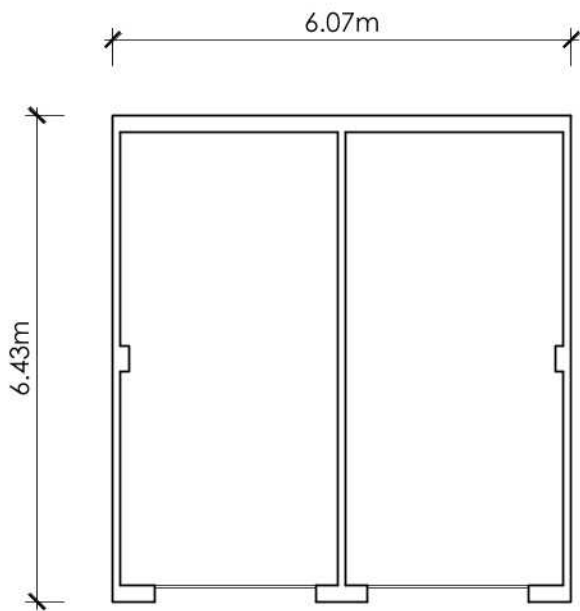

Ground Floor Plan

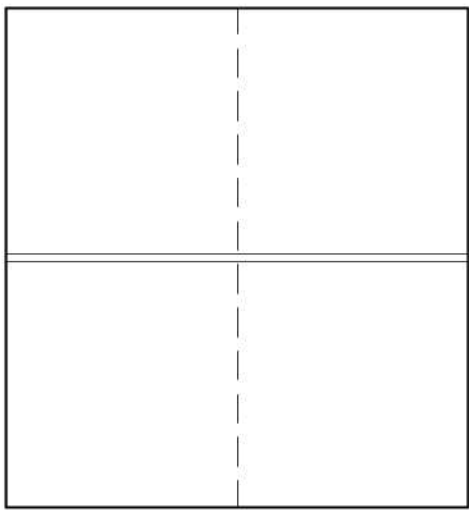

Roof Plan

A	31.01.2022	OS	Soffit and Fascia detail amended.
REVISION	DATE	DRAWN	DESCRIPTION



STUDIO11
architecture

KING'S LYNN INNOVATION CENTRE,
INNOVATION DRIVE, KING'S LYNN,
PE30 5BY

T: 01553 970033
E: design@studio11architecture.co.uk
W: www.studio11architecture.co.uk

CLIENT	RTW Construction & Developments Ltd		
PROJECT	Proposed Residential Development at Coalbeach Lane South, Surfleet		
DRAWING	Twin Garage - Floor Plans & Elevations		
DRAWN	PROJECT DESIGNER	PROJECT DIRECTOR	
OS	KB	KB	
DATE	SCALE	PAPER SIZE	
06.12.2021	1:100	A2	

DRAWING NUMBER
545.TG1.01

Working in partnership with Ralph Charman Associates & Eleven Consultants

