






Front Elevation

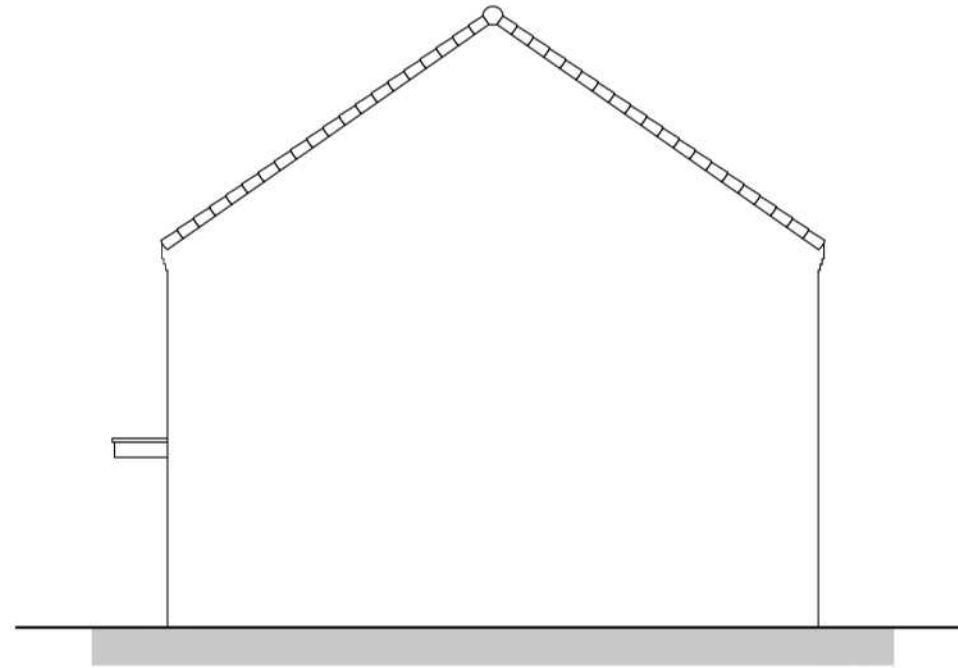


Side Elevation

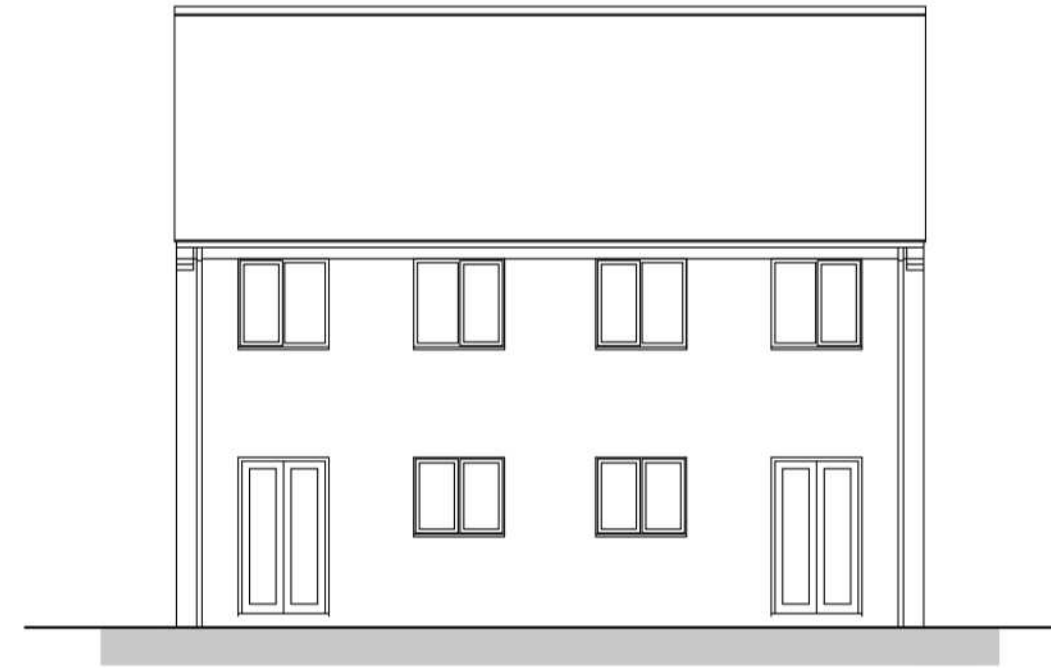


Rear Elevation

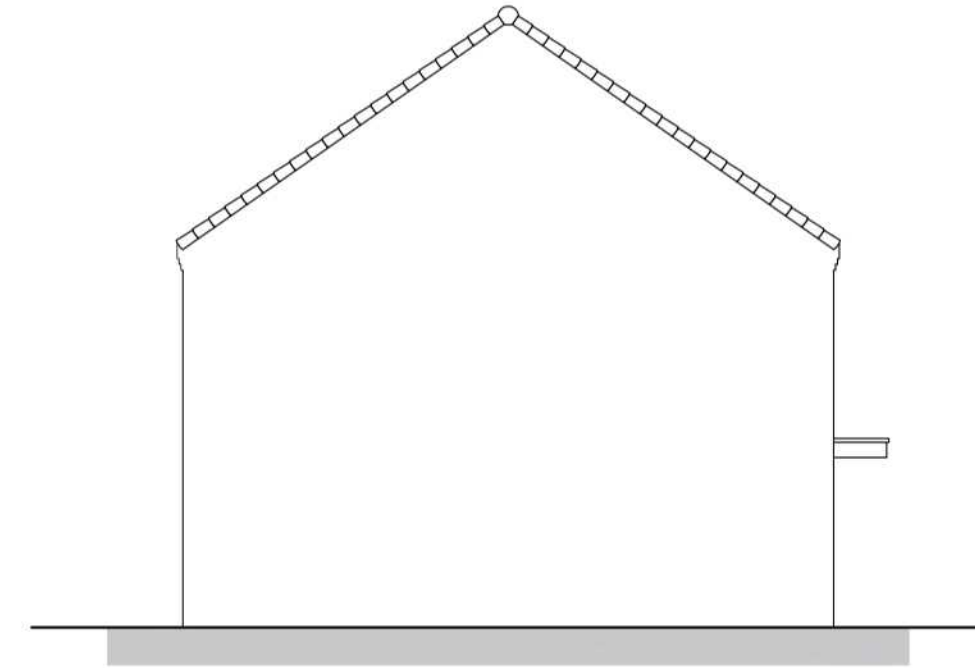


Side Elevation

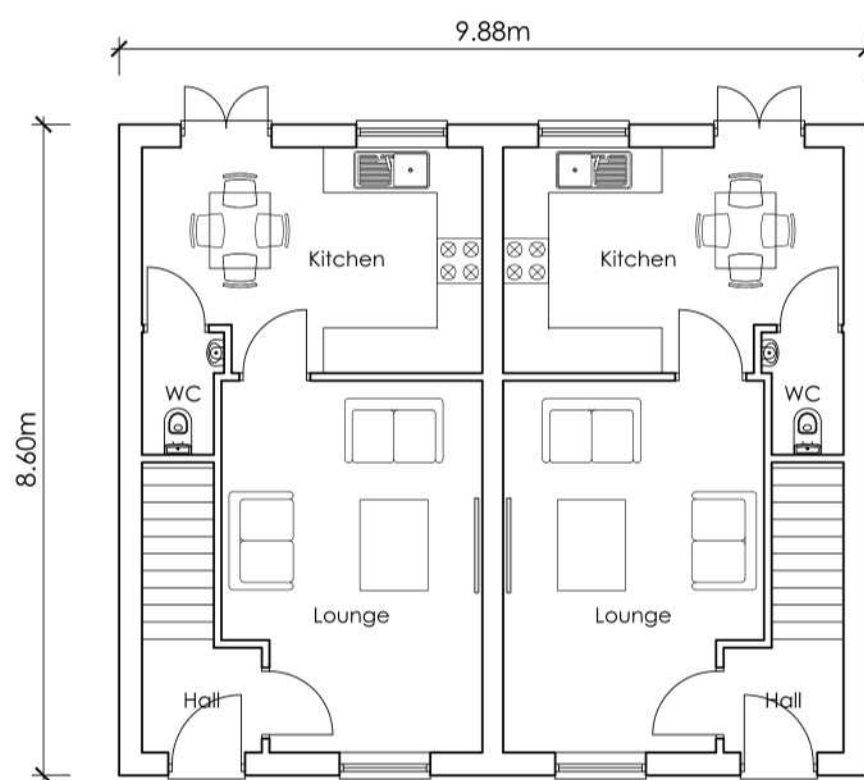

Ground Floor Plan

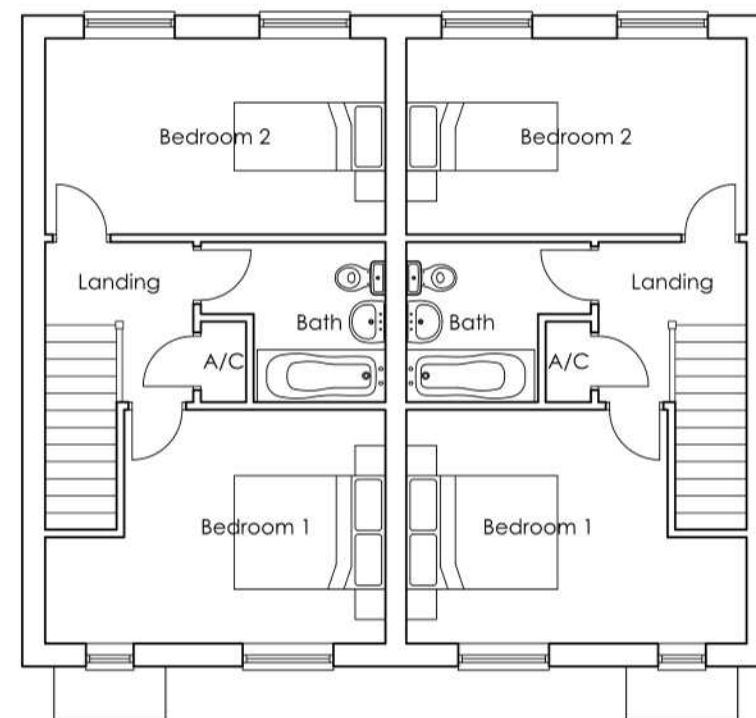

First Floor Plan

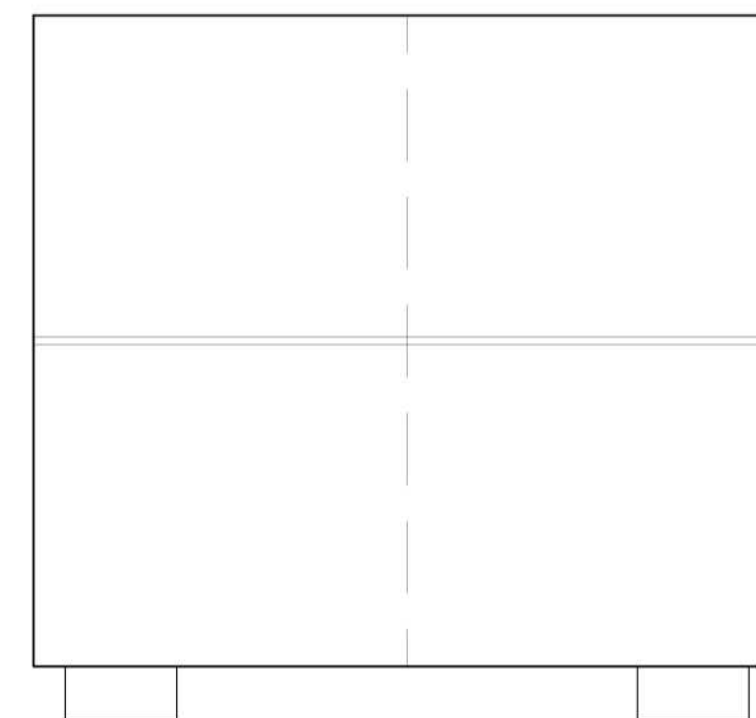

Roof Plan

| REVISION | DATE       | DRAWN | DESCRIPTION                       |
|----------|------------|-------|-----------------------------------|
| A        | 28.01.2022 | JMG   | Soffit and Fascia Detail amended. |

STUDIO11  
architectureKING'S LYNN INNOVATION CENTRE,  
INNOVATION DRIVE, KING'S LYNN,  
PE30 5BYT: 01553 970033  
E: design@studio11architecture.co.uk  
W: www.studio11architecture.co.uk

CLIENT RTW Construction &amp; Developments Ltd

PROJECT Proposed Residential Development at  
Coalbeach Lane South, Surfleet

DRAWING The Wren- Floor Plans &amp; Elevations

| DRAWN      | PROJECT DESIGNER | PROJECT DIRECTOR |
|------------|------------------|------------------|
| EG         | KB               | KB               |
| DATE       | SCALE            | PAPER SIZE       |
| 26.10.2021 | 1:100            | A2               |

DRAWING NUMBER  
545.Wre.P.01

Working in partnership with: Ralph Charman Associates &amp; Eleven Consultants

