


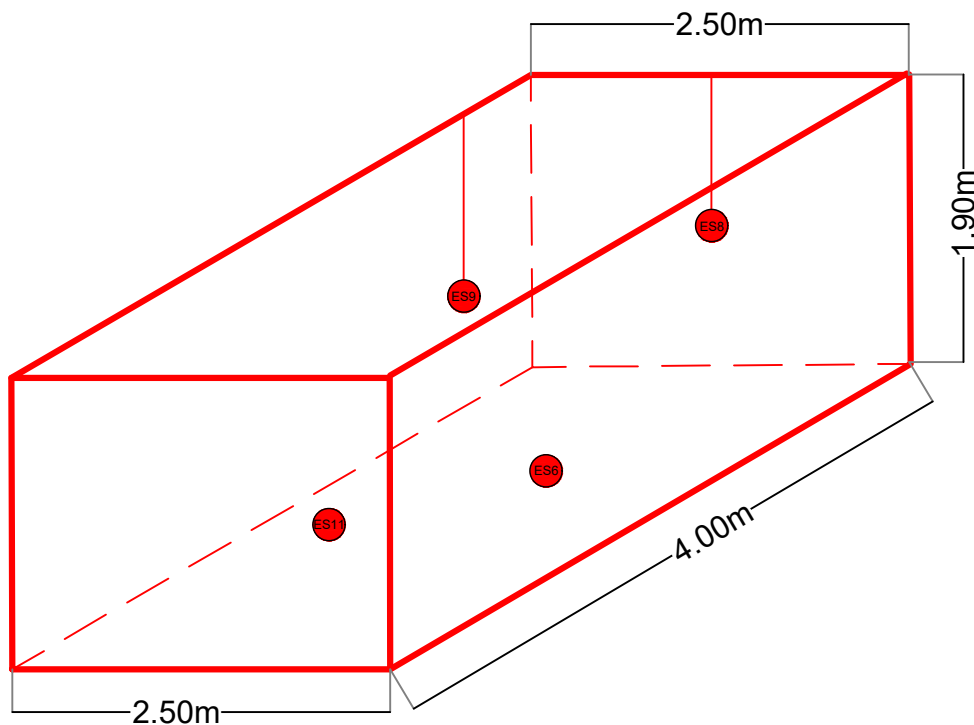

SOIL SAMPLE		
Sample ID	Depth (m,bgl)	Sample position
ES1	Composite	Arisings
ES2	Composite	Arisings
ES3	Composite	Arisings
ES6	1.90m	Base
ES8	1.00m	Side
ES9	0.70m	Side
ES11	0.80m	Side