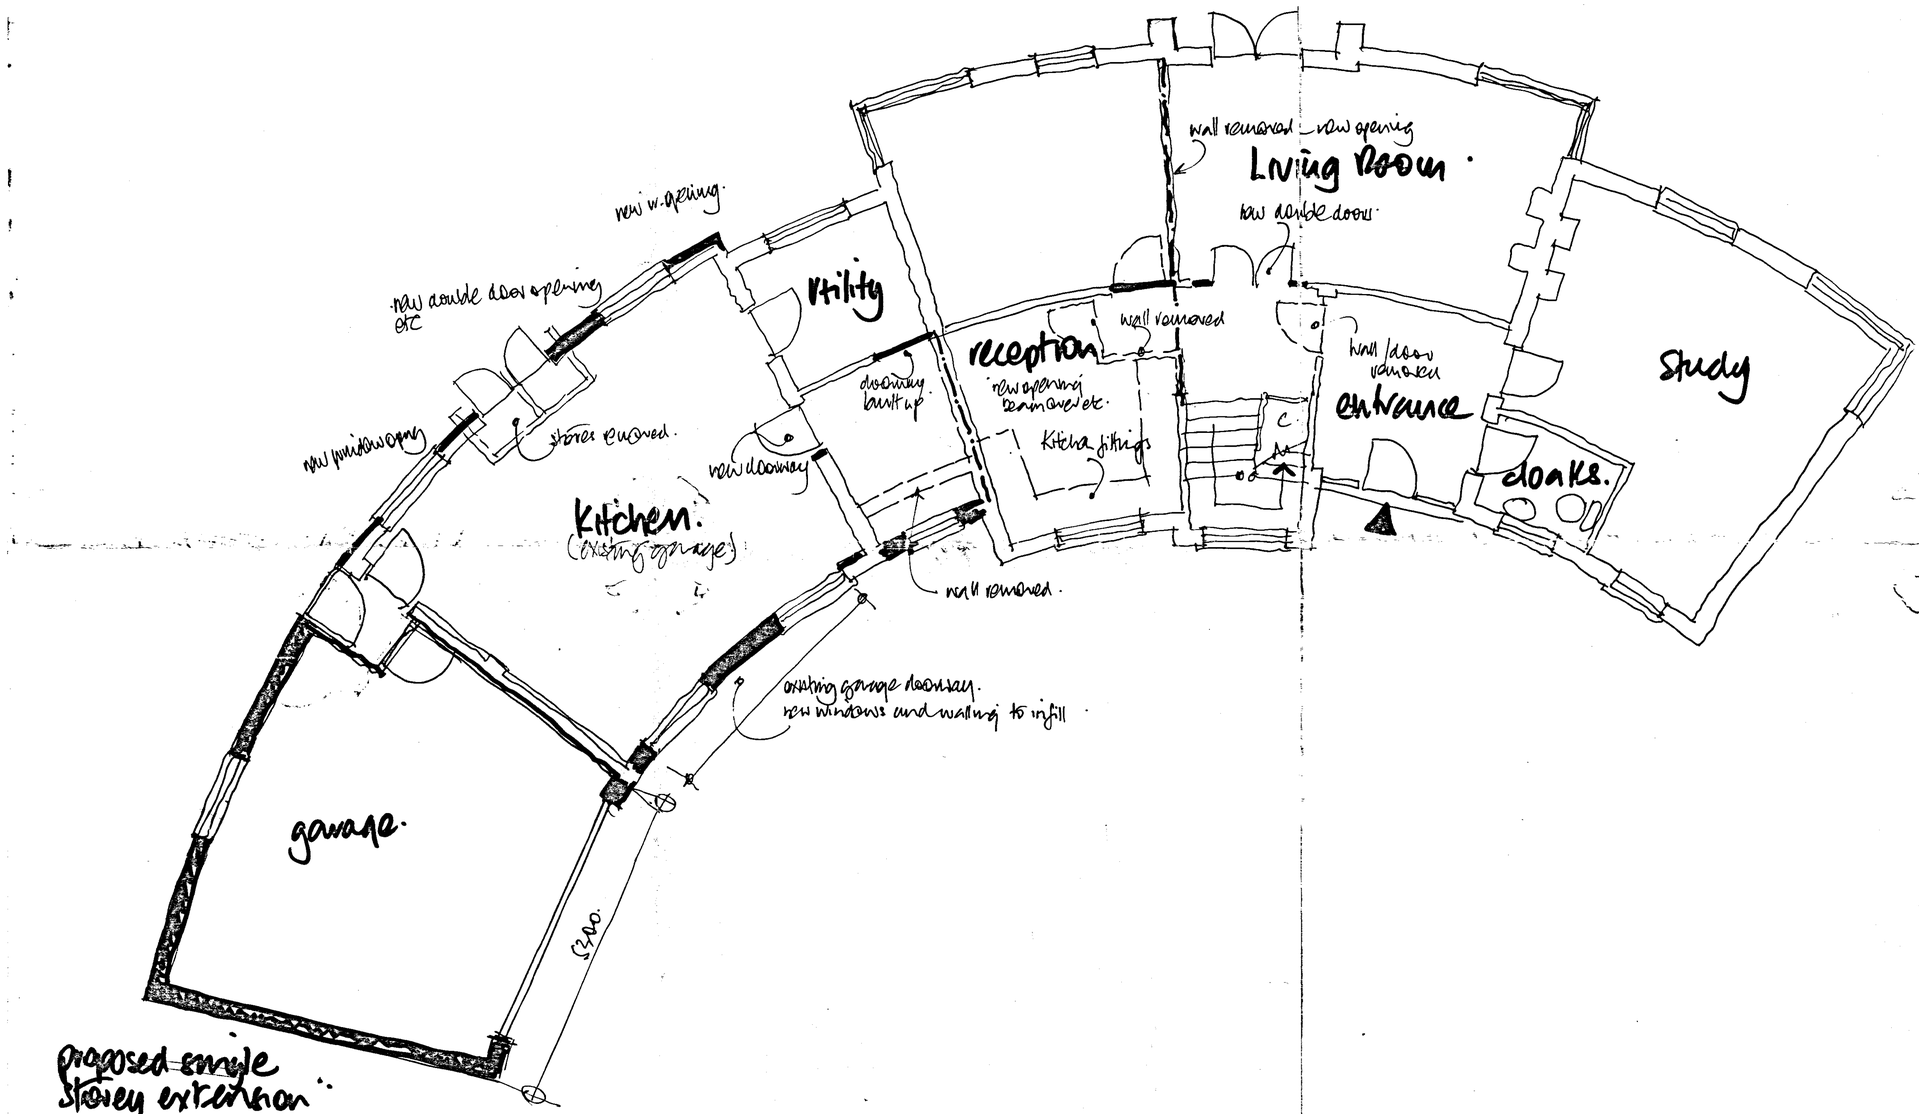


Mr + Mrs L Brand

proposed extensions
The Old Vicarage
Surfleet