


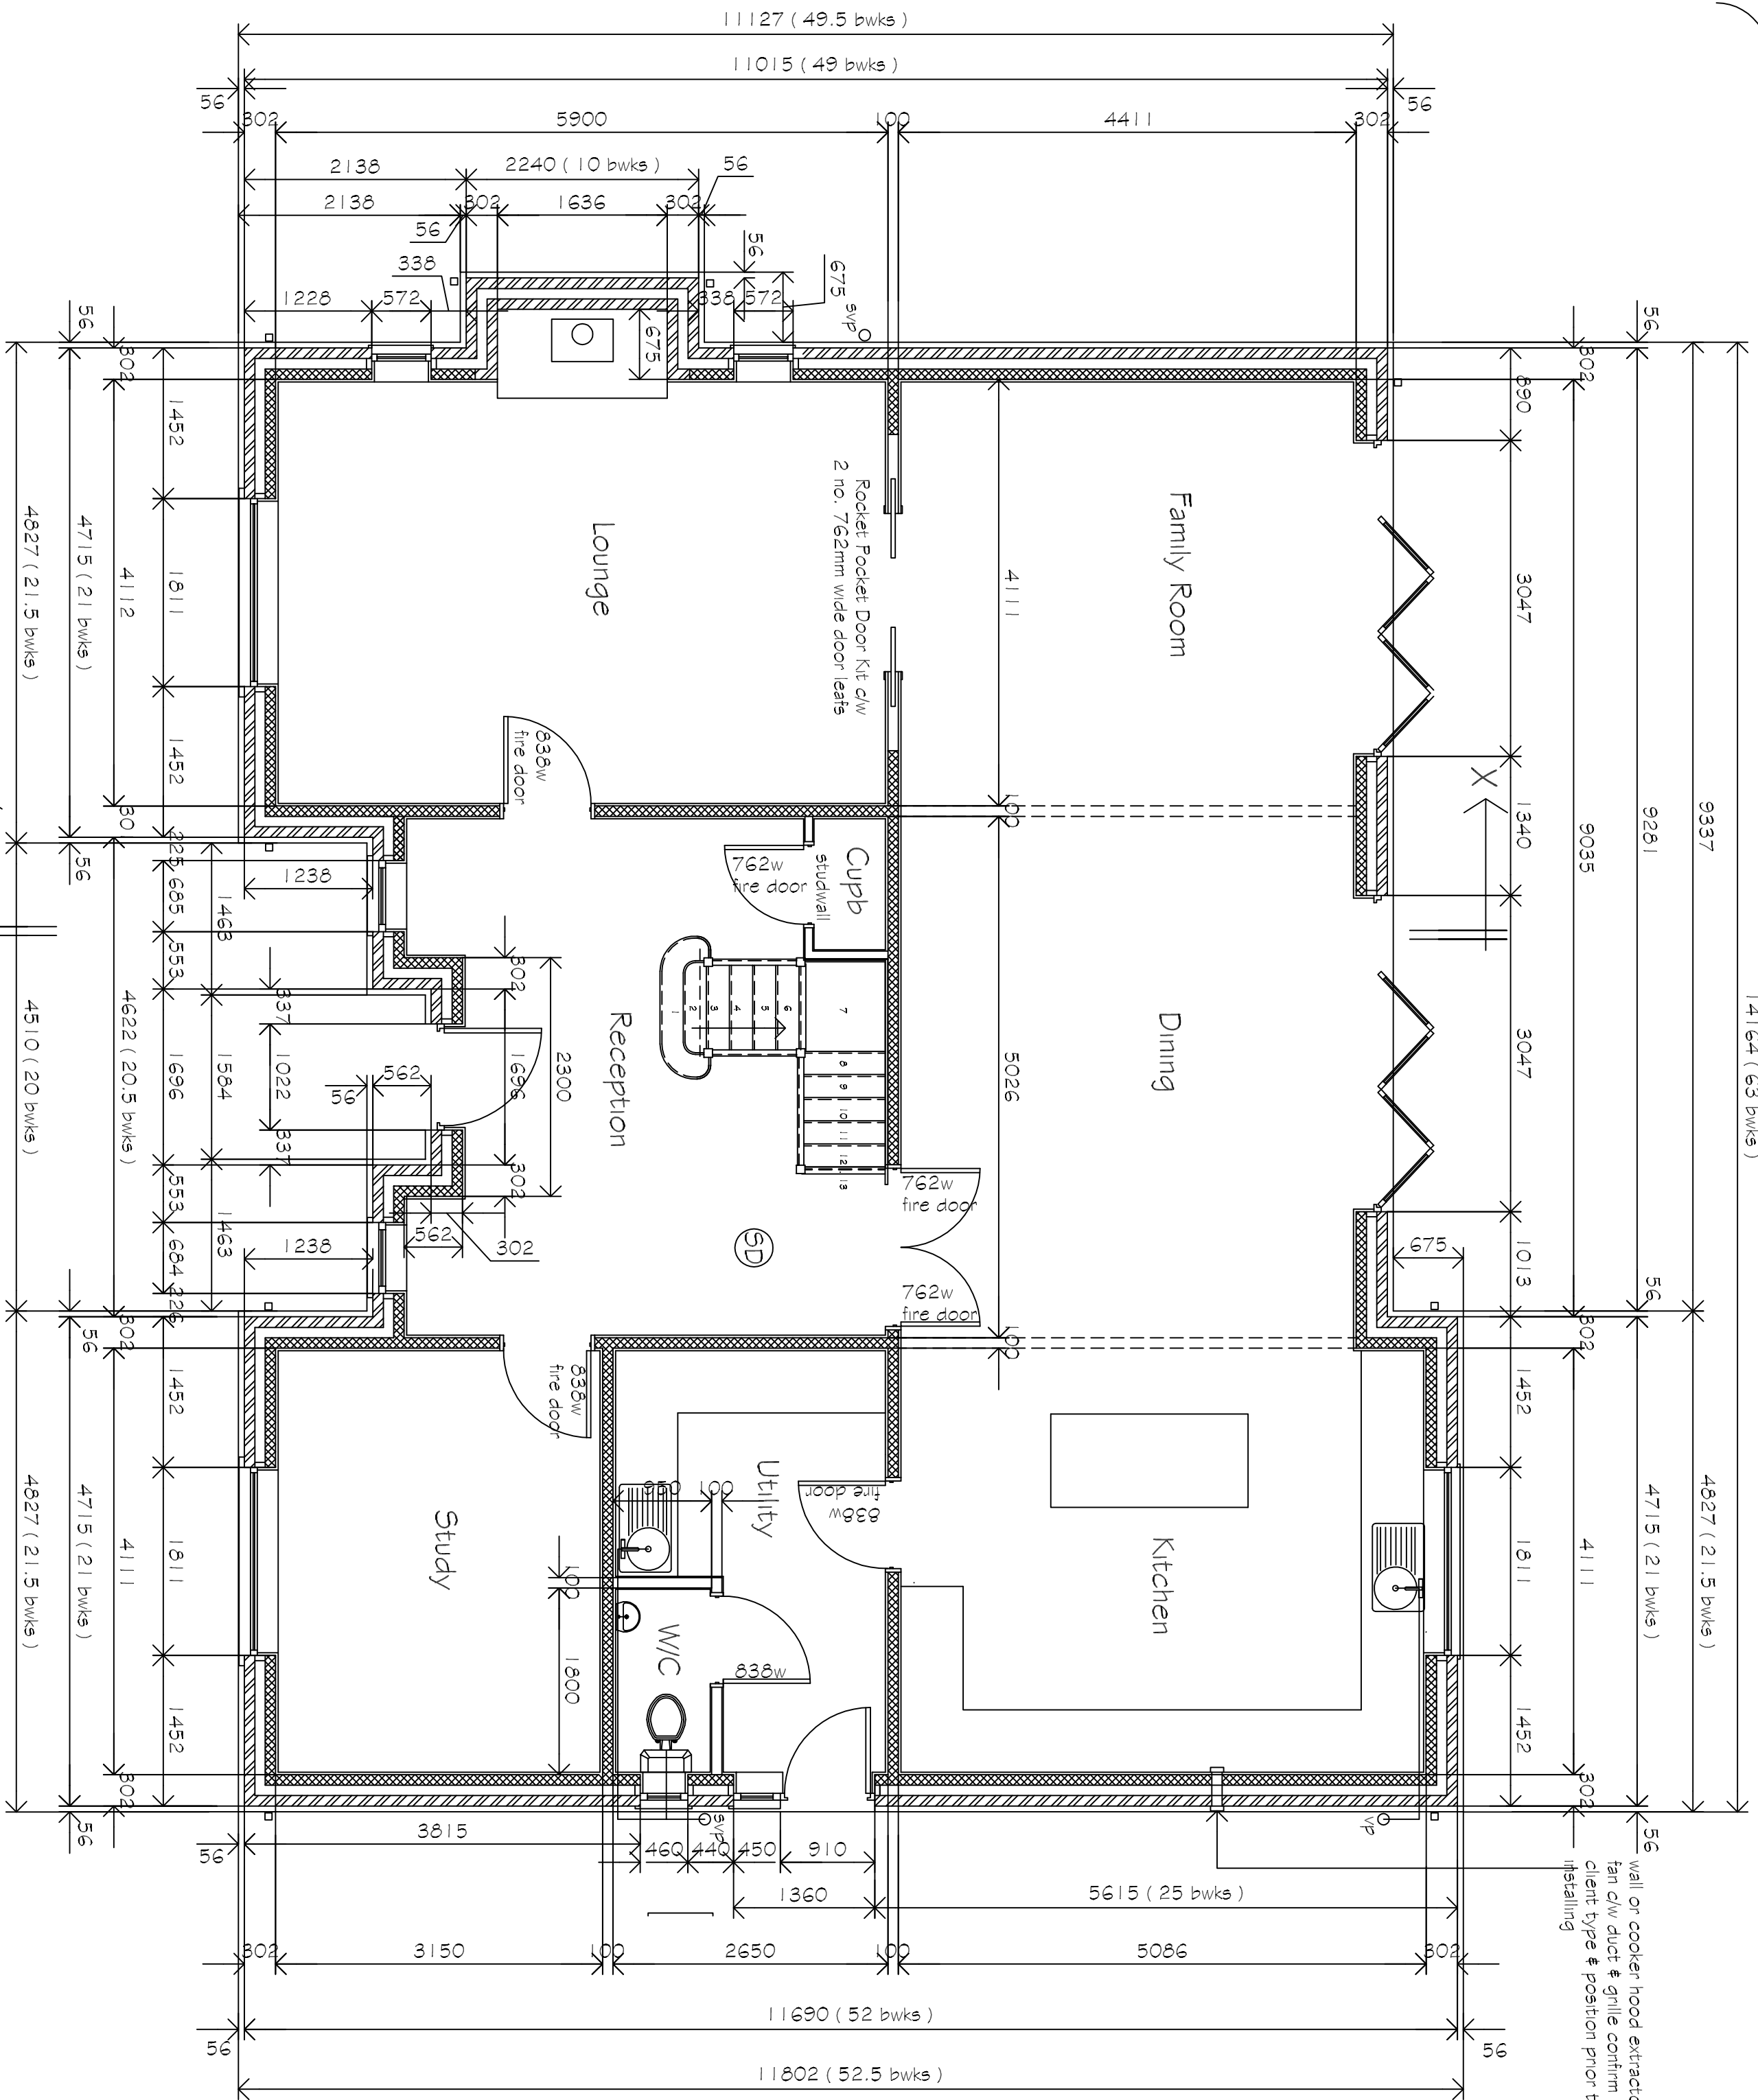
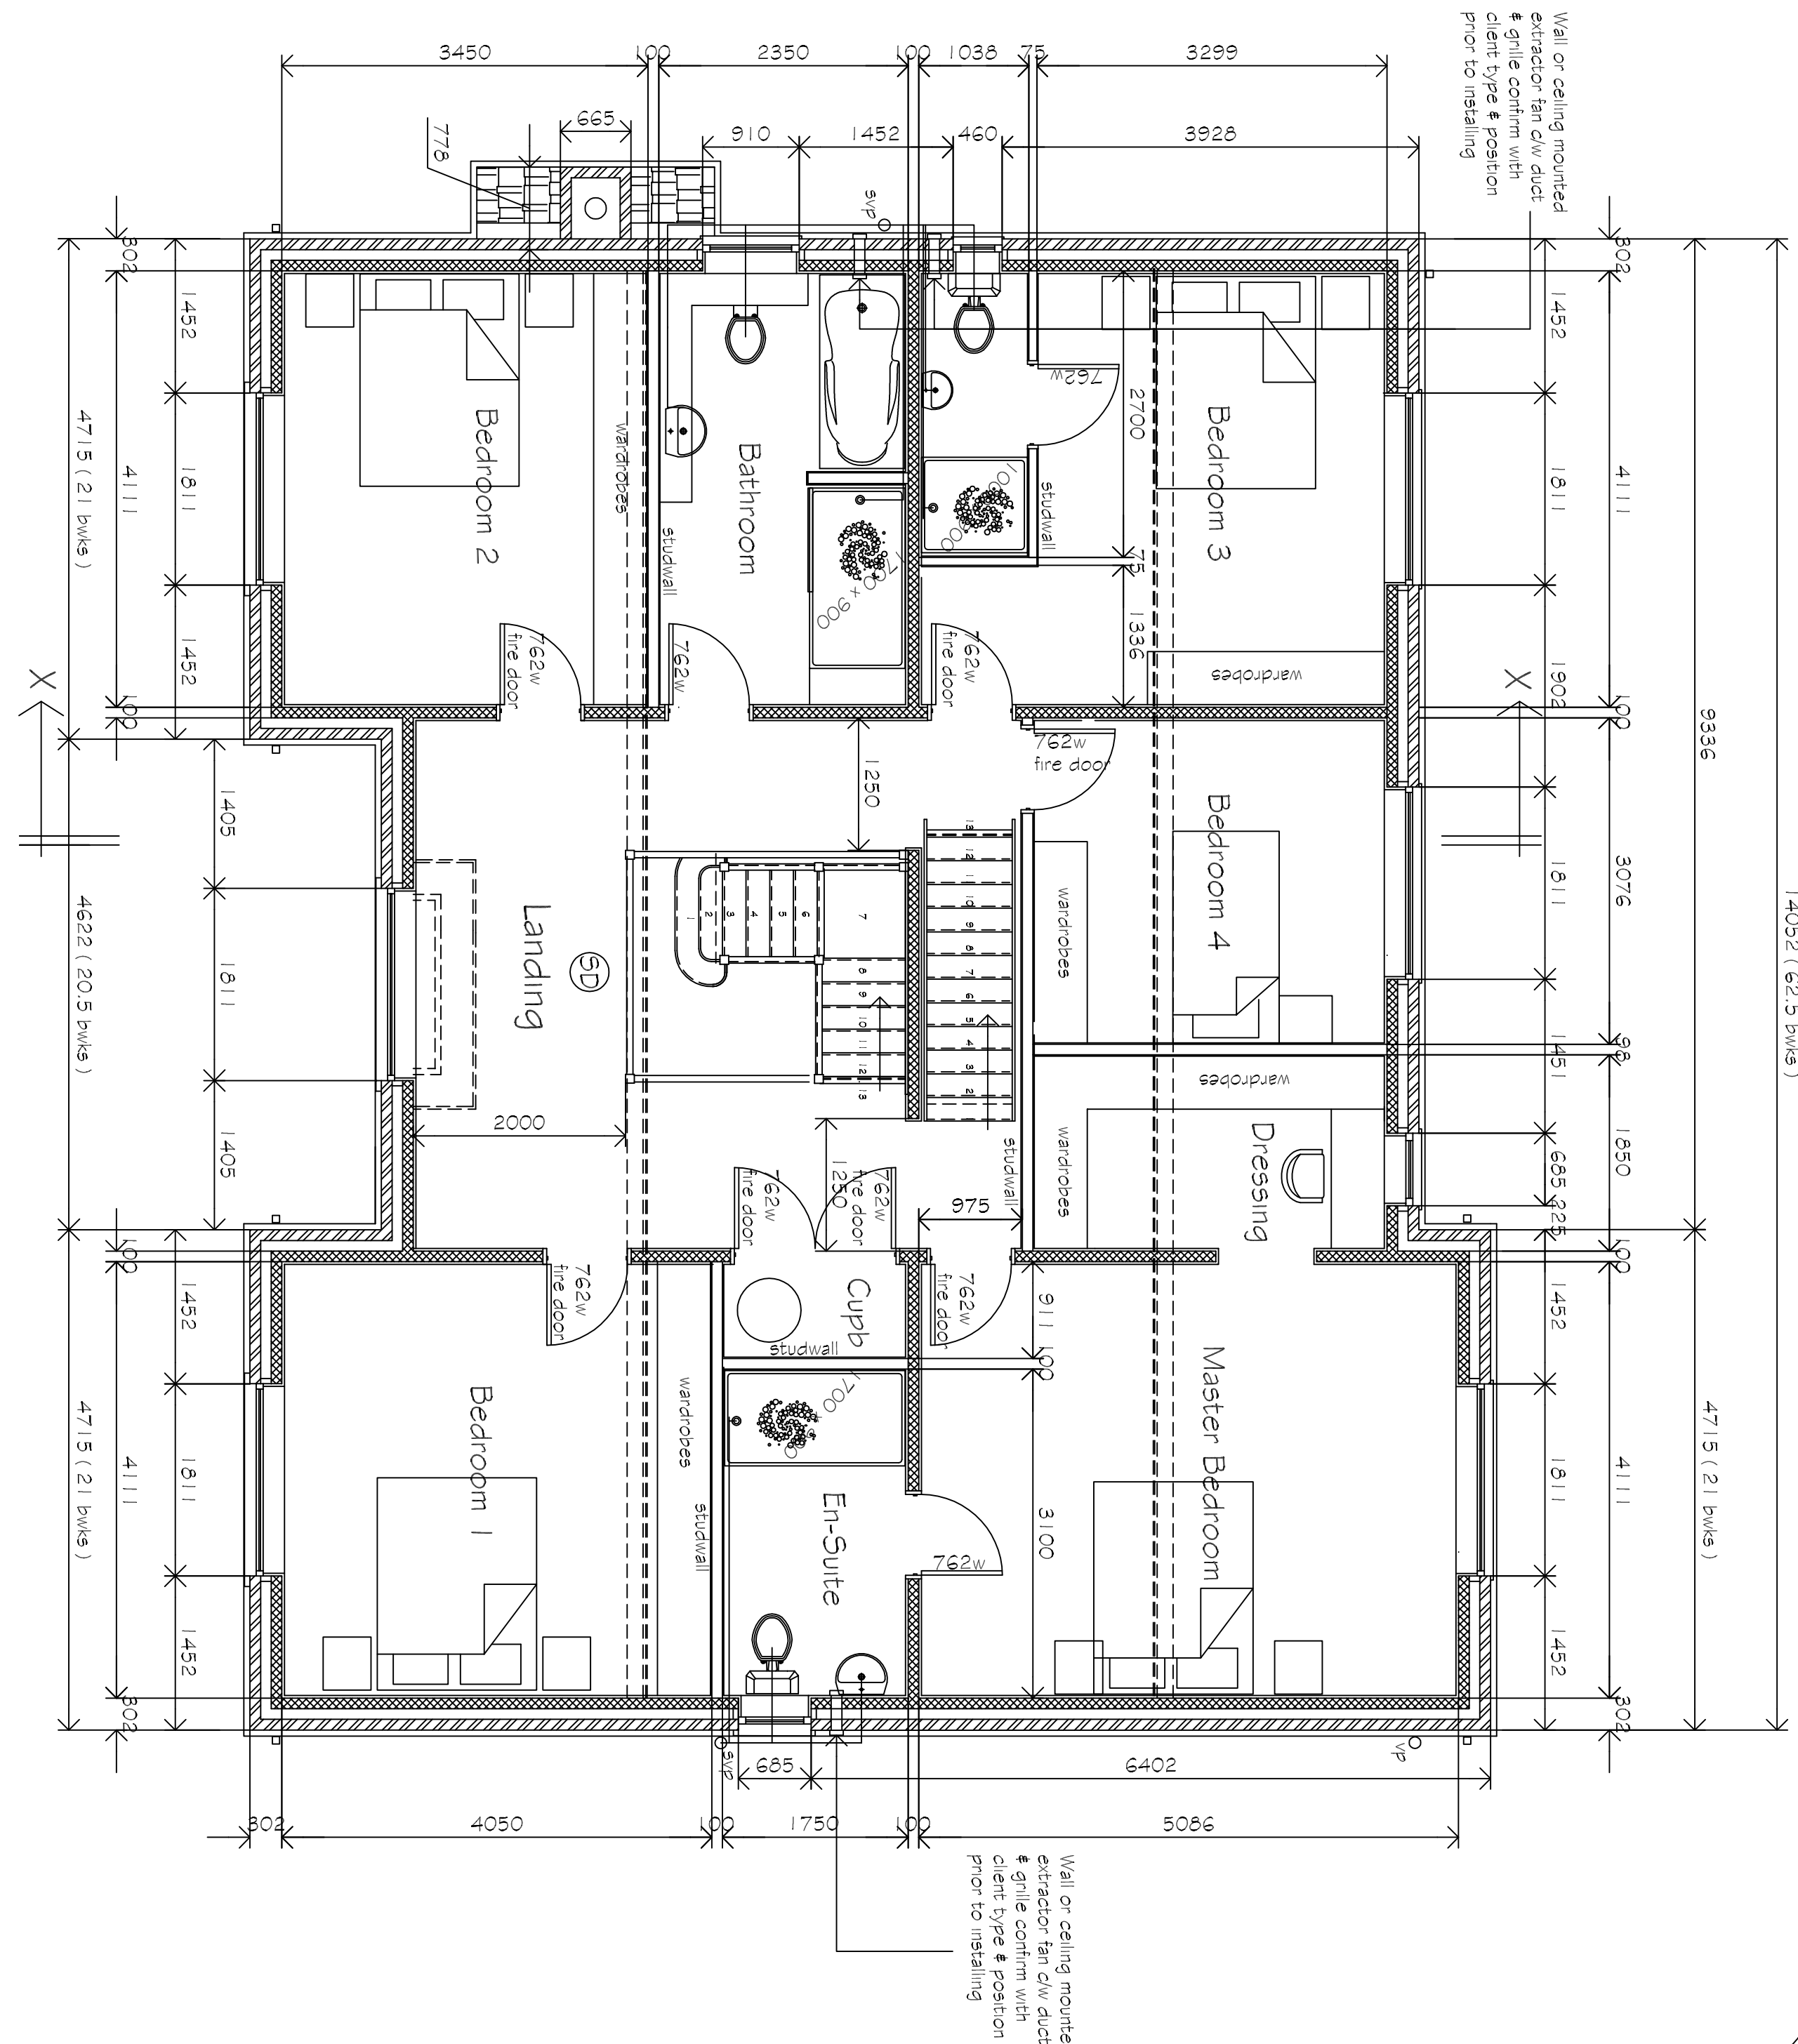


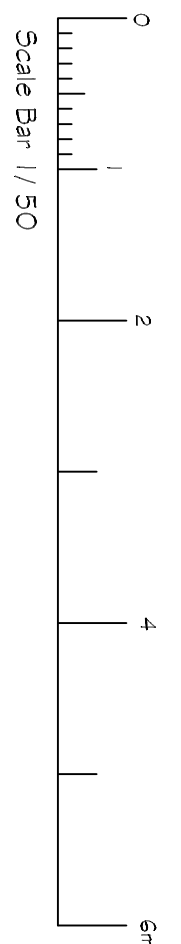


Proposed Ground Floor Plan

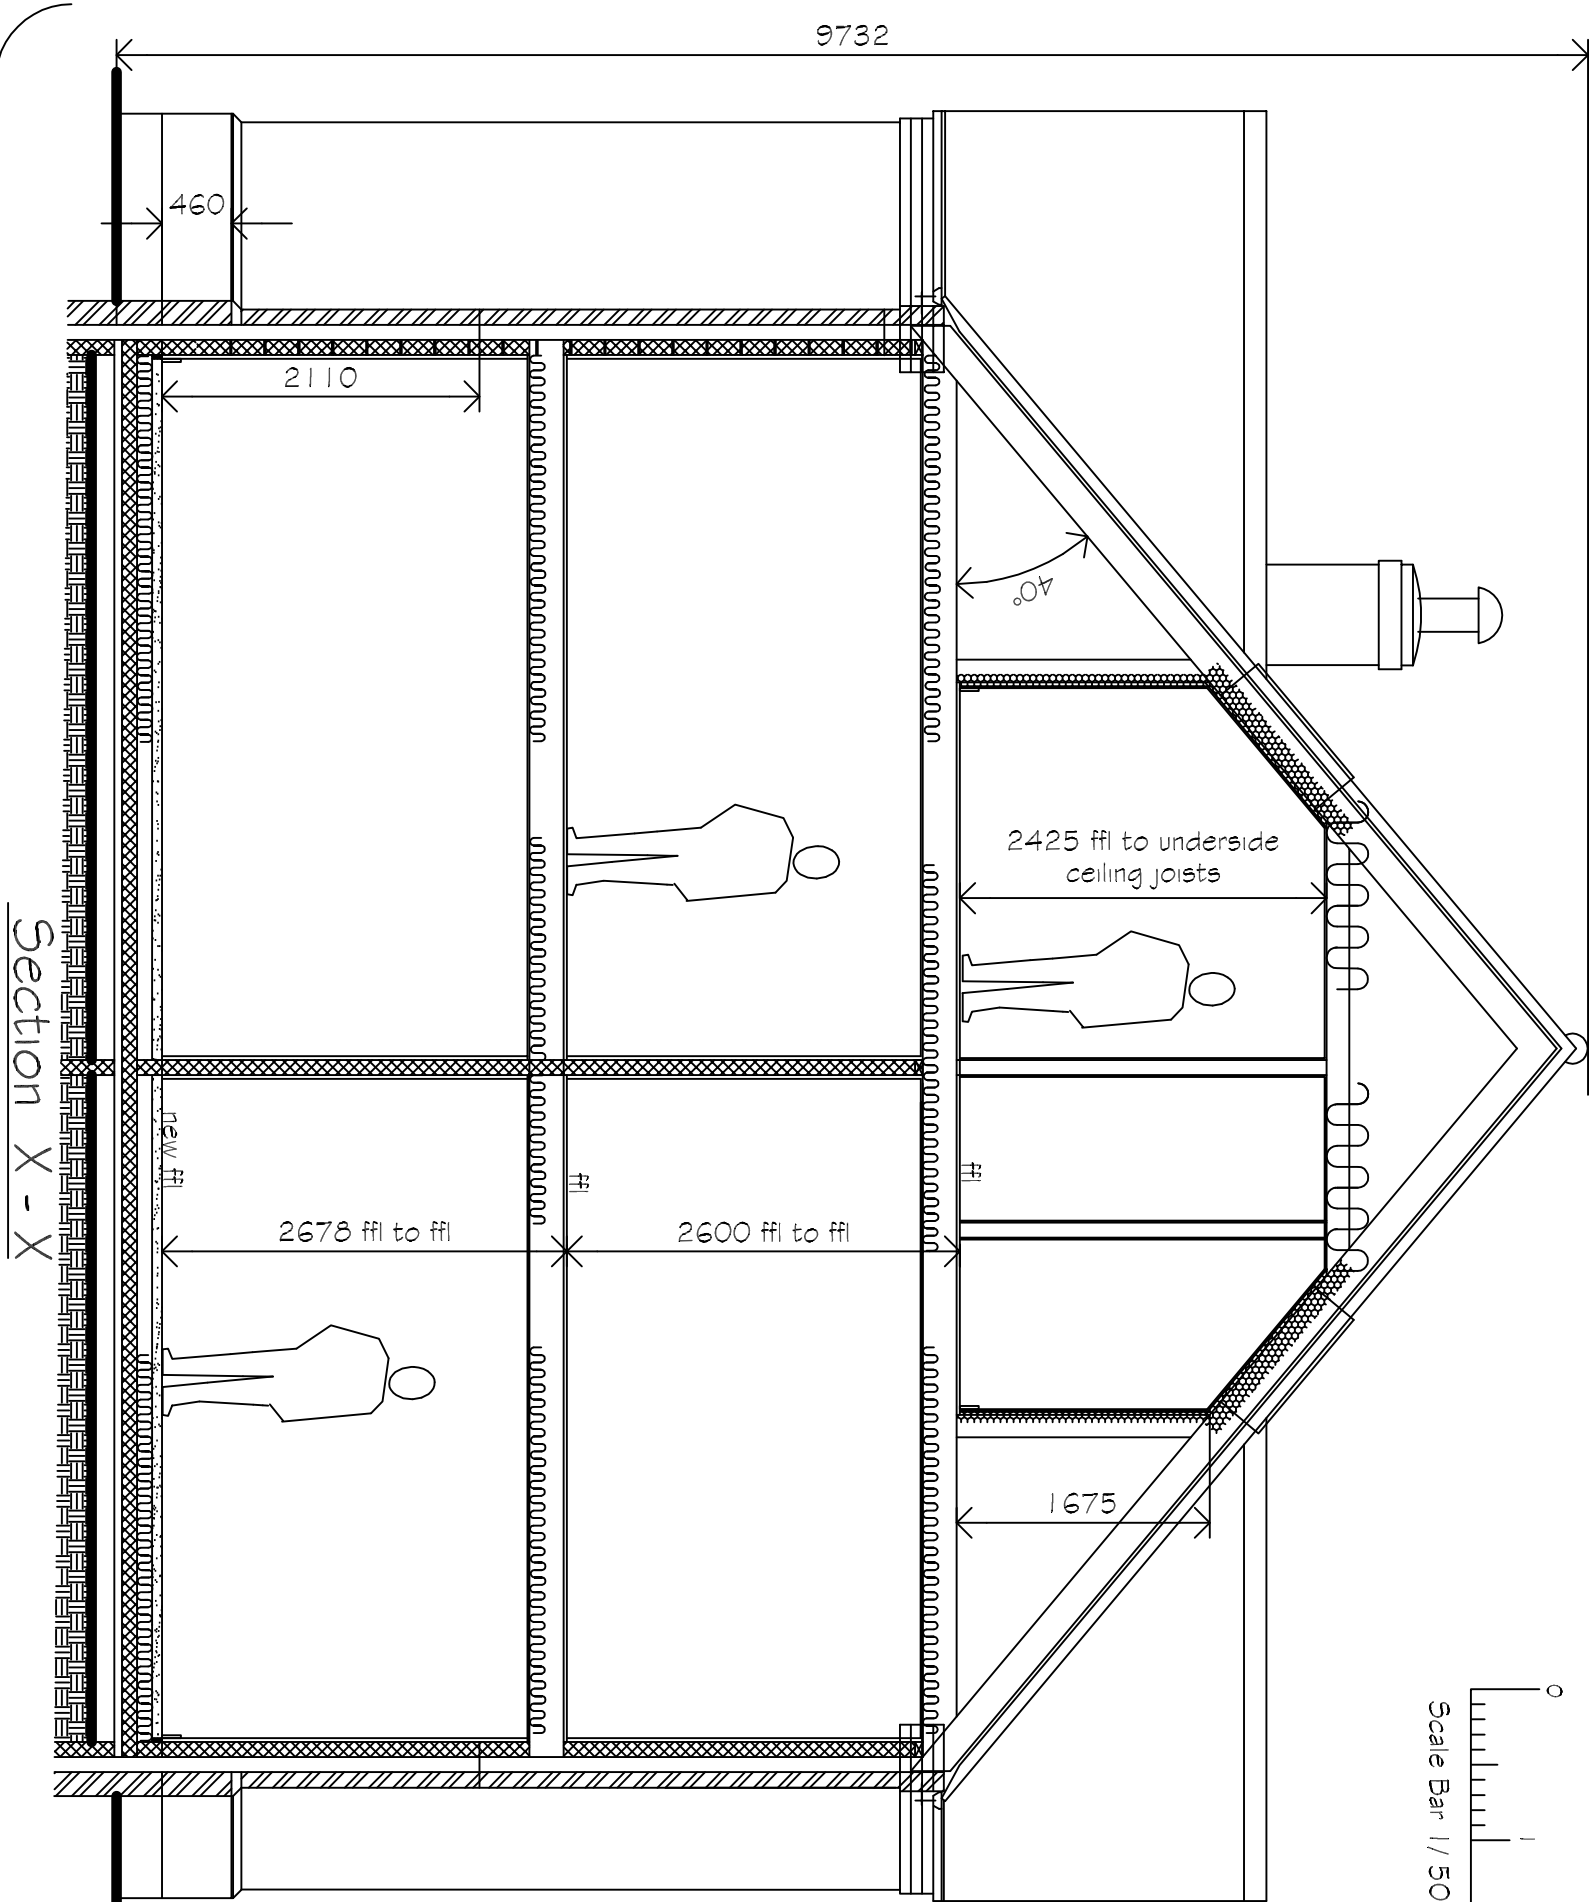


Proposed First Floor Plan

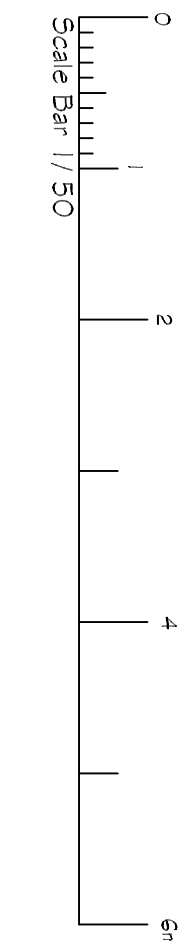


Section X - X

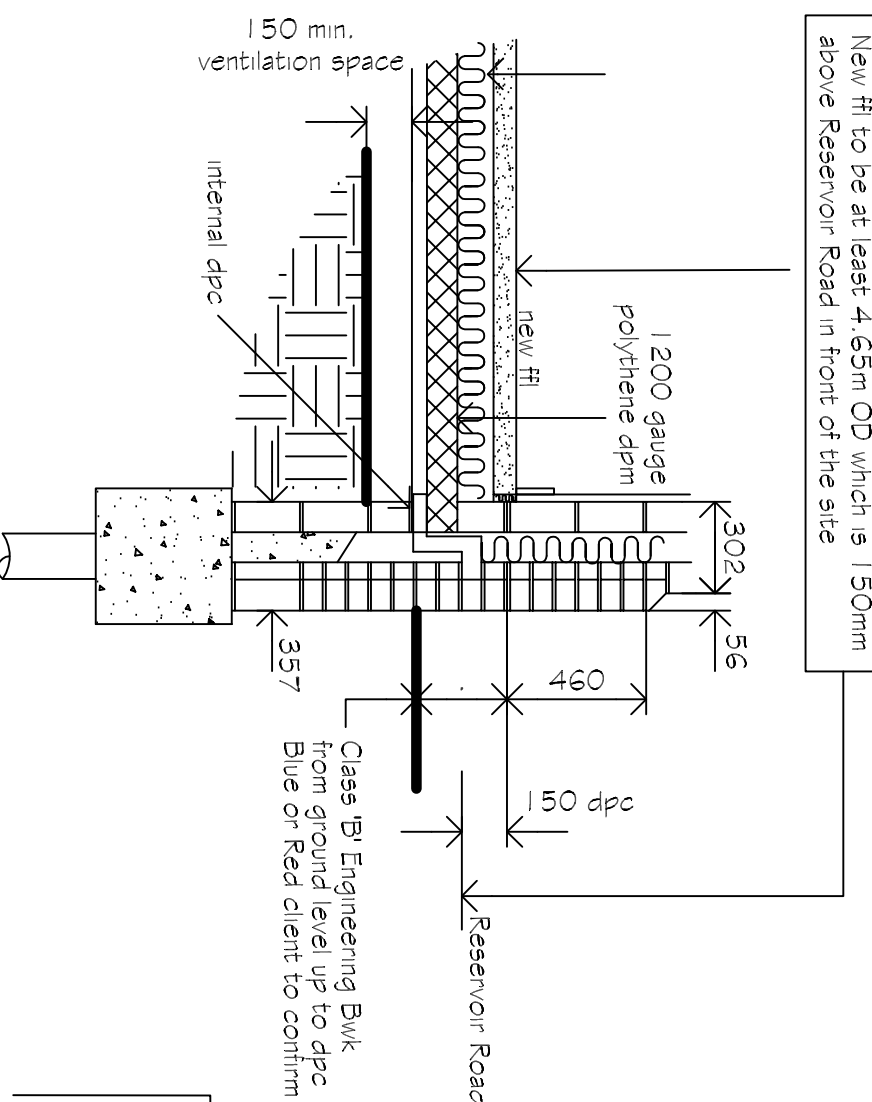

Typical Section Thru. Cavity Wall Foundations

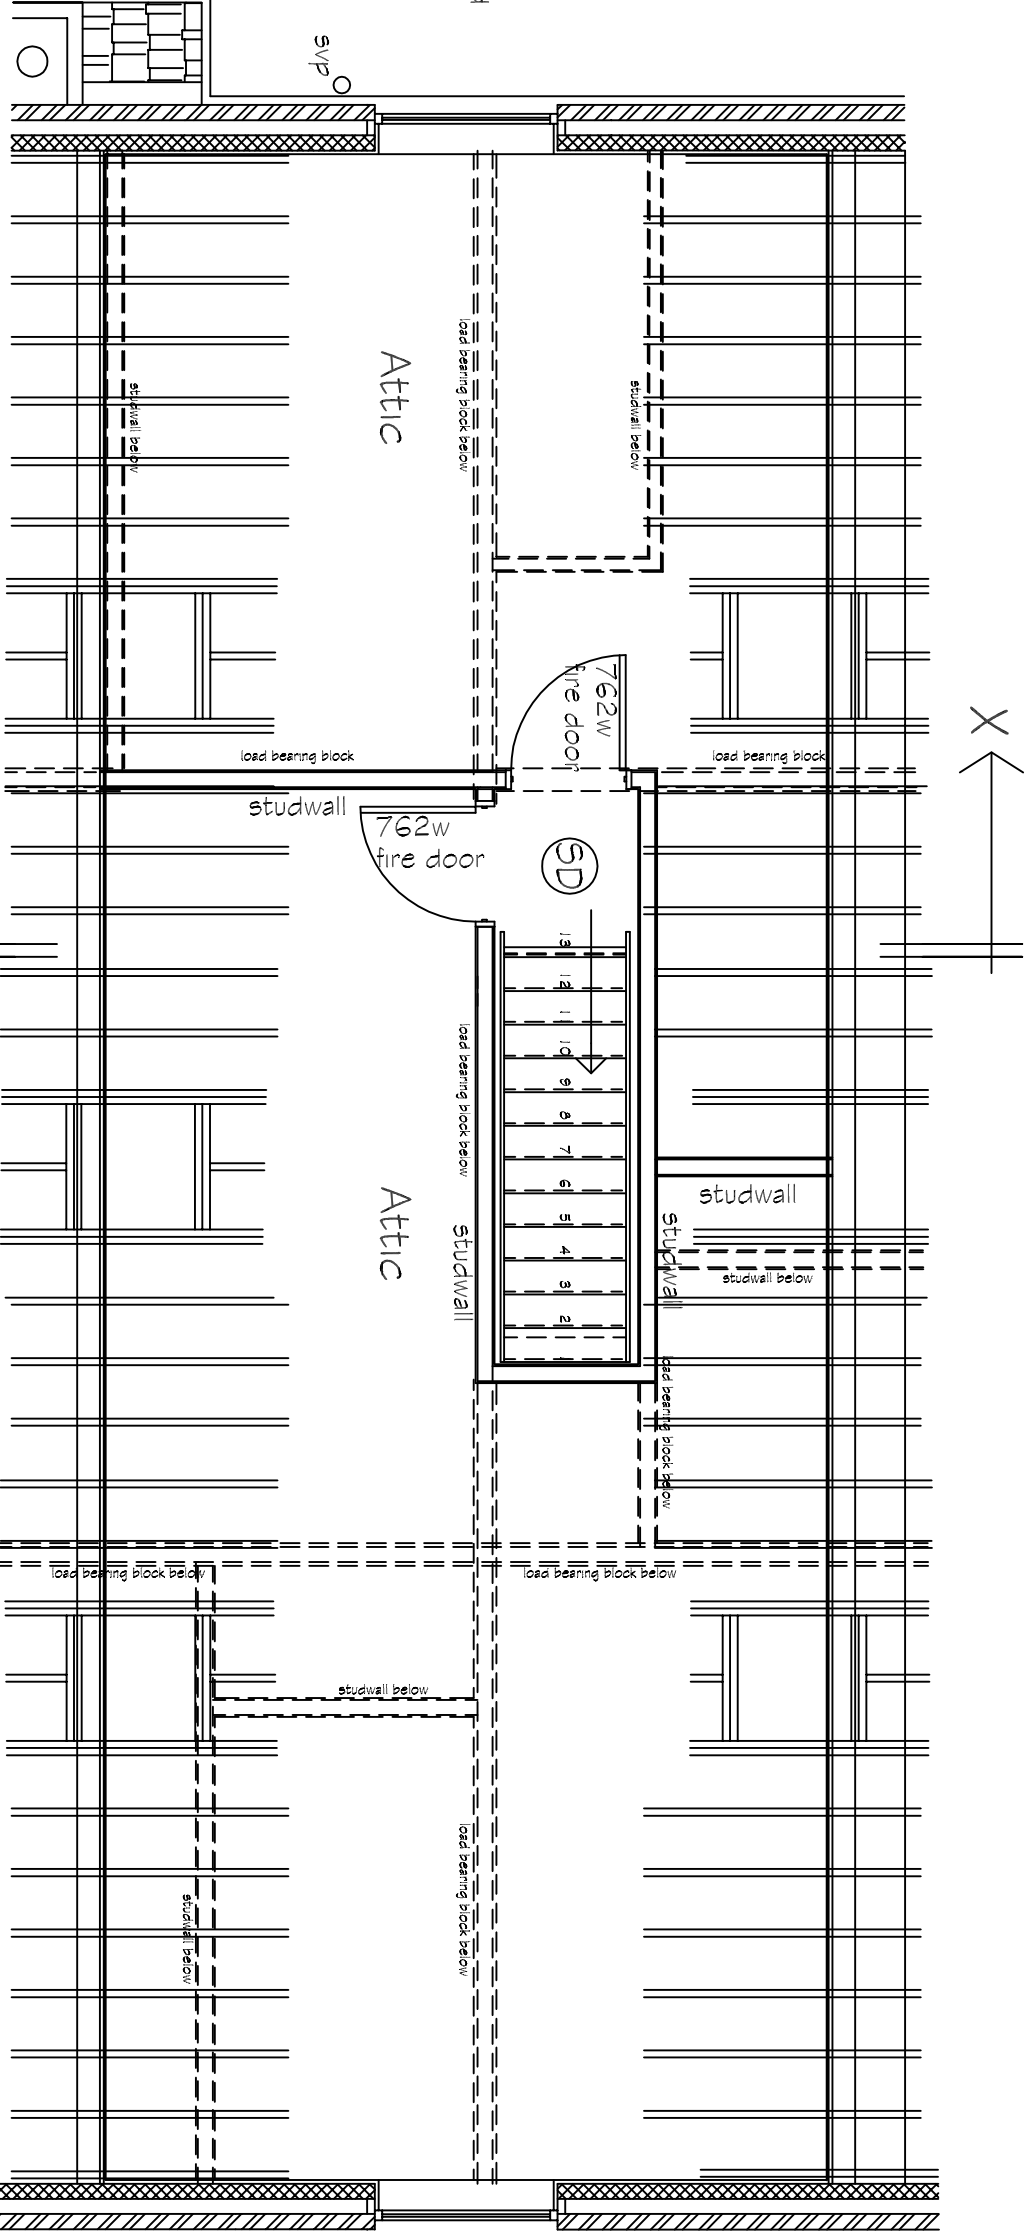

Proposed Second Floor Plan

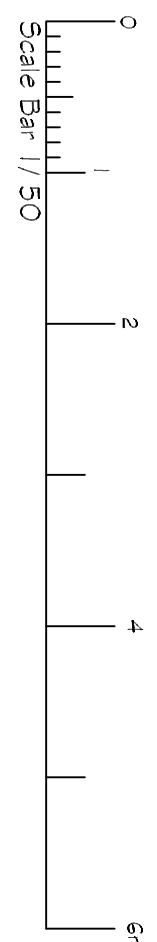

E Application for approval of reserved matters issued to SHDC Planning Dept. m/w 14/11/21 D Revised to suit clients comments m/w 21/11/21 C Revised to suit clients comments m/w 7/6/21 B Floor Plans revised m/w 20/5/21 A Width & length of dwelling reduced m/w 27/4/21			
REVISIONS		BY	DATE
DRAWN	MW	DATE	9/6/21
SCALE	1 / 50	CHECKED	
CLIENT	Mr & Mrs T. Forman Hollybush Farm House Ratcliffe Road Buxhill Stowmarket Suffolk IP14 3DP		
DETAILS			
PLOT 2 Proposed dwelling ground / first floor plan			
DRWG No. 521/4/2018			