



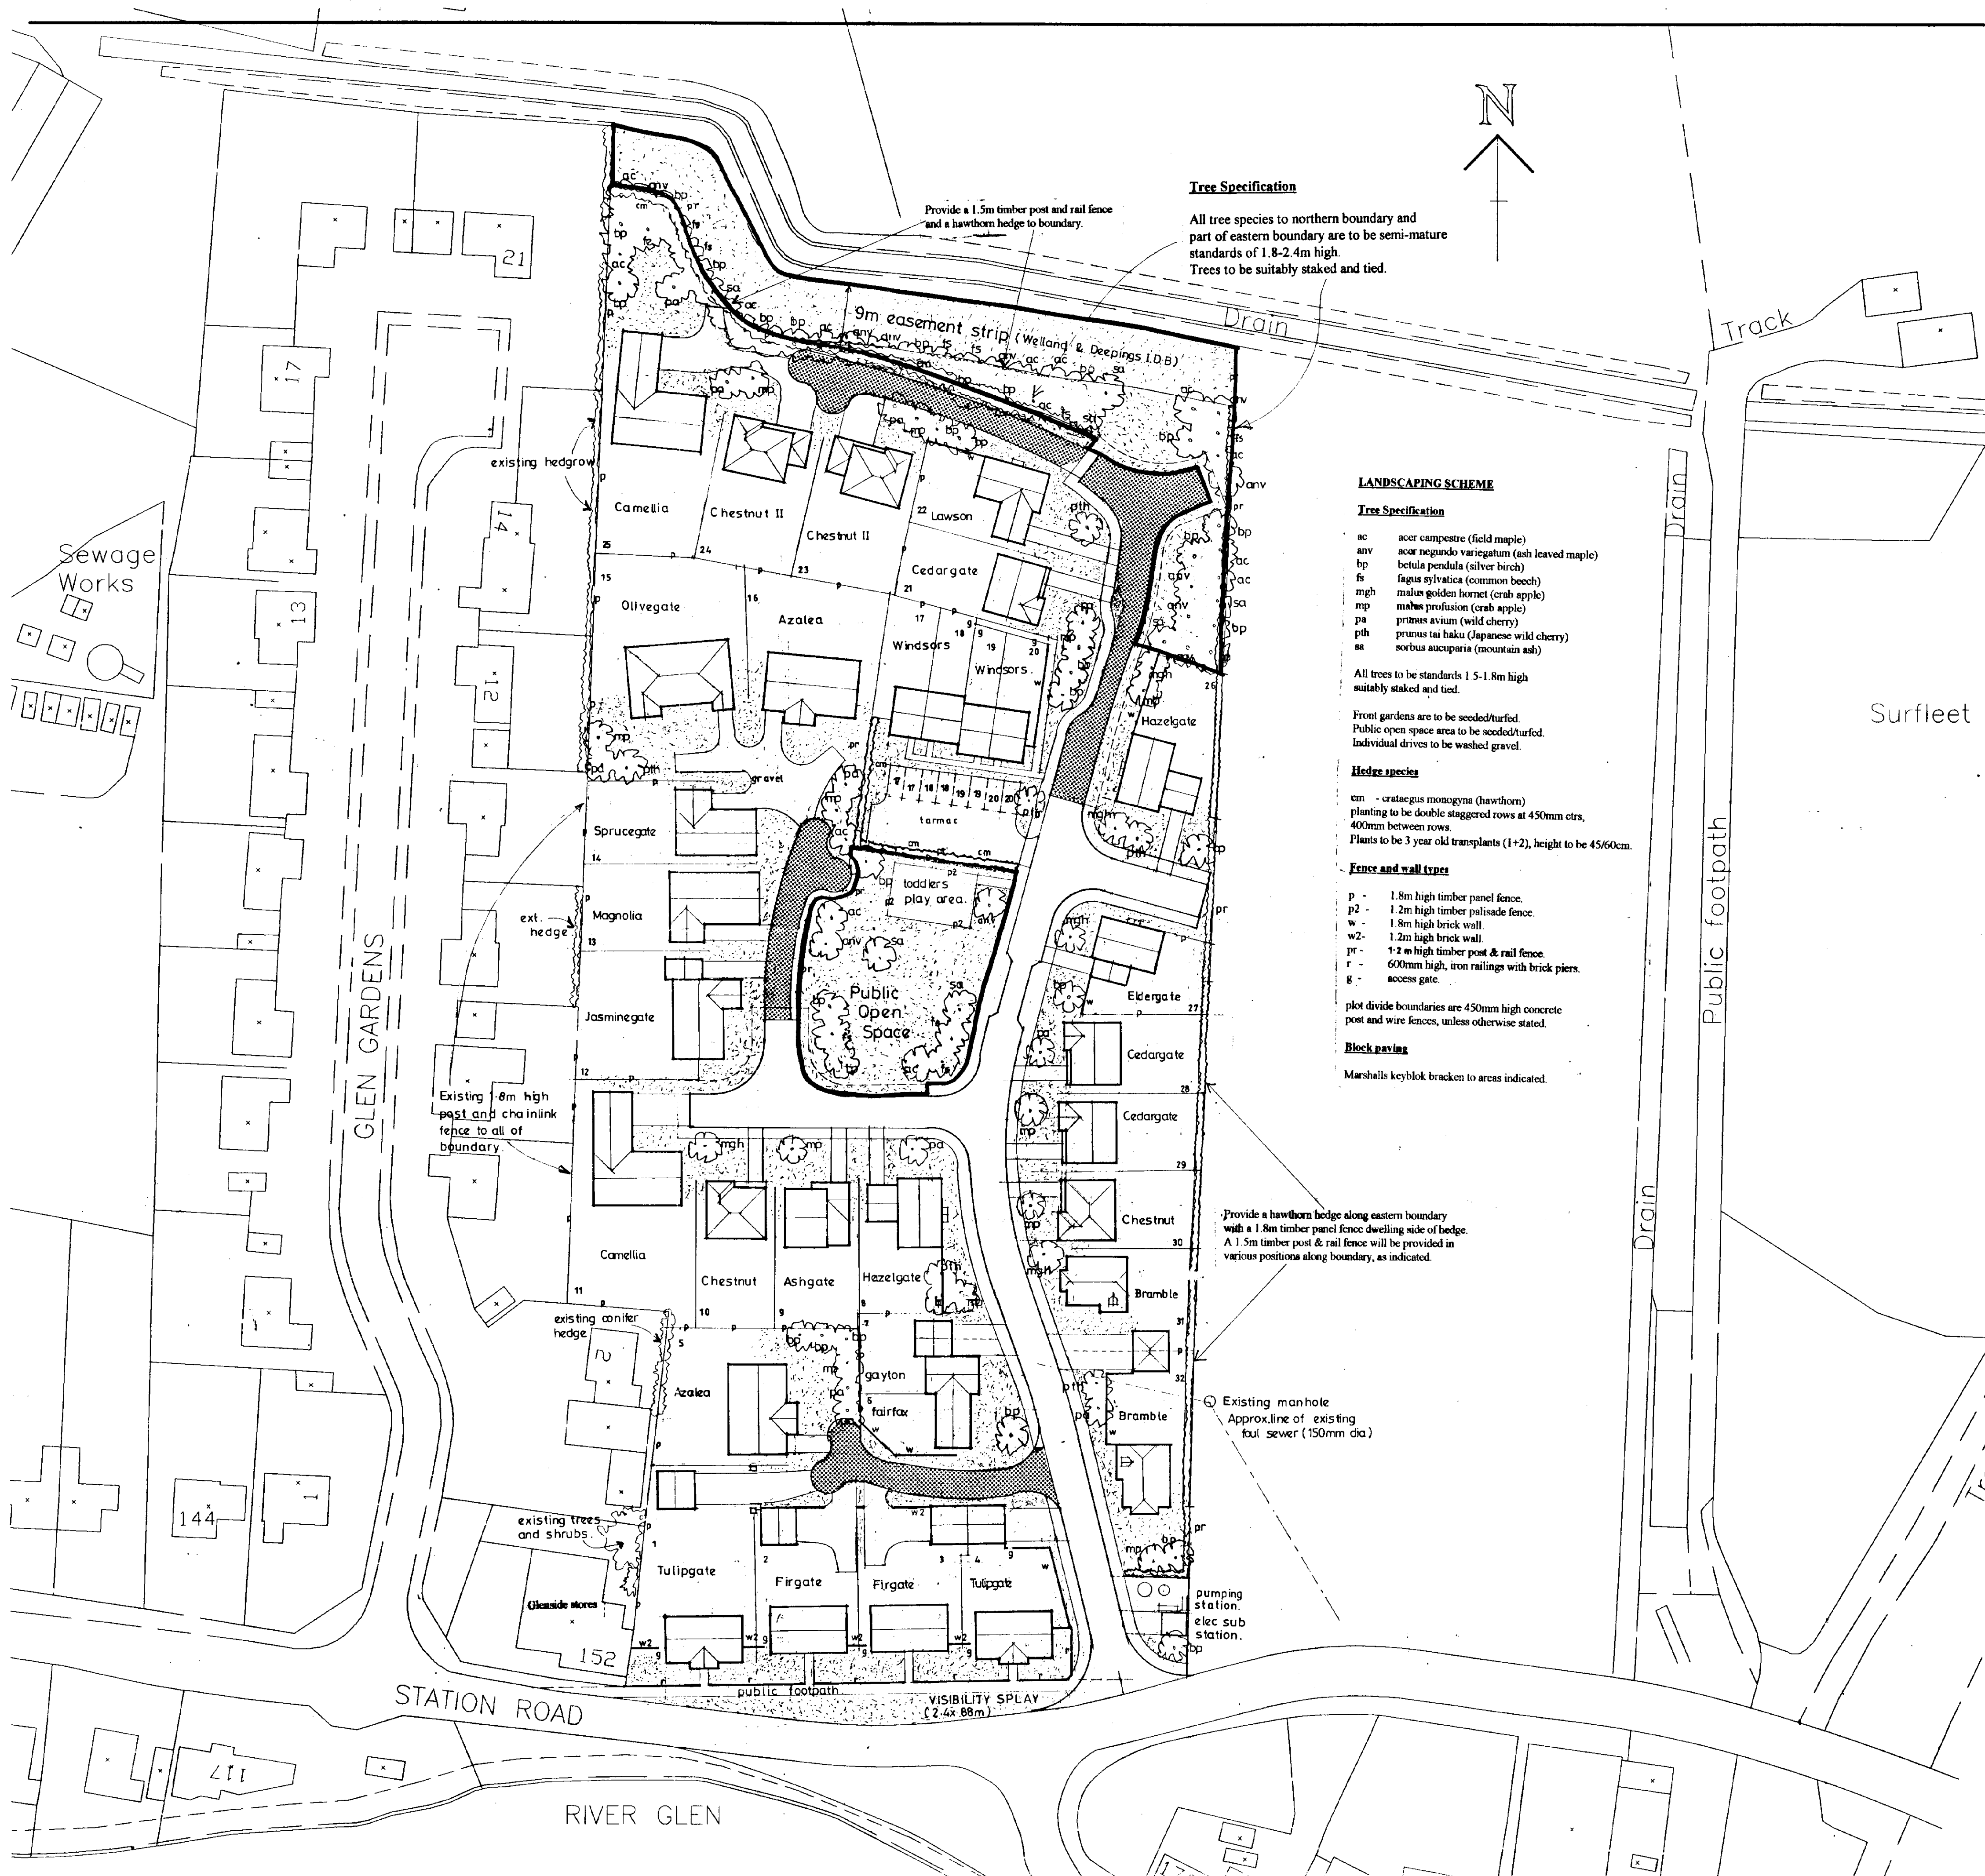

Location Plan
1:2500

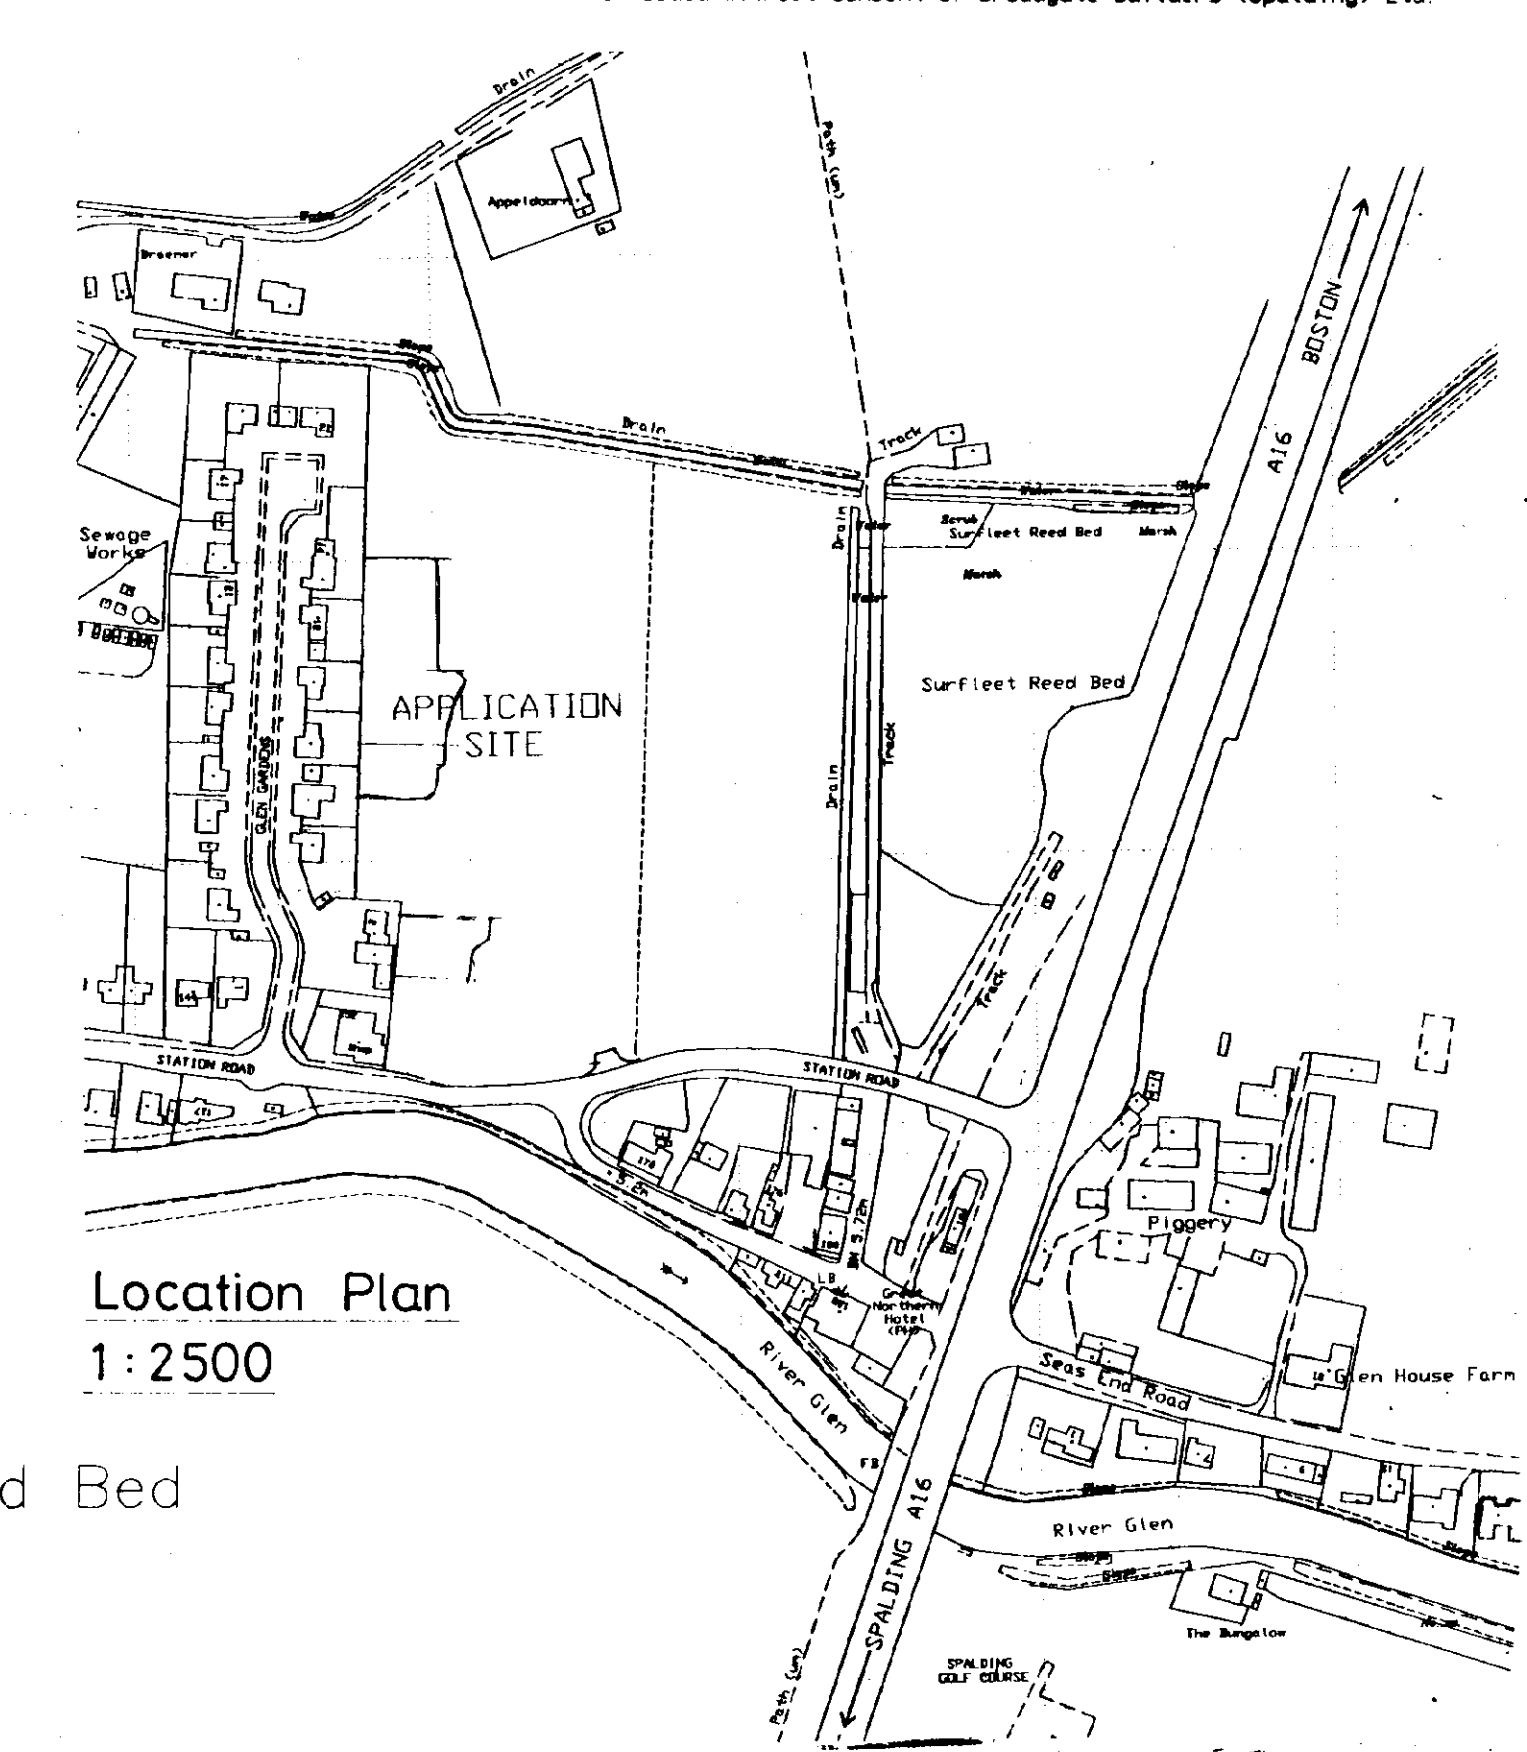

Broadgate Builders (Spalding) Ltd
Broadgate House, Weston Hills,
Spalding, Lincolnshire, PE12 6DB.
Telephone: (01406) 380532 Fax: (01406) 380014



PROJECT TITLE
**Proposed Residential Development
off Station Road,
Surfleet,
Spalding,
Lincolnshire.**

DRAYING
Site Layout
**DETERMINED
PLAN**


SOUTH EAST AND CO
HOUSING & PLANNING
10 MAR 1998
11/2/1323/97
Ref: 1006/95

REV	DESCRIPTION	DATE	BY
A	PLANNING AND BROADGATE AMENDMENTS	4-12-96	MD
B	PLOTS 2-3 RE-POSITIONED 15m	21-1-97	MD
C	PLOT SUBSTITUTIONS TO 5, 8, 12-14, 22, 26-30, Plots 15-21 repositioned.	19-2-97	MD
D	Elec sub station indicated.		
E	Public footpath to plots 8-11, 25, 27.	4-4-97	MD
F	Plot substitution plot 27. Parking amended plots 17-20 (2 spaces each). Gates indicated.	12-12-97	MD
G	Pumping station indicated.		
H	Hedge transplanting plots 22-25 repositioned to 1.5m from p/drive area to north adopted by 3DC.	10-3-98	MD

SCALE
1:500
DATE
SEP 1996
DRAWING No.
96026 / 001

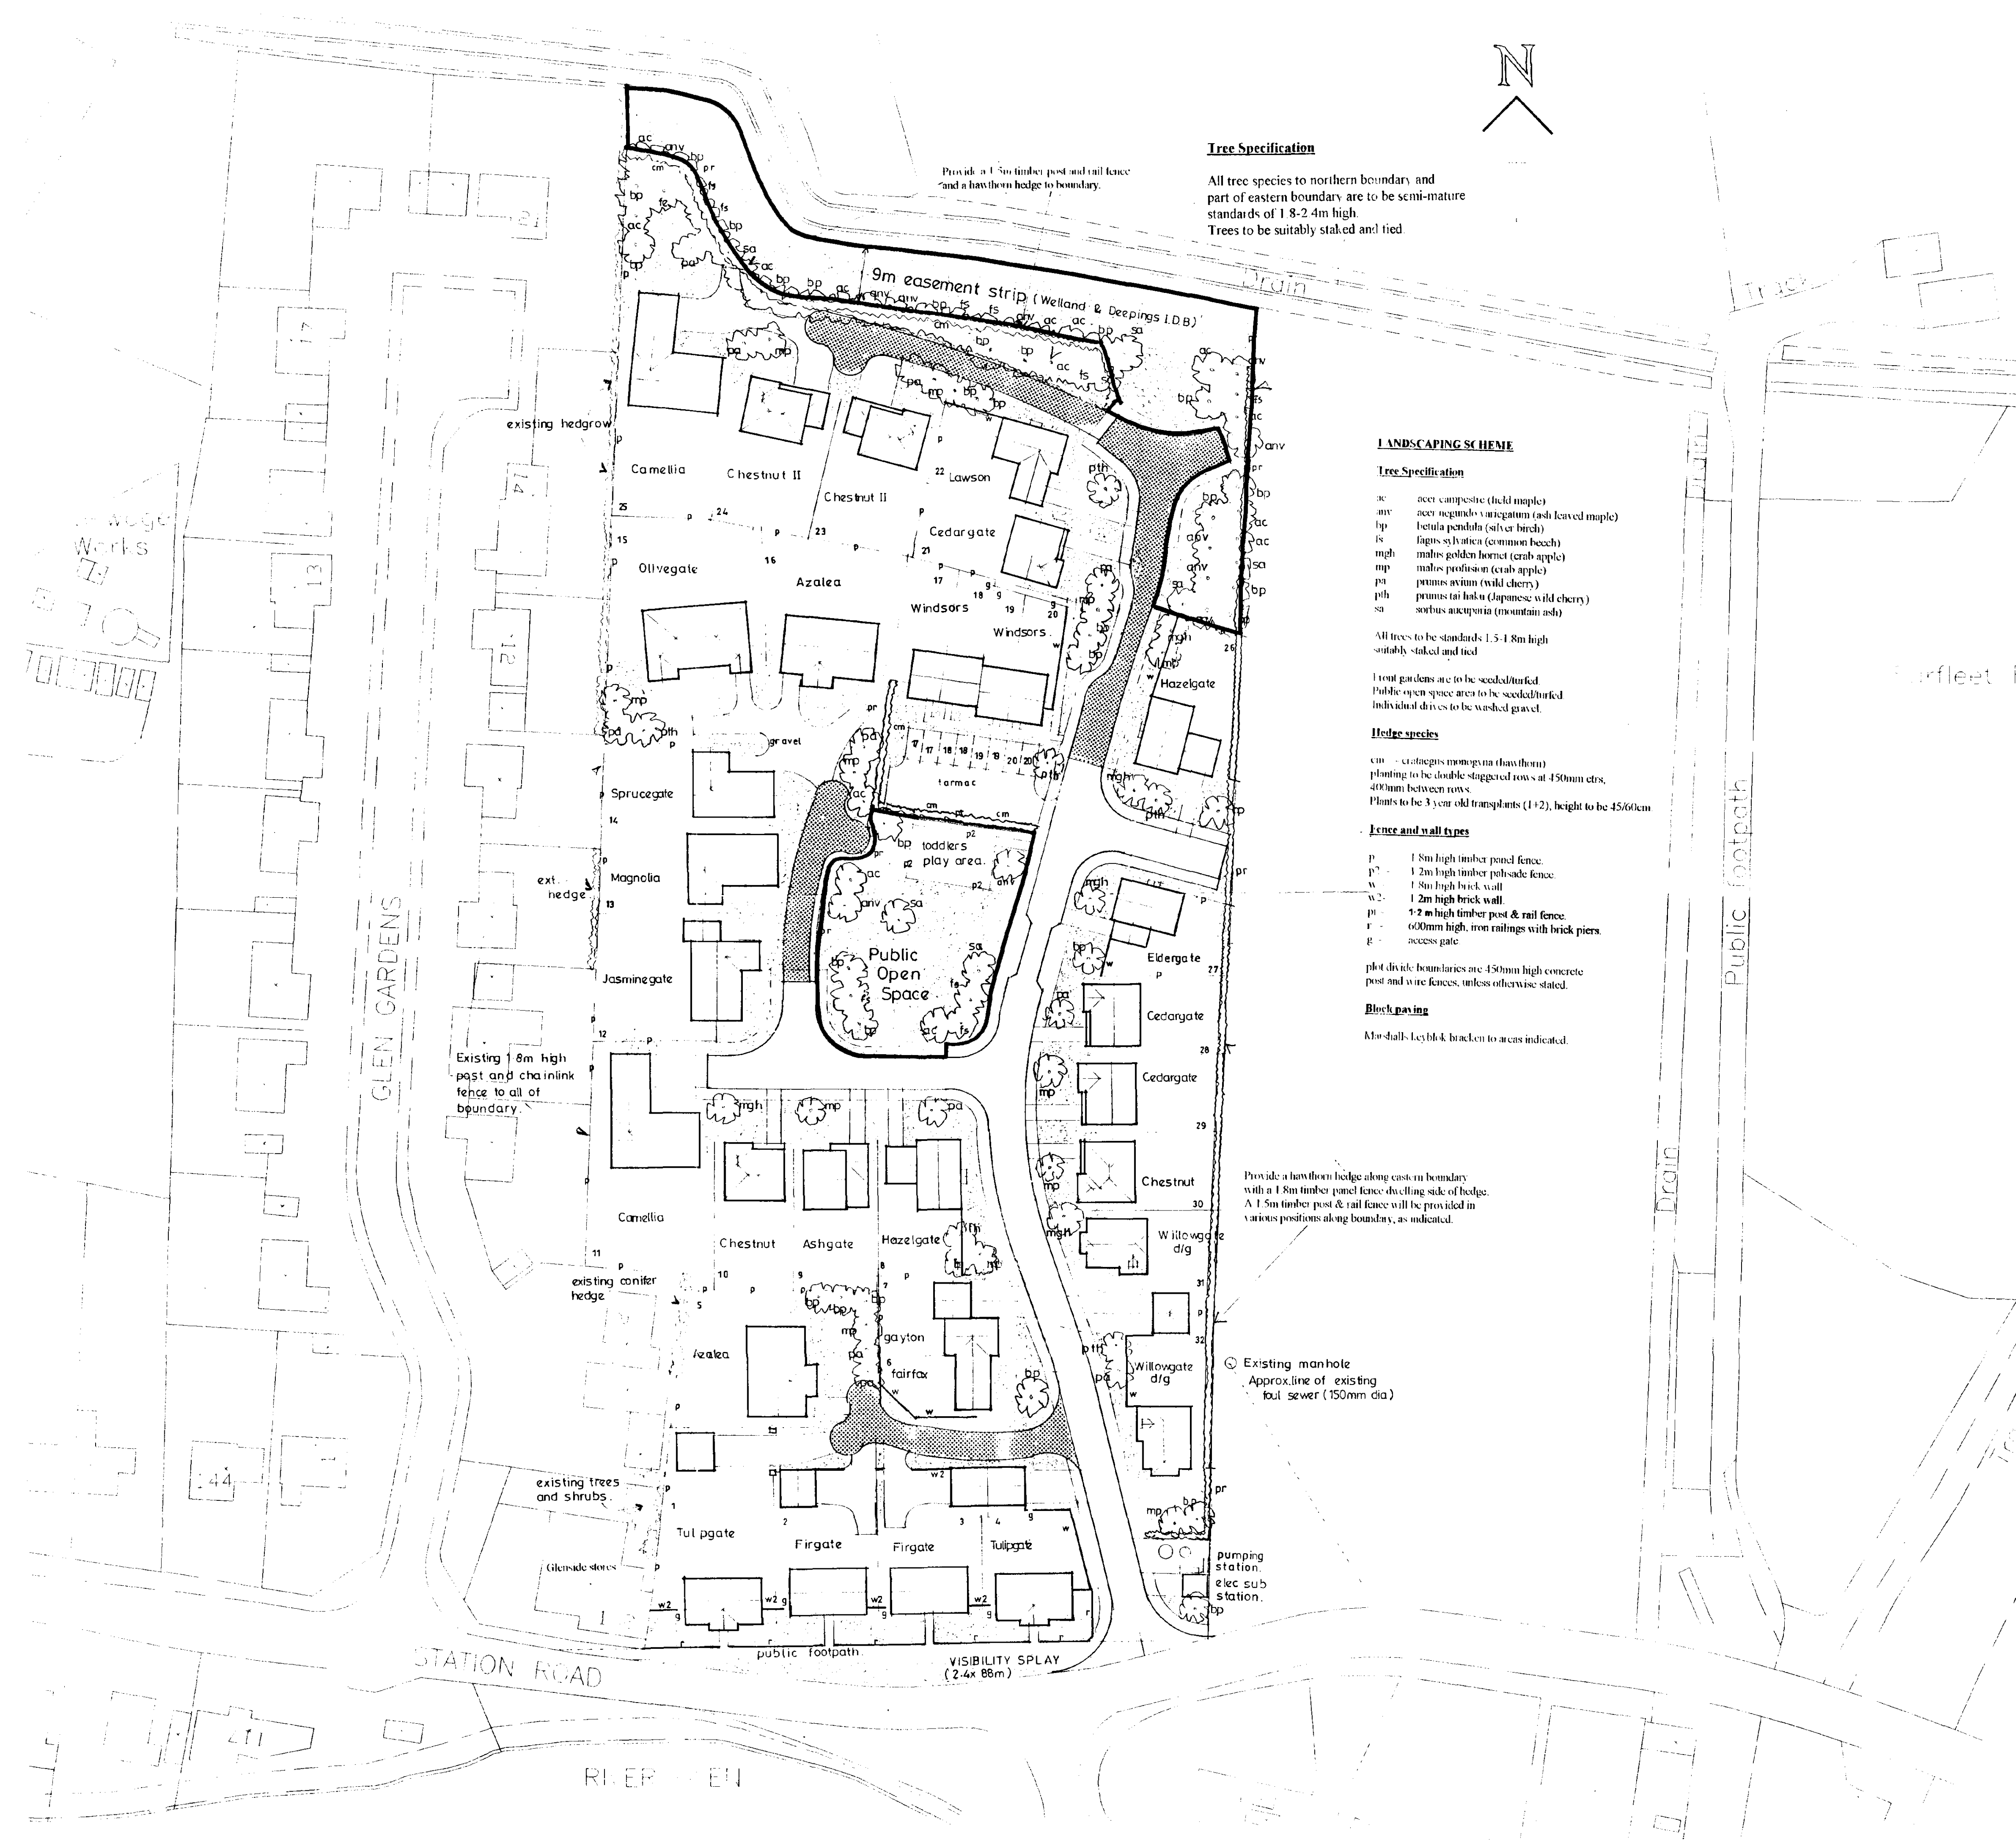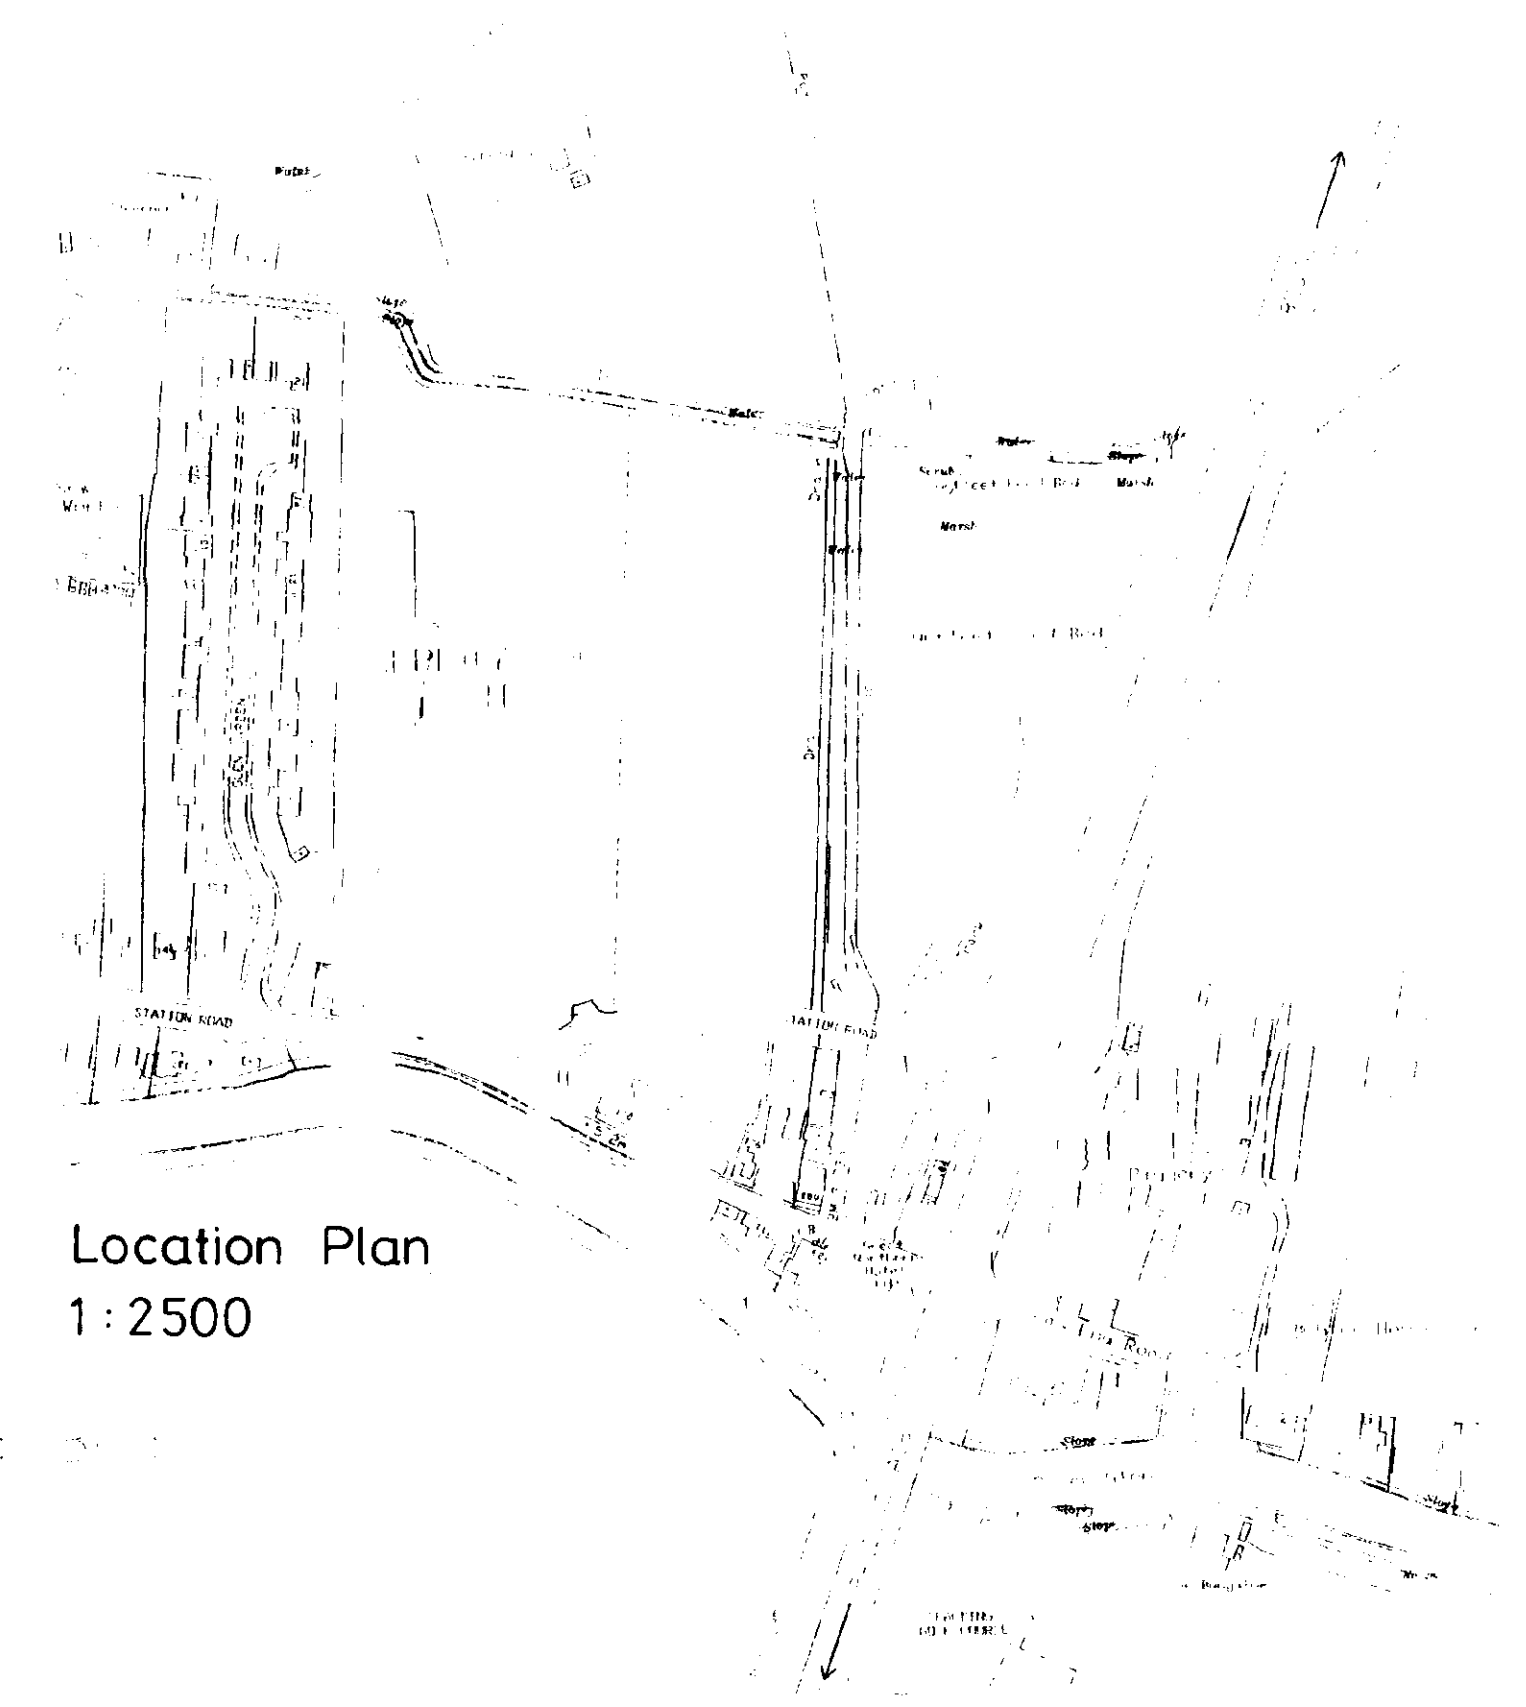

Location Plan
1:2500

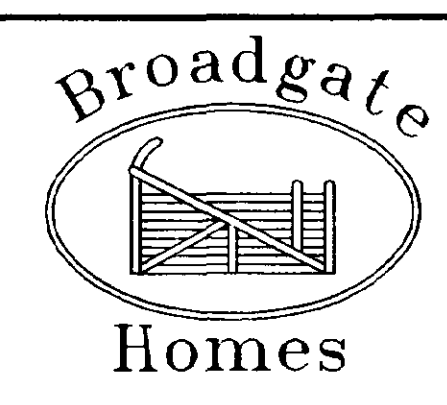

Broadgate Builders (Spalding) Ltd
Broadgate House, Weston Hills,
Spalding, Lincolnshire, PE12 6DB.
Telephone: (01406) 380532 Fax: (01406) 380014

PROJECT TITLE
**Proposed Residential Development
off Station Road,
Surfleet,
Spalding,
Lincolnshire.**

DRAWING
Site Layout

SUBMITTED

Retain

REV	DESCRIPTION	DATE	BY
A	PLANNING AND BROADGATE AMENDMENTS 4-12/96	MD	
B	PLOTS 2+3 RE-POSITIONED 15m	21-1-97	MD
C	PLOT SUBSTITUTIONS TO 5,8,12-14,22, 26-30, Plots 15+21 repositioned. Elec sub station indicated.	19-2-97	MD
D	Public footpath to plots 8-11,26,27.	4-4-97	MD
E	Plot substitution plot 27, Parking amended plots 17-20(2 spaces each). Gates indicated. Pumping station indicated.	12-12-97	MD

SCALE
1:500

DRAWN
MD

DATE
SEP 1996

DRAWING No.
96026 / 001