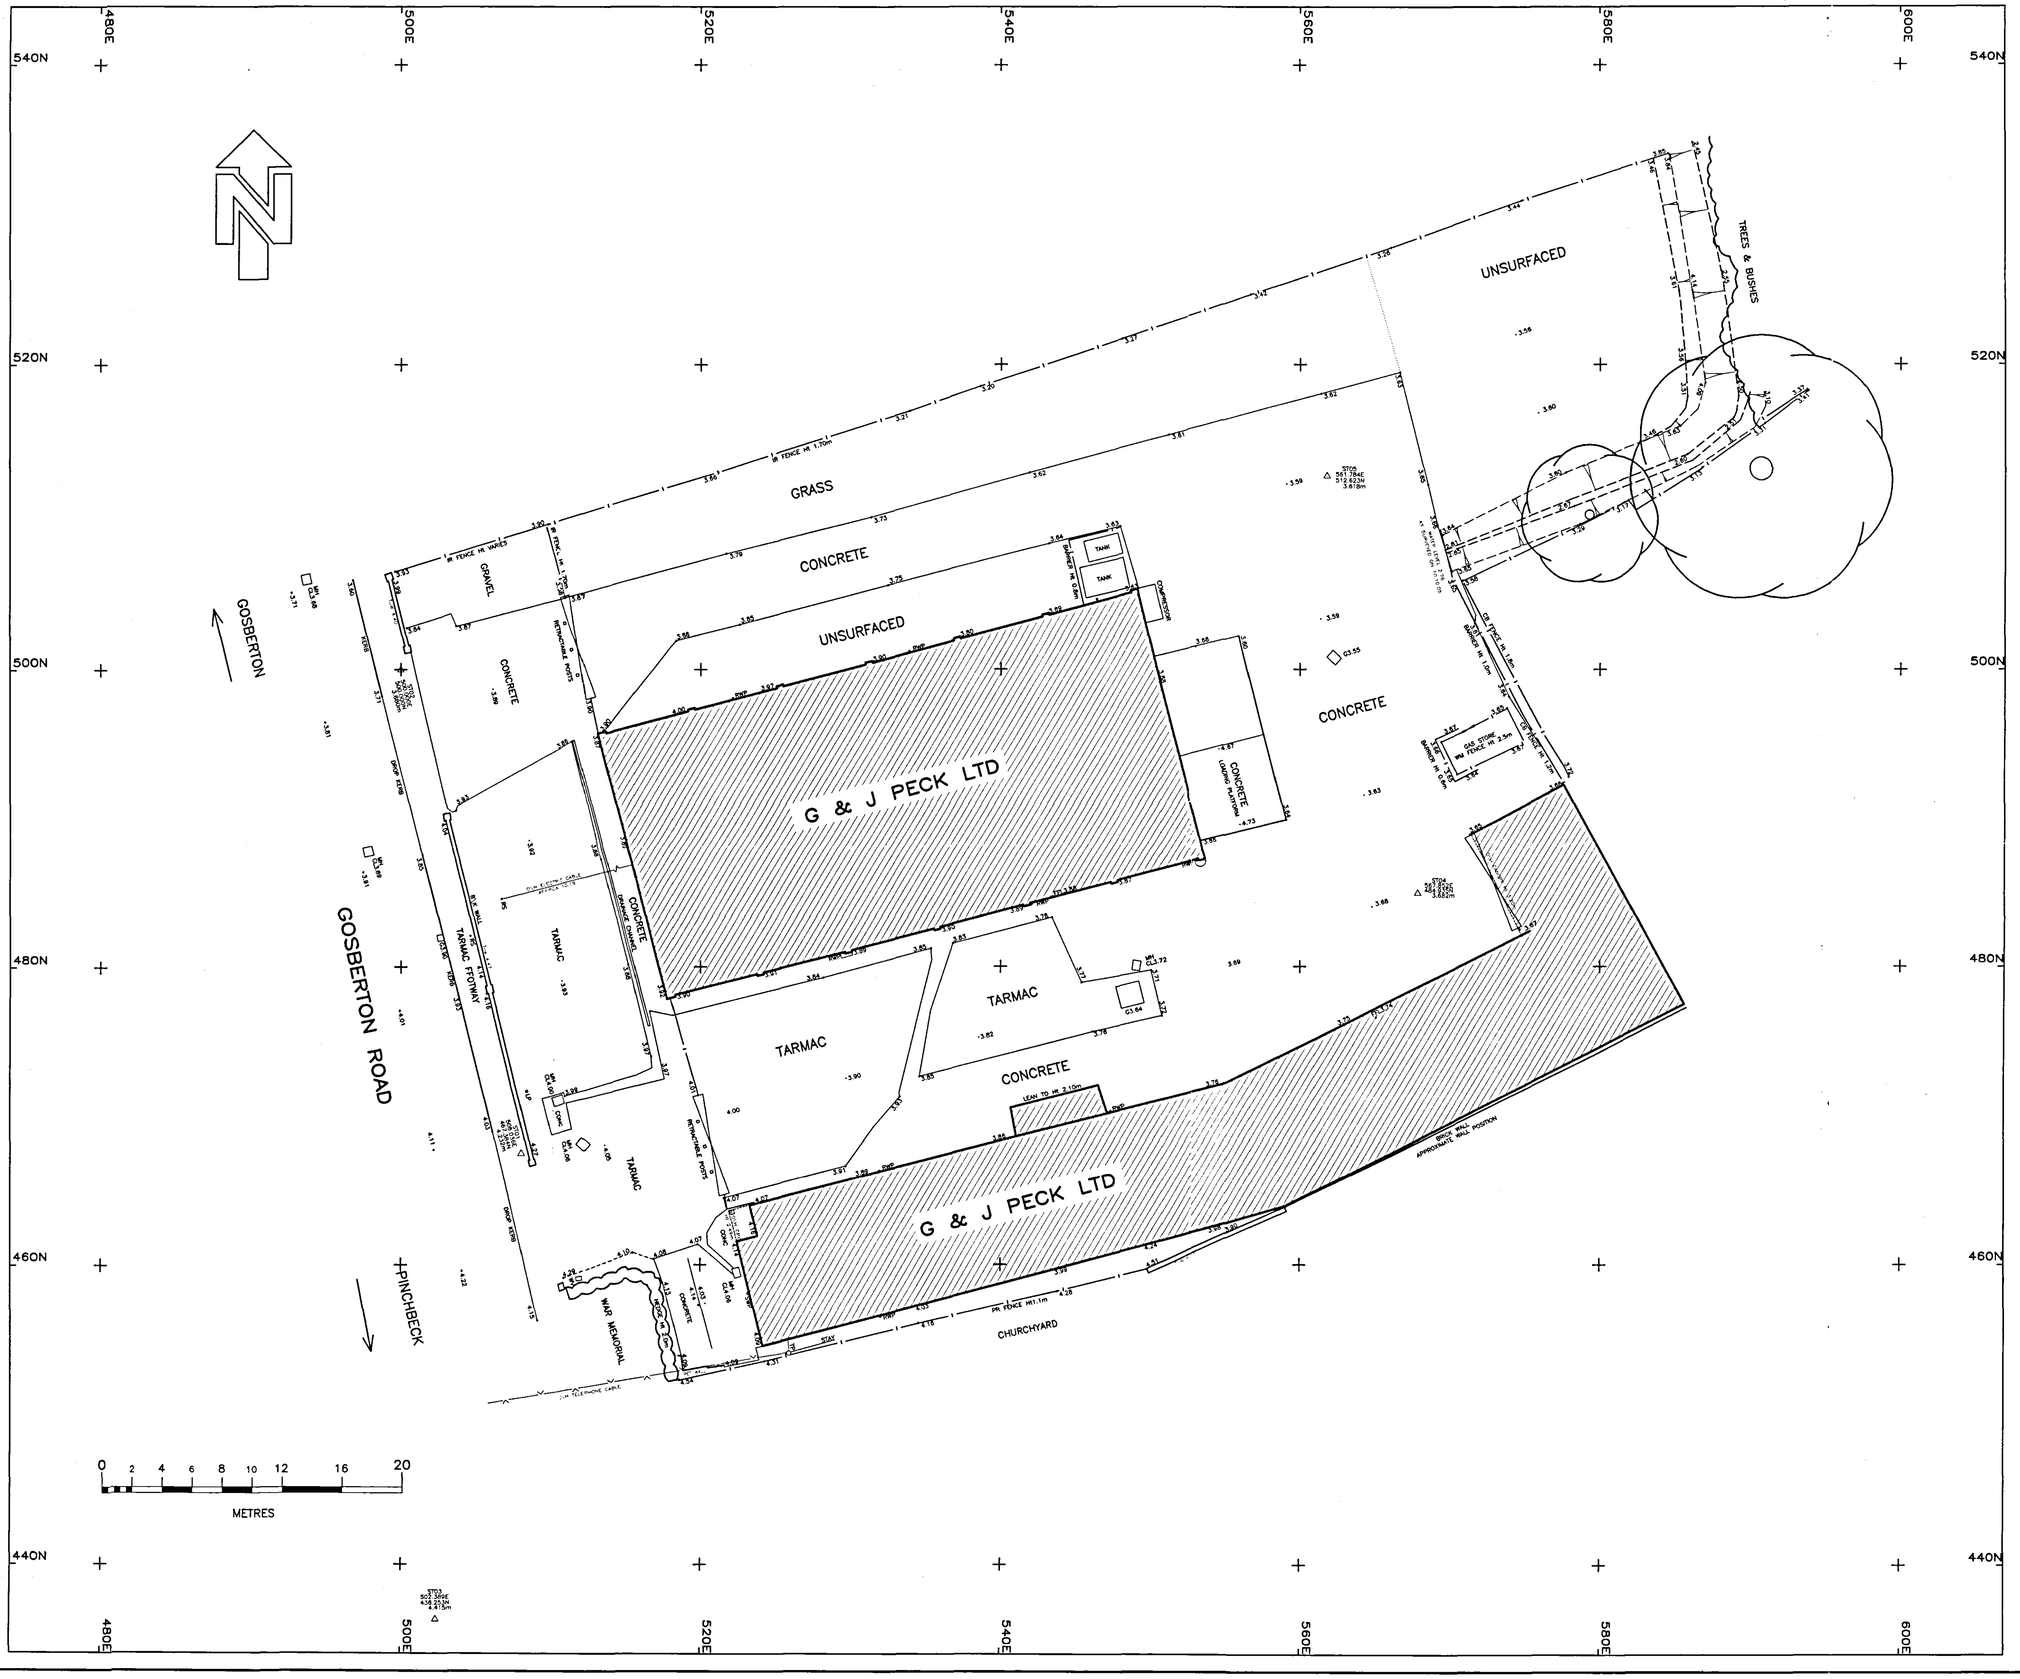


NOTES

1. Surveyed 10th October 2005.
2. Survey plotted to assumed local metric grid.
3. Levels related to OSBM on St Lawrence's Church, Value = 5.31m AOD Newlyn.
4. Station Details:

STN	EAST	NORTH	LEVEL	TYPE
ST01	508.038	467.384	4.232	Nail
ST02	500.000	500.000	3.880	Nail
ST03	502.389	436.253	4.415	Nail
ST04	567.852	484.935	3.682	Nail
ST05	561.784	512.623	3.618	Nail

Top / Bottom of Bank
Boundary Line
Building / Overhead Canopy Line
Wall
Solid Surface Feature / Road Edge
Hard / Soft Surface Change
Kerb / Dropped Kerb Line
Drainage Channel
Fence — BW Barbed Wire, CB Close Boarded, CL Chain Link, CP Concrete Panel, D Dilapidated, HR Hand rail, HT Height, IR Iron Railings, OB Open Boarded, PC Post & Chain, PR Post & Rail, PW Post & Wire, SB Safety Barrier, SF Security Fence, TF Temporary Fence, WM Wire Mesh
Hedge Line
Tree / Scrub Canopy Line
O/H Telephone / Electric Cable
Rock Face
Pipeline (Above Ground)
Foul / Storm Water Sewer

BO Bollard, BP Boundary Post, BS Bus Stop, CATV Cable TV Cover, CP Concrete Post, EL Electric Cover, EP Electricity Pole, ER Earth Rod, FH Fire Hydrant, FP Fence Post, FT Floodlight, G Gully (with level), SWP Soil Water Pipe, GP Gate Post, GAS Gas Cover, KO Kerb Offset, LP Lamp Post, ME Meter, MH Manhole, MP Marker Post, MEP Metal Post, NP Name Plate, PB Post Box, PM Parking Meter, RC Rodding Eye, RS Road Sign, RWP Rain Water Pipe, SP Sign Post, SV Stop Valve, STAY Cable Stay, TCB Telephone Box, TEL Telecom's Cover, TL Traffic Light, TP Telegraph Pole, WM Water Meter, WV Water Valve, UTL Unable to Lift

TPIT Trial Pit (with level), BH Borehole (with level), Electric Pylon, Woodland Area (Deciduous), Woodland Area (Coniferous), Marsh Land
Survey Station, Spot Level (10.1), Gate, Level Datum
Level prefixes: AL Arch Level, BL Bed Level, CL Cover Level, EL Eaves Level, FFL Finished Floor Level, IL Invert Level, PL Parapet Level, RL Roof/Ridge Level, SL Soffit Level, Spr Arch springing Level, TL Threshold Level, ToW Top of Wall Level, WL Water Level

Digital File: 2084_001.DWG | Original Size A1

DO NOT SCALE
IF IN DOUBT ASK!

No.	Description	Date	Signed

Revisions

Client: LAND & DEV'T CONSULTANTS LTD

Title: TOPOGRAPHICAL SURVEY
G & J PECK LTD
GOSBERTON ROAD
SURFLEET

Surveyed	GM	Drawn	GM	Approved	GBS
Date	11.10.05	Scale	1:200	Sheet	1 of 1

Drawing No. 2084/001

CLUGSTON
Survey Services
St. Vincent House, Normanby Road
Scunthorpe, North Lincolnshire
DN15 8QT
Tel: 01724 748170
Fax: 01724 748171
E-mail: survey@clugston.co.uk
Office also in Leeds