




DO NOT SCALE EXCEPT FOR PLANNING AND BUILDING REGULATION PURPOSES

GENERAL NOTES


- LIGHTING :-
ALL LIGHTING TO BE POSITIONED TO AVOID DIRECT GLARE ON THE EYES OF THE USER AND UNWANTED REFLECTIONS FROM THE SCREEN OR OPERATING FEATURES. GLARE FROM LIGHTING TO BE AVOIDED.
- SIGNAGE :-
ALL SIGNAGE TO CONFORM TO BS 8300:2001 SECTIONS 9.2.2 LOCATION & DESIGN OF SIGNS & INFORMATION AND 9.2.3 VISUAL SIGNS.
ALL NEW GLAZING CONFORMS TO BS 6206.
ALL ELECTRICAL WORK CONFORMS TO BS 7671.

SITE NOTES

- FLOOR CONSTRUCTION:
CONCRETE
- REMOVE APERTURE COVER PLATE
- ELECTRICIAN TO CARRY OUT A PERIODIC TEST ON THE EXISTING ELECTRICS
- INSTALL ATM, PLINTH, CONNECT ELECTRICS, SECURITY ENCLOSURE (WITH LIFT UP LID), RECEIPT BIN AND CASHZONE NON-ILLUMINATED
- MAKE GOOD TO AREA LEFT EXPOSED FROM PREVIOUS CABINET

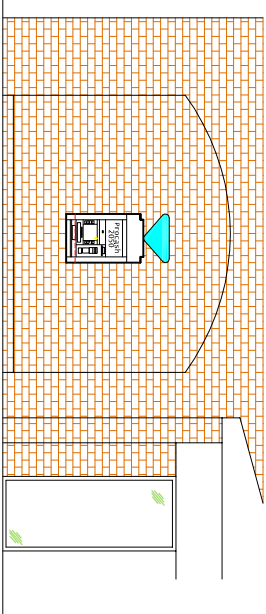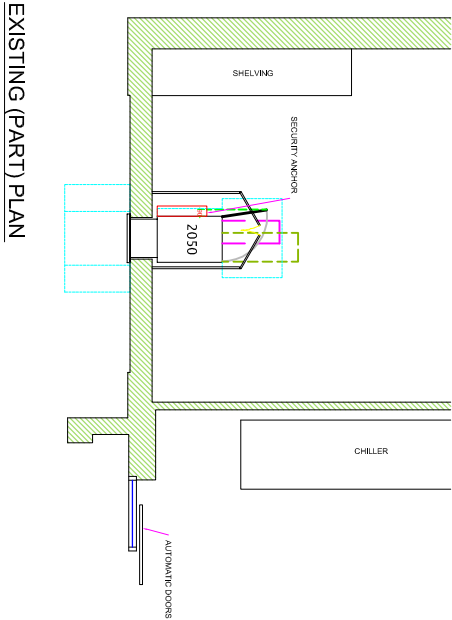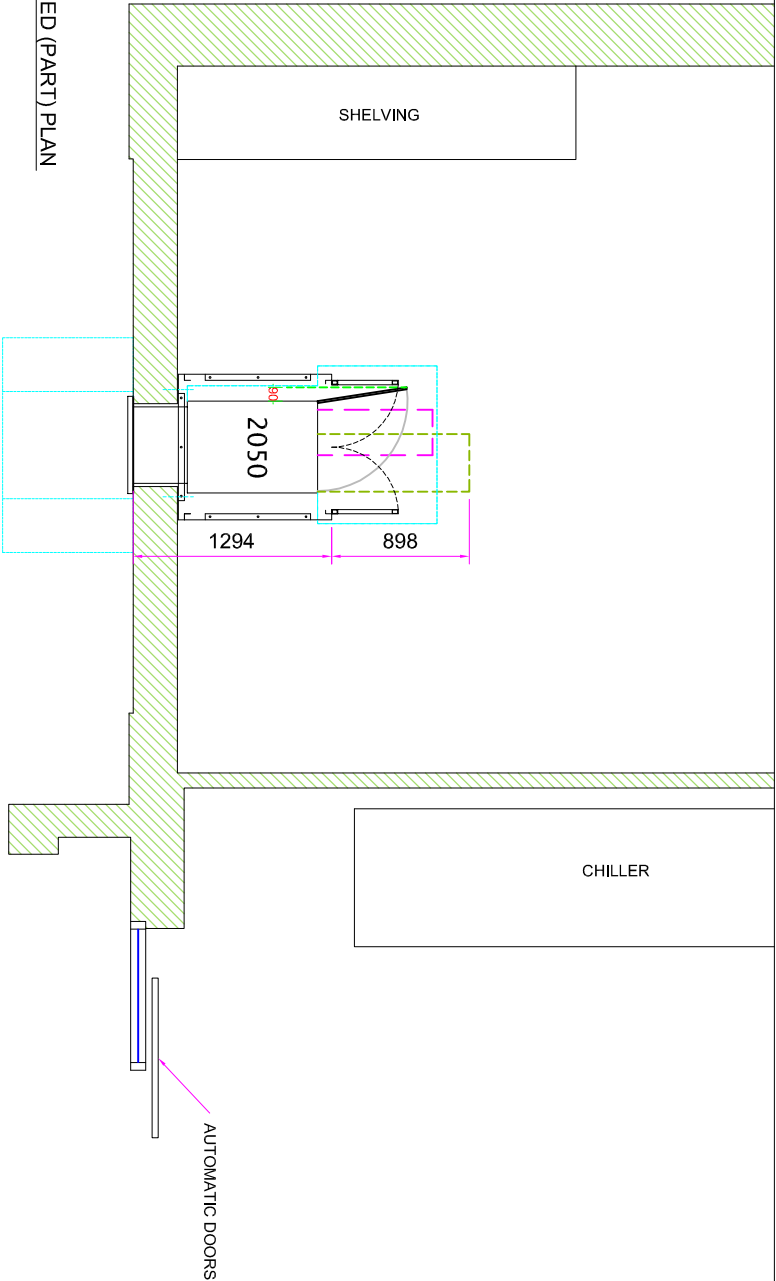


EXISTING ELEVATION

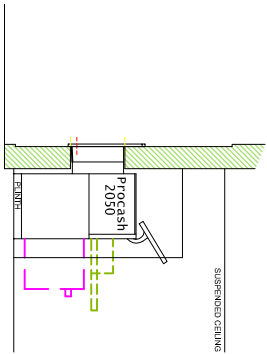


EXISTING SECTION VIEW A-A

0 1 2 3
Scale in Metres Scale 1:100

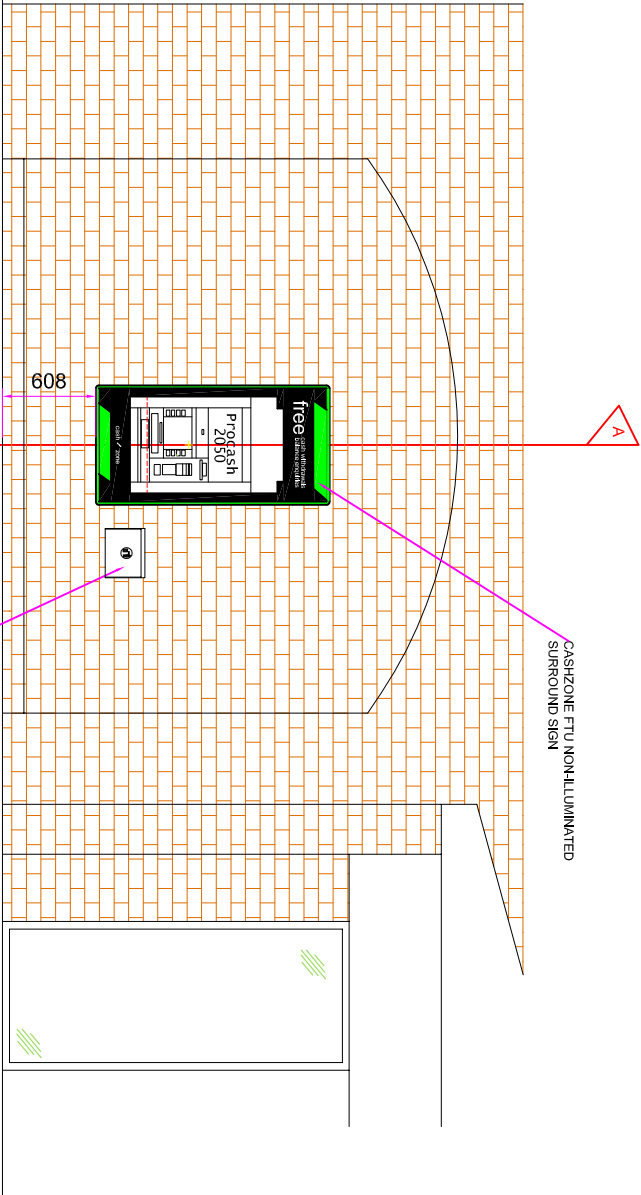

PROPOSED ELEVATION

SECTION VIEW A-A

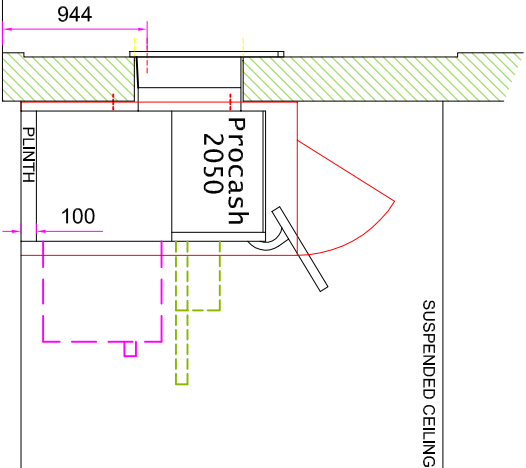

0 1 2 3
Scale in Metres Scale 1:50

SITE ADDRESS				TITLE			
CO-OP LINCOLNSHIRE 31-33 BRIDGE ROAD, SUTTON BRIDGE, PE12 9UA				PROPOSED AUTOMATED TELLER MACHINE (ATM)			
				INSTALLATION FOR CASHZONE			
				DRAWN	DATE	SCALE	
				DG	08/10/14	VARIOUS @A3	
REFRIG NO.				SHEET			
E012949				REVISION			
				REVISION DESCRIPTION			
				DATE			
				BY DATE:-			
				SIGNED:-			
				drawing approval			
				NAME:-			
				POSITION:-			
				APPROVED:-			
				SIGNED:-			