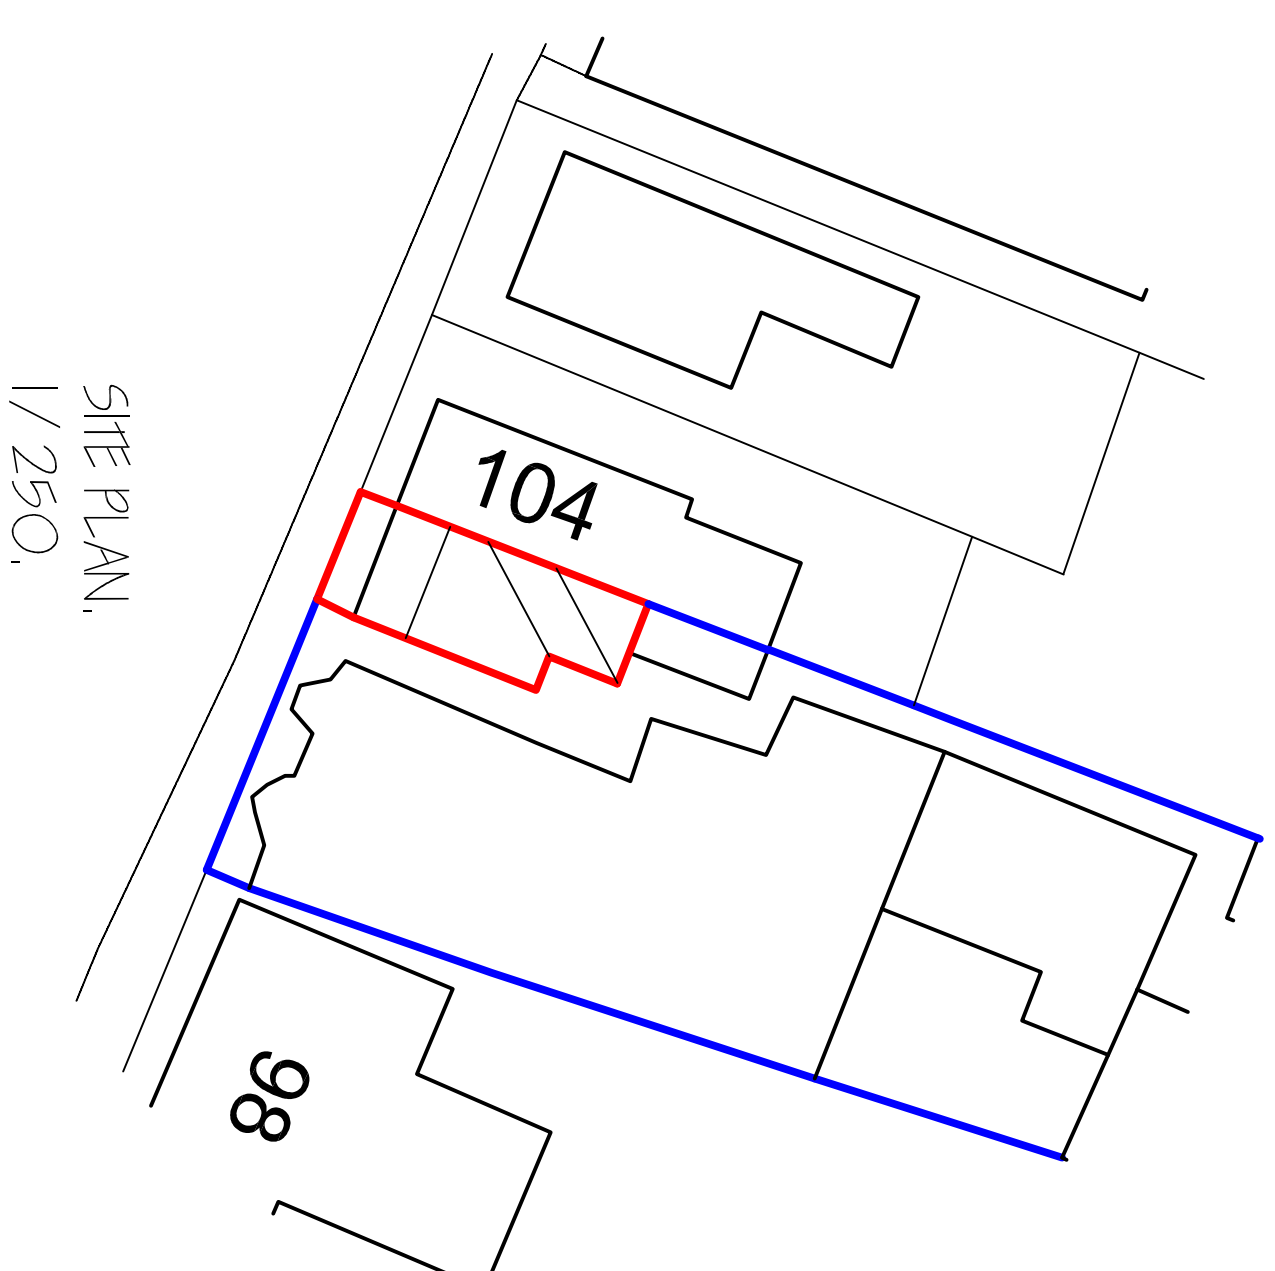
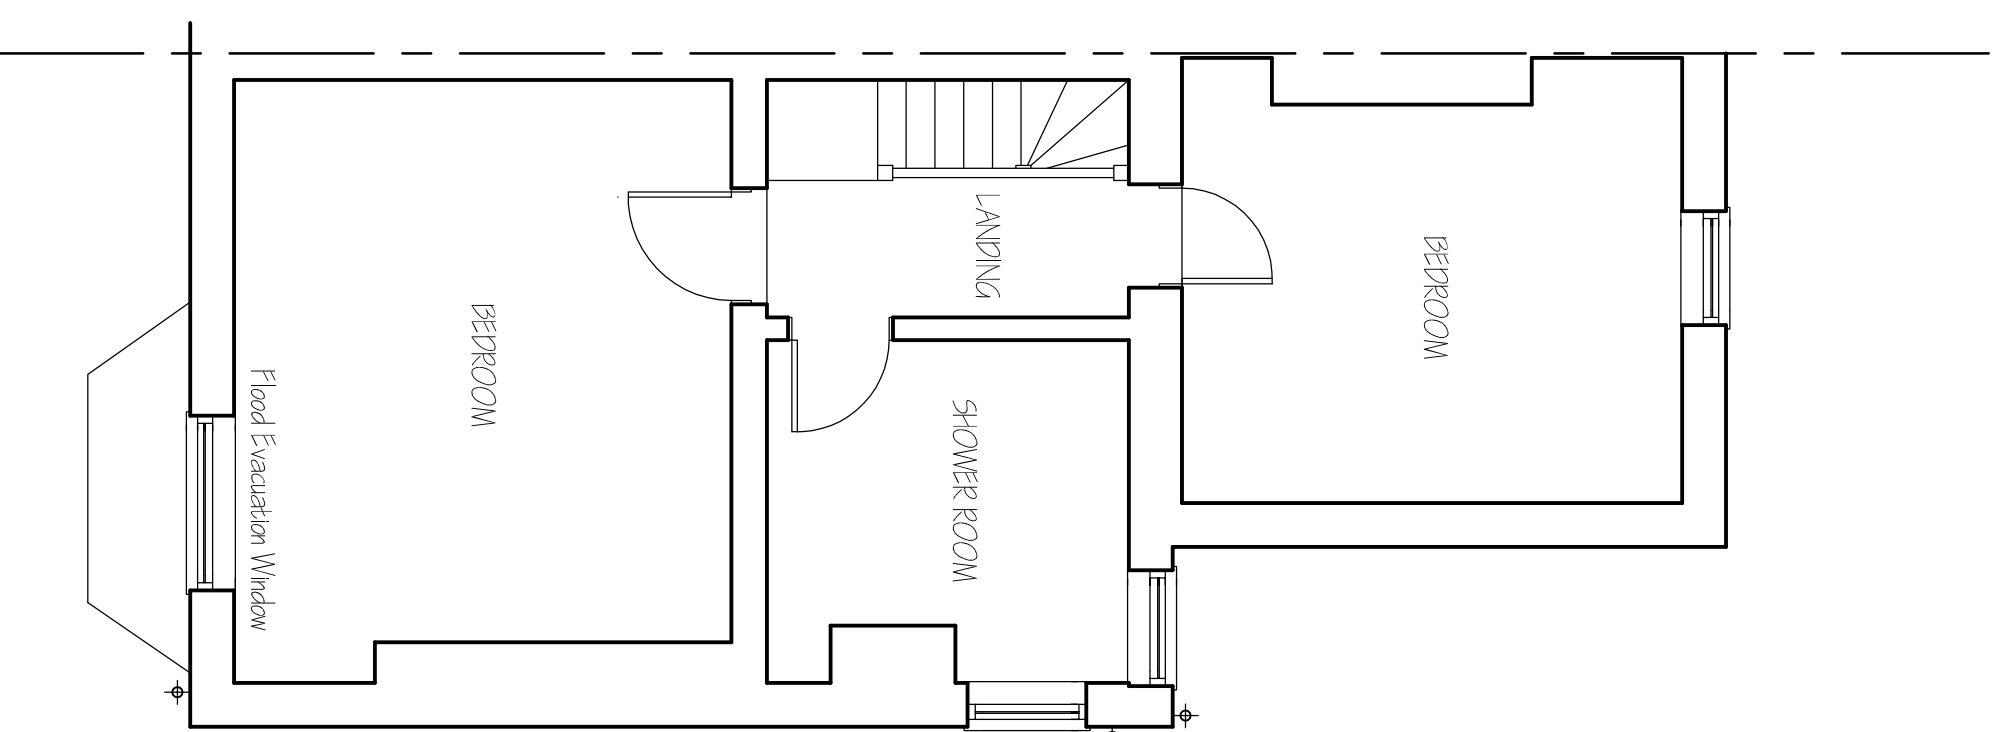
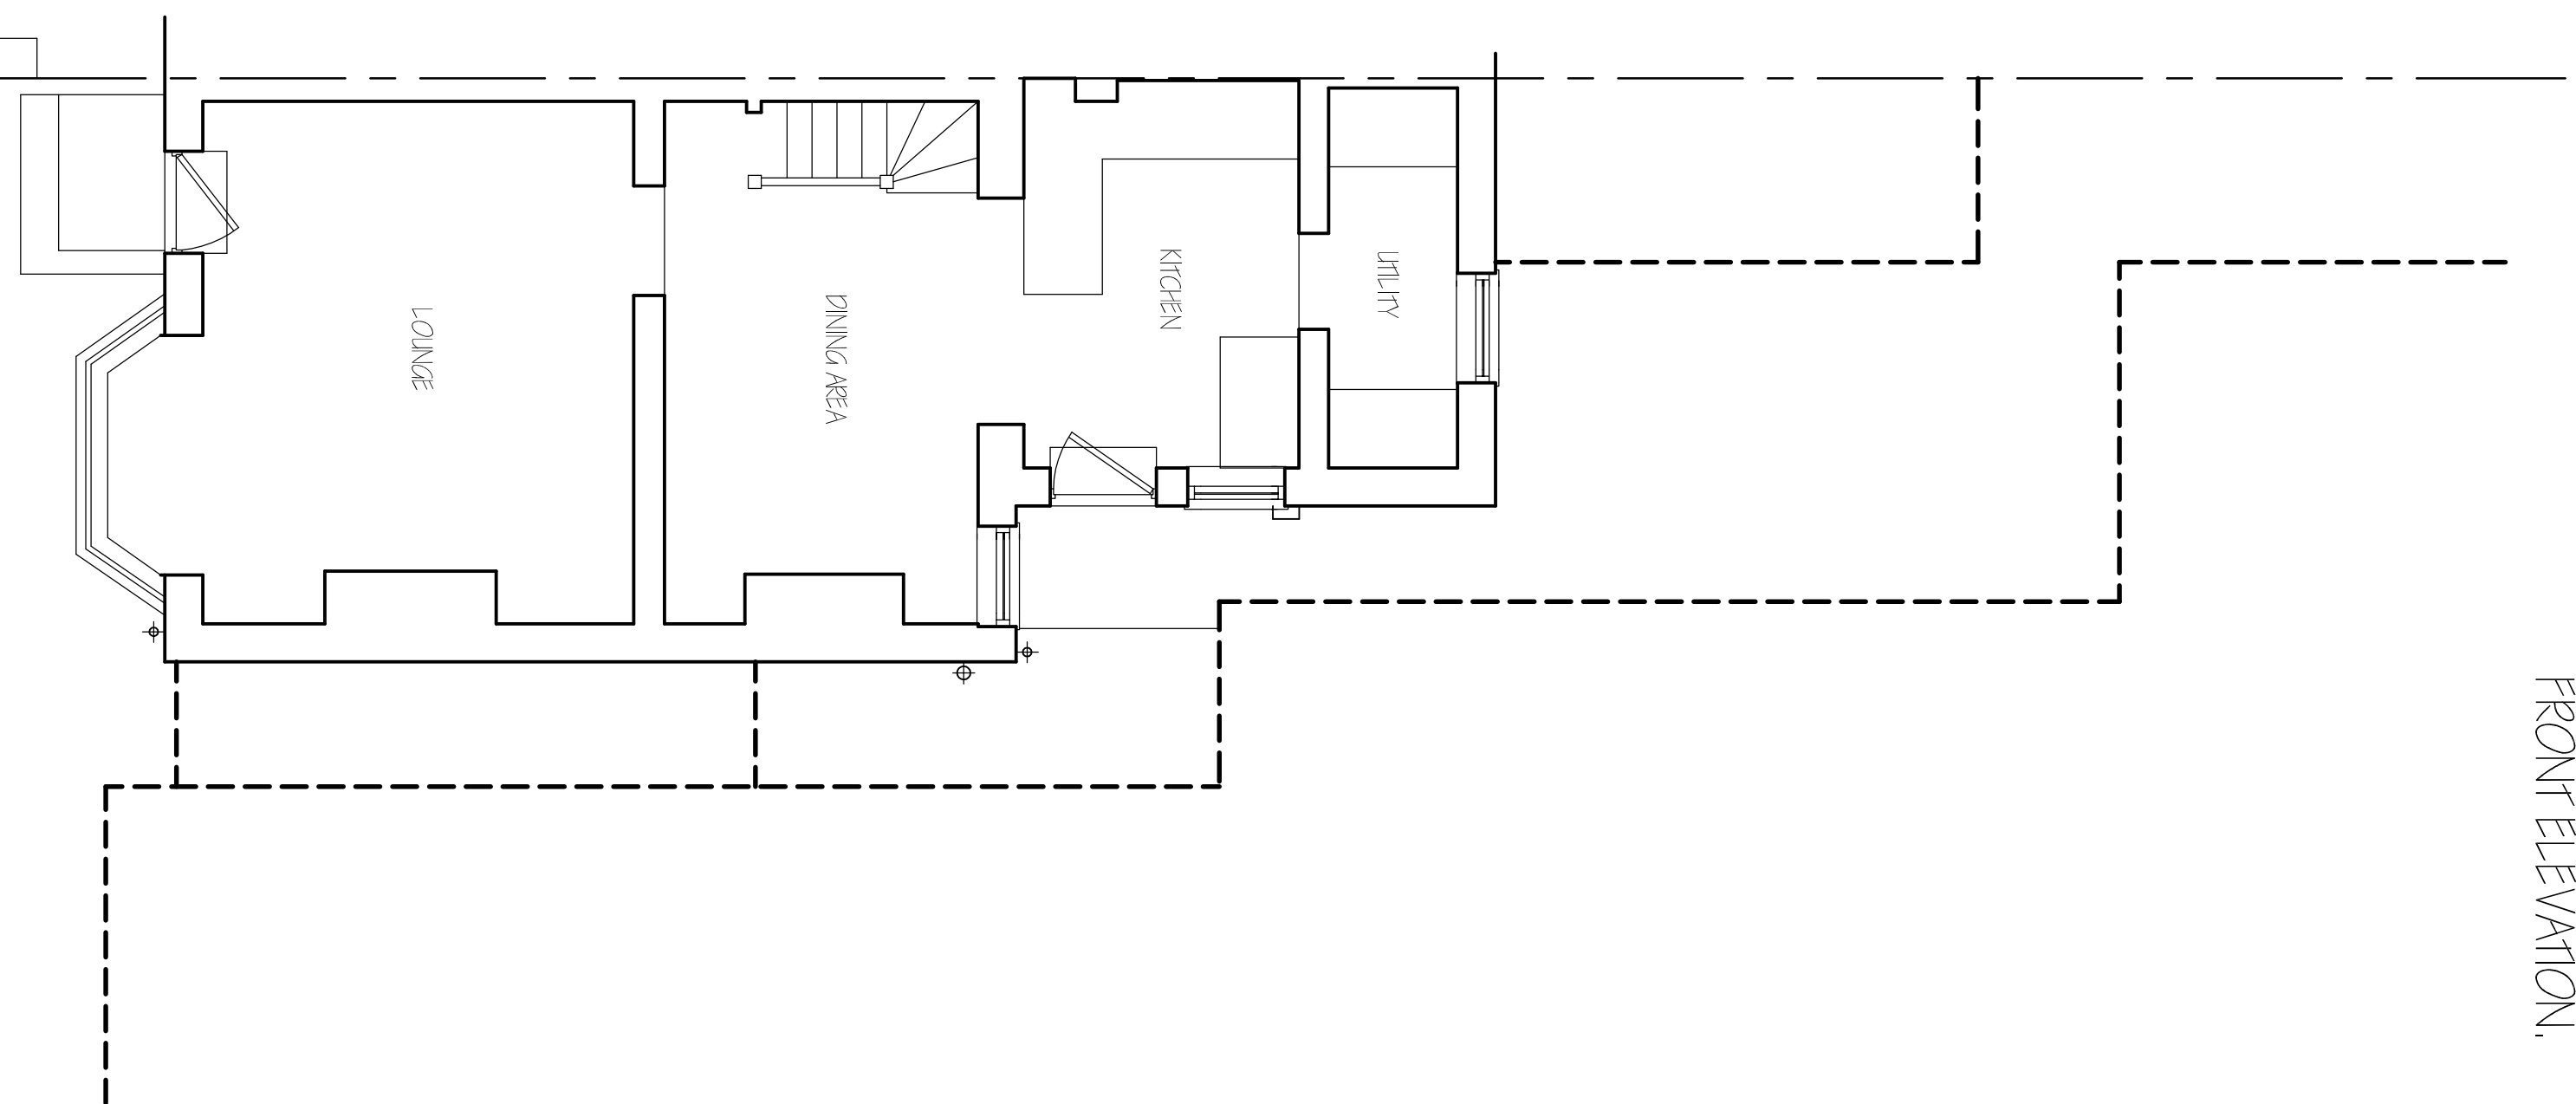
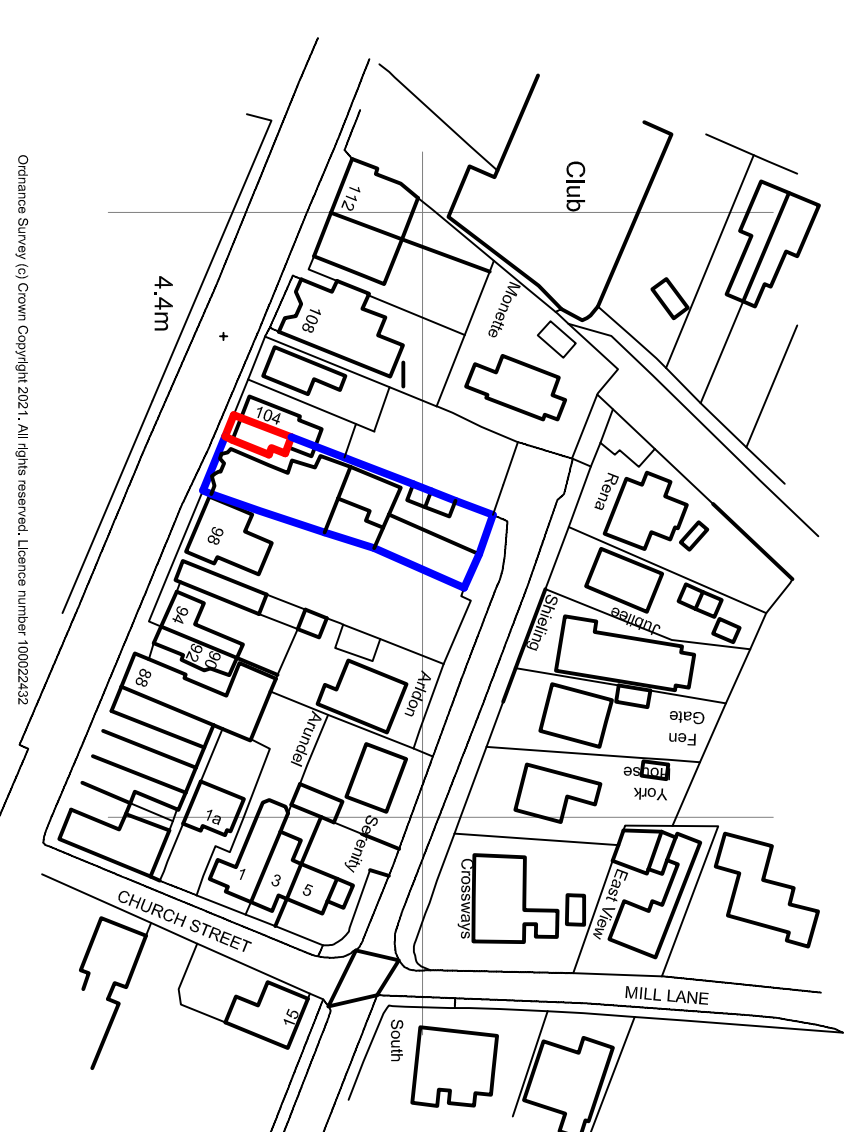
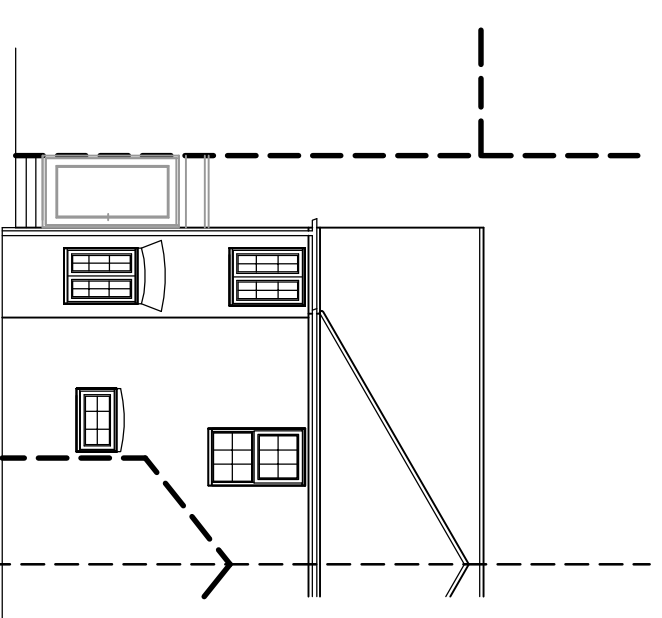
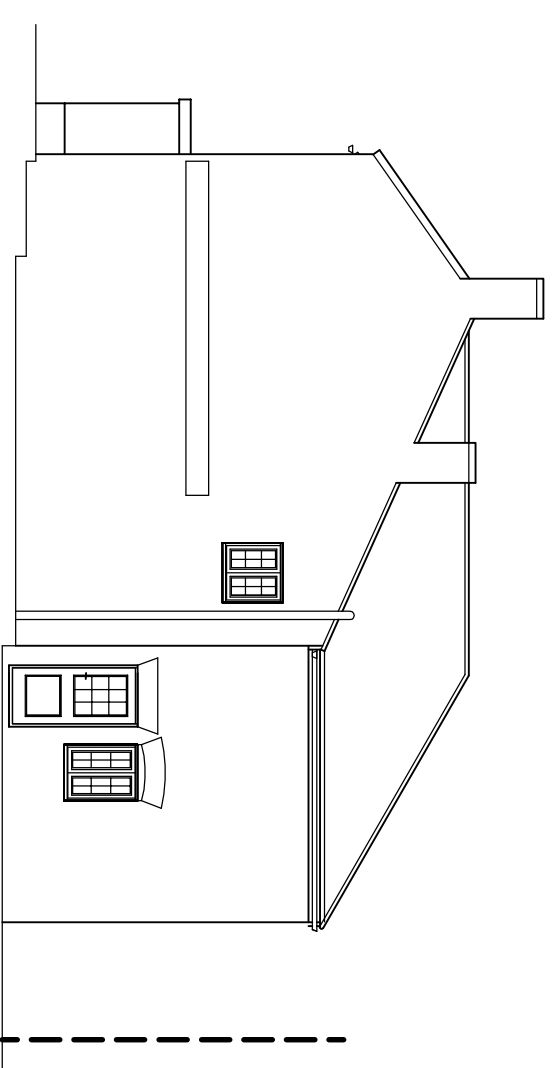
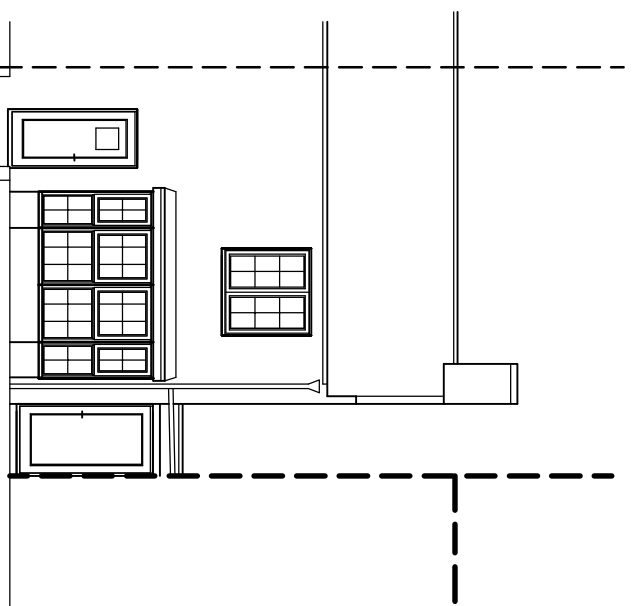


[illegible]

G. R. MERCHANT LTD.
LENG AMICE FWO

**ARCHITECTURAL, STRUCTURAL
AND LAND DRAINAGE
CONSULTANTS**
4 Wrights Mews
12A Park Road, Hobbsach,
Spalding, Lincs. PE12 7EE
Tel: 01406 490800
Fax: 01406 425744
E-Mail: gr.merchant@btconnect.com

Project	CHANGE OF USE 104 BRIDGE ROAD SLITTON BRIDGE, SPALDING, LINC'S. PE12 9JA.
---------	--

MR & MRS GITTINS

FLOOR PLANS & ELEVATIONS
SITE & LOCATION PLANS.

Date	Drawn
NOVEMBER '2021.	S.D

Scale

1/50, 1/100, (unless otherwise stated),

DO NOT SCALE FROM THIS DRAWING

