



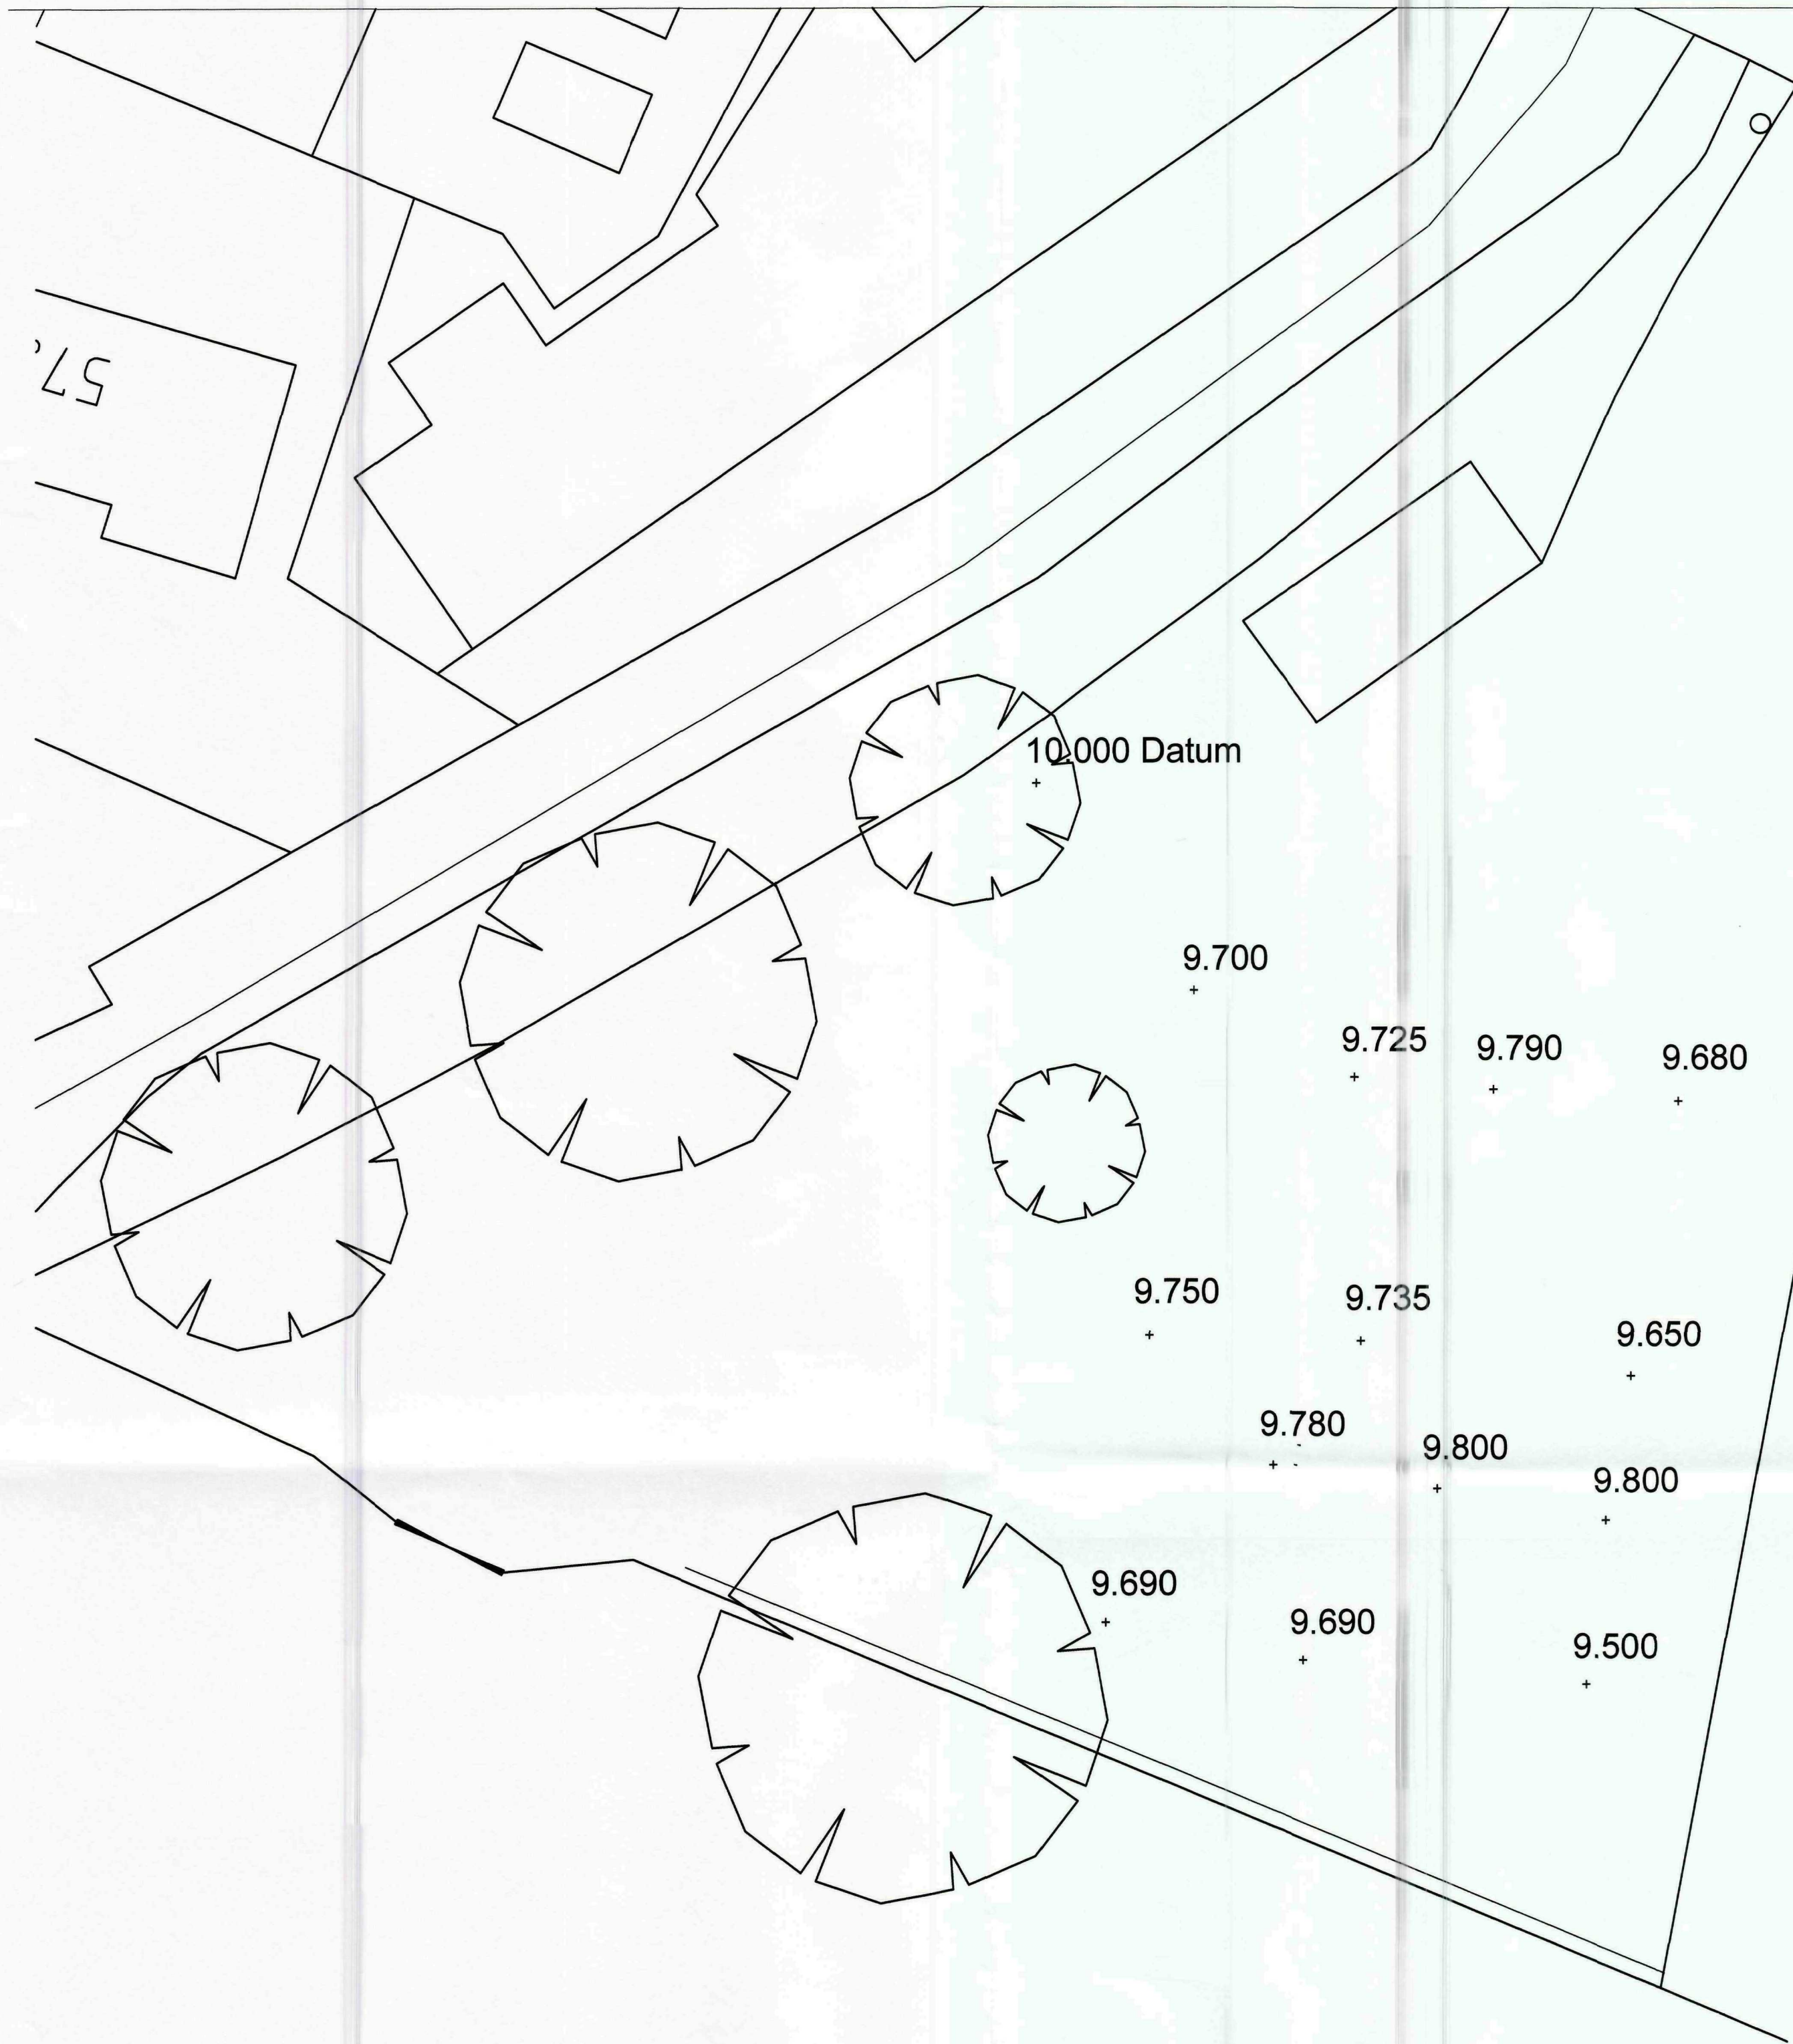

Existing Site Levels
1:200

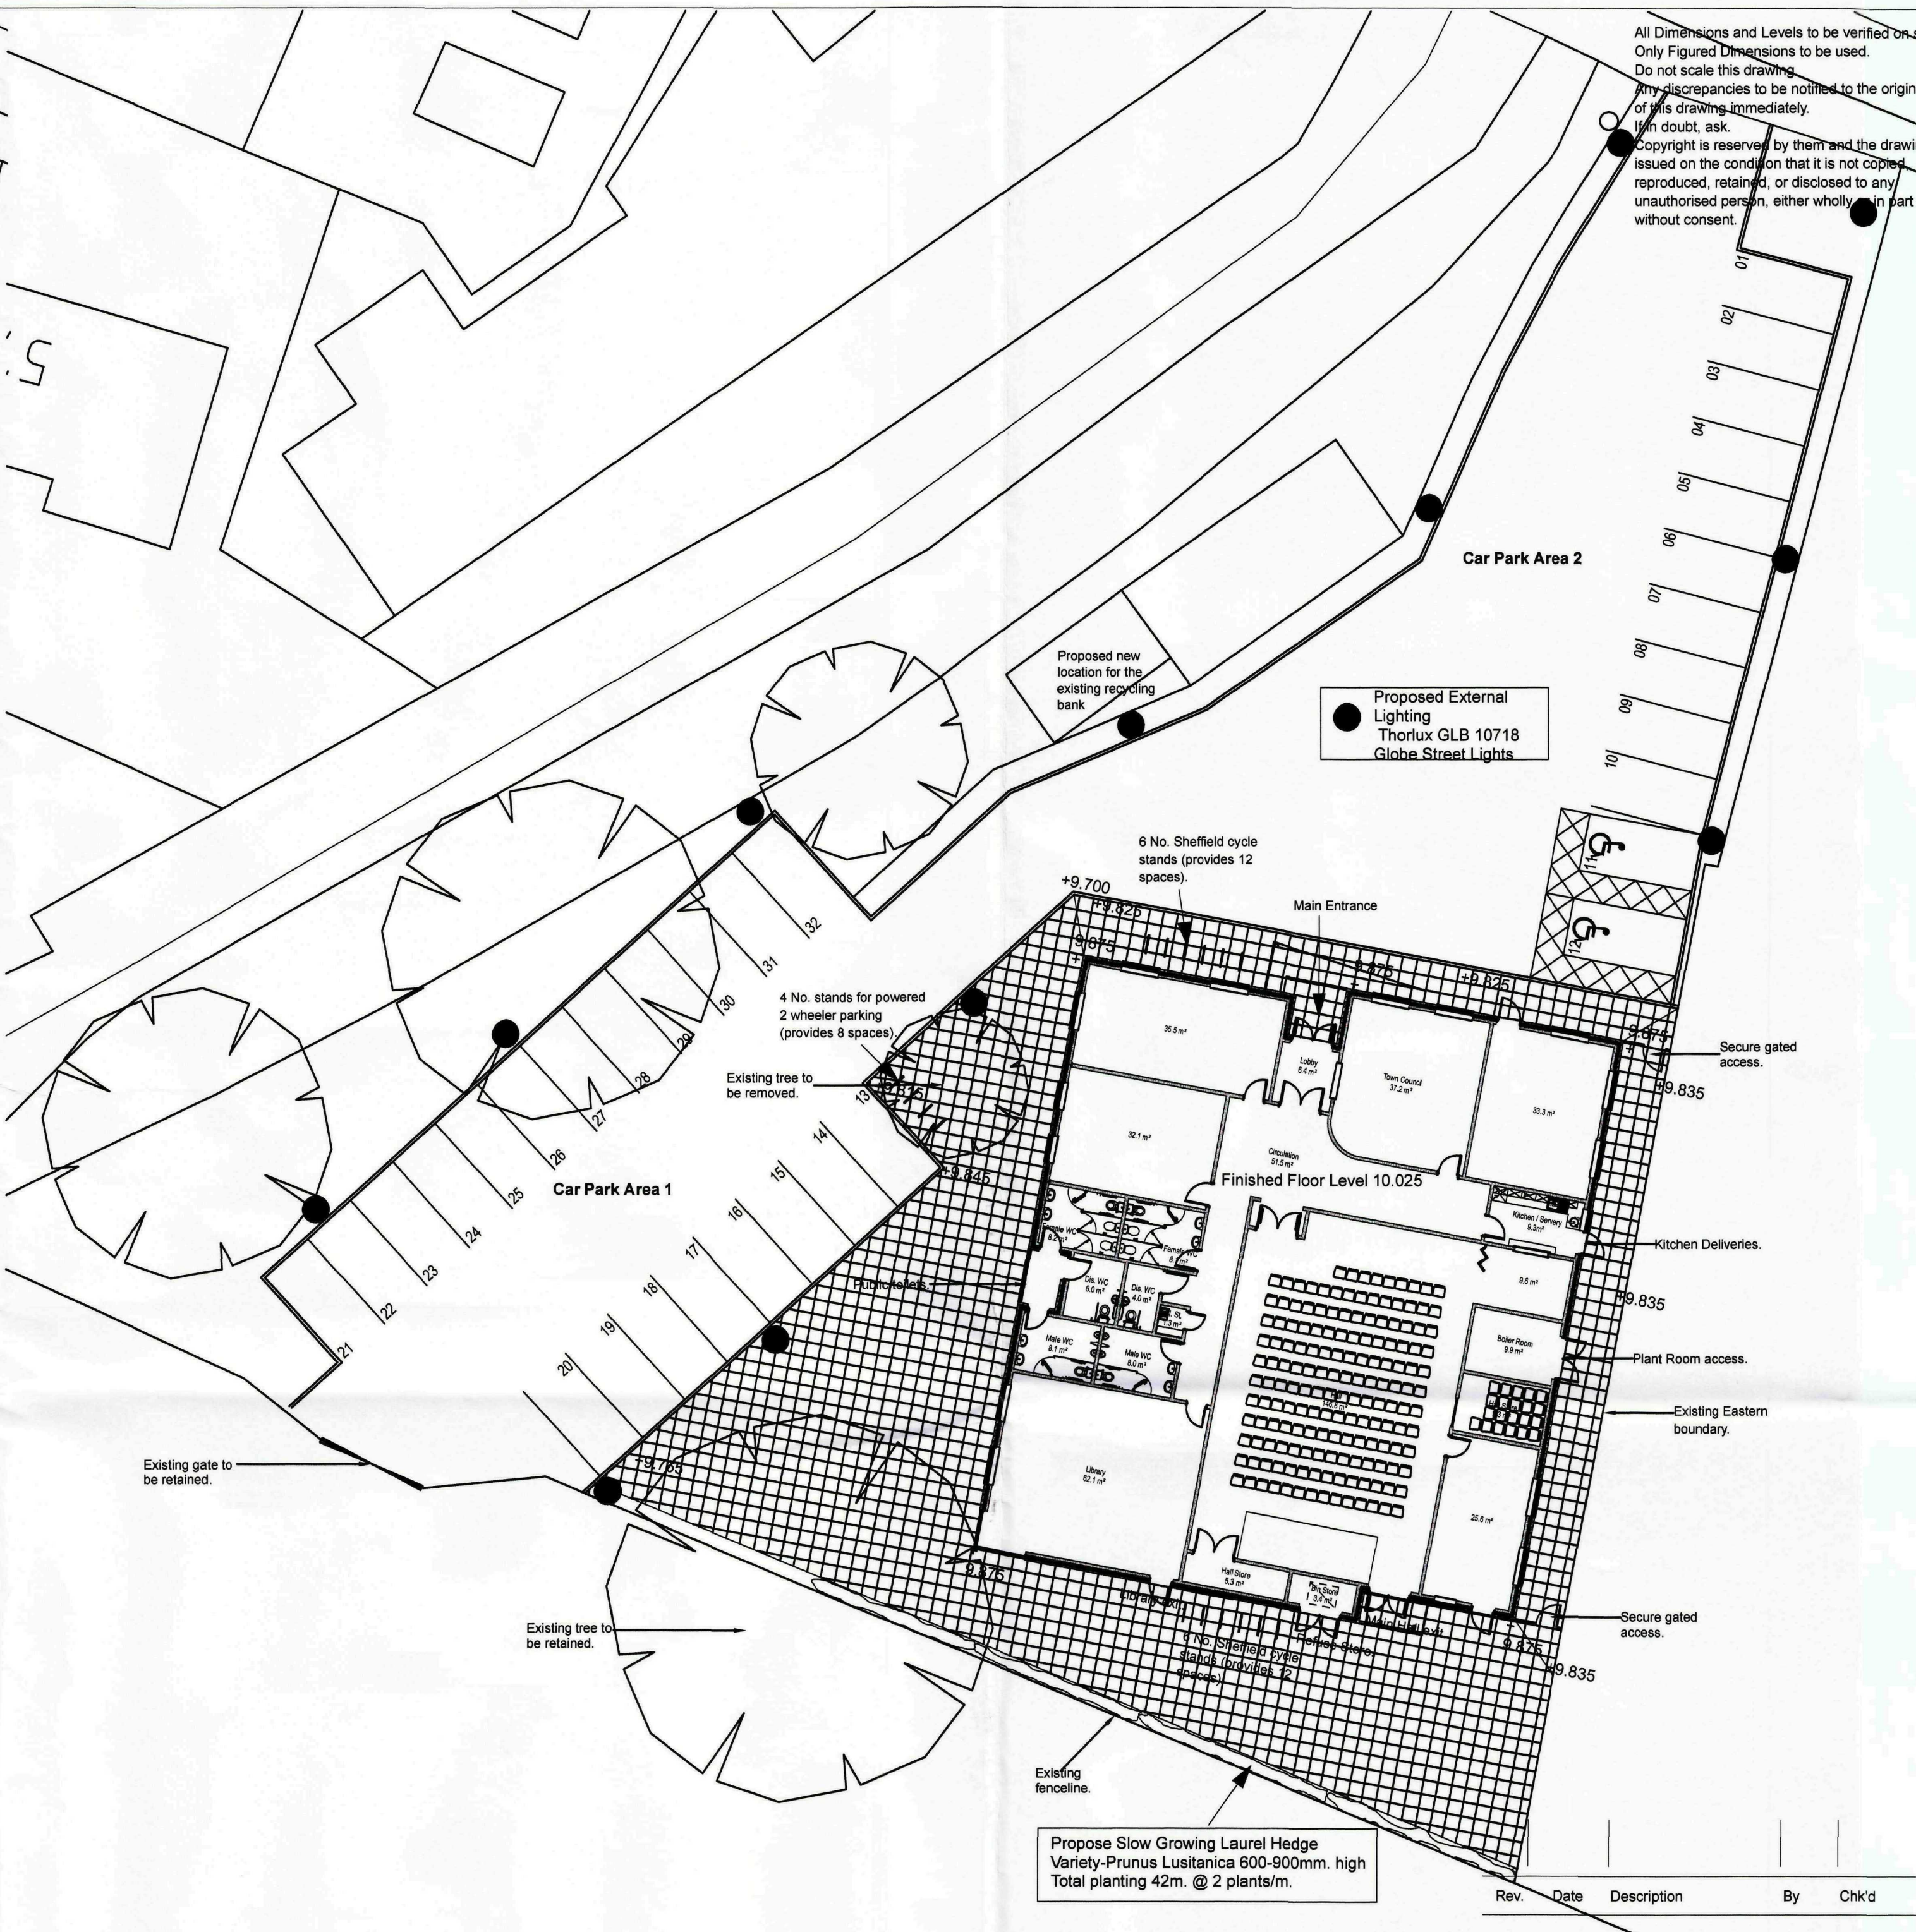

Proposed Site Levels
1:200

All Dimensions and Levels to be verified on-site.
Only Figure Dimensions to be used.
Do not scale this drawing.
Any discrepancies to be notified to the originator
of this drawing immediately.
In doubt, ask.
Copyright is reserved by them and the drawing is
issued on the condition that it is not copied,
reproduced, retained, or disclosed to any
unauthorised person, either wholly or in part
without consent.

Propose Slow Growing Laurel Hedge
Variety-Prunus Lusitanica 600-900mm. high
Total planting 42m. @ 2 plants/m.

Rev	Date	Description	By	Chkd
-----	------	-------------	----	------

SHDC
Planning & Development
15 FEB 2011
Ref: 0079-11

mouchel 
business services

Mill House • Brayford Wharf North • Lincoln • LN1 1YT
Tel: 01522 836836 • Fax: 01522 516050
www.hbs.uk.com

Client
Langwith Builders

Project
**Sutton Bridge
Community Centre**

Drawing Title
Existing & Proposed Site Levels

Drawn By
G Draper

Checked By

Scale
1:200

Date
Feb 2011


Project No.

Drawing No.
(9)01

Revision

Drawing Status
Planning

All Dimensions and Levels to be verified on site.
Only Figured Dimensions to be used.
Do not scale this drawing.
Any discrepancies to be notified to the originator
of this drawing immediately.
If in doubt, ask.
Copyright is reserved by them and the drawing is
issued on the condition that it is not copied,
reproduced, retained, or disclosed to any
unauthorised person, either wholly or in part
without consent.

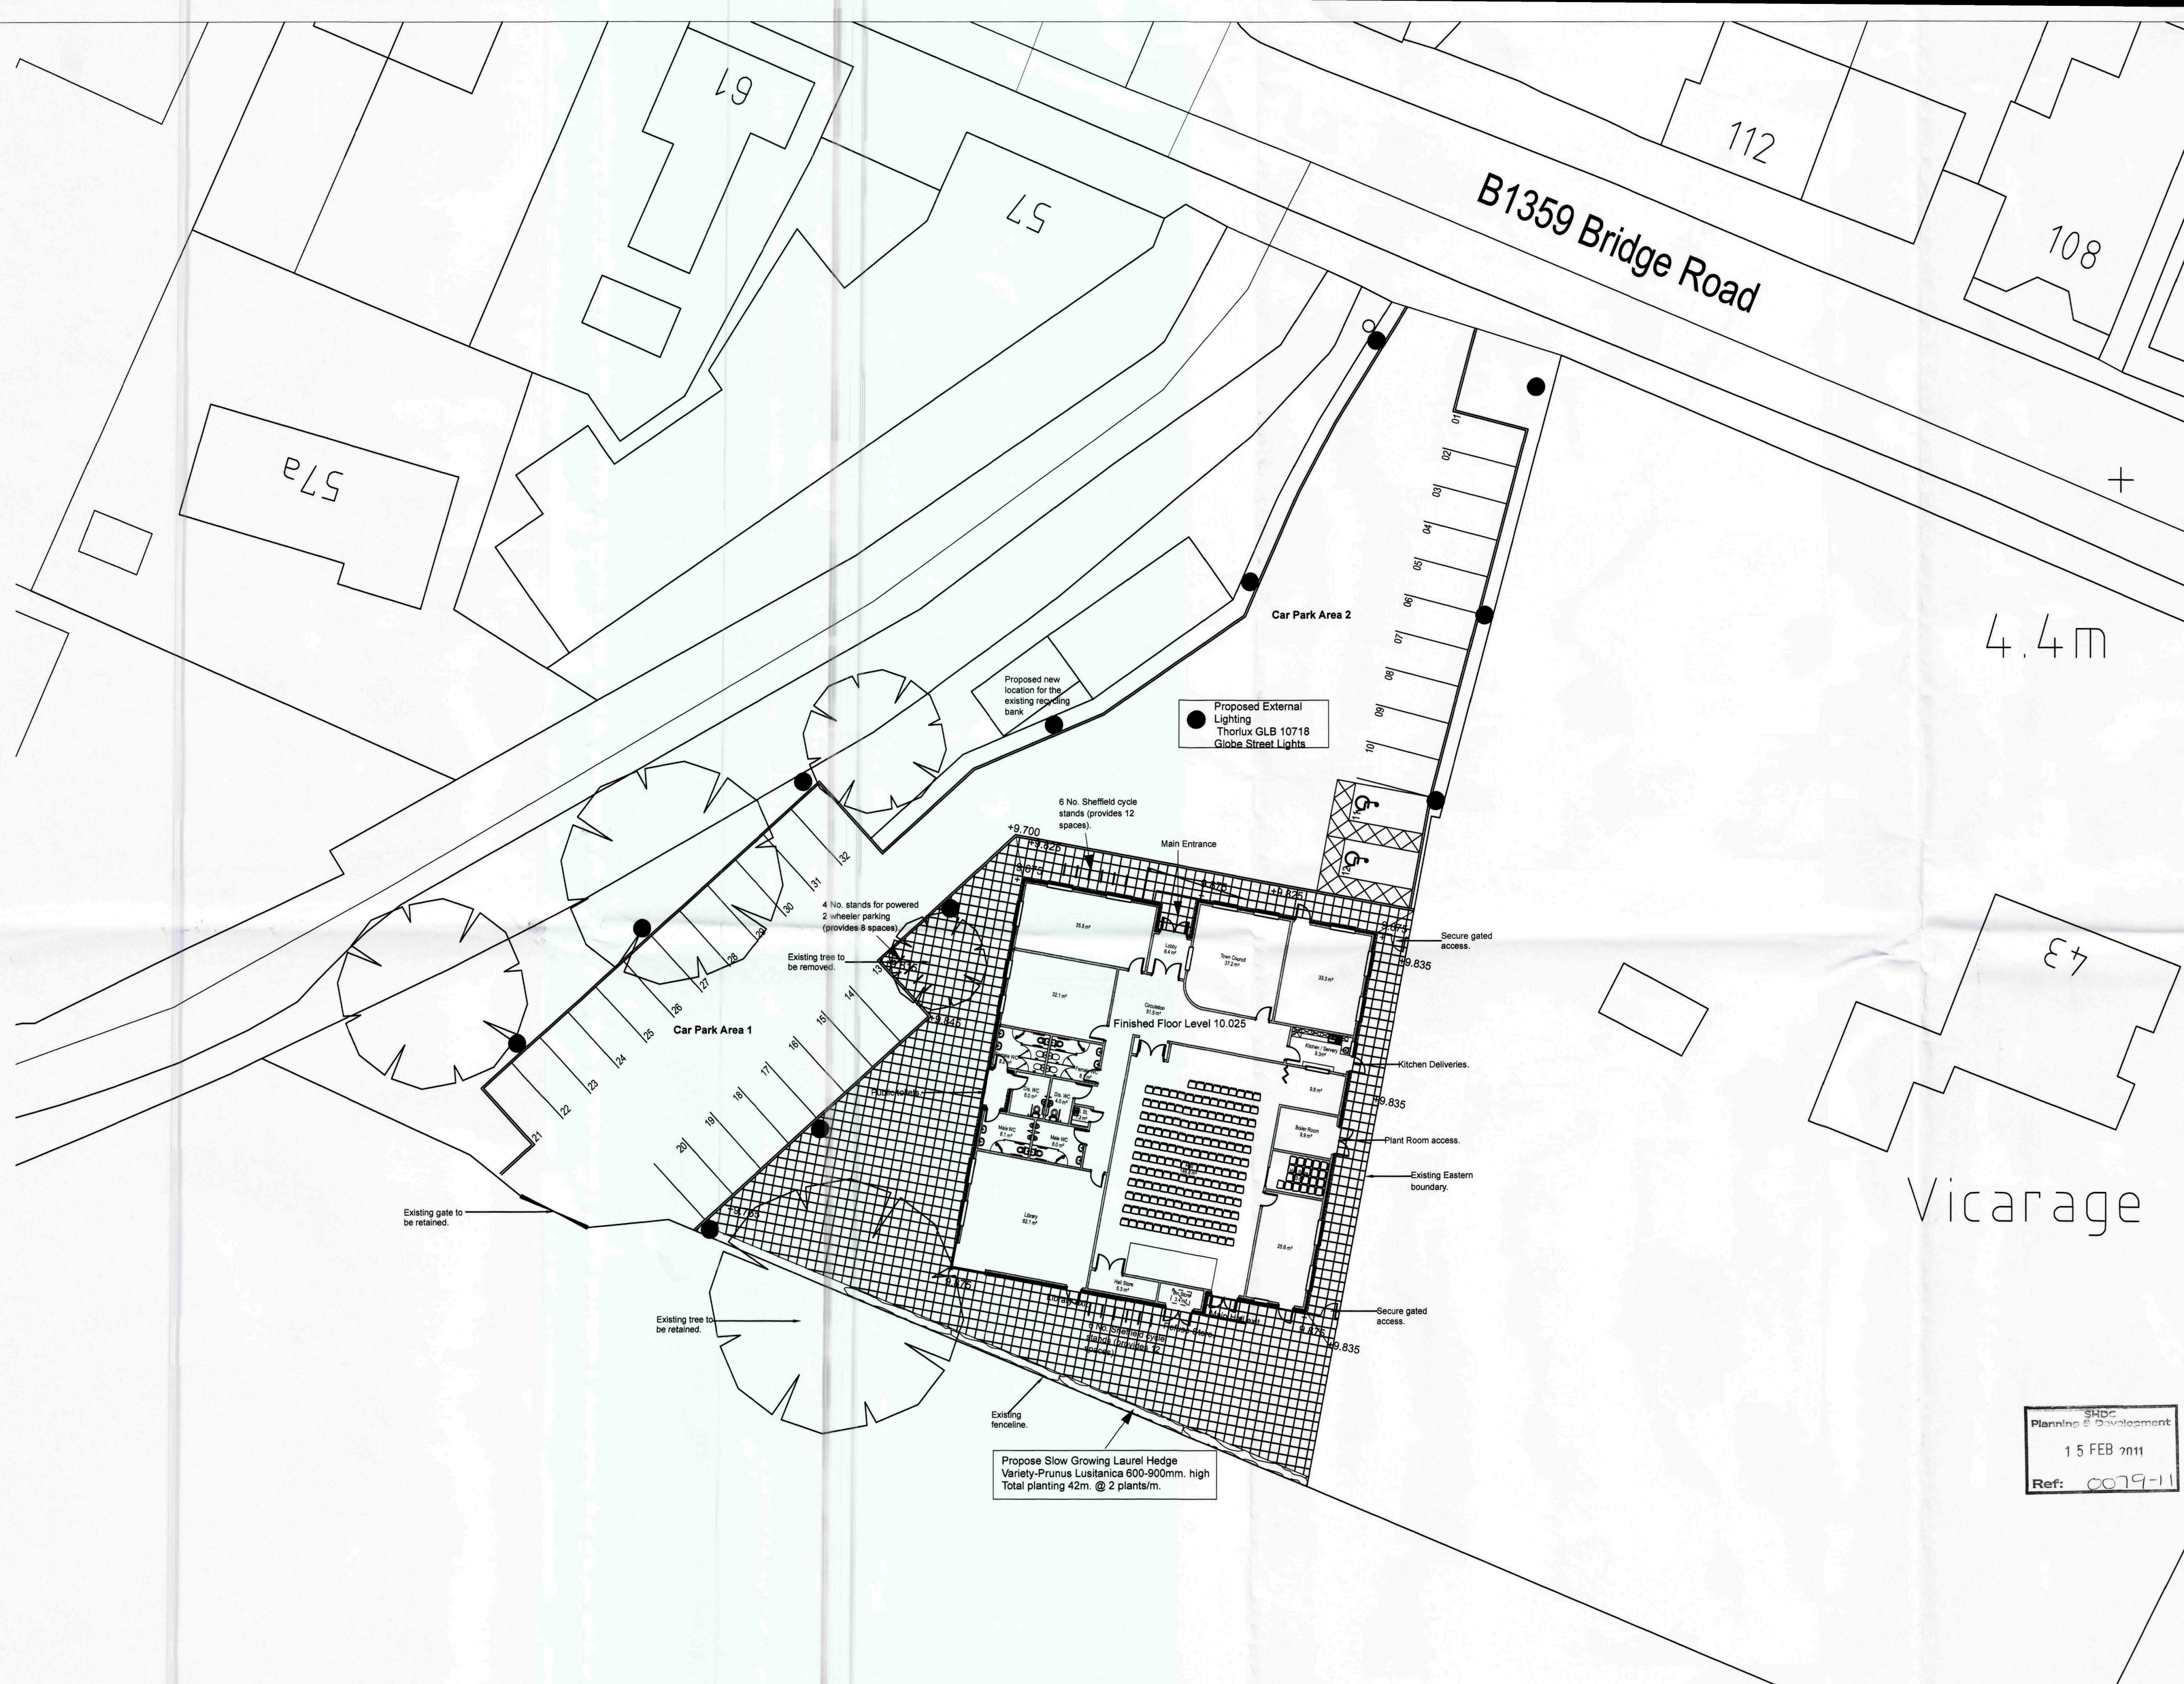

Rev.	Date	Description	Bv	Chk'd
------	------	-------------	----	-------

mouchel 
business services

Mill House • Brayford Wharf North • Lincoln • LN1 1YT
Tel: 01522 836836 • Fax: 01522 516050
www.hbs.uk.com

Client
Langwith Builders

Project
Sutton Bridge
Community Centre

Drawing Title
**Proposed Lighting &
Planting Layout**

Drawn By
G Draper

Scale
1:200

Date
Feb 2011

Project No.	Drawing No.	Revision
	(9)02	

Drawing Status
Planning