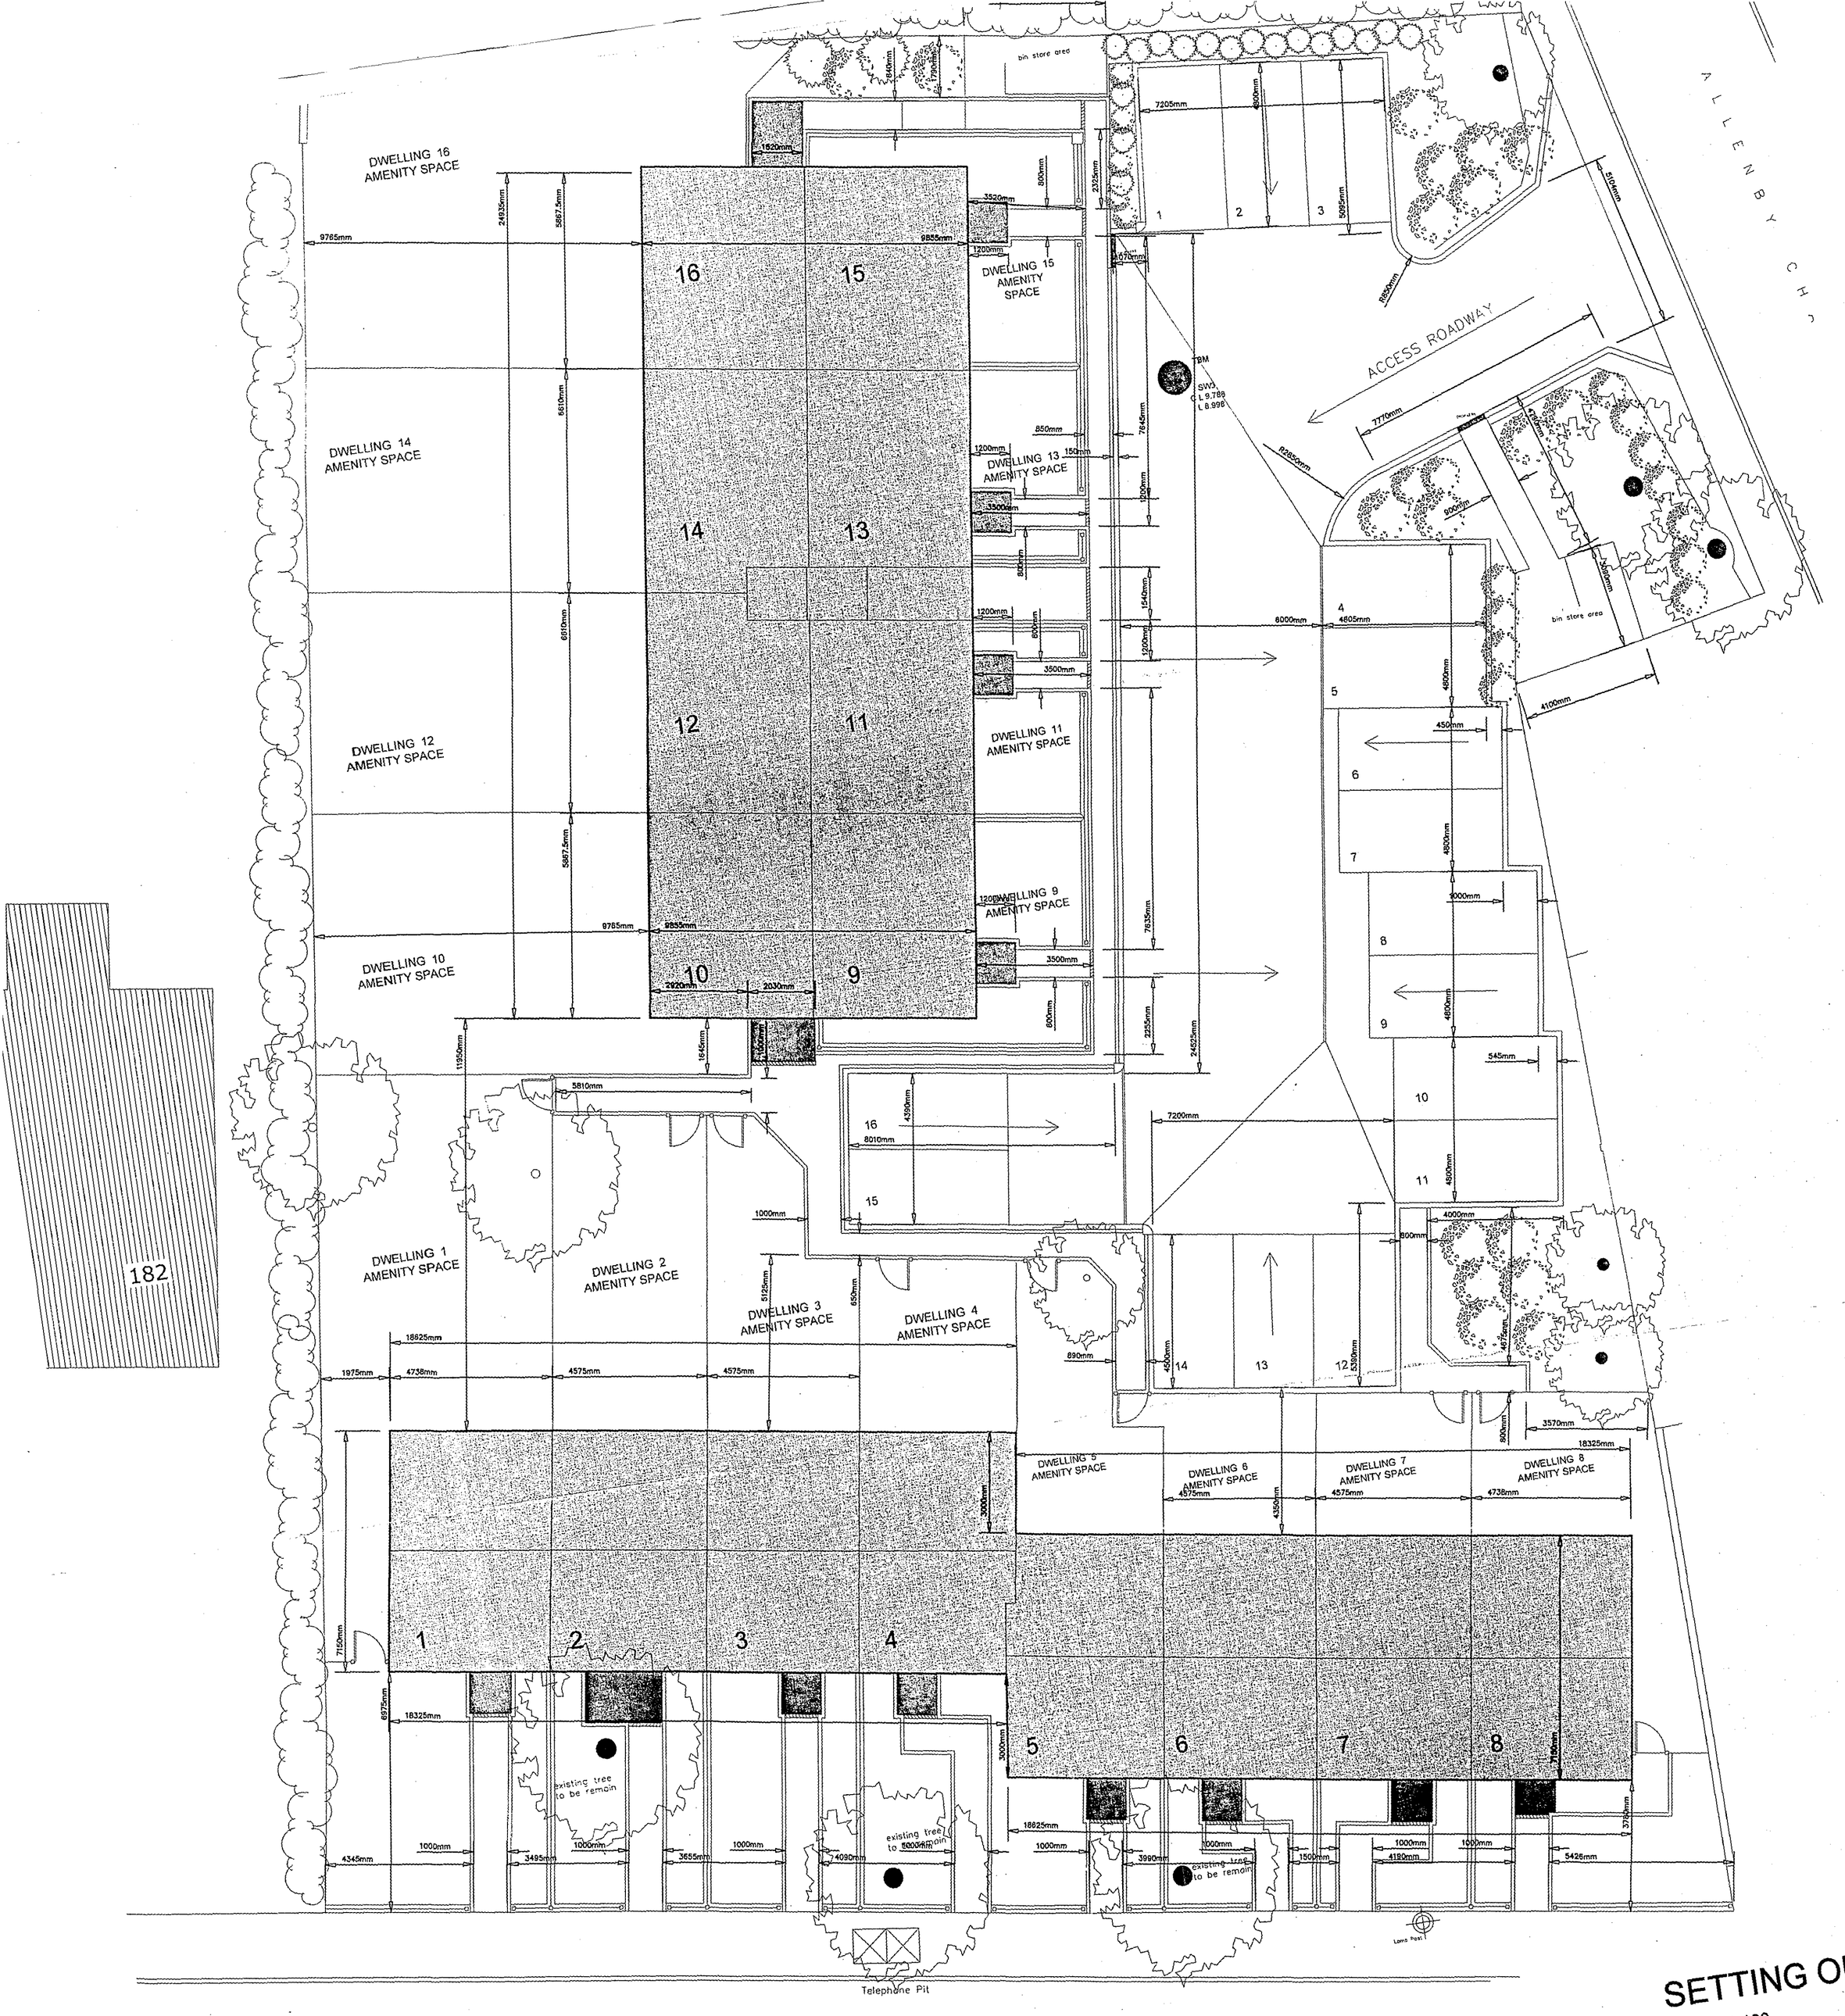


SETTING OUT PLAN

SCALE 1:100

B	27.02.07	ALTERATION OF FALLS OF HARDSTANDING AREAS
A	02.02.07	UPDATED TO SUIT SAP CALCULATIONS

Revisions | For Construction

Preliminary

David Trundley Design Services Limited

Chartered Institute of Architectural Technologists

Salgate Barn, Islington Road, Tilney All Saints, King`s Lynn, Norfolk. PE34 4RY
Tel: 01553 617700 Fax: 01553 617874 Email: enquiries@dtrundleydesign.co.uk

Project Title:

DRUMMOND DEVELOPMENTS LIMITED

PROPOSED REDEVELOPMENT OF EXISTING REDUNDANT HEALTH CARE CENTRE FOR RESIDENTIAL USE

Drawing Title:

SETTING OUT PLAN

Scale: 1:100 Date: OCT 2006 Drawn: SJ

Drawing Number: 05-66-209 B

Copyright:
This drawing must not be re-issued, loaned or copied without the consent of David Trundley Design Services Limited. Do not scale this drawing, use only grid dimensions. All dimensions to be checked by contractor on site

DETERMINED PLAN

Planning & Development
Ref:
SHDC
- 6 MAR 2007