



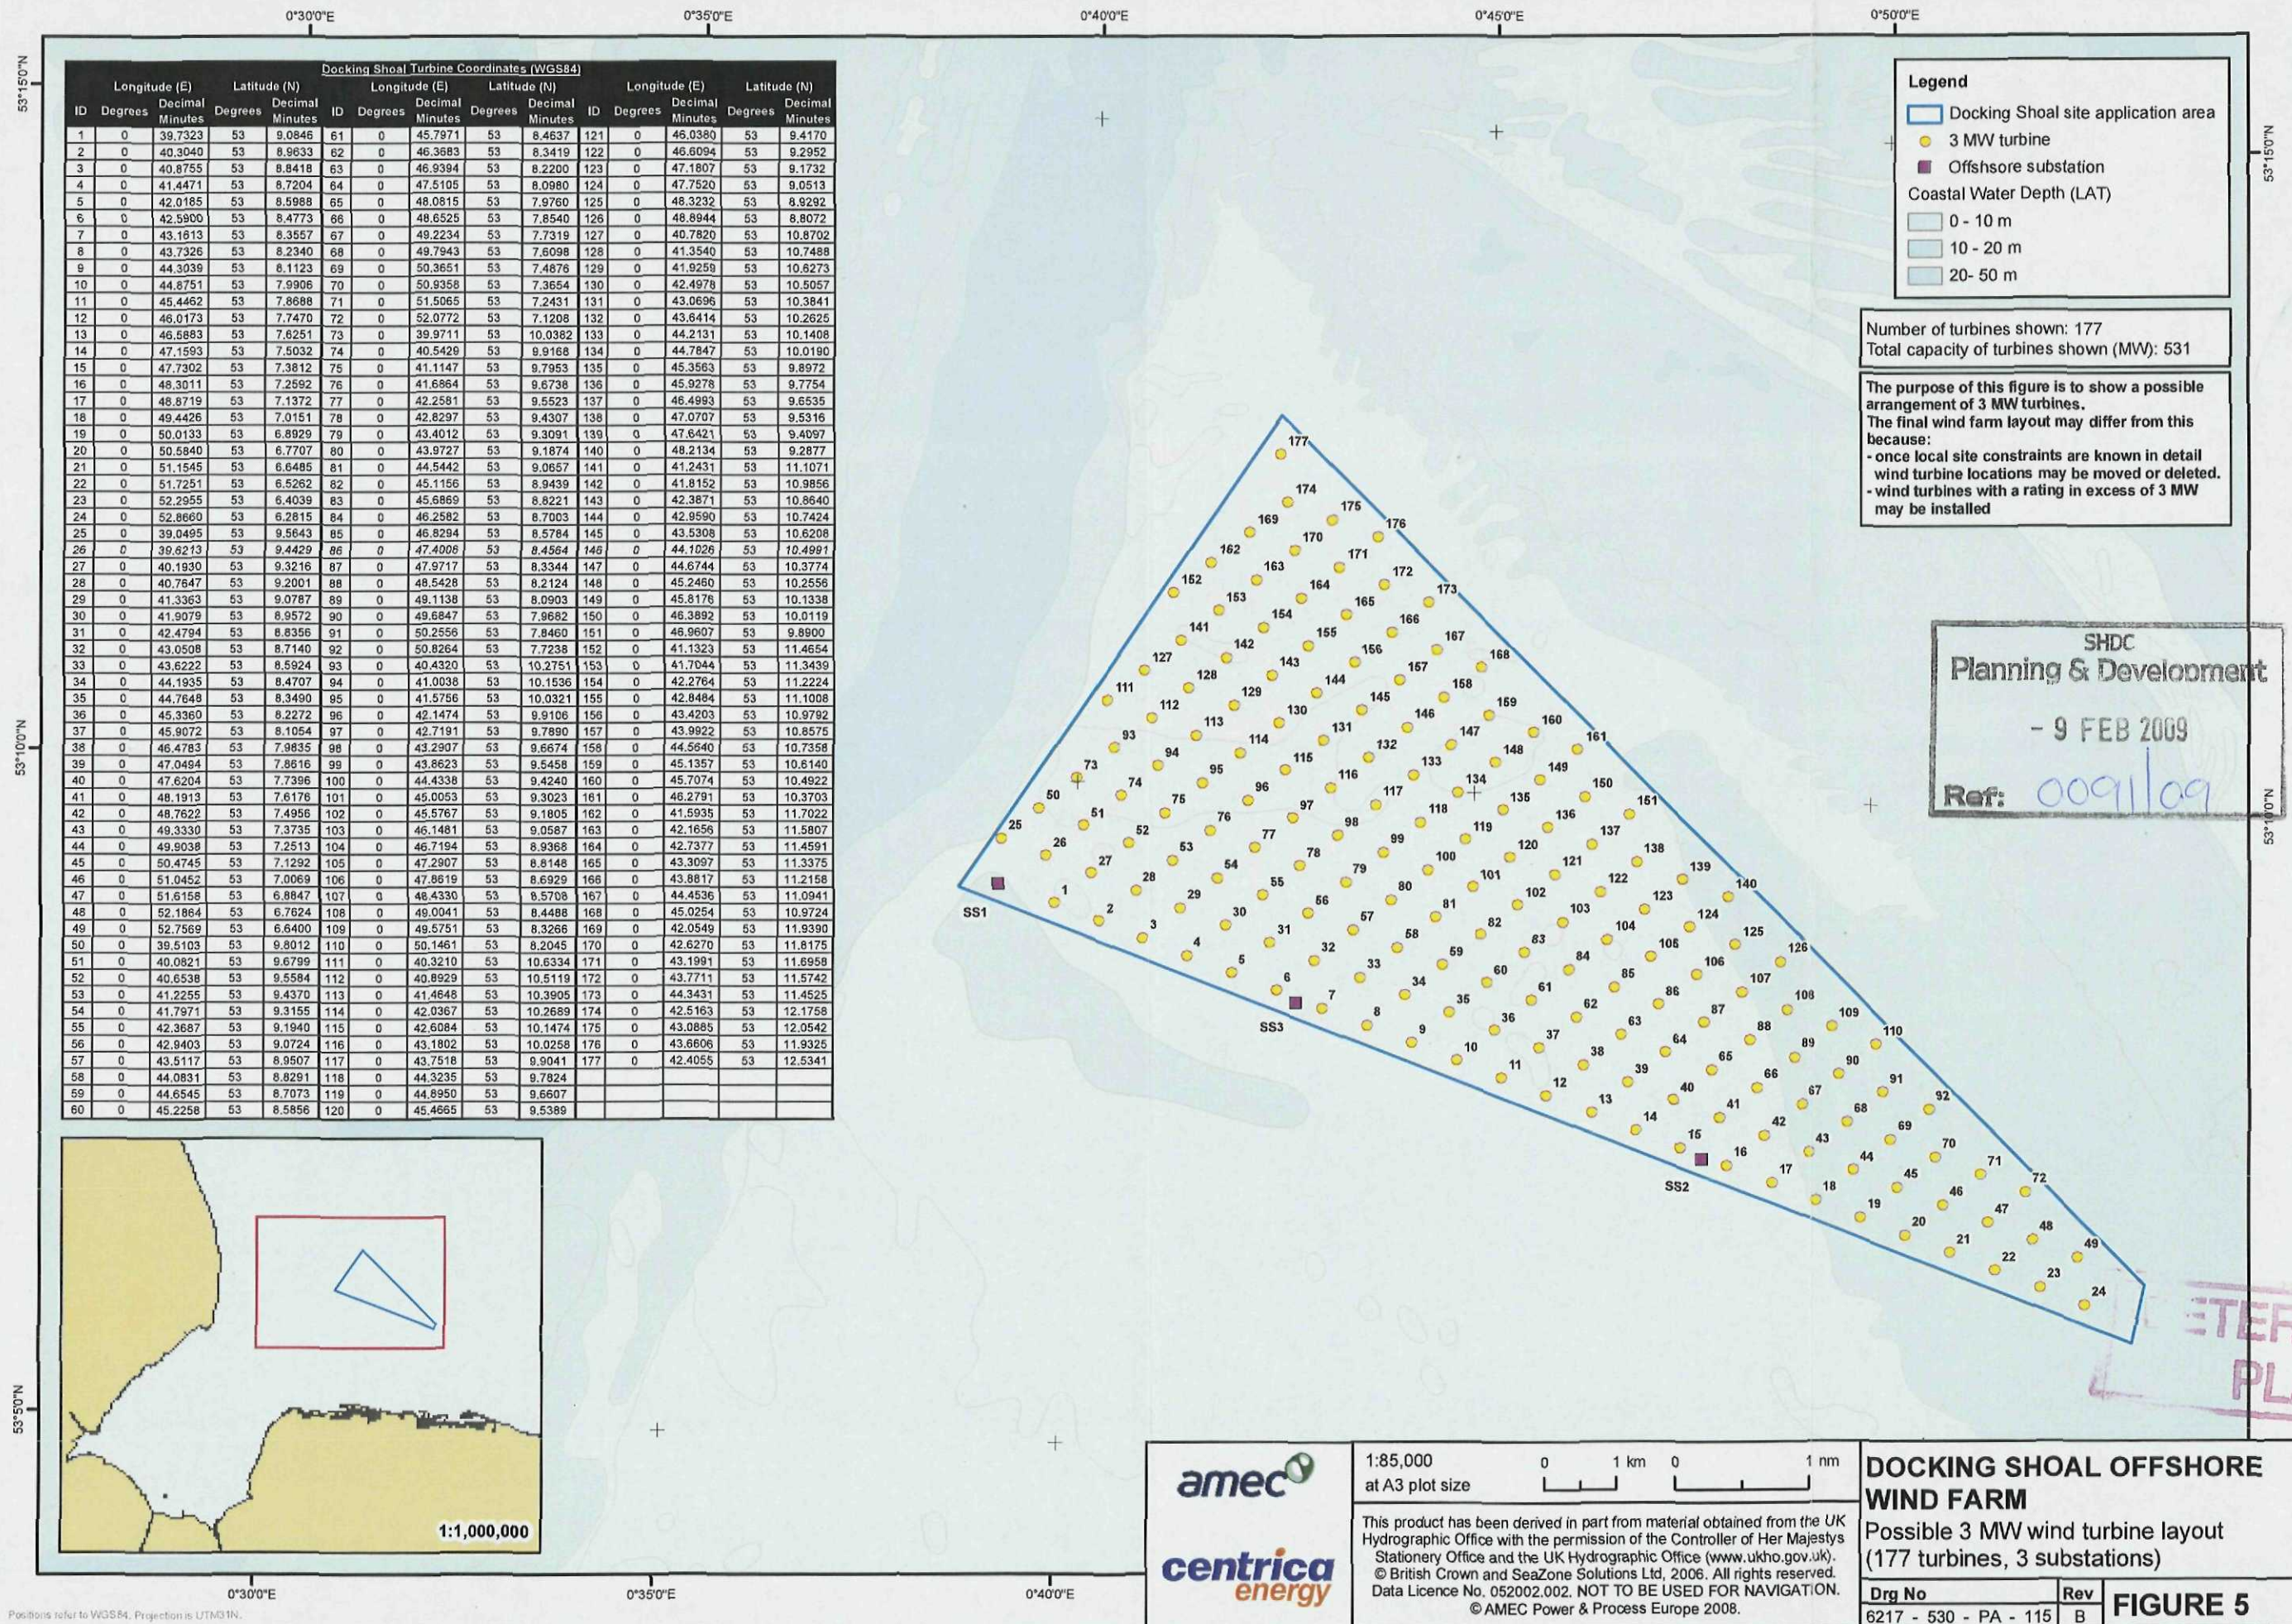

COPY

SHDC
Planning & Development
- 9 FEB 2009
Ref: 009109


Race Bank Key Consents Licenses

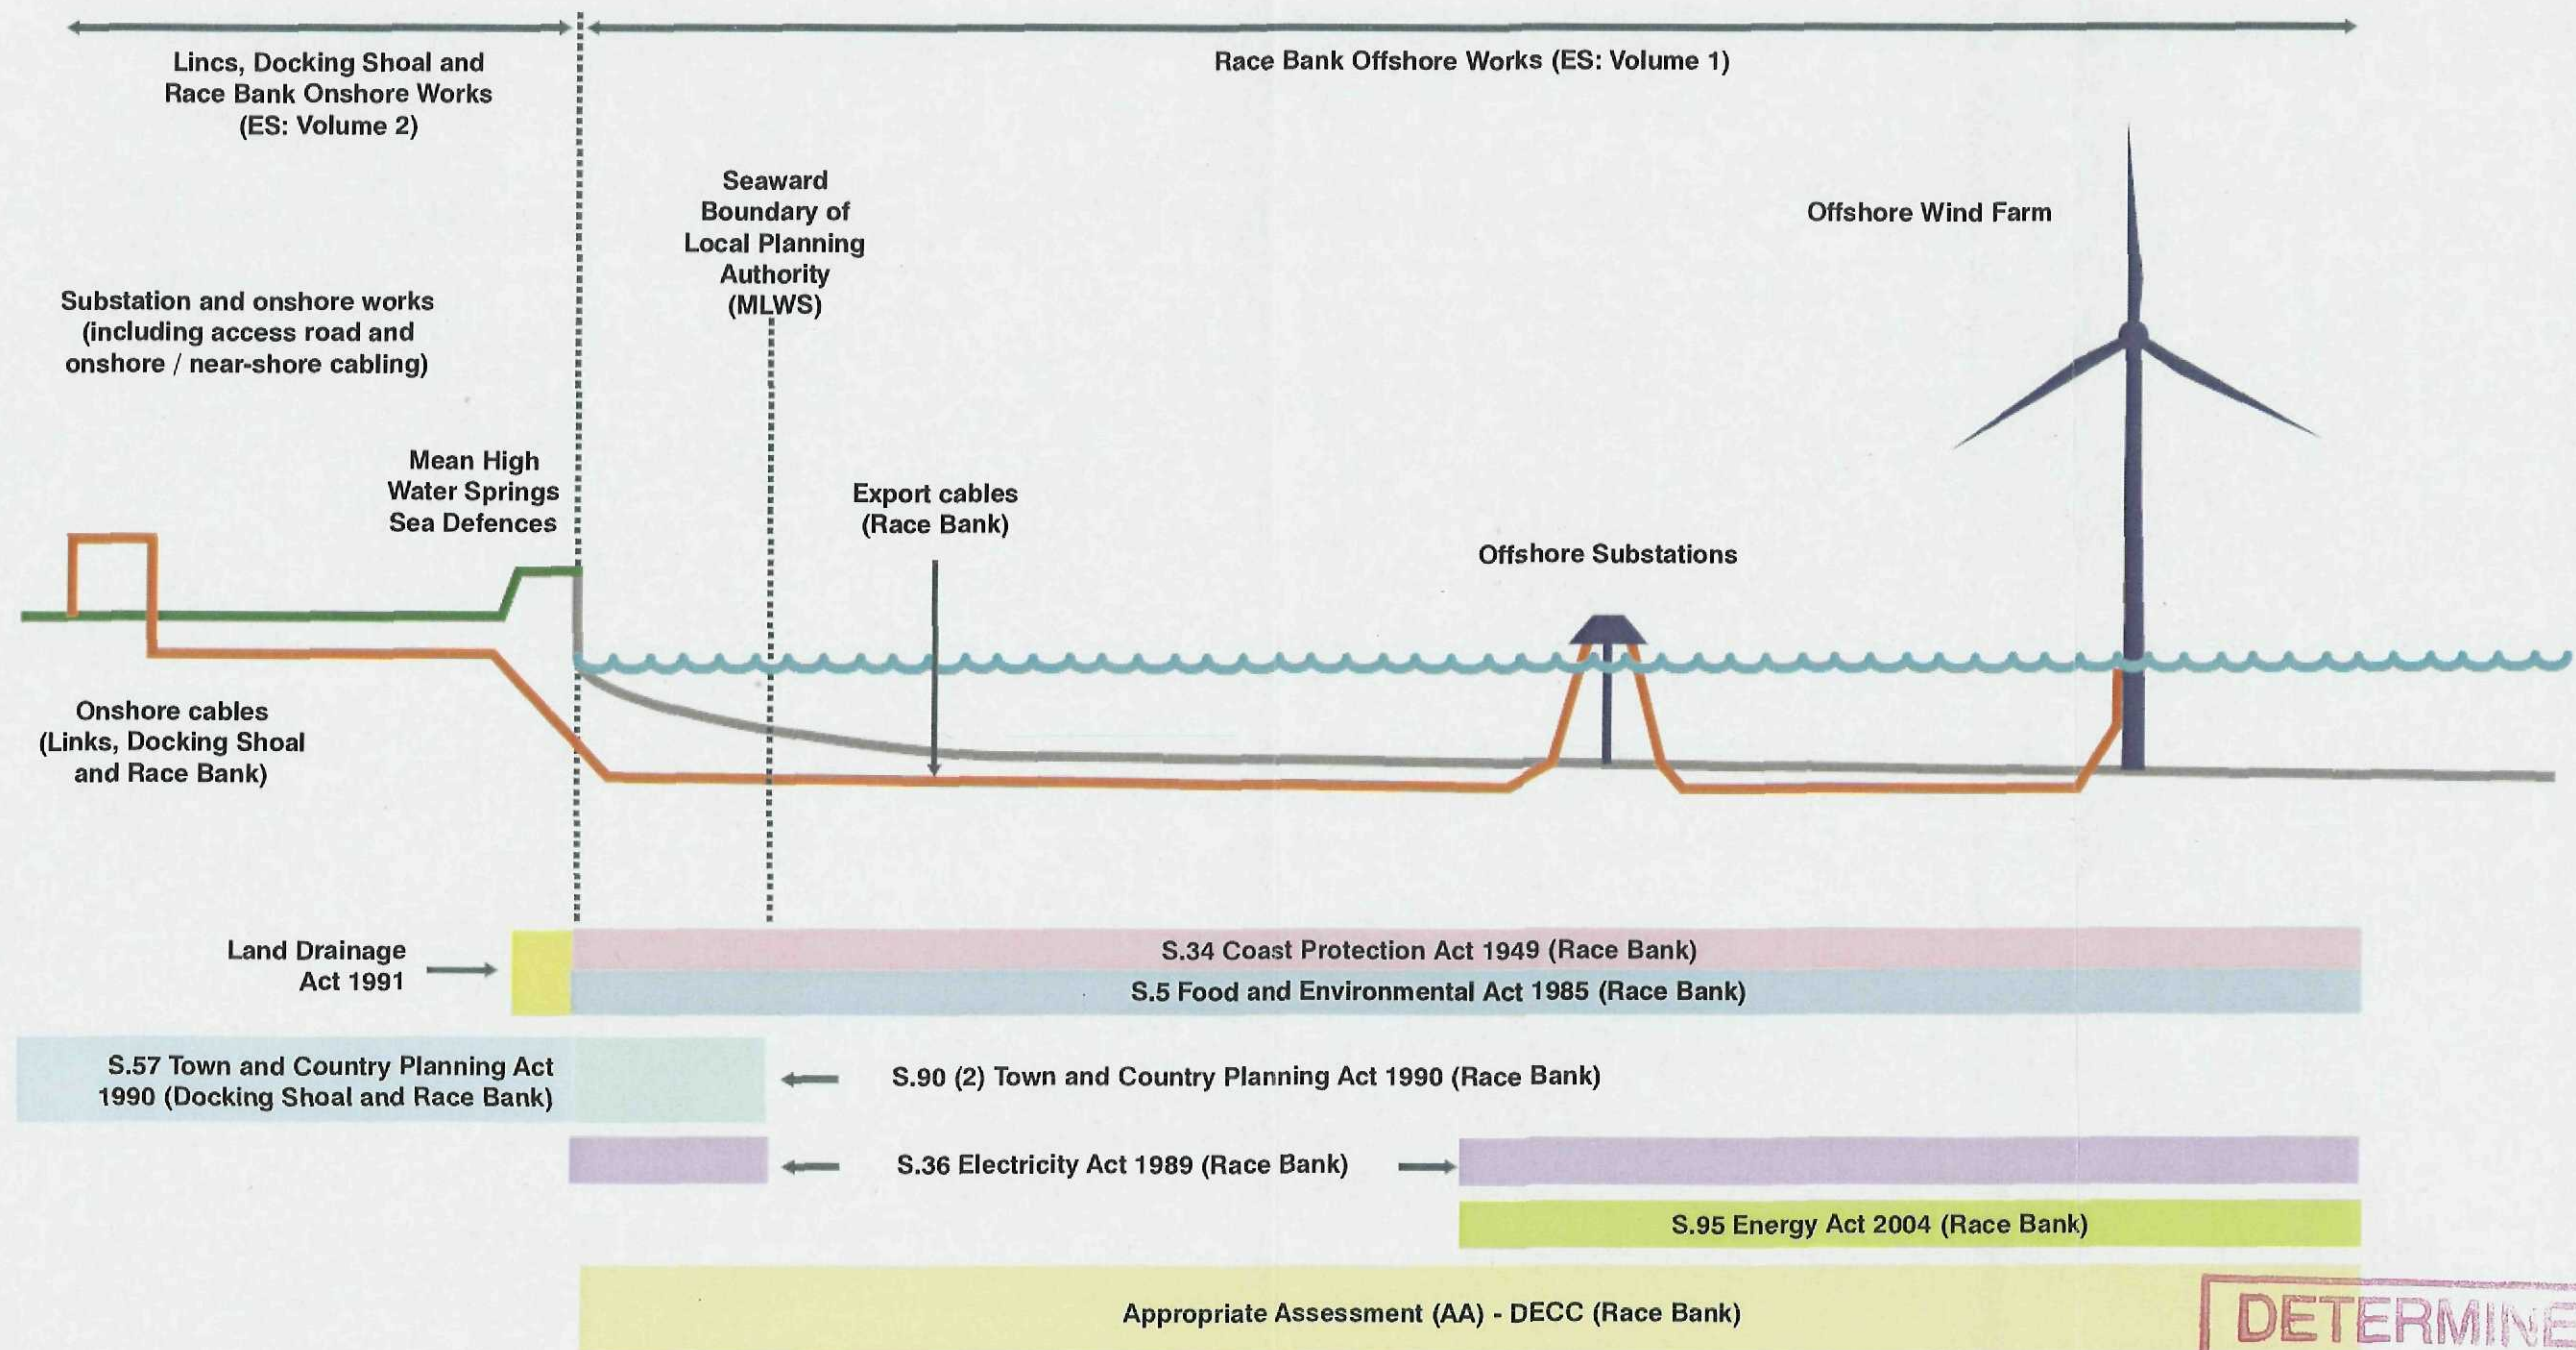

**DETERMINED
PLAN**

 	This schematic illustrates the framework for the key environmental consents licences for Docking Shoal (Offshore and Onshore Works), Linco and Race Bank (Onshore works above MHWS Offshore Wind Farms)	RACE BANK OFFSHORE WIND FARM	
	© AMEC Power & Process Europe 2008.	Consents Schematics	
		Drg No 6218 - 530 - PA - 311	Rev C
		FIGURE 1	

COPY

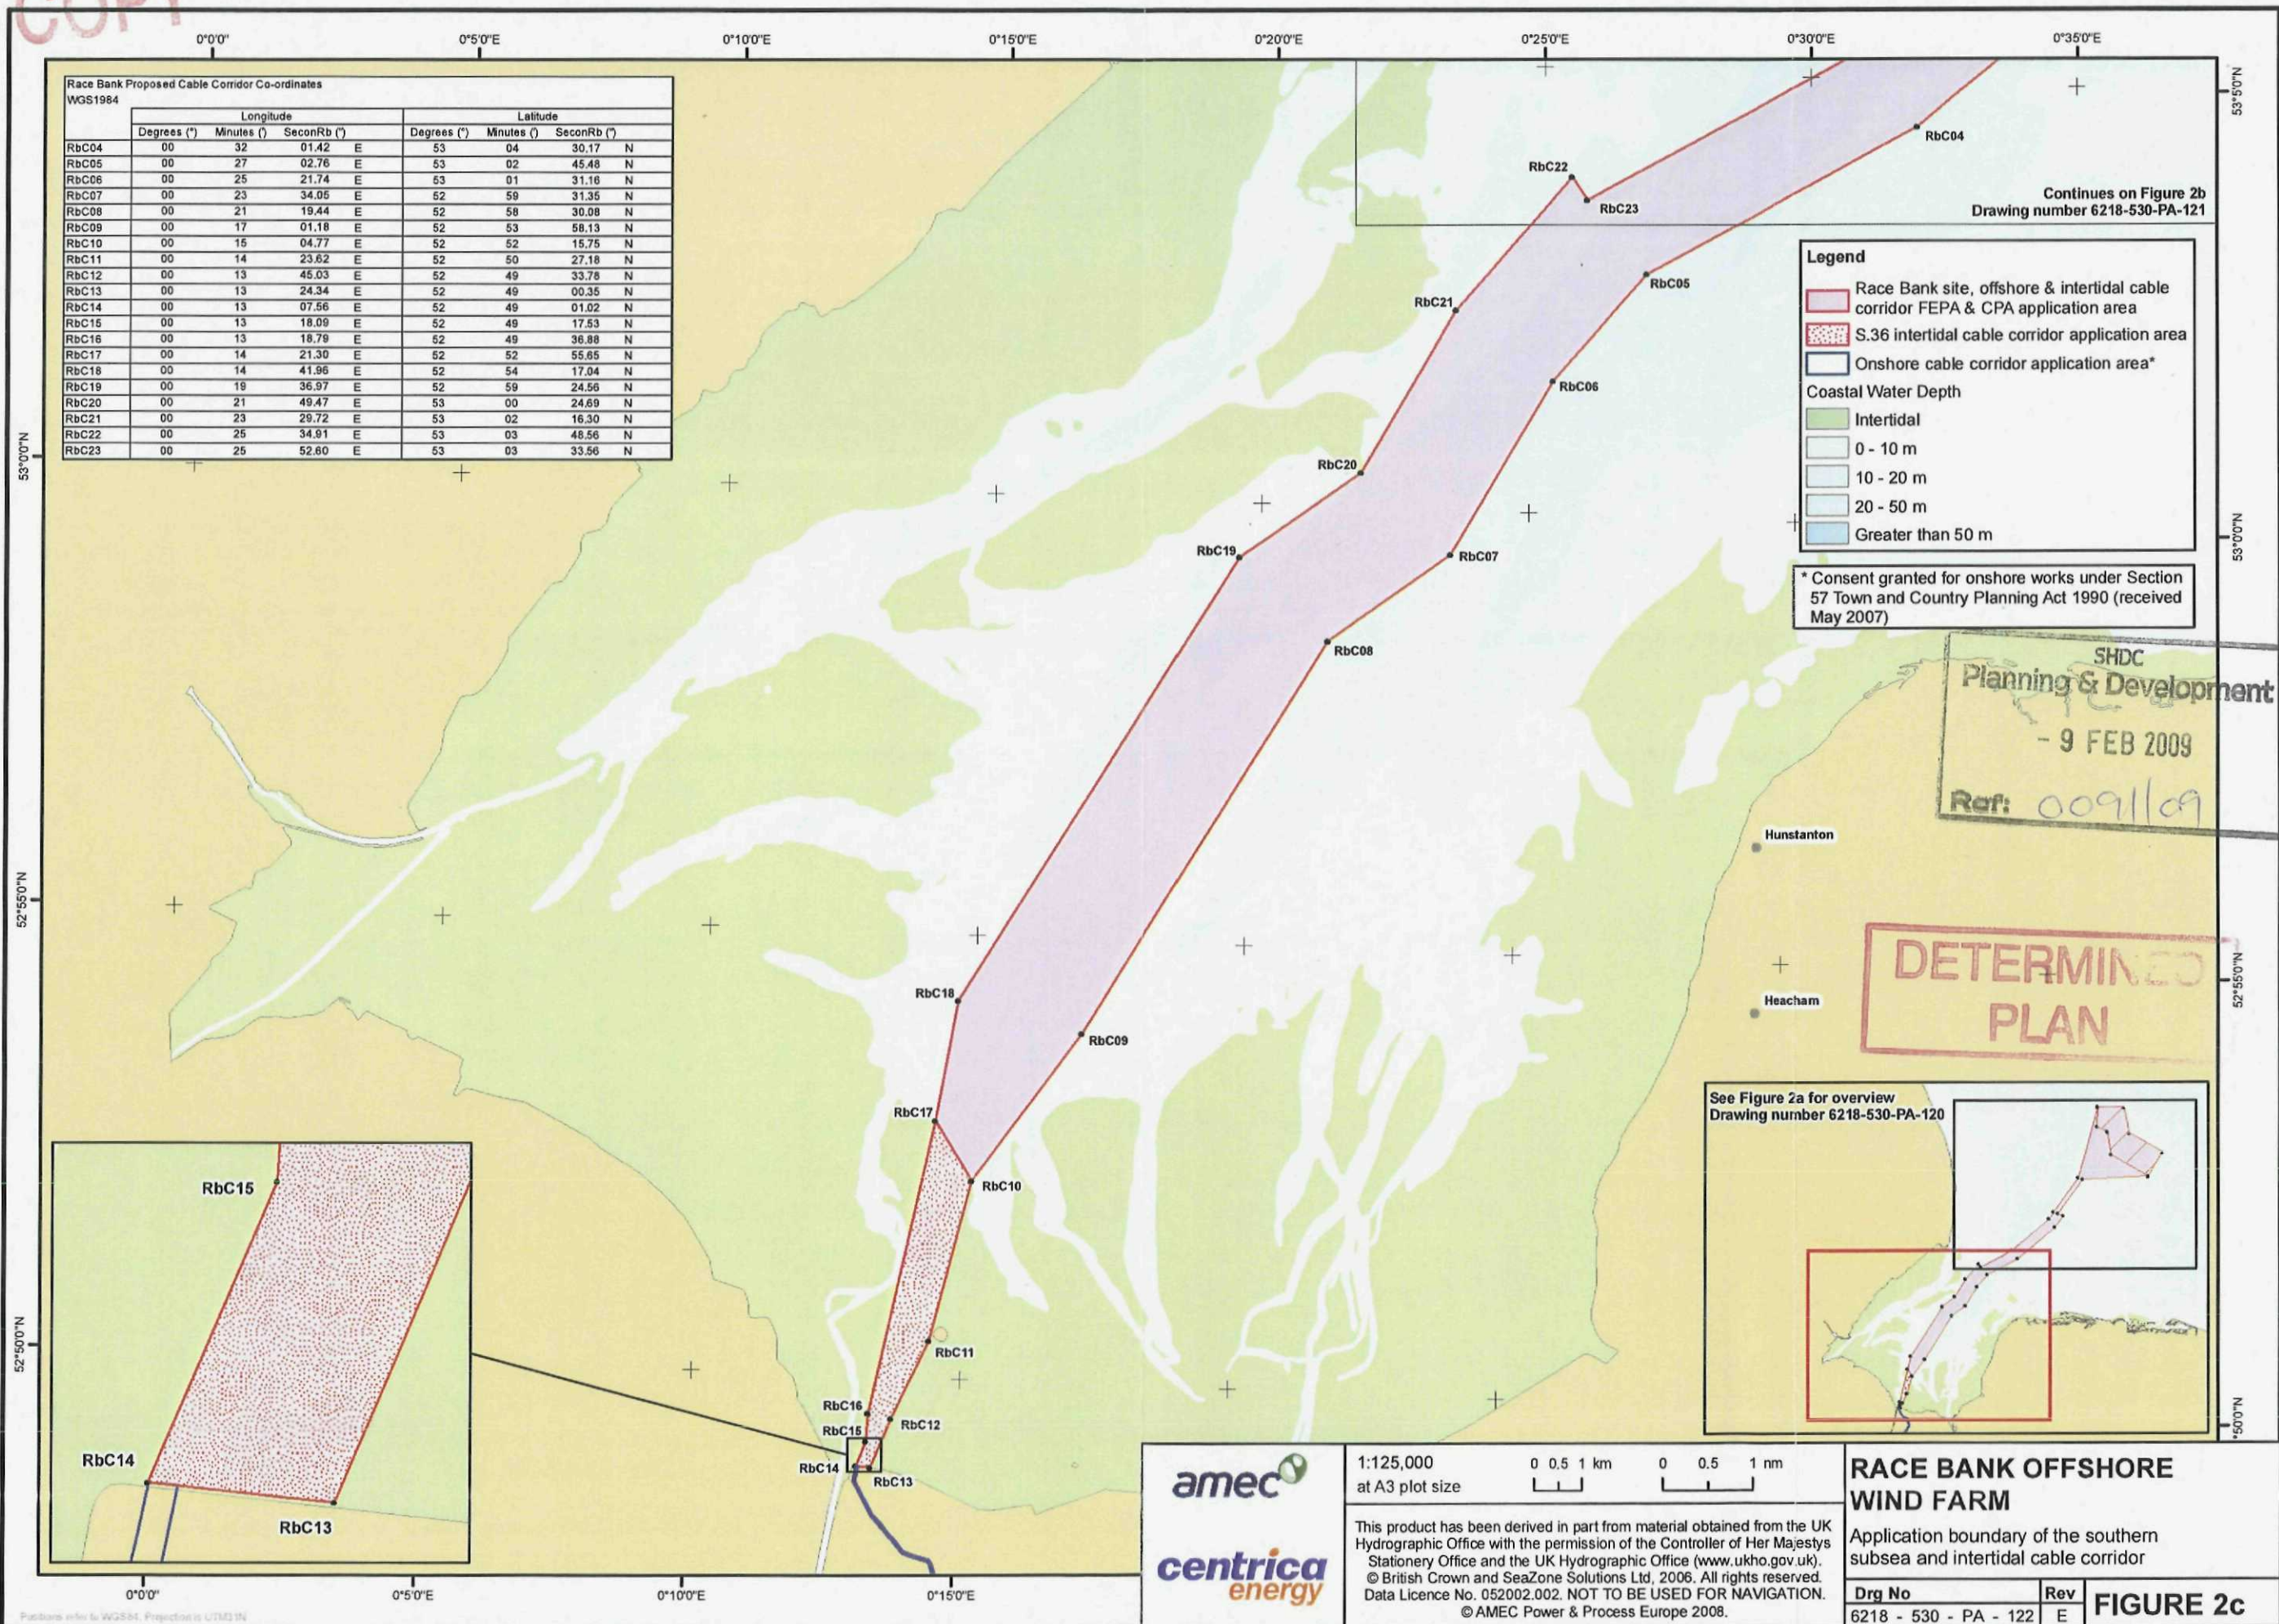


amec
centrica
energy

1:125,000
at A3 plot size


0 0.5 1 km 0 0.5 1 nm

This product has been derived in part from material obtained from the UK Hydrographic Office with the permission of the Controller of Her Majesty's Stationary Office and the UK Hydrographic Office (www.ukho.gov.uk).
© British Crown and SeaZone Solutions Ltd, 2006. All rights reserved.
Data Licence No. 052002.002. NOT TO BE USED FOR NAVIGATION.
© AMEC Power & Process Europe 2008.

COPY

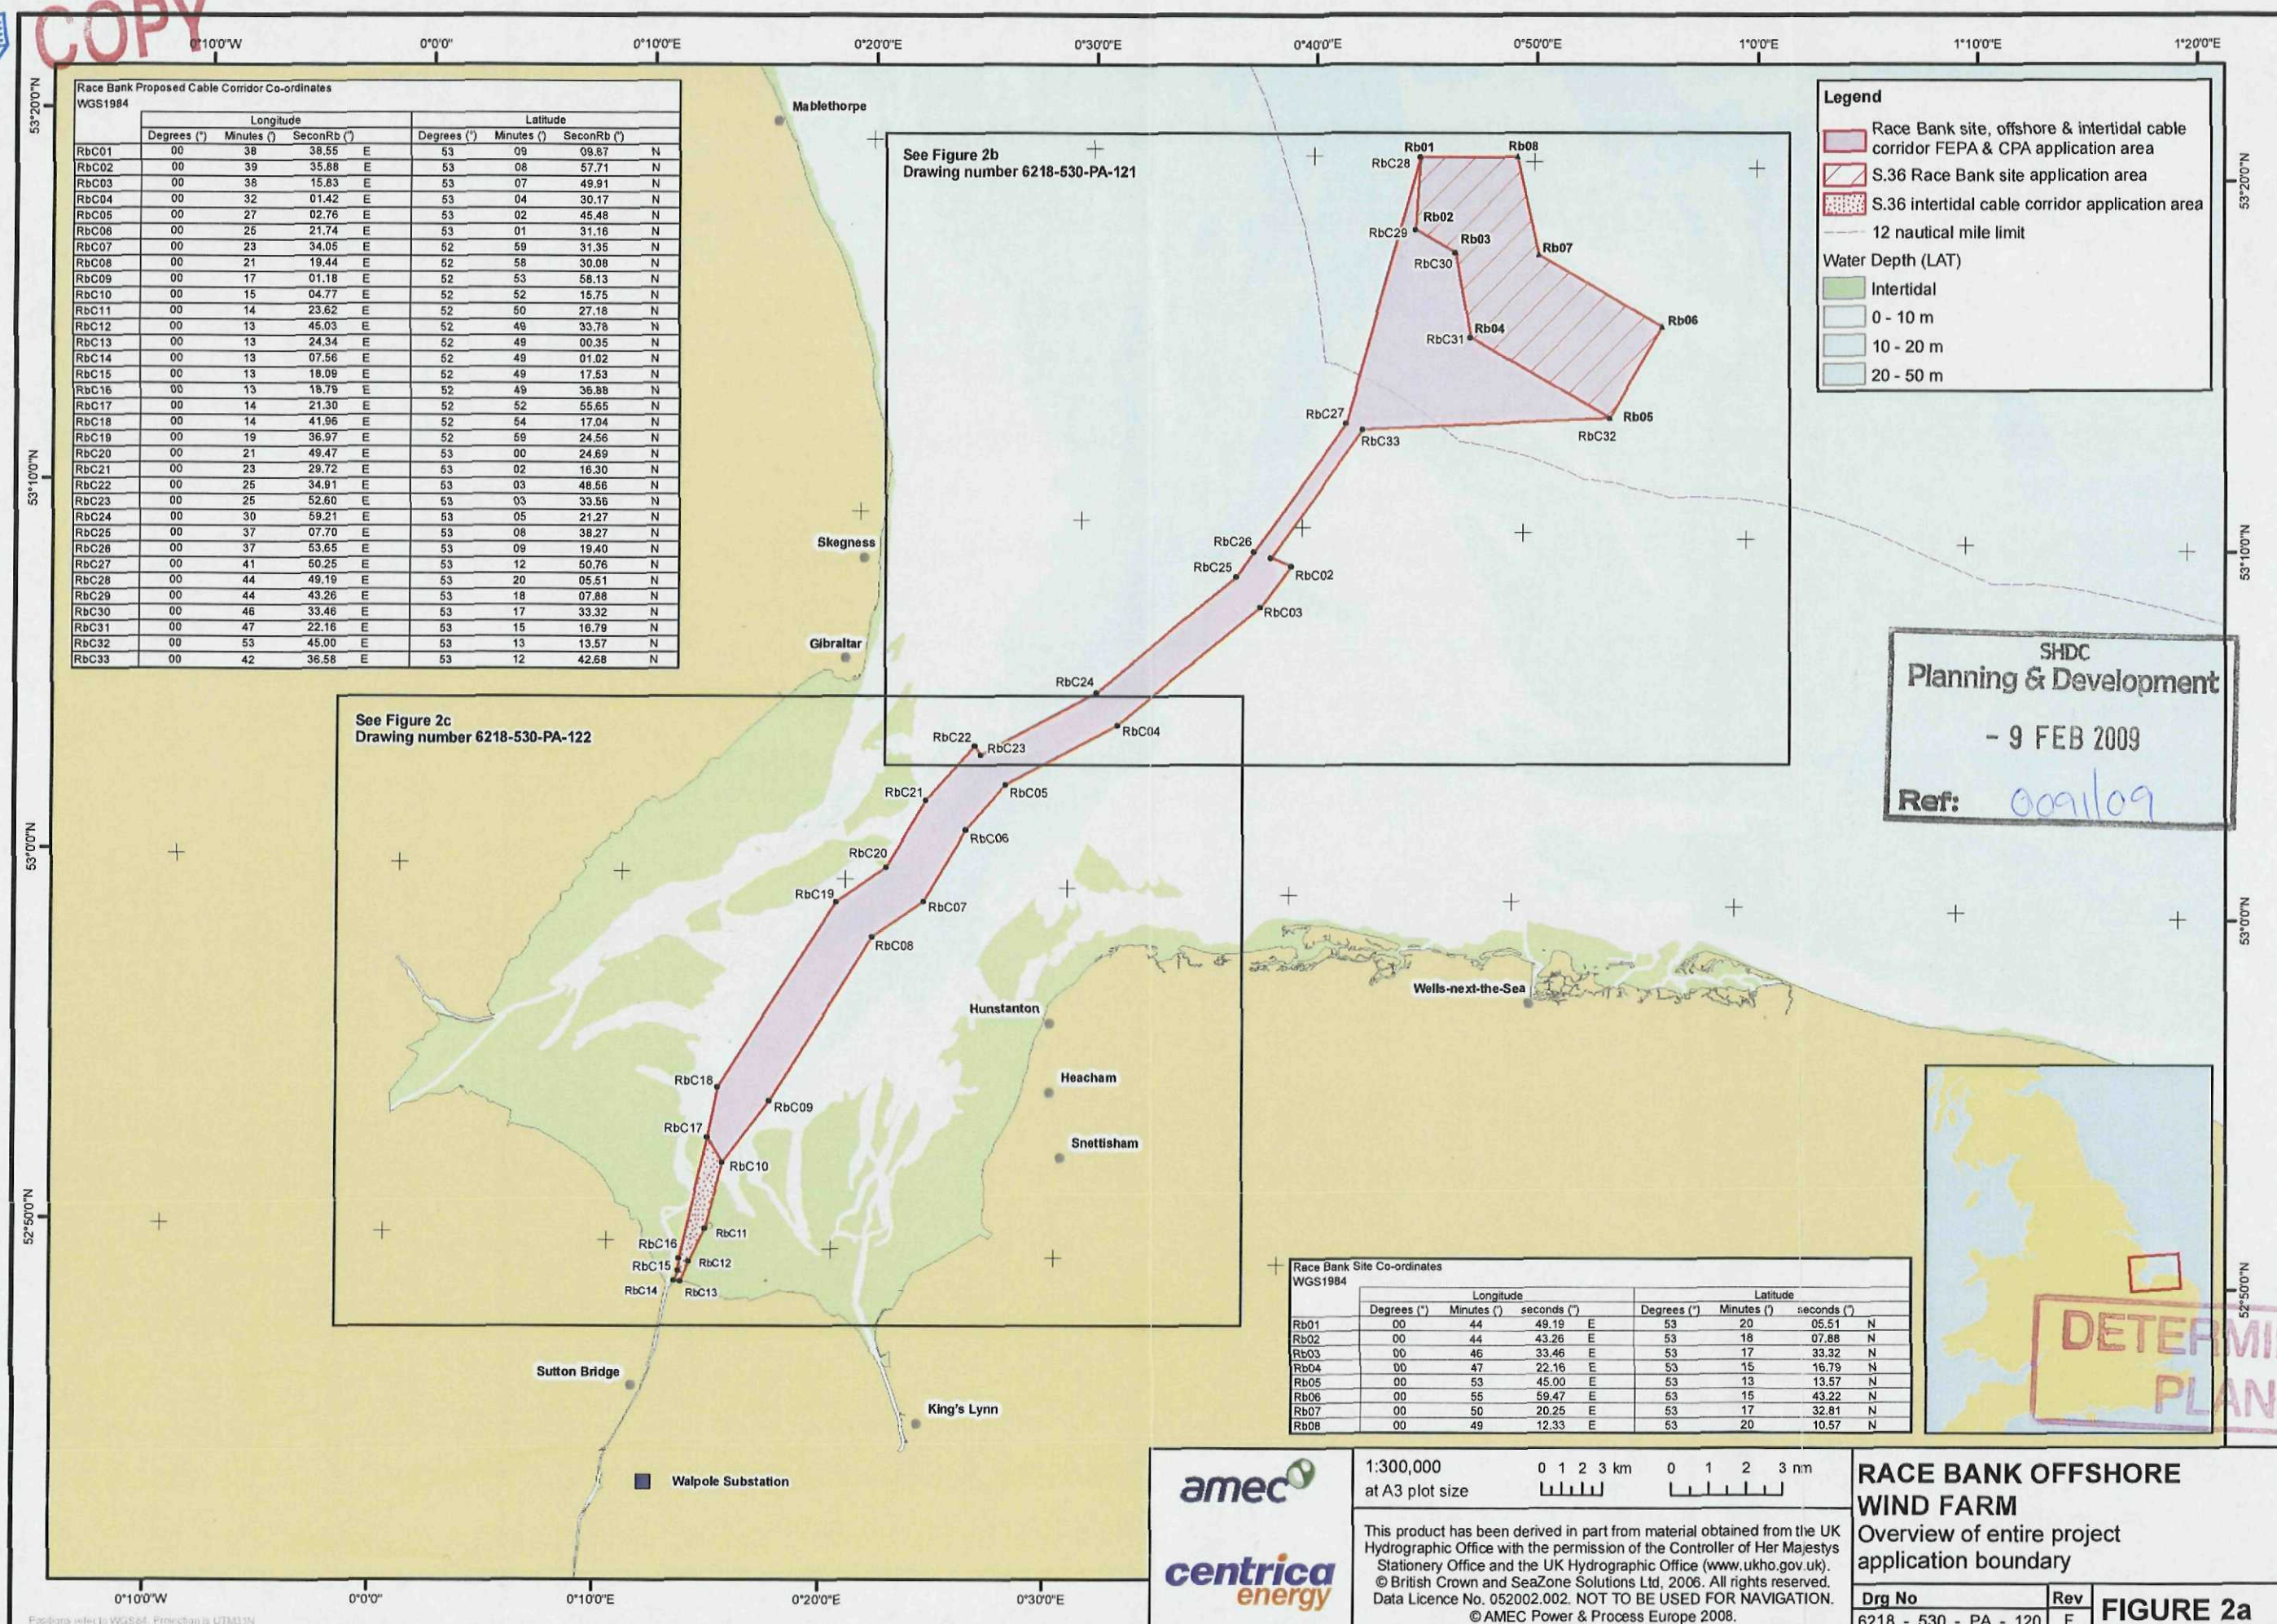

SHDC
Planning & Development
- 9 FEB 2009
Ref: 009109

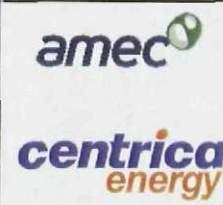

1:300,000
at A3 plot size

This product has been derived in part from material obtained from the UK Hydrographic Office with the permission of the Controller of Her Majesty's Stationary Office and the UK Hydrographic Office (www.ukho.gov.uk).
© British Crown and SeaZone Solutions Ltd, 2006. All rights reserved.
Data Licence No. 052002.002. NOT TO BE USED FOR NAVIGATION.
© AMEC Power & Process Europe 2008.

RACE BANK OFFSHORE WIND FARM
Overview of entire project application boundary

Drg No	Rev	FIGURE 2a
6218 - 530 - PA - 120	F	

COPY

