


Docking Shoal Key Consents Licenses

SHDC
Planning & Development
- 9 FEB 2009
Ref: 0091/09

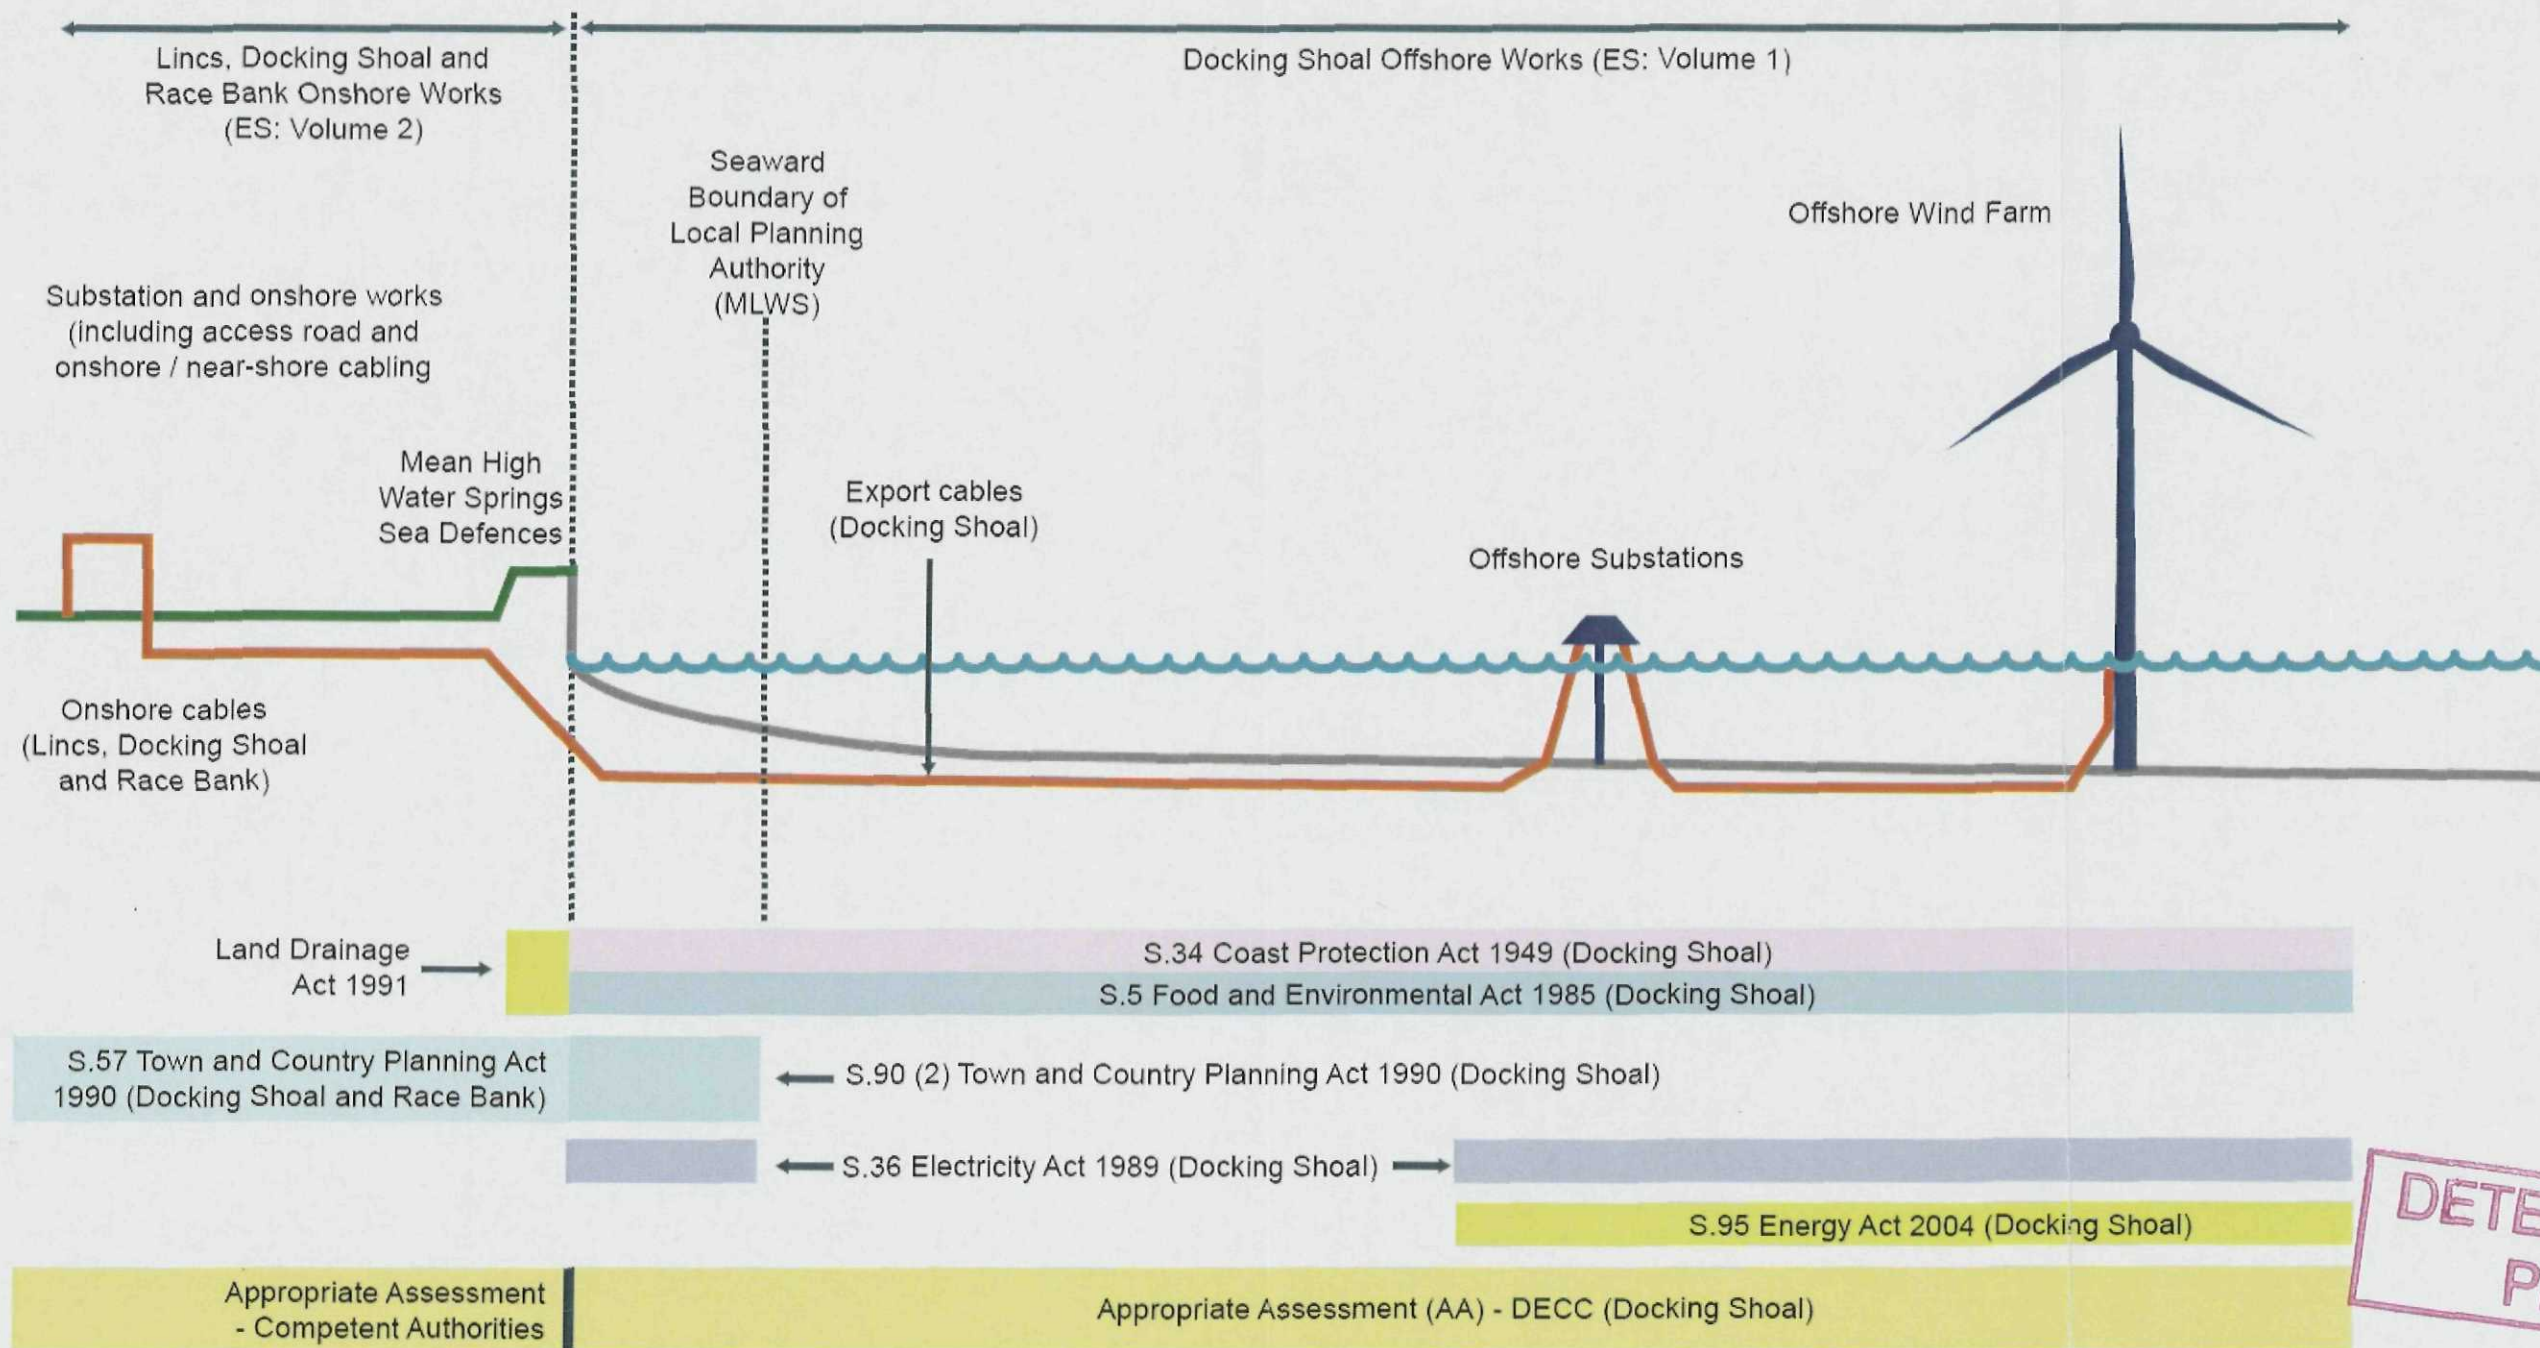

DETERMINED PLAN

Docking Shoal 6 MW Wind Turbine Coordinates (WGS84)											
Longitude (E)			Latitude (N)			Longitude (E)			Latitude (N)		
ID	Degrees	Decimal Minutes	Degrees	Decimal Minutes		ID	Degrees	Decimal Minutes	Degrees	Decimal Minutes	
1	0	39.35	53	9.15		45	0	48.15	53	8.25	
2	0	40.18	53	8.98		46	0	48.98	53	8.07	
3	0	41.01	53	8.80		47	0	49.81	53	7.90	
4	0	41.84	53	8.62		48	0	50.63	53	7.72	
5	0	42.67	53	8.45		49	0	40.52	53	10.36	
6	0	43.49	53	8.27		50	0	41.35	53	10.18	
7	0	44.32	53	8.09		51	0	42.18	53	10.01	
8	0	45.15	53	7.92		52	0	43.01	53	9.83	
9	0	45.98	53	7.74		53	0	43.84	53	9.65	
10	0	46.81	53	7.56		54	0	44.67	53	9.48	
11	0	47.64	53	7.38		55	0	45.50	53	9.30	
12	0	48.47	53	7.21		56	0	46.33	53	9.12	
13	0	49.30	53	7.03		57	0	47.16	53	8.95	
14	0	50.12	53	6.86		58	0	47.99	53	8.77	
15	0	50.95	53	6.68		59	0	48.82	53	8.59	
16	0	51.78	53	6.50		60	0	49.65	53	8.42	
17	0	52.61	53	6.32		61	0	41.19	53	10.70	
18	0	39.19	53	8.67		62	0	42.02	53	10.53	
19	0	40.02	53	9.50		63	0	42.85	53	10.35	
20	0	40.85	53	9.32		64	0	43.68	53	10.17	
21	0	41.68	53	9.14		65	0	44.51	53	10.00	
22	0	42.50	53	8.97		66	0	45.34	53	9.82	
23	0	43.33	53	8.79		67	0	46.17	53	9.64	
24	0	44.16	53	8.61		68	0	47.00	53	9.47	
25	0	44.99	53	8.44		69	0	47.83	53	9.29	
26	0	45.82	53	8.26		70	0	41.03	53	11.22	
27	0	46.65	53	8.08		71	0	41.86	53	11.05	
28	0	47.48	53	7.91		72	0	42.69	53	10.87	
29	0	48.31	53	7.73		73	0	43.52	53	10.69	
30	0	49.14	53	7.55		74	0	44.35	53	10.52	
31	0	49.96	53	7.38		75	0	45.18	53	10.34	
32	0	50.79	53	7.20		76	0	46.01	53	10.16	
33	0	51.62	53	7.02		77	0	46.84	53	9.99	
34	0	52.45	53	6.84		78	0	41.70	53	11.57	
35	0	39.85	53	10.02		79	0	42.53	53	11.39	
36	0	40.68	53	9.84		80	0	43.36	53	11.21	
37	0	41.51	53	9.66		81	0	44.19	53	11.04	
38	0	42.34	53	9.49		82	0	45.02	53	10.86	
39	0	43.17	53	9.31		83	0	45.85	53	10.68	
40	0	44.00	53	9.13		84	0	42.37	53	11.91	
41	0	44.83	53	8.96		85	0	43.20	53	11.73	
42	0	45.66	53	8.78		86	0	44.03	53	11.56	
43	0	46.49	53	8.60		87	0	43.04	53	12.25	
44	0	47.32	53	8.43							

Legend



- Docking Shoal site application area
- Offshore substation
- 6 MW wind turbine
- Coastal Water Depth (LAT)
 - 0 - 10 m
 - 10 - 20 m
 - 20 - 50 m

Number of turbines shown: 87
 Total capacity of turbines shown (MW): 522

The purpose of this figure is to show a possible arrangement of 6 MW turbines.
 The final wind farm layout may differ from this because:
 - once local site constraints are known in detail wind turbine locations may be moved or deleted.
 - wind turbines with a rating of less than 6 MW may be installed

SHDC
 Planning & Development
 - 9 FEB 2009
 Ref: 009109

DETERMINED PLAN

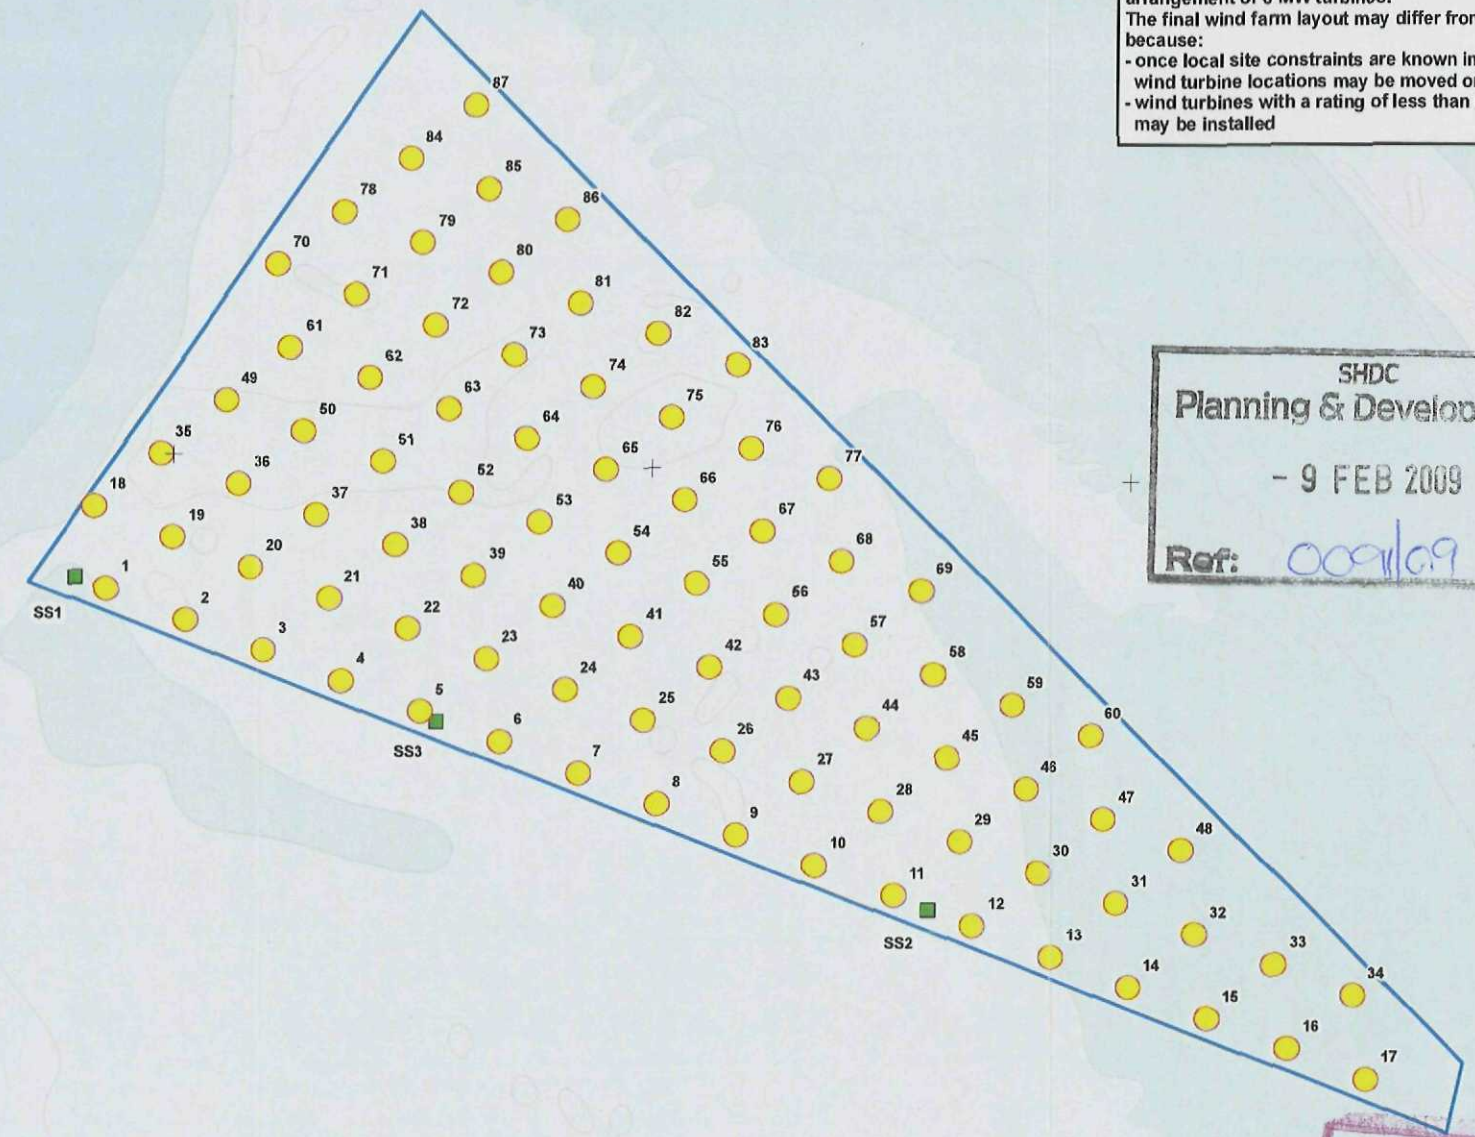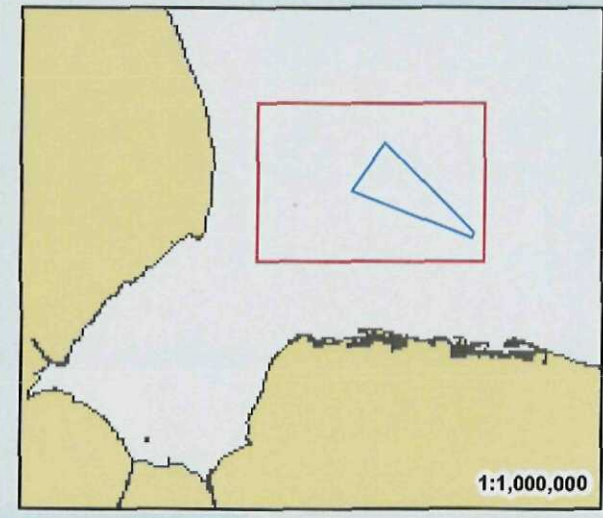

1:85,000
 at A3 plot size

This product has been derived in part from material obtained from the UK Hydrographic Office with the permission of the Controller of Her Majesty's Stationary Office and the UK Hydrographic Office (www.ukho.gov.uk).
 © British Crown and SeaZone Solutions Ltd, 2006. All rights reserved.
 Data Licence No. 052002.002. NOT TO BE USED FOR NAVIGATION.
 © AMEC Power & Process Europe 2008.

DOCKING SHOAL OFFSHORE WIND FARM		
Possible 6 MW wind turbine layout (87 turbines, 3 substations)		
Drg No	Rev	FIGURE 7
6217 - 530 - PA - 134	A	

Docking Shoal Site Co-ordinates WGS1984							
	Longitude				Latitude		
	Degrees (°)	Minutes (')	Seconds (")		Degrees (°)	Minutes (')	Seconds (")
Ds01	00	42	25.20 E	53	12	49.61	N
Ds02	00	53	36.55 E	53	06	26.27	N
Ds03	00	53	28.21 E	53	05	59.97	N
Ds04	00	38	32.30 E	53	09	11.15	N


Docking Shoal Proposed Cable Corridor Co-ordinates WGS1984							
	Longitude				Latitude		
	Degrees (°)	Minutes (')	Seconds (")		Degrees (°)	Minutes (')	Seconds (")
DsC01	00	37	53.65 E	53	09	19.40	N
DsC02	00	47	35.36 E	53	07	15.53	N
DsC03	00	38	15.83 E	53	07	49.91	N
DsC04	00	32	01.42 E	53	04	30.17	N
DsC05	00	27	02.76 E	53	02	45.48	N
DsC06	00	25	21.74 E	53	01	31.16	N
DsC21	00	23	29.72 E	53	02	16.30	N
DsC22	00	25	34.91 E	53	03	48.56	N
DsC23	00	25	52.60 E	53	03	33.56	N
DsC24	00	30	59.21 E	53	05	21.27	N
DsC25	00	36	59.09 E	53	08	33.30	N
DsC26	00	37	07.70 E	53	08	38.27	N

Legend

- Docking Shoal site and offshore cable corridor FEPA & CPA application area
- S.36 Docking Shoal site application area
- Coastal Water Depth
 - Intertidal
 - 0 - 10 m
 - 10 - 20 m
 - 20 - 50 m

SHDC
Planning & Development
- 9 FEB 2009
Ref: 0091109

DETERMINED PLAN

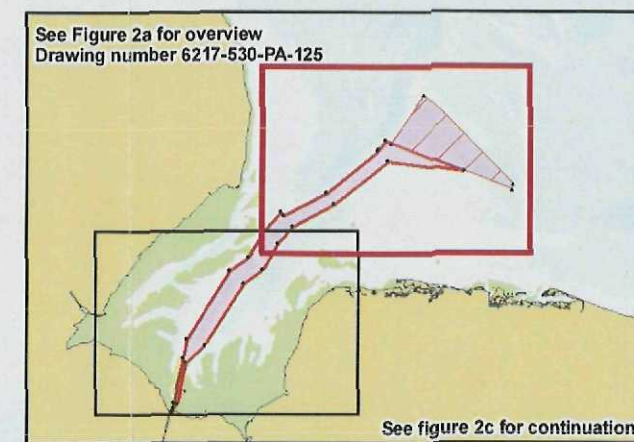

Continues on Figure 2c
Drawing number 6217-530-PA-127



1:100,000
at A3 plot size

This product has been derived in part from material obtained from the UK Hydrographic Office with the permission of the Controller of Her Majesty's Stationery Office and the UK Hydrographic Office (www.ukho.gov.uk). © British Crown and SeaZone Solutions Ltd, 2006. All rights reserved. Data Licence No. 052002.002. NOT TO BE USED FOR NAVIGATION. © AMEC Power & Process Europe 2008.

DOCKING SHOAL OFFSHORE WIND FARM

Application boundary (1:100,000 scale) of offshore wind farm site and northern subsea cable corridor

Drq No	Rev	FIGURE 2b
6217 - 530 - PA - 126	C	