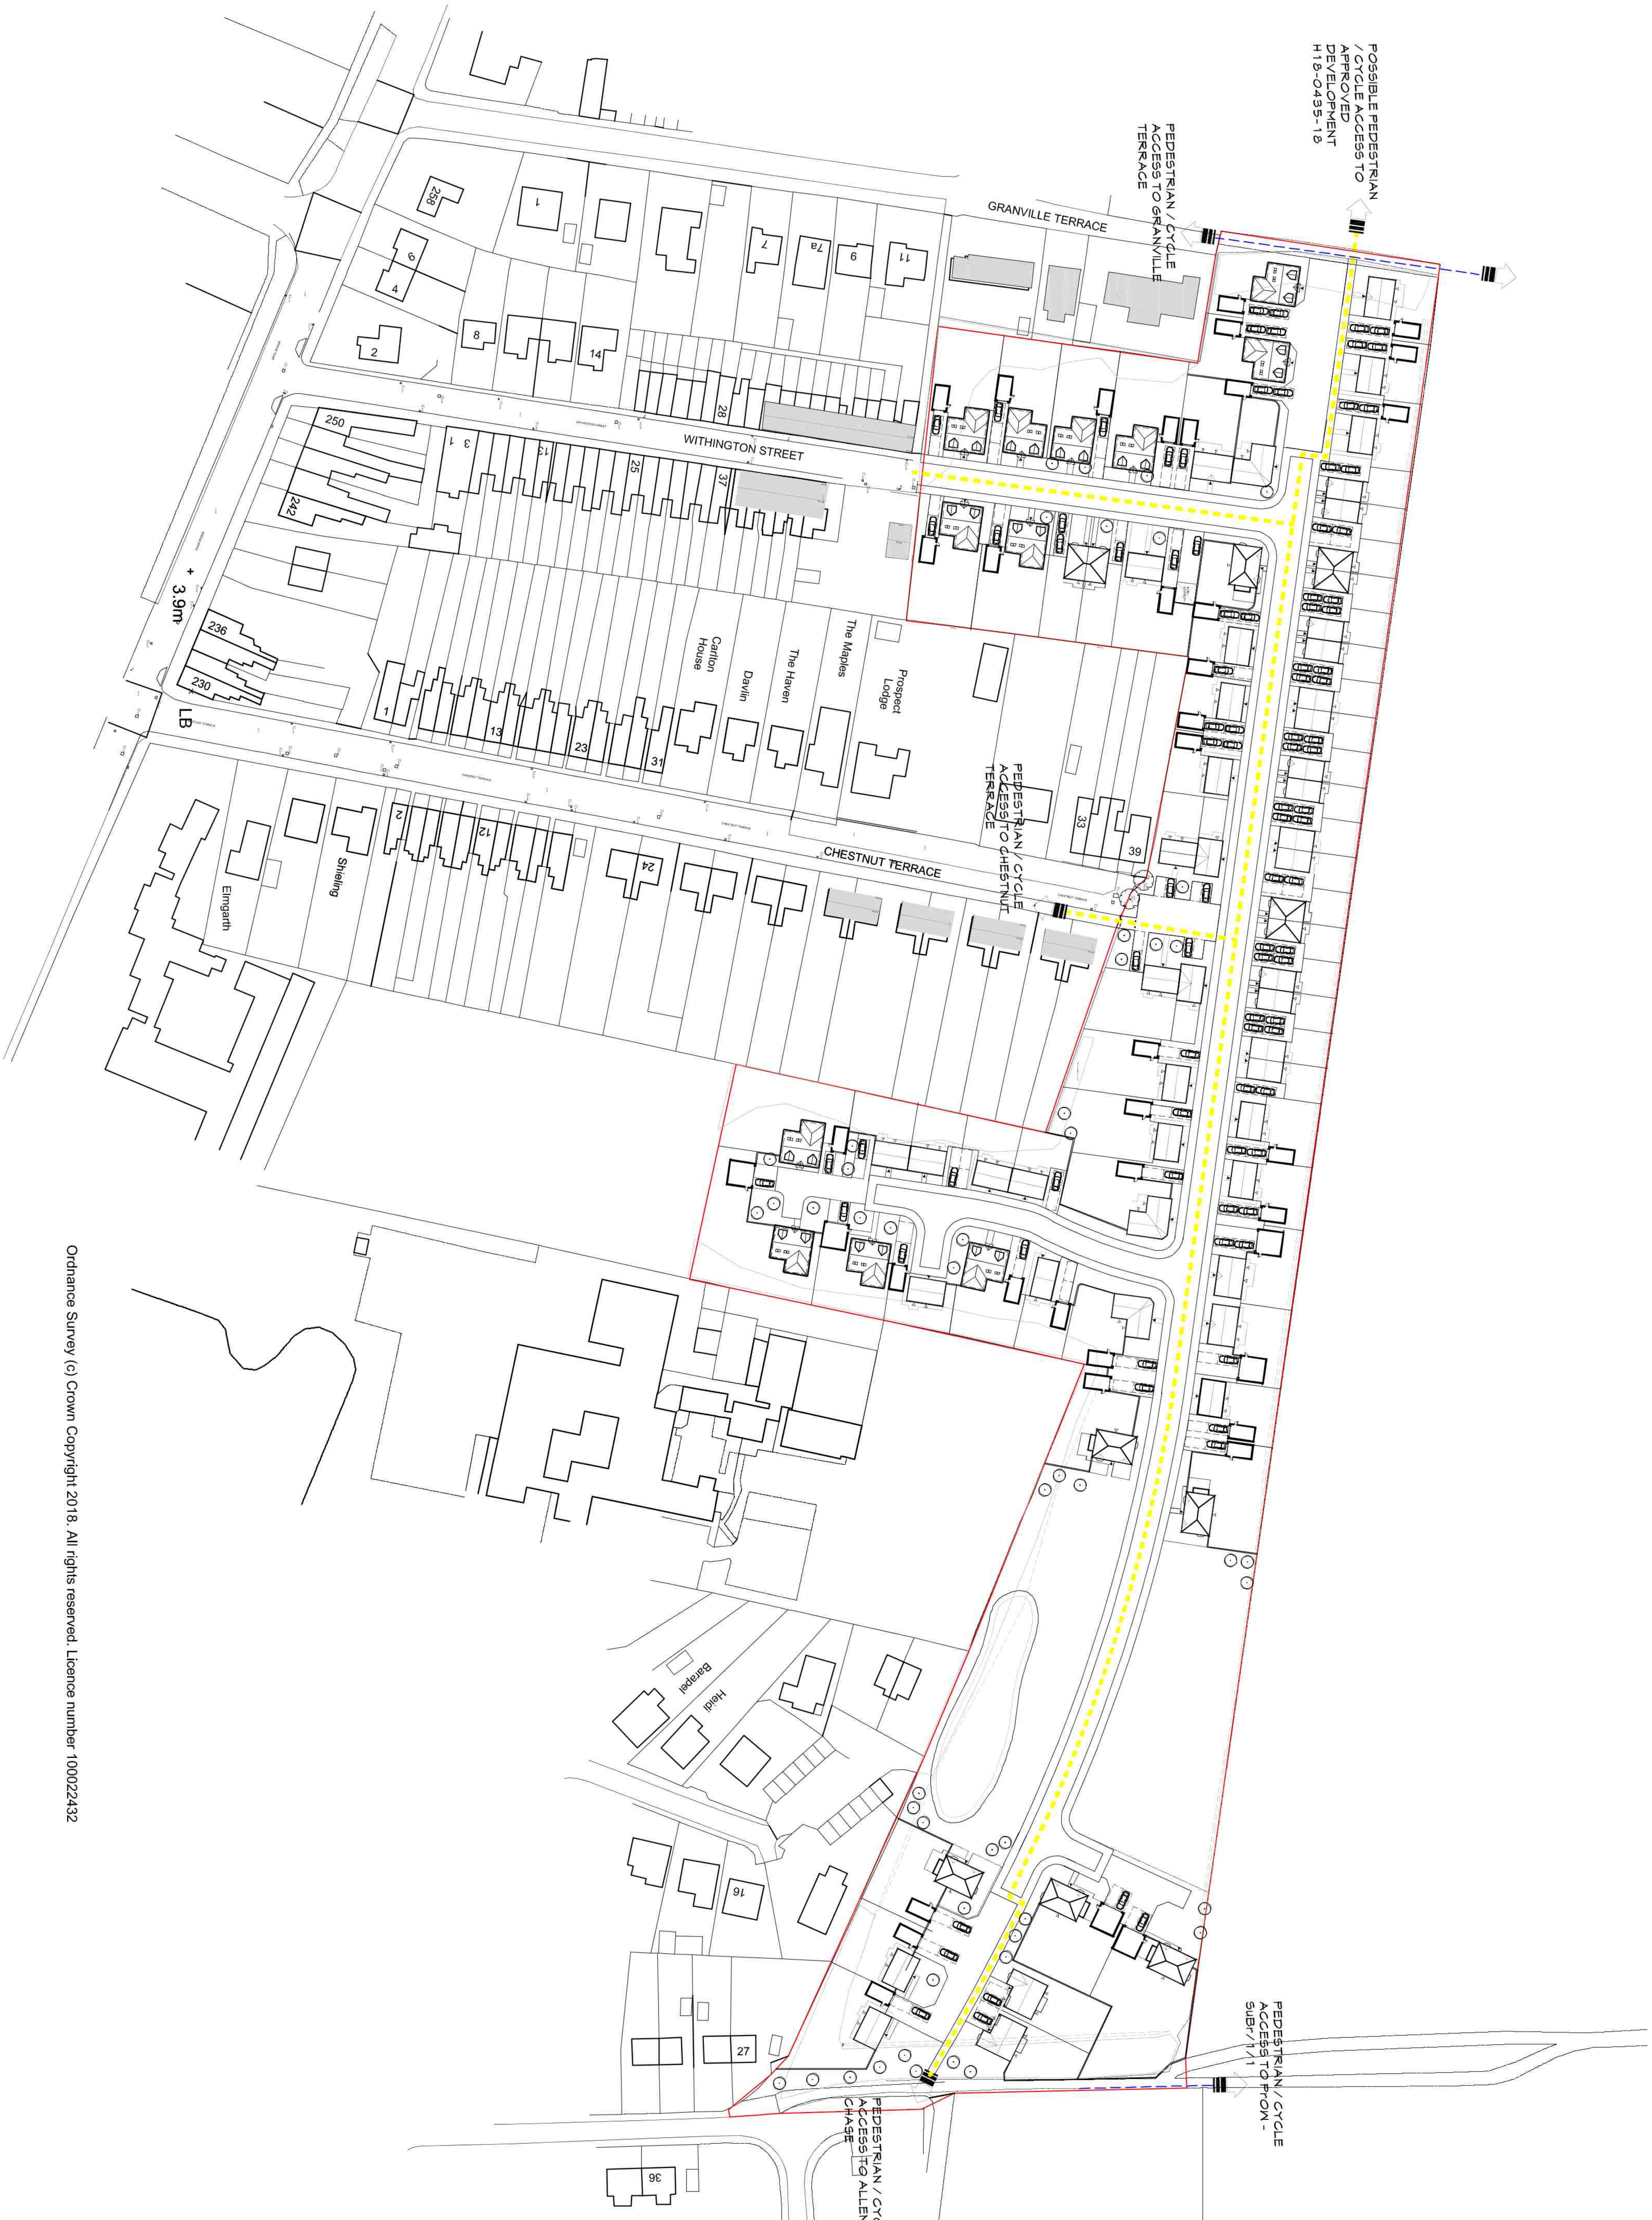
GRANVILLE TERRACE
WITHINGTON STREET
CHESTNUT TERRACE
PEDESTRIAN / CYCLE ACCESS TO GRANVILLE TERRACE
POSSIBLE PEDESTRIAN / CYCLE ACCESS TO APPROVED DEVELOPMENT H18-0435-18
PEDESTRIAN / CYCLE ACCESS TO CHESTNUT TERRACE
PEDESTRIAN / CYCLE ACCESS TO ALLENBY'S CHASE
PEDESTRIAN / CYCLE ACCESS TO PROW - SuBr/1/1
3.9m
LB
258
1
7
7a
9
11
6
4
2
8
14
28
250
3
1
13
25
37
242
236
230
1
13
23
31
Carlton House
Davlin
The Haven
The Maples
Prospect Lodge
33
39
2
12
24
Elmgarth
Shieling
Barapel
Heidi
16
27
36

Ordnance Survey (c) Crown Copyright 2018. All rights reserved. Licence number 100022432

1:500 Scale bar
0m 5 10 15 20 25m

N

Rev	Date	By	Description
A	15.2.19	ADB	TURNING HEADS REVISED IN ACCORDANCE WITH LCC HIGHWAYS COMMENTS

ABDS ltd
architectural consultants

Midlands
1st Floor
15 St Cuthberts St.
Bedford
Beds
MK40 3JB

Southern
Boscarnon Farmhouse
St Keverne
Cornwall
TR12 6NU

Tel: 0845 2242967
Email: admin@abdevservices.co.uk

PROJECT
PROPOSED RESIDENTIAL DEVELOPMENT
SUTTON BRIDGE

DRAWING
PROPOSED BLOCK PLAN

SCALE: 1:500@A0
DATE: 10.1.2019
DRAWN BY: ADB
CAD Ref: xxxxxxxxxx

DWG No: LH/SB/18/016 A