
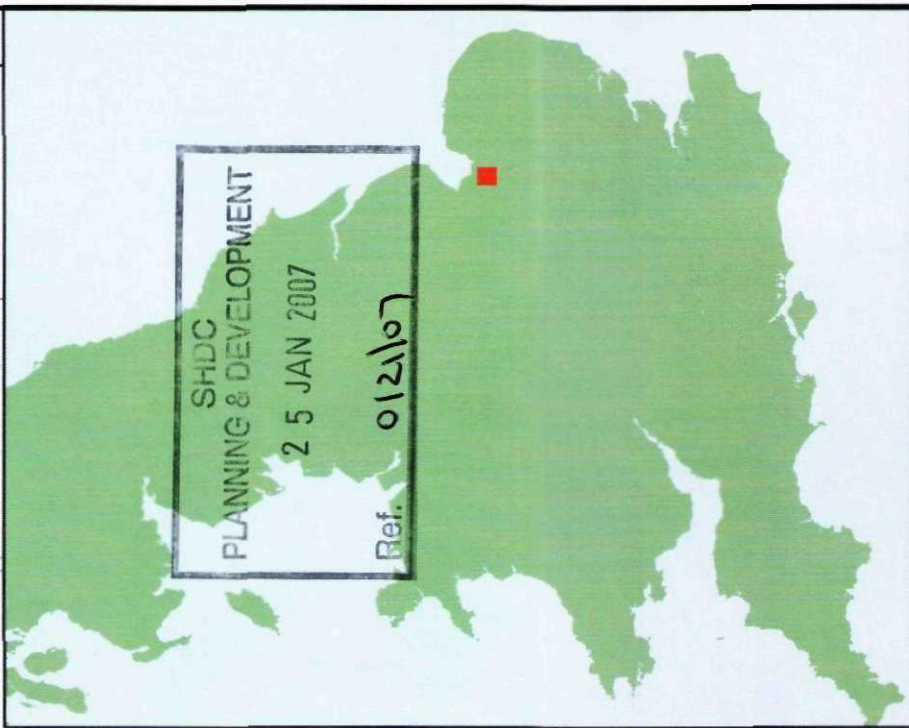


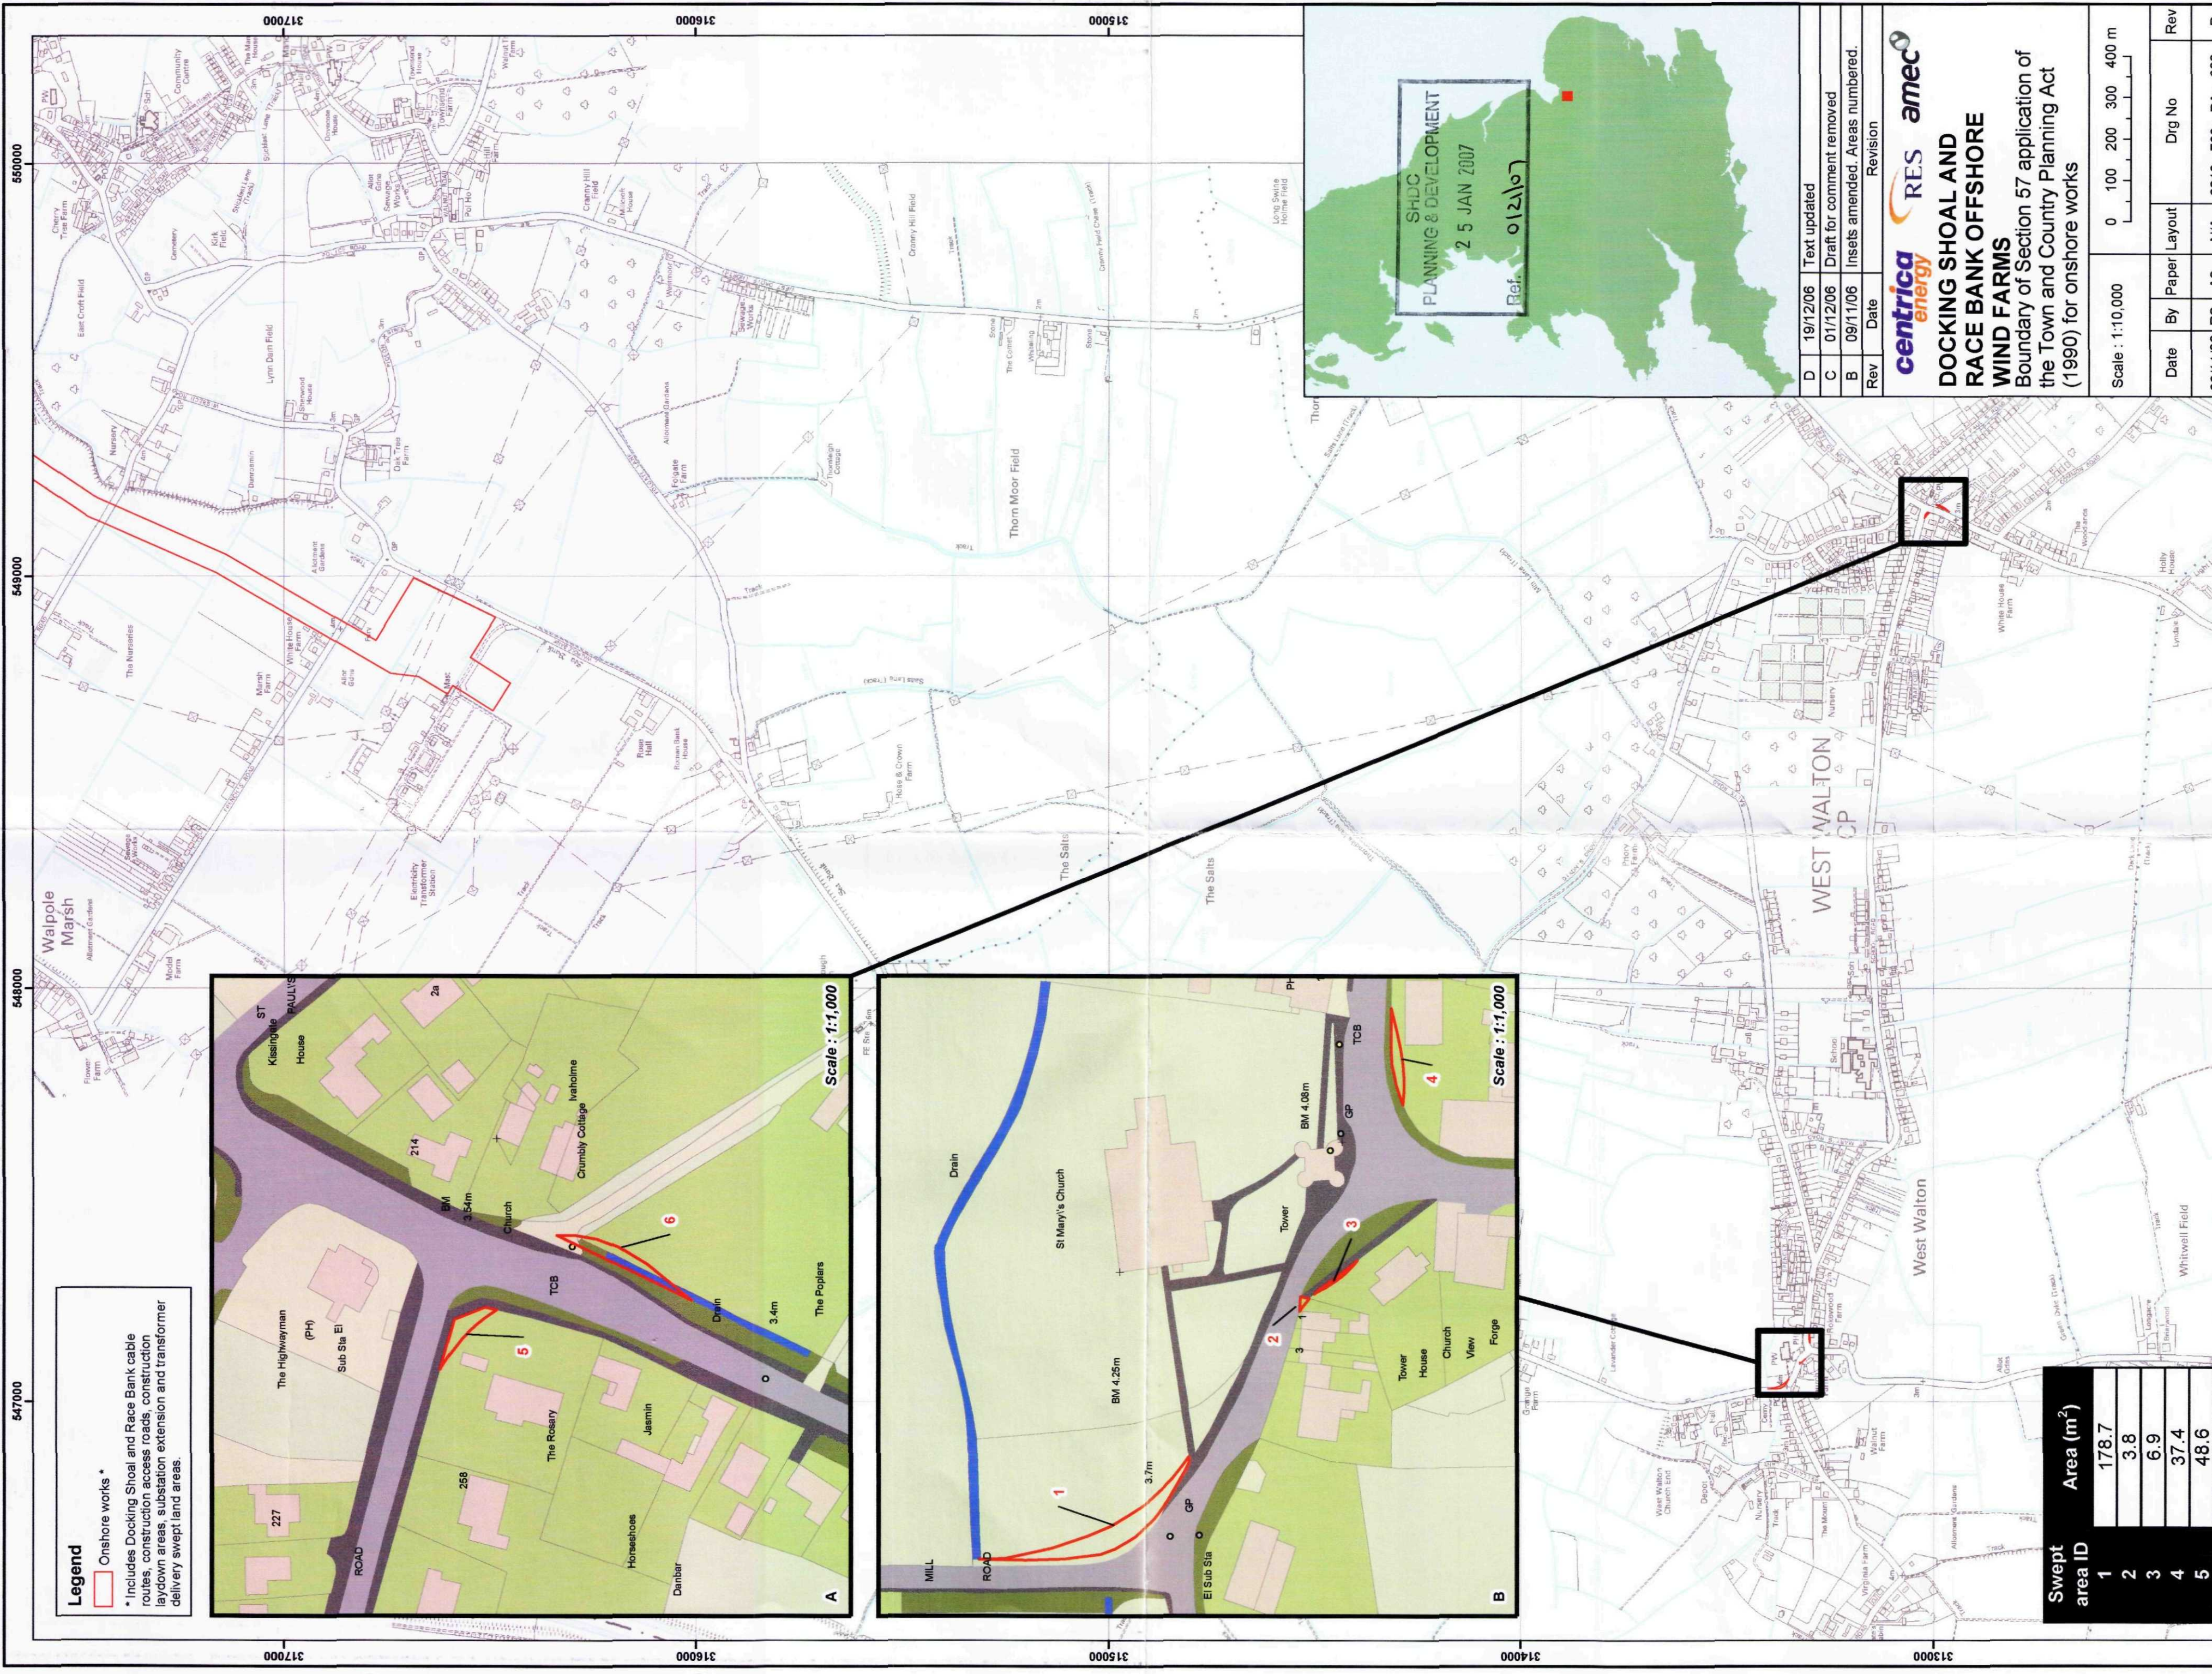

Rev	Date	Revision
D	19/12/06	Text updated
C	01/12/06	Draft for comment removed
B	09/11/06	Insets amended. Areas numbered.

centrica **RES** **amec**

DOCKING SHOAL AND RACE BANK OFFSHORE WIND FARMS


Boundary of Section 57 application of the Town and Country Planning Act (1990) for onshore works

Scale: 1:10,000	0	100	200	300	400	m
06/11/06	RS	A2	N/A	6218-700-PA-088	Rev	D



Legend

Onshore works *


* Includes Docking Shoal and Race Bank cable routes, construction access roads, construction laydown areas, substation extension and transformer delivery swept land areas.

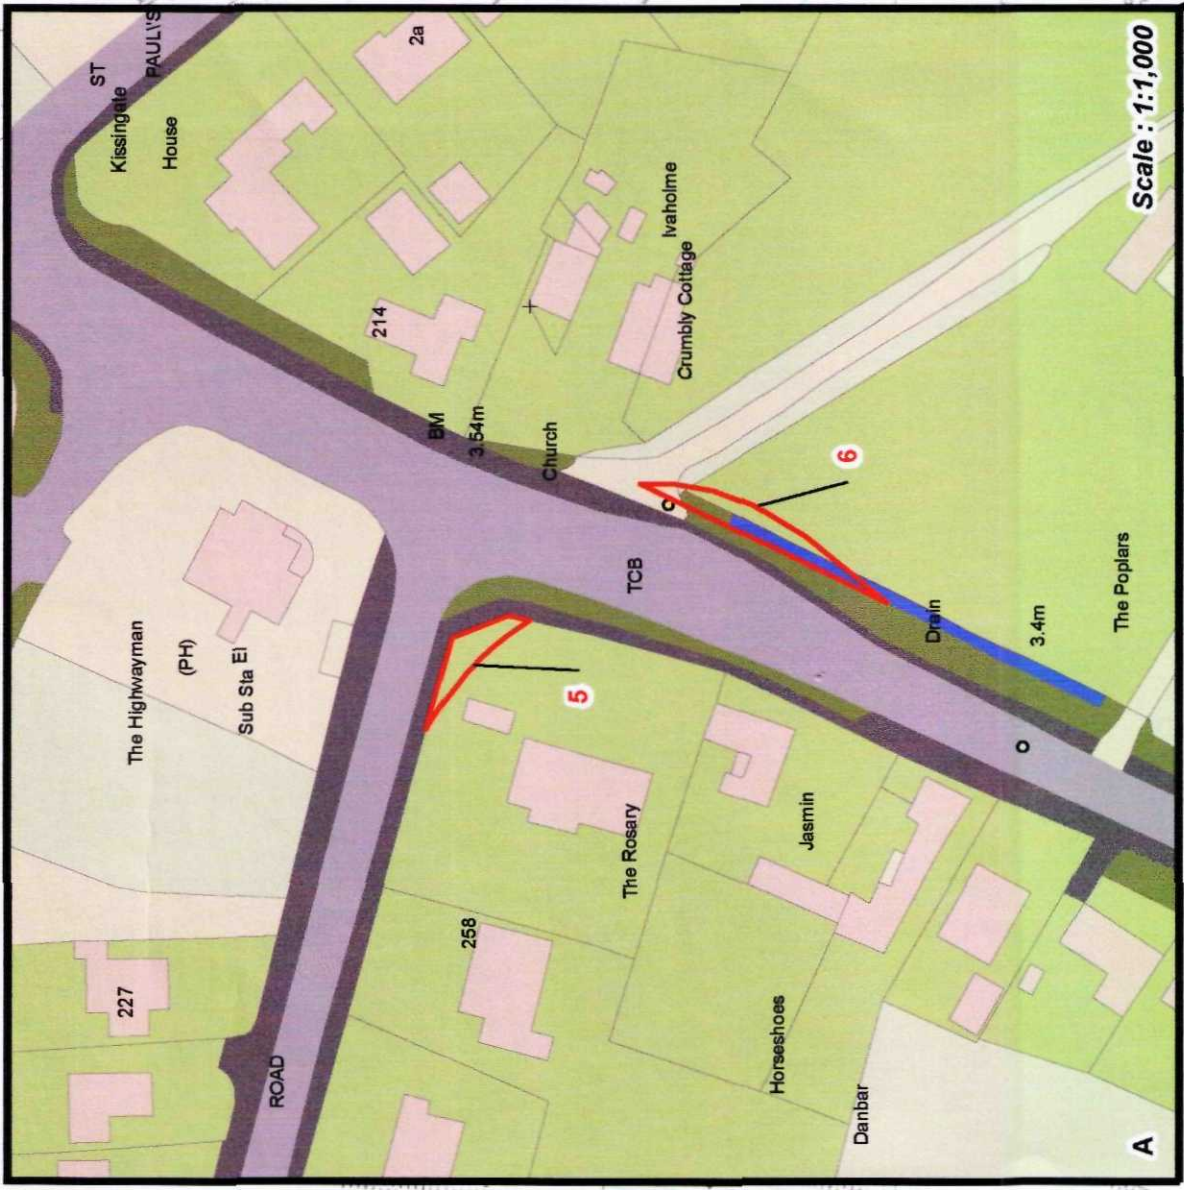

Swept area ID	Area (m ²)
1	178.7
2	3.8
3	6.9
4	37.4
5	48.6
6	37.4

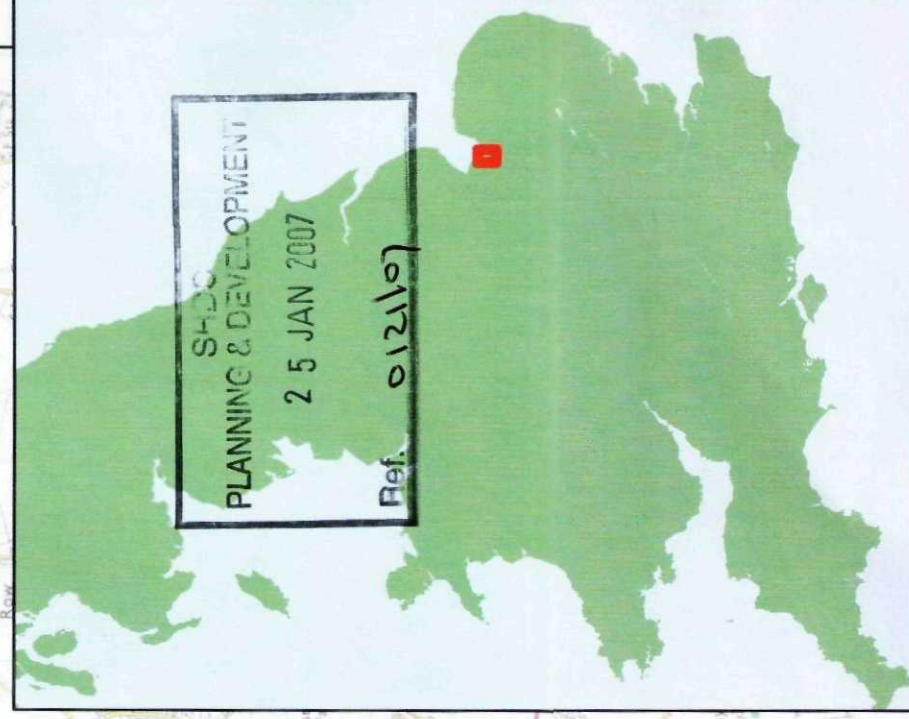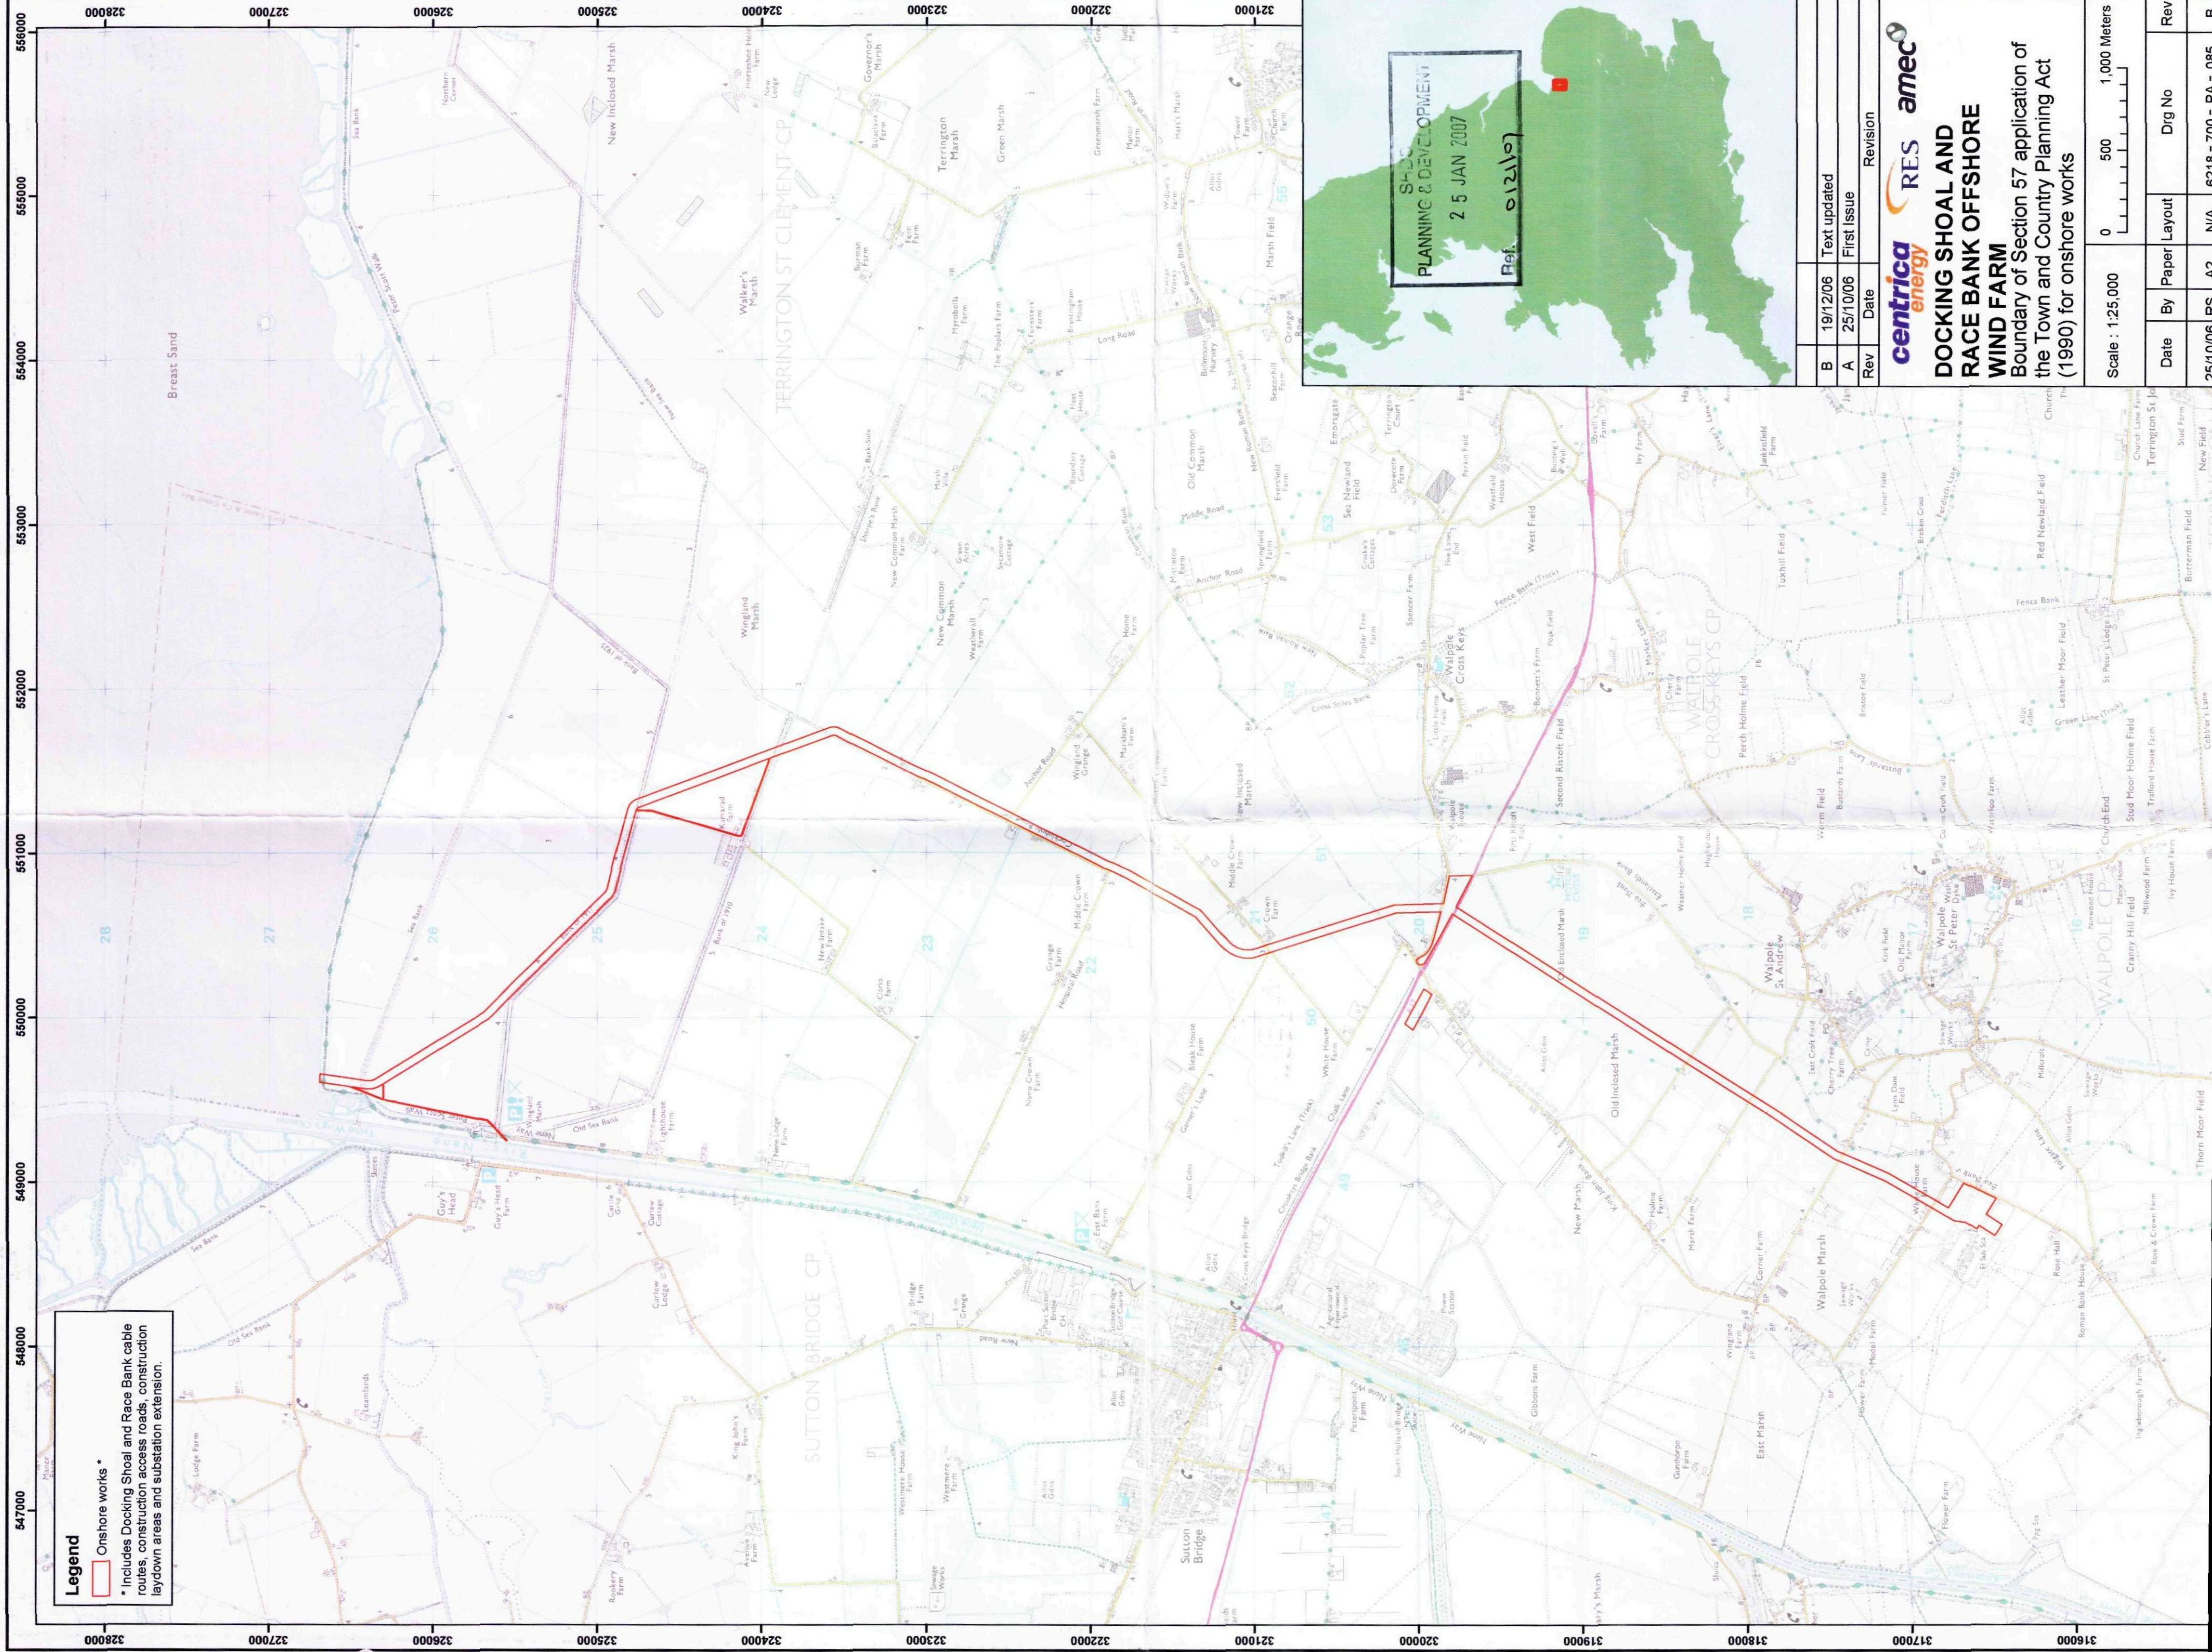

B	19/12/06	Text updated
A	25/10/06	First Issue
Rev	Date	Revision
centrica energy		
RES amec		
DOCKING SHOAL AND RACE BANK OFFSHORE WIND FARM		
Boundary of Section 57 application of the Town and Country Planning Act (1990) for onshore works		
Scale : 1:25,000		0 500 1,000 Meters
Date	By	Paper Layout
25/10/06	RS	A2
		6218 - 700 - PA - 085

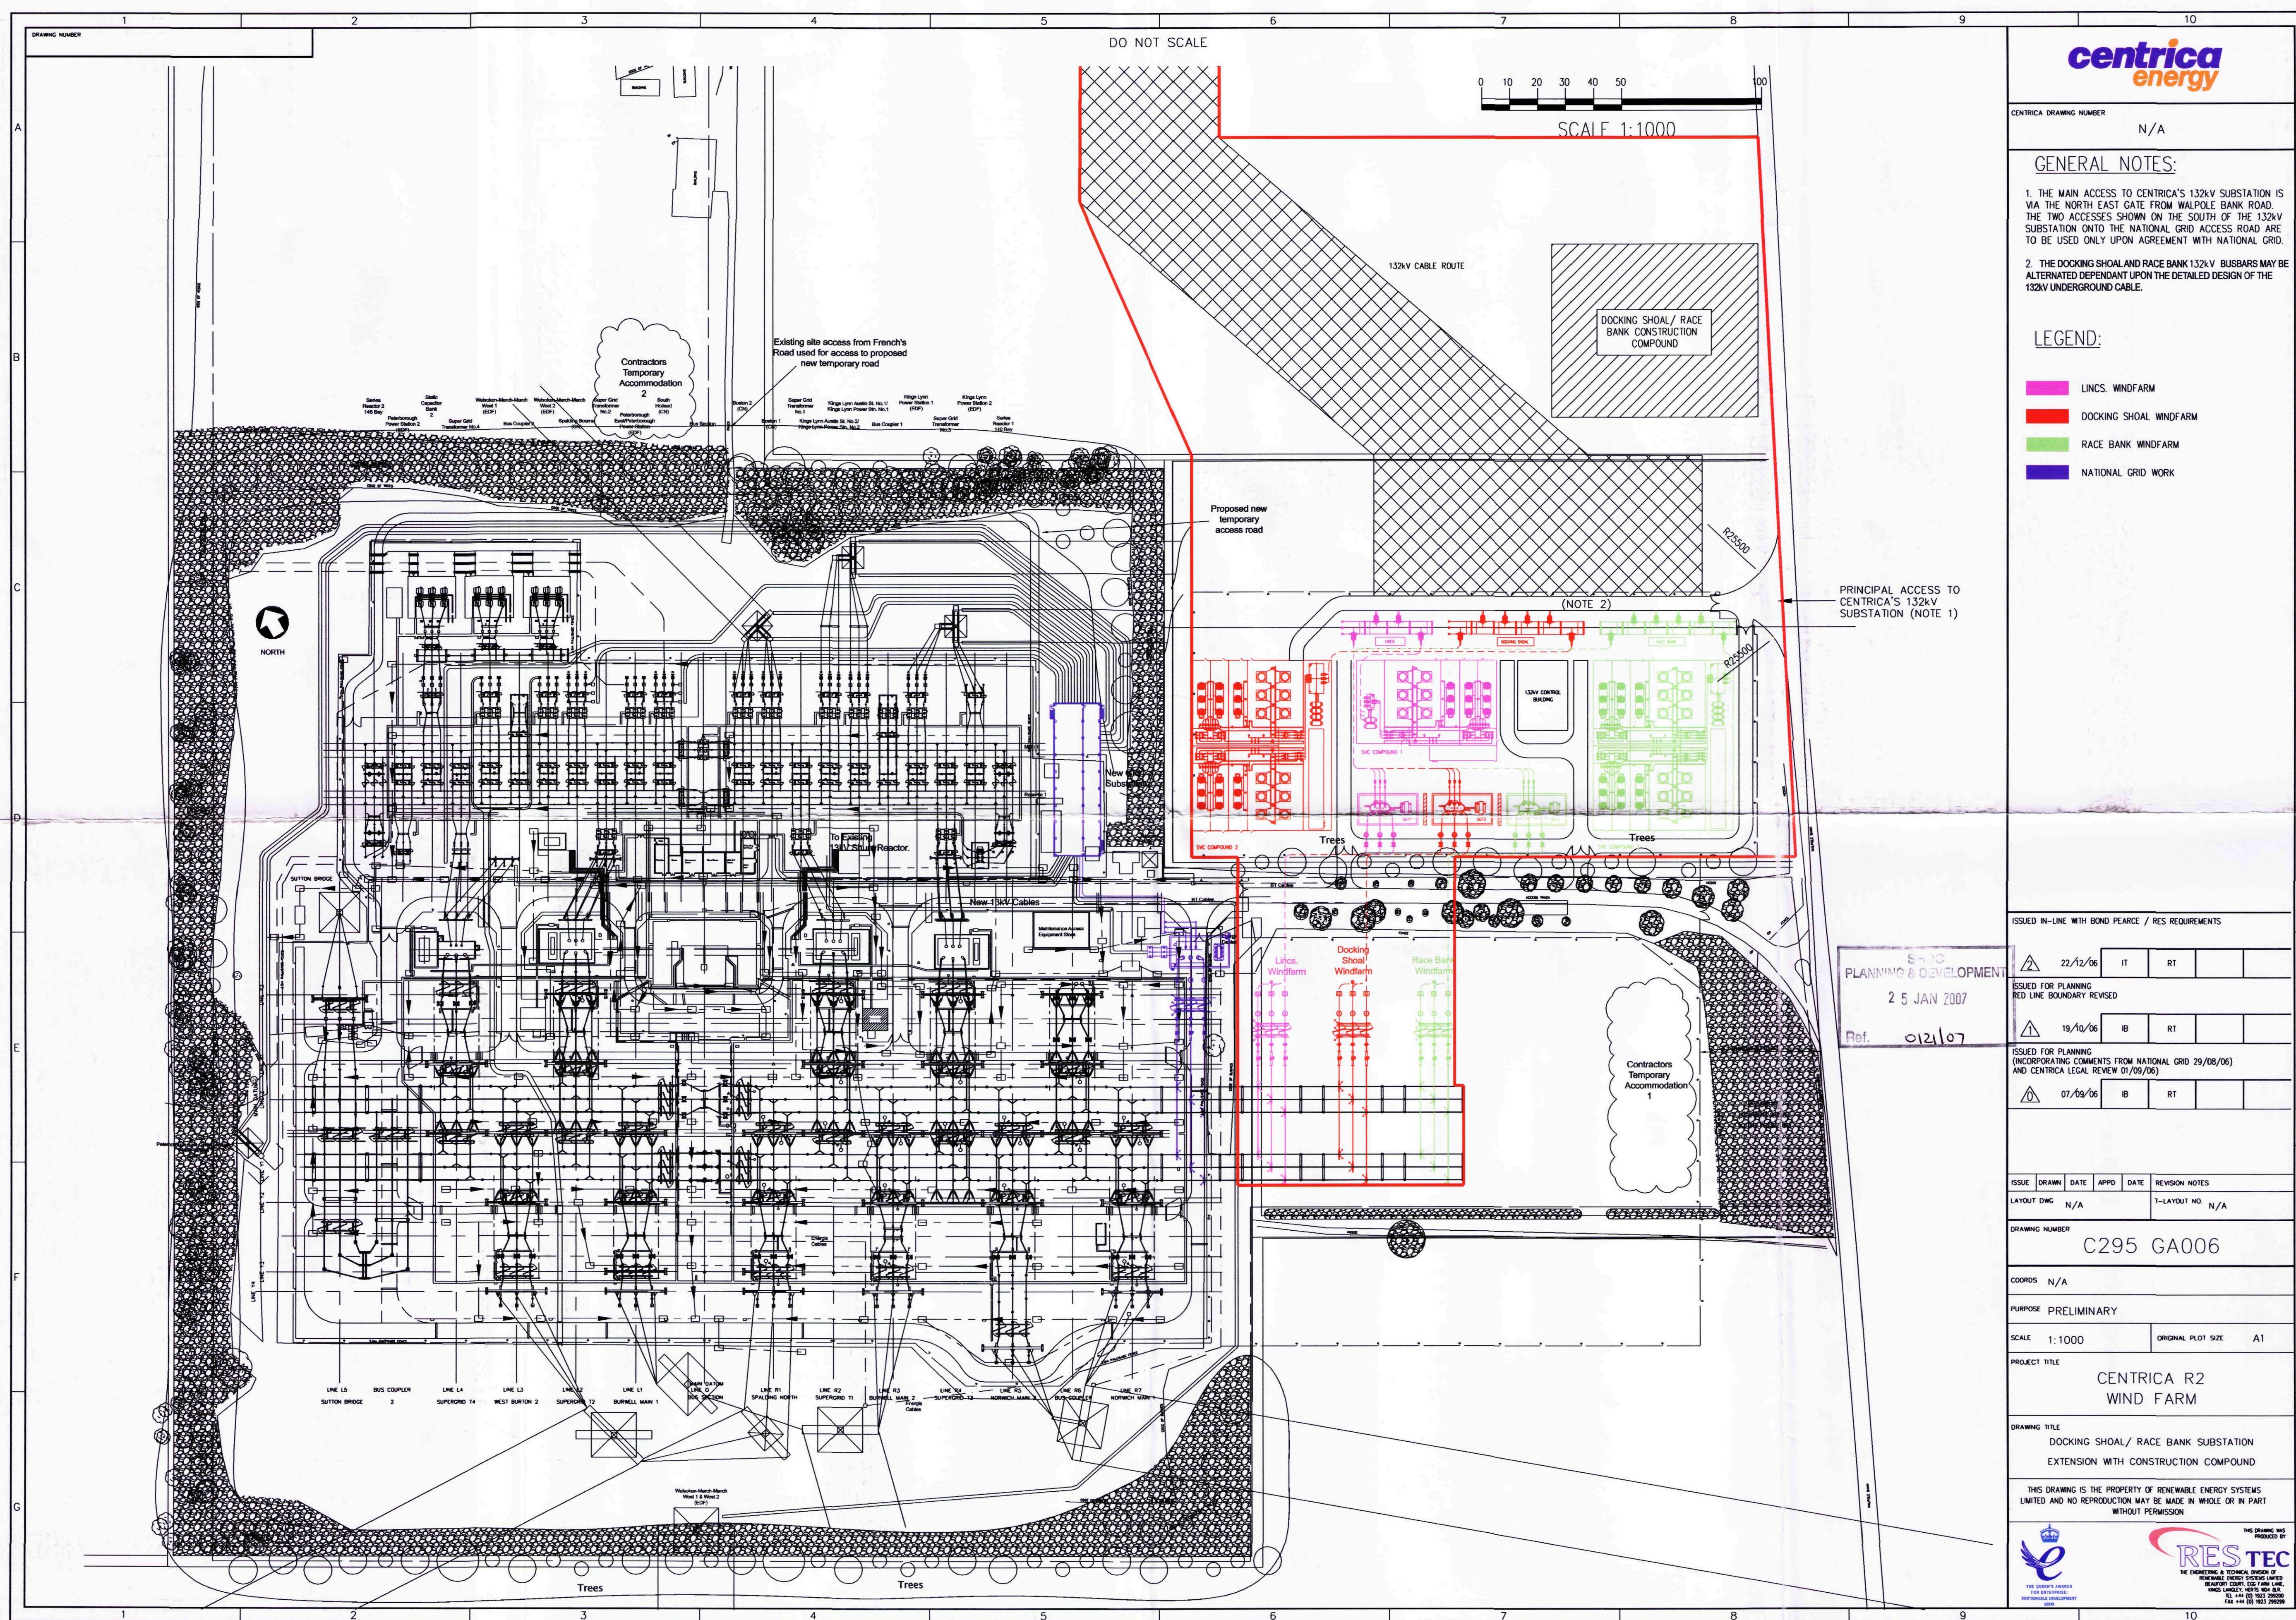

CENTRICA DRAWING NUMBER
N/A

GENERAL NOTES:

1. THE MAIN ACCESS TO CENTRICA'S 132kV SUBSTATION IS VIA THE NORTH EAST GATE FROM WALPOLE BANK ROAD. THE TWO ACCESSES SHOWN ON THE SOUTH OF THE 132kV SUBSTATION ONTO THE NATIONAL GRID ACCESS ROAD ARE TO BE USED ONLY UPON AGREEMENT WITH NATIONAL GRID.
2. THE DOCKING SHOAL AND RACE BANK 132kV BUSBARS MAY BE ALTERNATED DEPENDANT UPON THE DETAILED DESIGN OF THE 132kV UNDERGROUND CABLE.

LEGEND:

- Lincs. Windfarm
- DOCKING SHOAL WINDFARM
- RACE BANK WINDFARM
- NATIONAL GRID WORK

ISSUED FOR PLANNING
25 JAN 2007
Ref: 012107

ISSUED IN-LINE WITH BOND PEARCE / RES REQUIREMENTS					
22/12/06	IT	RT			
ISSUED FOR PLANNING RED LINE BOUNDARY REVISED					
19/10/06	IB	RT			
ISSUED FOR PLANNING (INCORPORATING COMMENTS FROM NATIONAL GRID 29/08/06) AND CENTRICA LEGAL REVIEW 01/09/06					
07/09/06	IB	RT			

ISSUE	DRAWN	DATE	APPRO	DATE	REVISION NOTES
LAYOUT DWG	N/A				T-LAYOUT NO. N/A

DRAWING NUMBER
C295 GA006

COORDS
N/A

PURPOSE
PRELIMINARY

SCALE
1:1000

PROJECT TITLE
CENTRICA R2
WIND FARM

DRAWING TITLE
DOCKING SHOAL / RACE BANK SUBSTATION
EXTENSION WITH CONSTRUCTION COMPOUND

THIS DRAWING IS THE PROPERTY OF RENEWABLE ENERGY SYSTEMS
LIMITED AND NO REPRODUCTION MAY BE MADE IN WHOLE OR IN PART
WITHOUT PERMISSION



DETERMINED
PLAN



centrica
energy

CENTRICA DRAWING NUMBER
221719/01E/E013

GENERAL NOTES:

1. THE MAIN ACCESS TO CENTRICA'S 132kV SUBSTATION IS VIA THE NORTH EAST GATE FROM WALPOLE BANK ROAD. THE TWO ACCESSES SHOWN ON THE SOUTH OF THE 132kV SUBSTATION ONTO THE NATIONAL GRID ACCESS ROAD ARE TO BE USED ONLY UPON AGREEMENT WITH NATIONAL GRID.
2. FOR CENTRICA WORKS REFER TO C295 GA003.
3. THE DOCKING SHOAL AND RACE BANK 132kV BUSBARS MAY BE ALTERNATED DEPENDANT UPON THE DETAILED DESIGN OF THE 132kV UNDERGROUND CABLE.

LEGEND:

- LINCS. WINDFARM
- DOCKING SHOAL WINDFARM
- RACE BANK WINDFARM
- NATIONAL GRID WORK

ISSUED FOR PLANNING
(INCORPORATING COMMENTS FROM NATIONAL GRID 29/08/06)
AND CENTRICA LEGAL REVIEW 01/09/06

07/09/06 IB RT

ISSUED FOR PLANNING
ISSUED AS 221719/01E/013

17/08/06 IB RT

ISSUED FOR CLIENT COMMENT (BY MOTT MACDONALD)
ISSUED AS 221719/01E/013

10/07/06 DMC

ISSUED FOR CLIENT COMMENT (BY MOTT MACDONALD)
ISSUED AS 221719/01E/013

07/07/06 DMC

ISSUED FOR CLIENT COMMENT (BY MOTT MACDONALD)
ISSUED AS 221719/01E/013

03/07/06 DMC

SHDC
PLANNING & DEVELOPMENT
25 JAN 2007
Ref. 012/107

ISSUE	DRAWN	DATE	APPRO	DATE	REVISION NOTES
LAYOUT DMC	N/A				T-LAYOUT NO. N/A

DRAWING NUMBER
C295 GA004

COORDS N/A

PURPOSE PRELIMINARY

SCALE 1:750 ORIGINAL PLOT SIZE A1


PROJECT TITLE
CENTRICA R2
OFFSHORE WINDFARMS

DRAWING TITLE
WALPOLE 400kV SUBSTATION WINDFARM & NG WORKS
SWITCHYARD ELEVATIONS SECTION C-C

THIS DRAWING IS THE PROPERTY OF RENEWABLE ENERGY SYSTEMS
LIMITED AND NO REPRODUCTION MAY BE MADE IN WHOLE OR IN PART
WITHOUT PERMISSION

THE ENGINEERING & TECHNICAL DIVISION OF
RENEWABLE ENERGY SYSTEMS LIMITED
RENEWABLE ENERGY SYSTEMS LIMITED
WIND ENERGY DIVISION
WIND ENERGY DIVISION
WIND ENERGY DIVISION
WIND ENERGY DIVISION

**DETERMINED
PLAN**

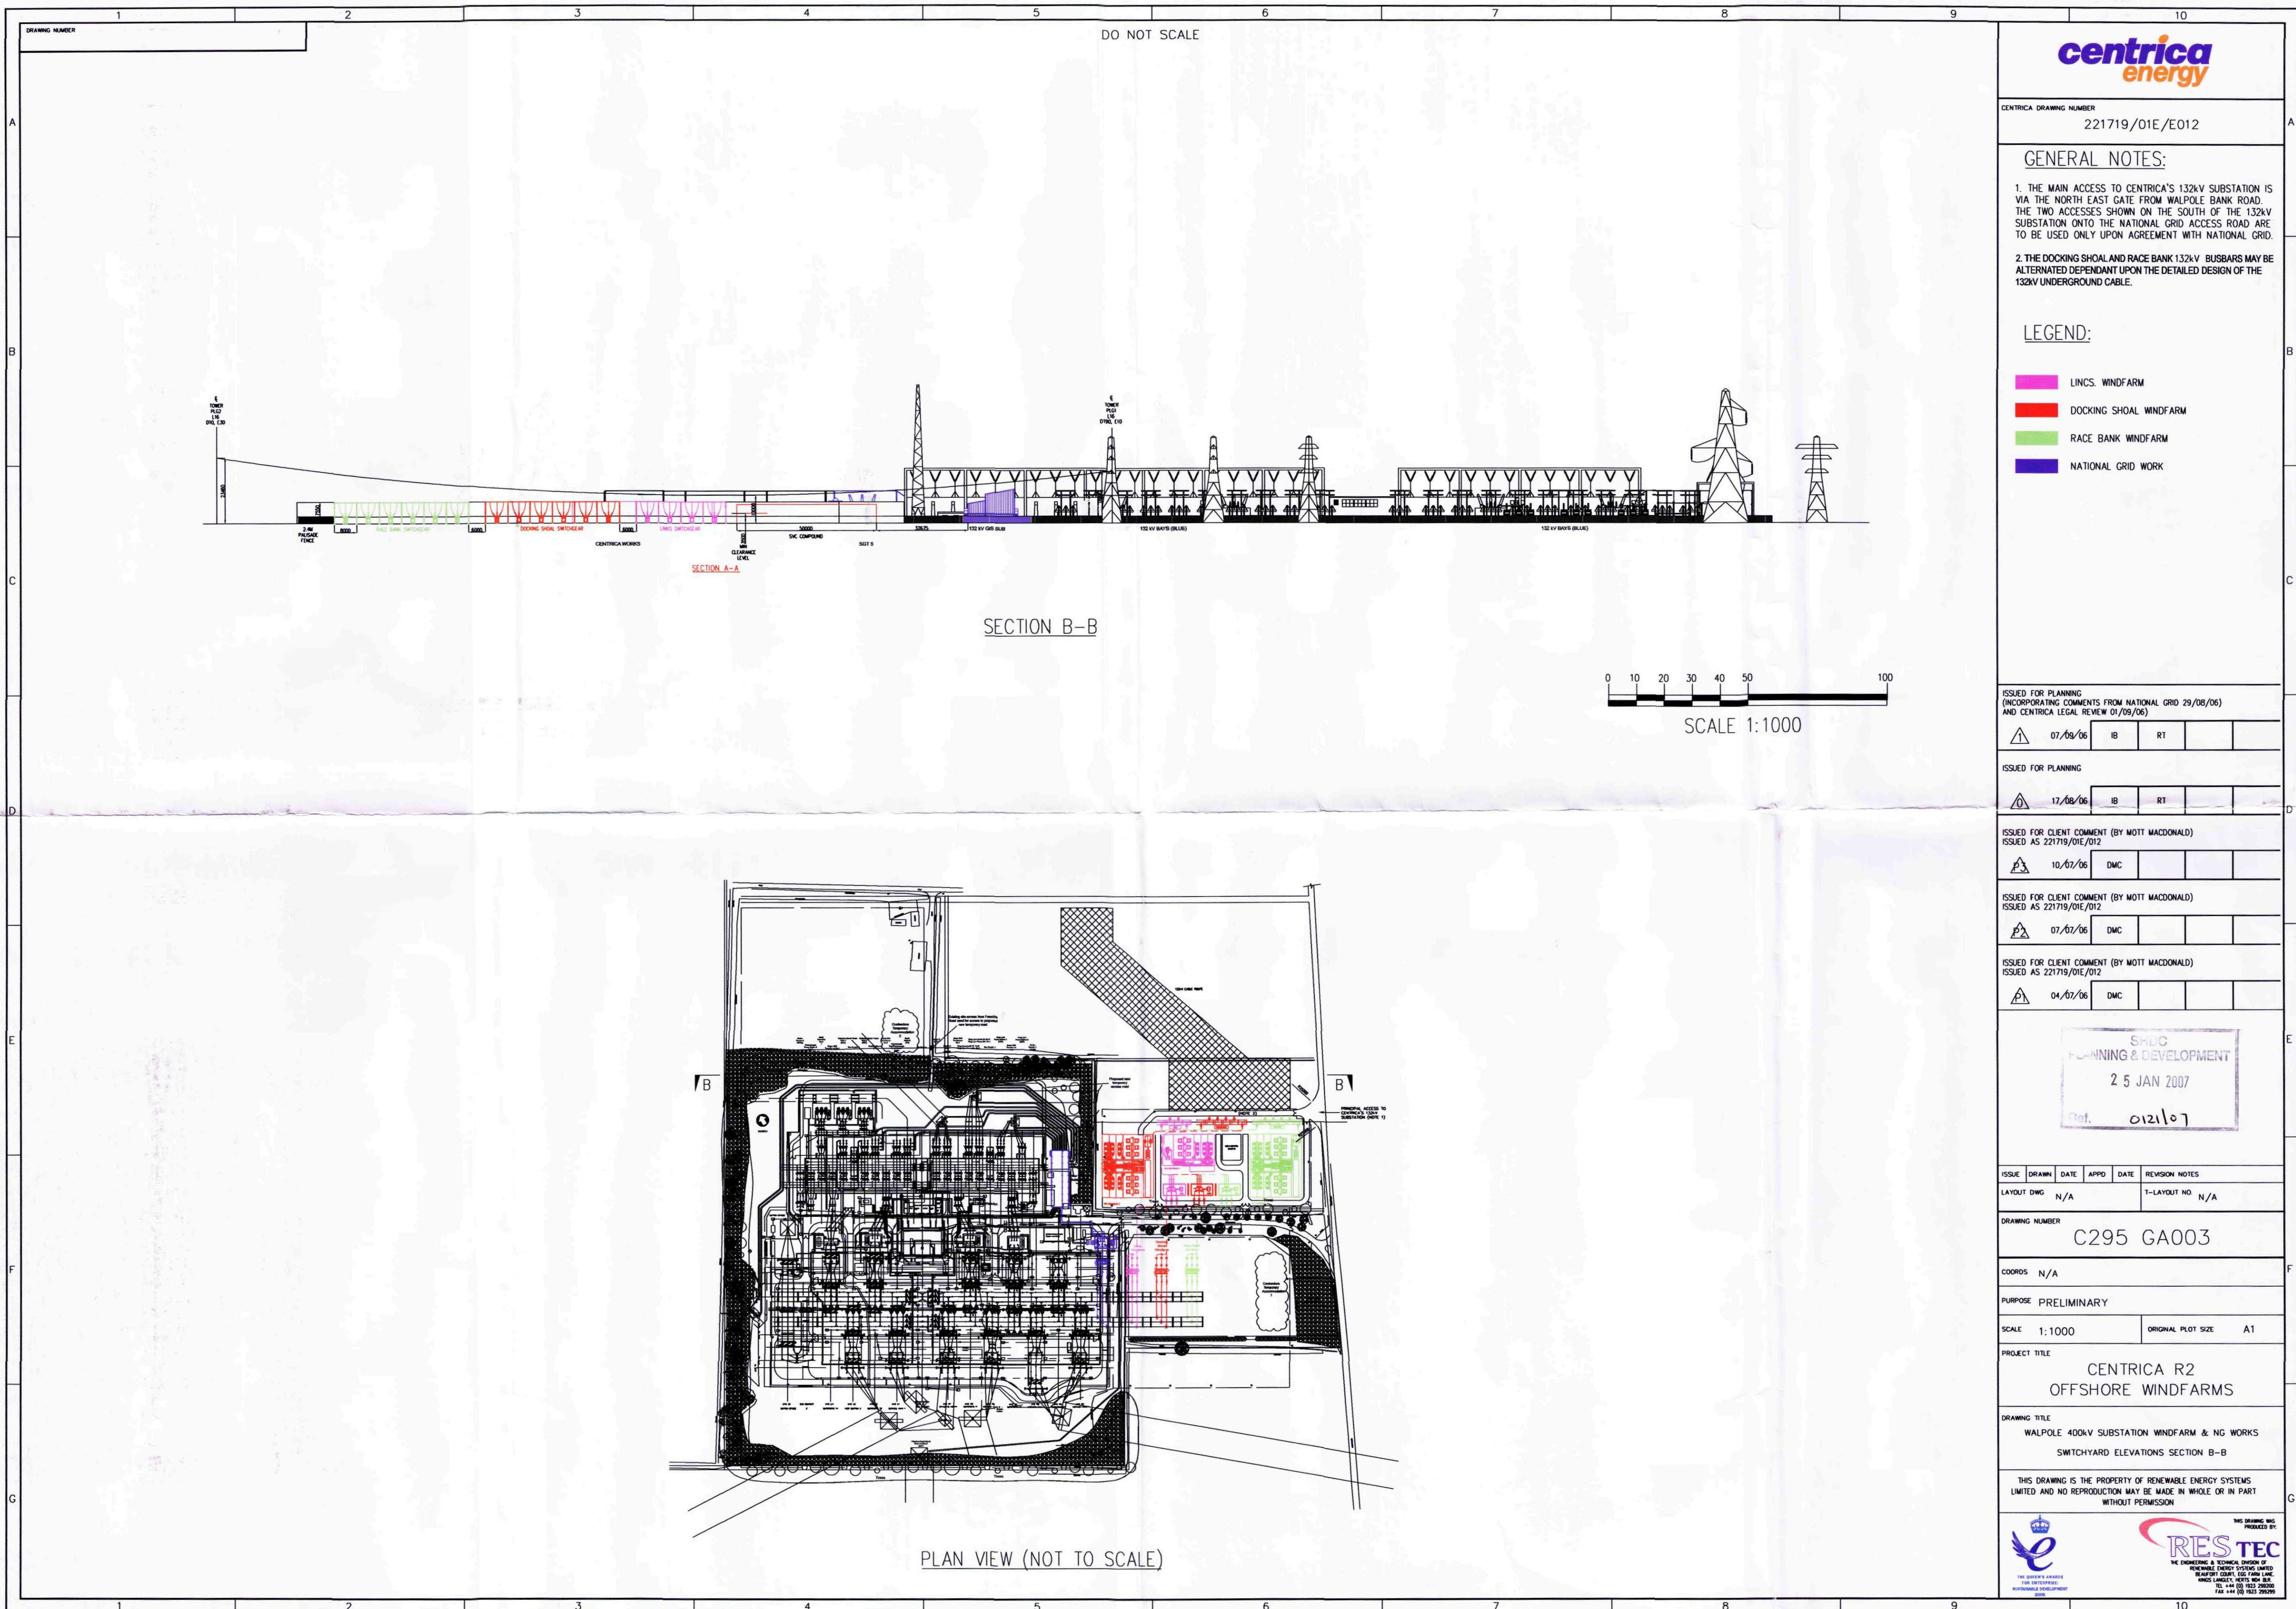

CENTRICA DRAWING NUMBER
221719/01E/EO12

GENERAL NOTES:

- THE MAIN ACCESS TO CENTRICA'S 132kV SUBSTATION IS VIA THE NORTH EAST GATE FROM WALPOLE BANK ROAD. THE TWO ACCESSES SHOWN ON THE SOUTH OF THE 132kV SUBSTATION ONTO THE NATIONAL GRID ACCESS ROAD ARE TO BE USED ONLY UPON AGREEMENT WITH NATIONAL GRID.
- THE DOCKING SHOAL AND RACE BANK 132kV BUSBARS MAY BE ALTERNATED DEPENDANT UPON THE DETAILED DESIGN OF THE 132kV UNDERGROUND CABLE.

LEGEND:

- LINCS. WINDFARM
- DOCKING SHOAL WINDFARM
- RACE BANK WINDFARM
- NATIONAL GRID WORK

ISSUED FOR PLANNING
(INCORPORATING COMMENTS FROM NATIONAL GRID 29/08/06)
AND CENTRICA LEGAL REVIEW 01/09/06)

07/09/06 IB RT

ISSUED FOR PLANNING

17/08/06 IB RT

ISSUED FOR CLIENT COMMENT (BY MOTT MACDONALD)
ISSUED AS 221719/01E/EO12


10/07/06 DMC

ISSUED FOR CLIENT COMMENT (BY MOTT MACDONALD)
ISSUED AS 221719/01E/EO12

07/07/06 DMC

ISSUED FOR CLIENT COMMENT (BY MOTT MACDONALD)
ISSUED AS 221719/01E/EO12

04/07/06 DMC

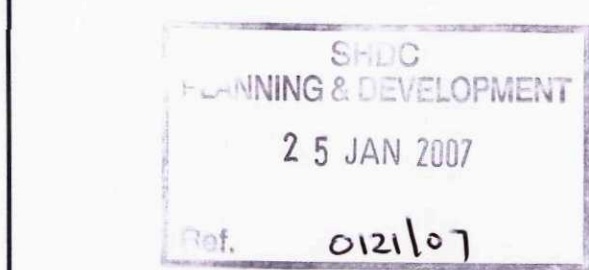

ISSUE	DRAWN	DATE	APPRO	DATE	REVISION NOTES
LAYOUT DWG	N/A				T-LAYOUT NO N/A

DRAWING NUMBER
C295 GA003

COORDS N/A

PURPOSE PRELIMINARY

SCALE 1:1000 ORIGINAL PLOT SIZE A1

PROJECT TITLE
CENTRICA R2
OFFSHORE WINDFARMS

DRAWING TITLE
WALPOLE 400kV SUBSTATION WINDFARM & NG WORKS
SWITCHYARD ELEVATIONS SECTION B-B

THIS DRAWING IS THE PROPERTY OF RENEWABLE ENERGY SYSTEMS LIMITED AND NO REPRODUCTION MAY BE MADE IN WHOLE OR IN PART WITHOUT PERMISSION



DETERMINED PLAN