

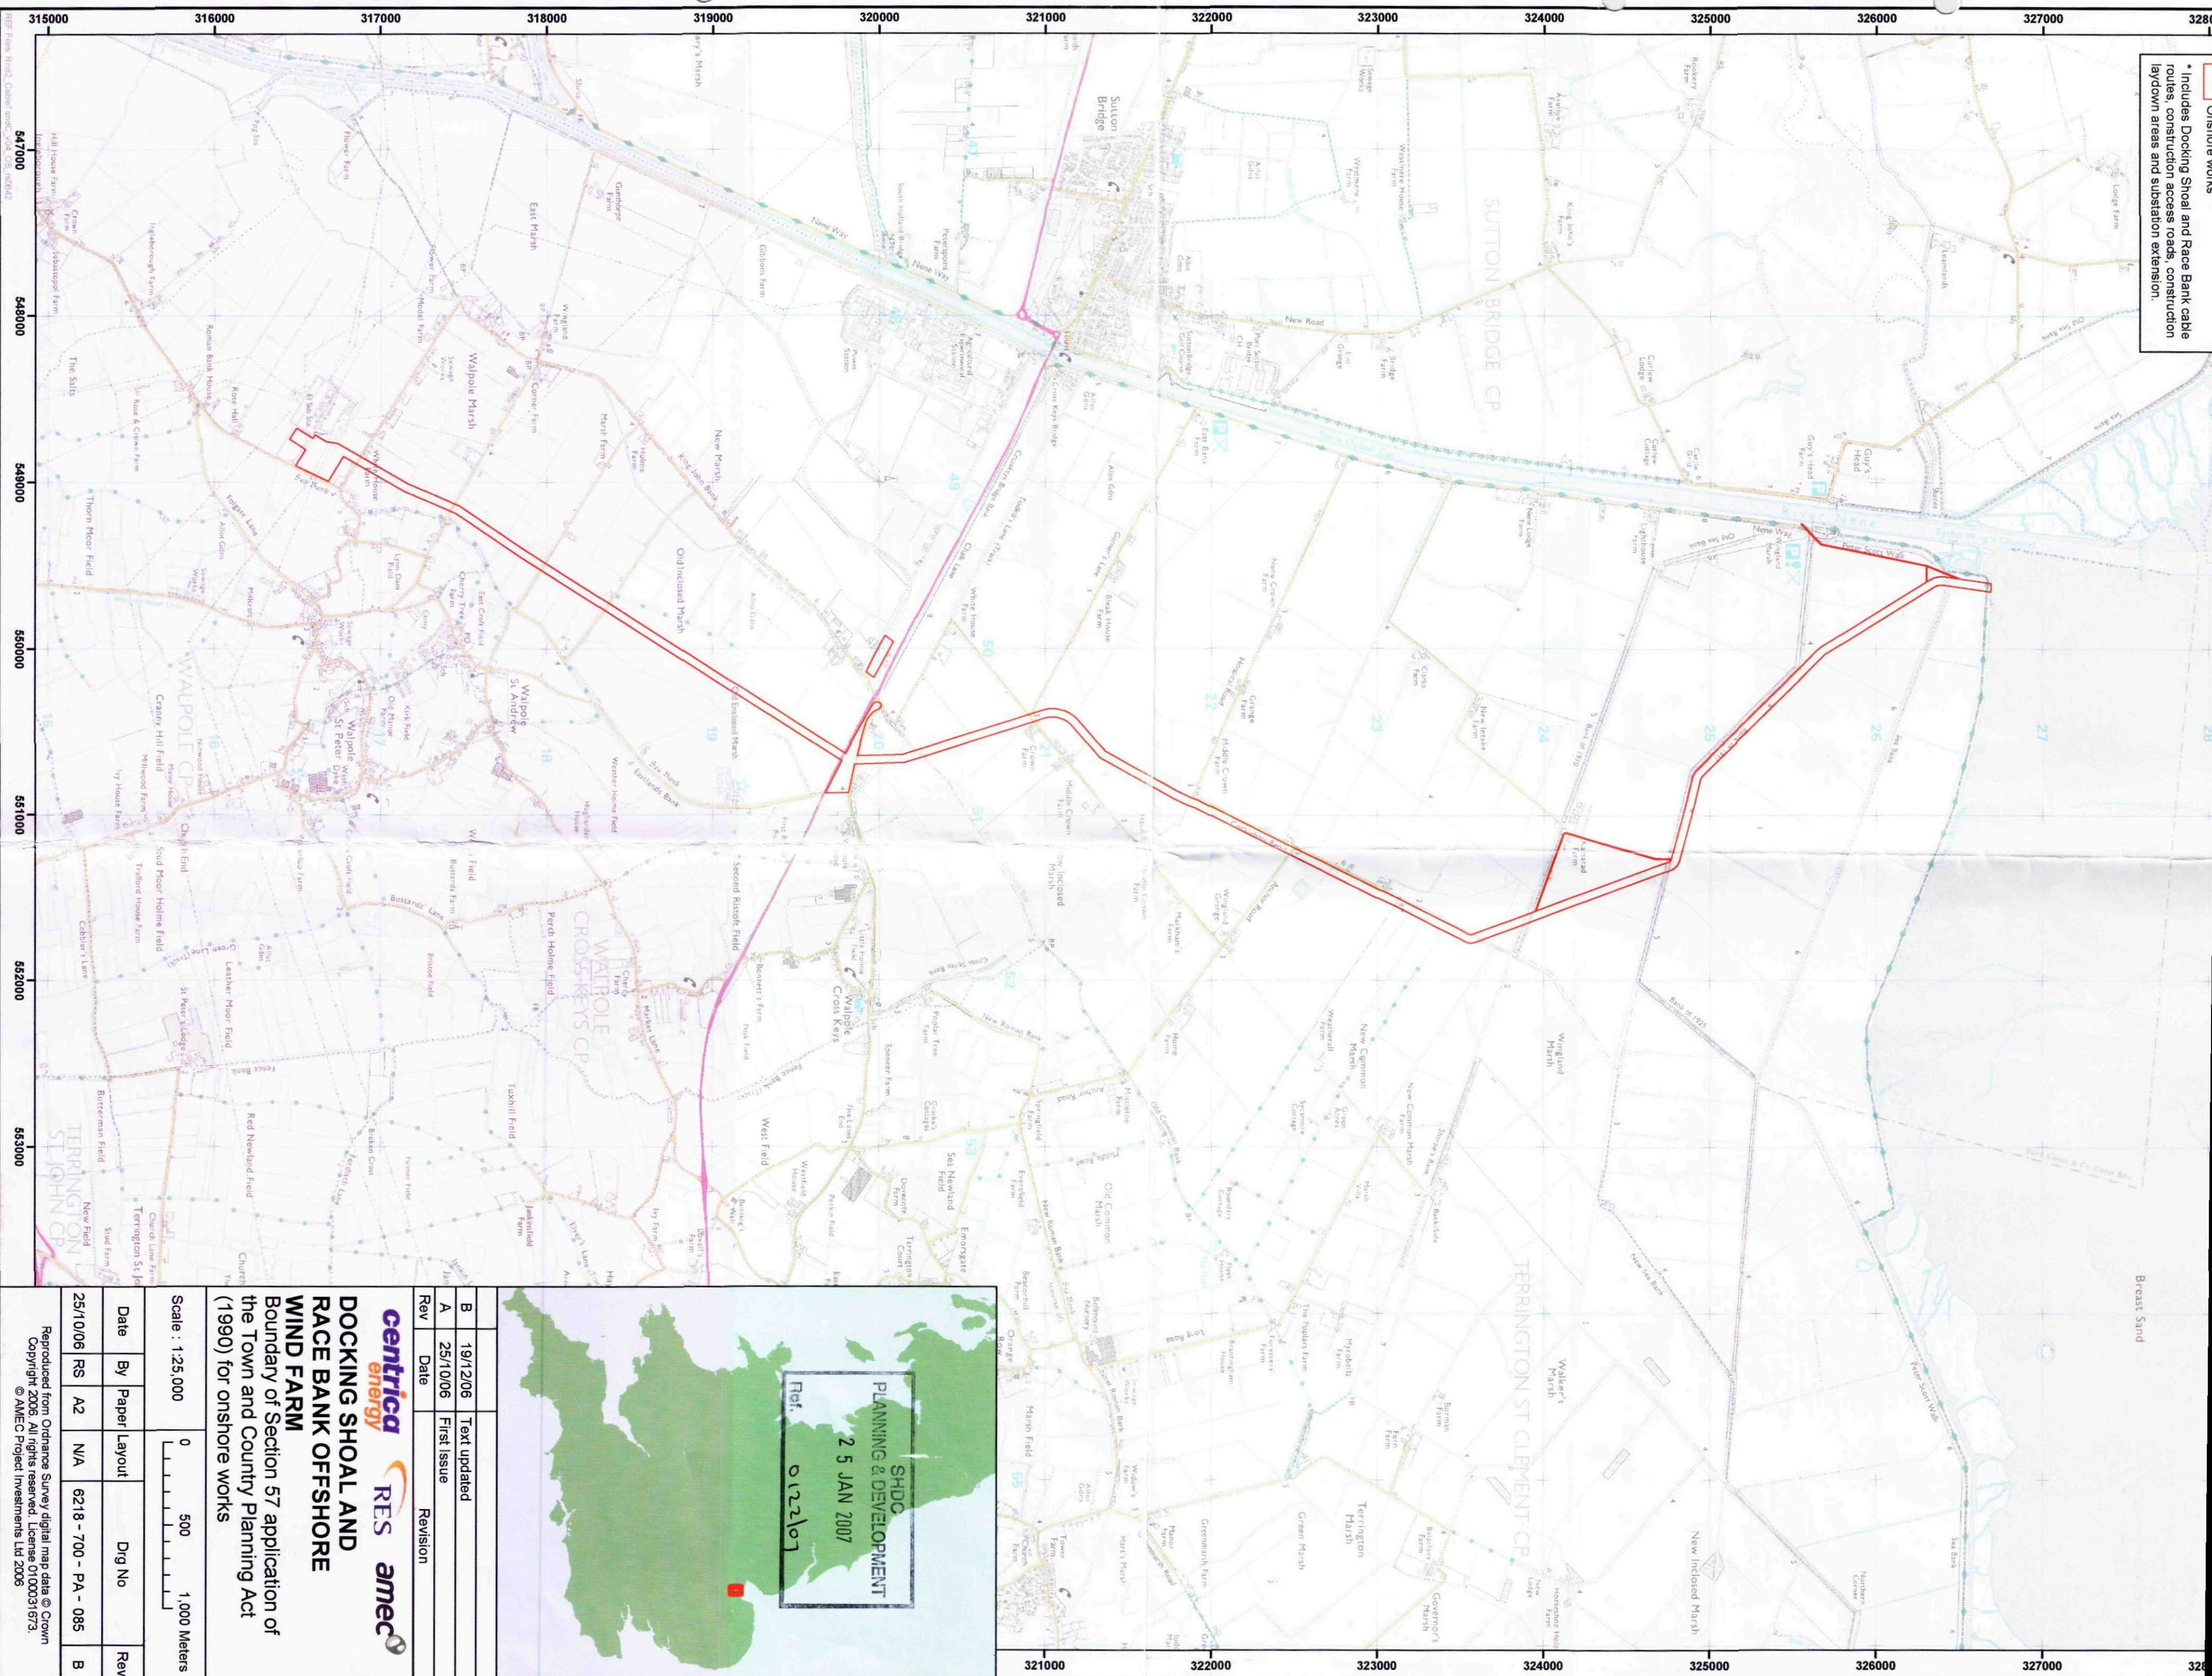
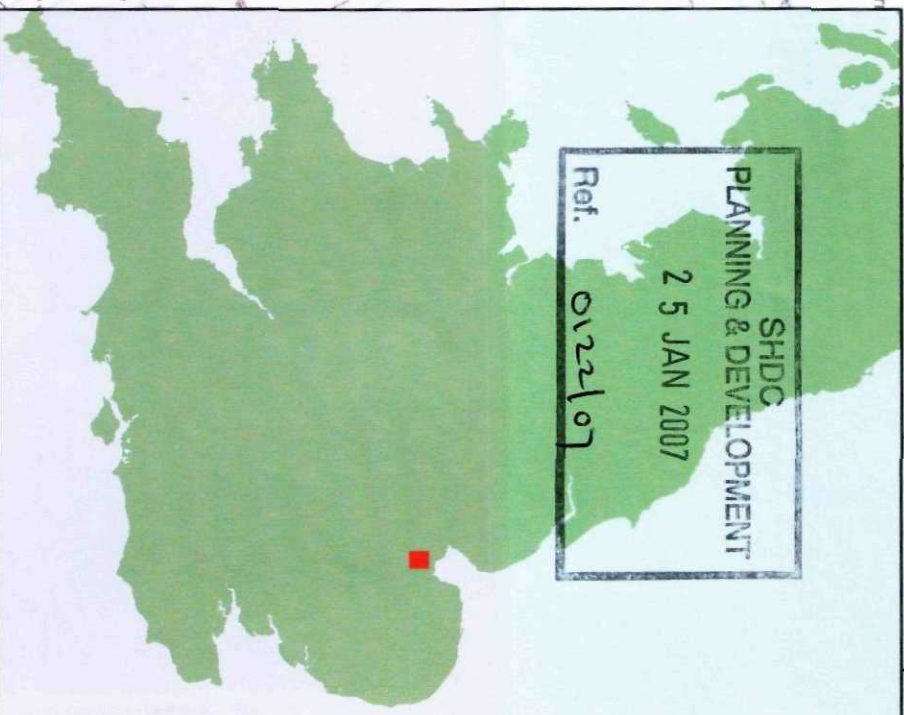


* Includes Docking Shoal and Race Bank cable routes, construction access roads, construction laydown areas and substation extension.

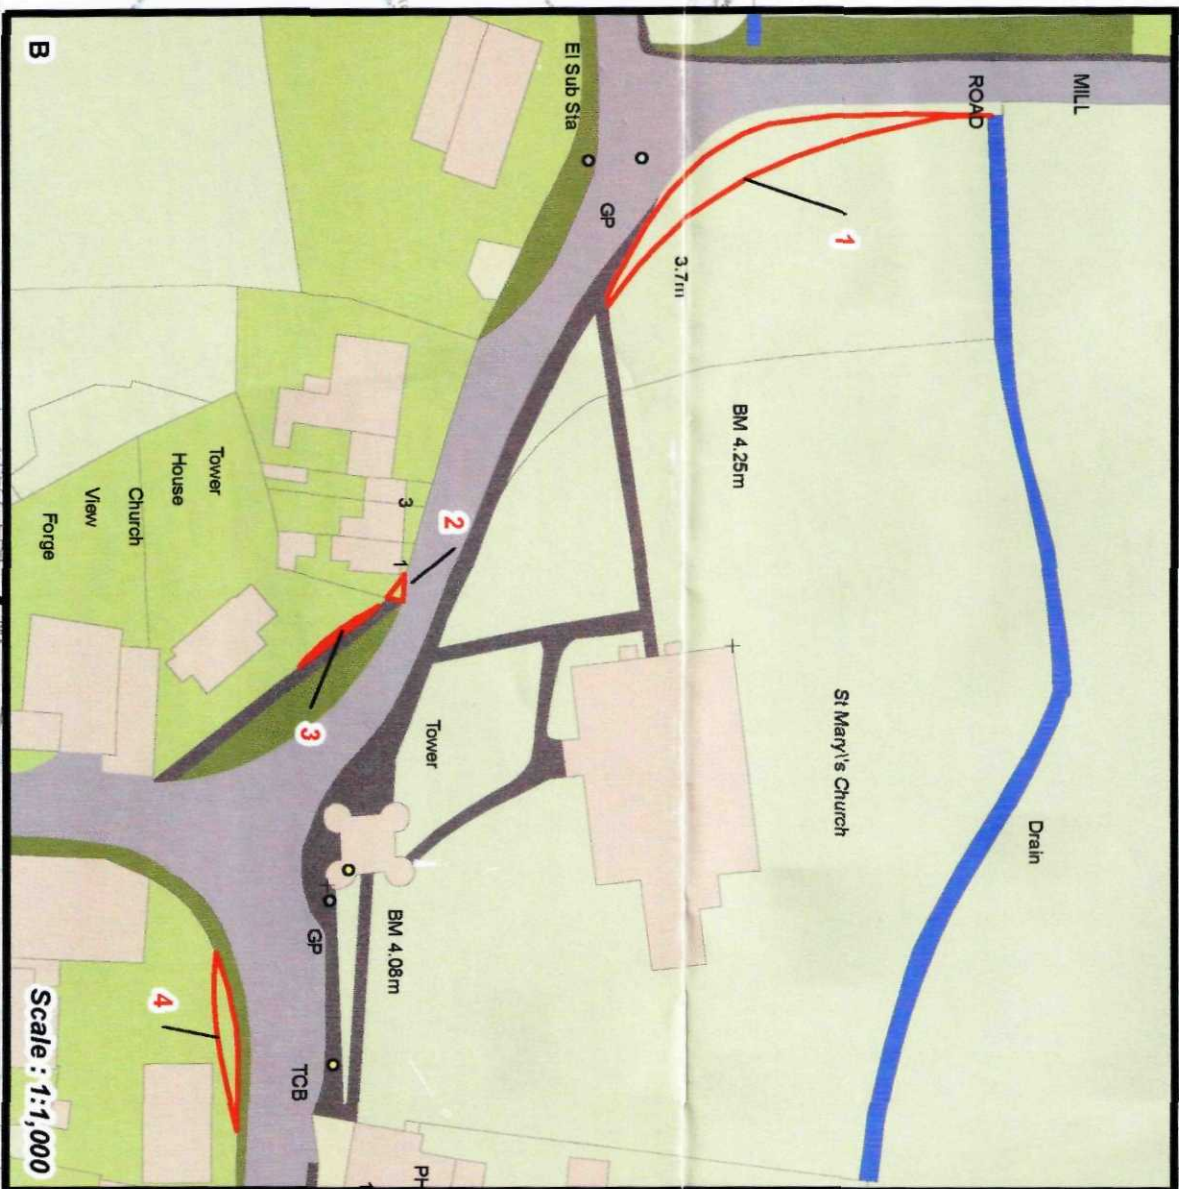

DEFINITIVE
PLAN

* Includes Docking Shoal and Race Bank cable routes, construction access roads, construction laydown areas, substation extension and transformer delivery swept land areas.

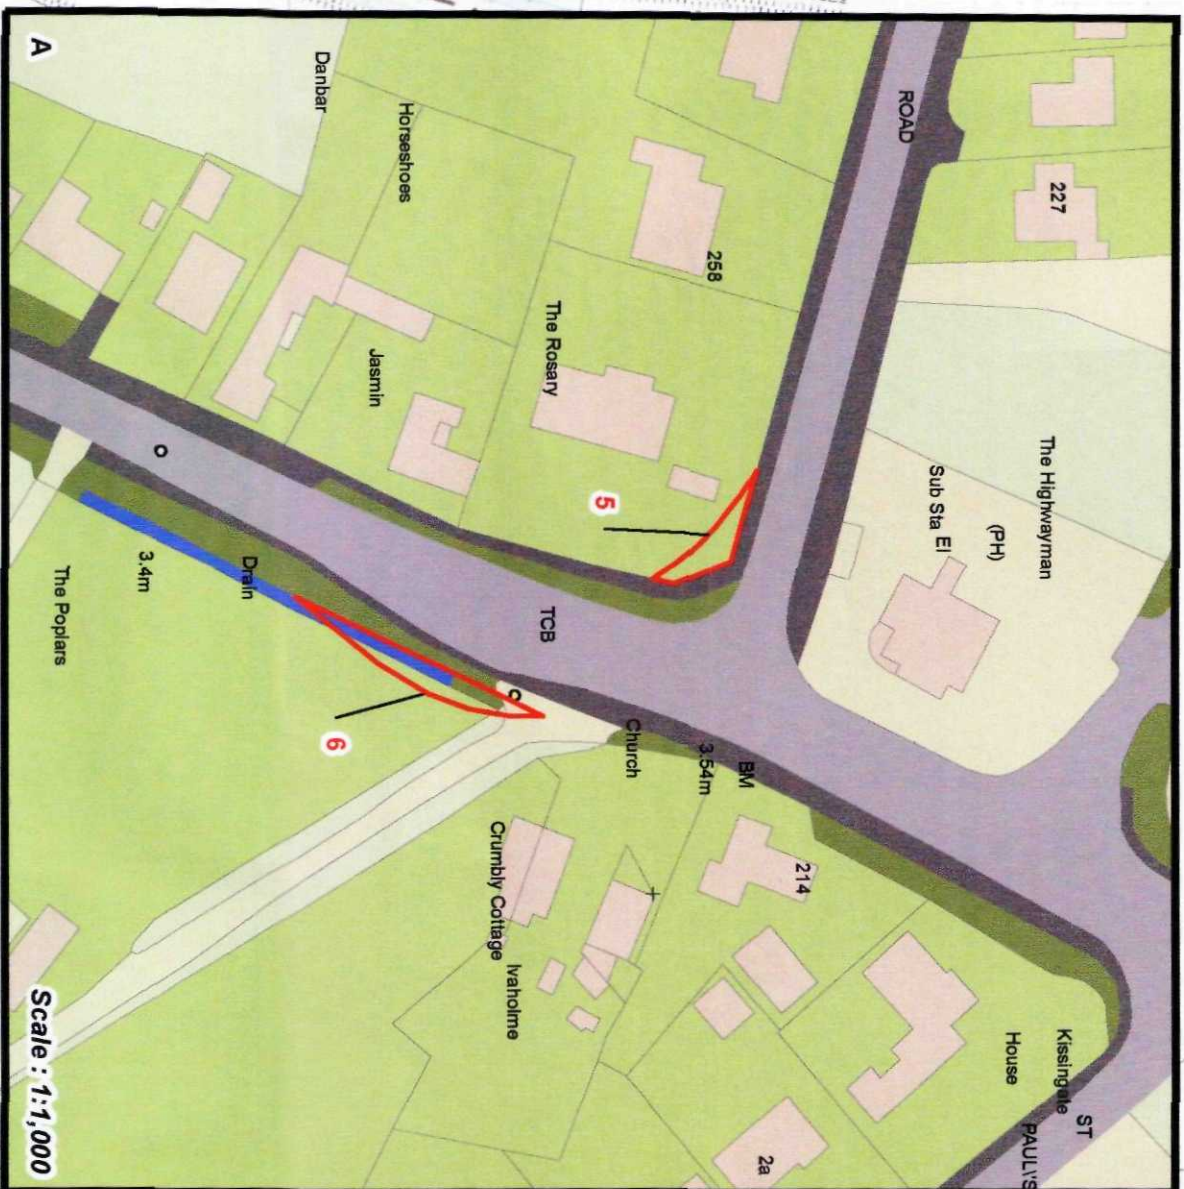

D	19/12/06	Text updated
C	01/12/06	Draft for comment removed
B	09/11/06	Insets amended. Areas numbered.
Rev	Date	Revision

centrica
energy

 **RES amec**


**DOCKING SHOAL AND
RACE BANK OFFSHORE
WIND FARMS**


Boundary of Section 57 application of
the Town and Country Planning Act
(1990) for onshore works

Scale : 1:10,000				
Date	By	Paper	Layout	Drwg No
06/11/06	RS	A2	N/A	6218 - 700 - PA - 088
				Rev
				D

Reproduced from Ordnance Survey digital map data © Crown Copyright 2006. All rights reserved. License 0100031673.
© AMEC Project Investments Ltd 2006

DETERMINED
PLAN

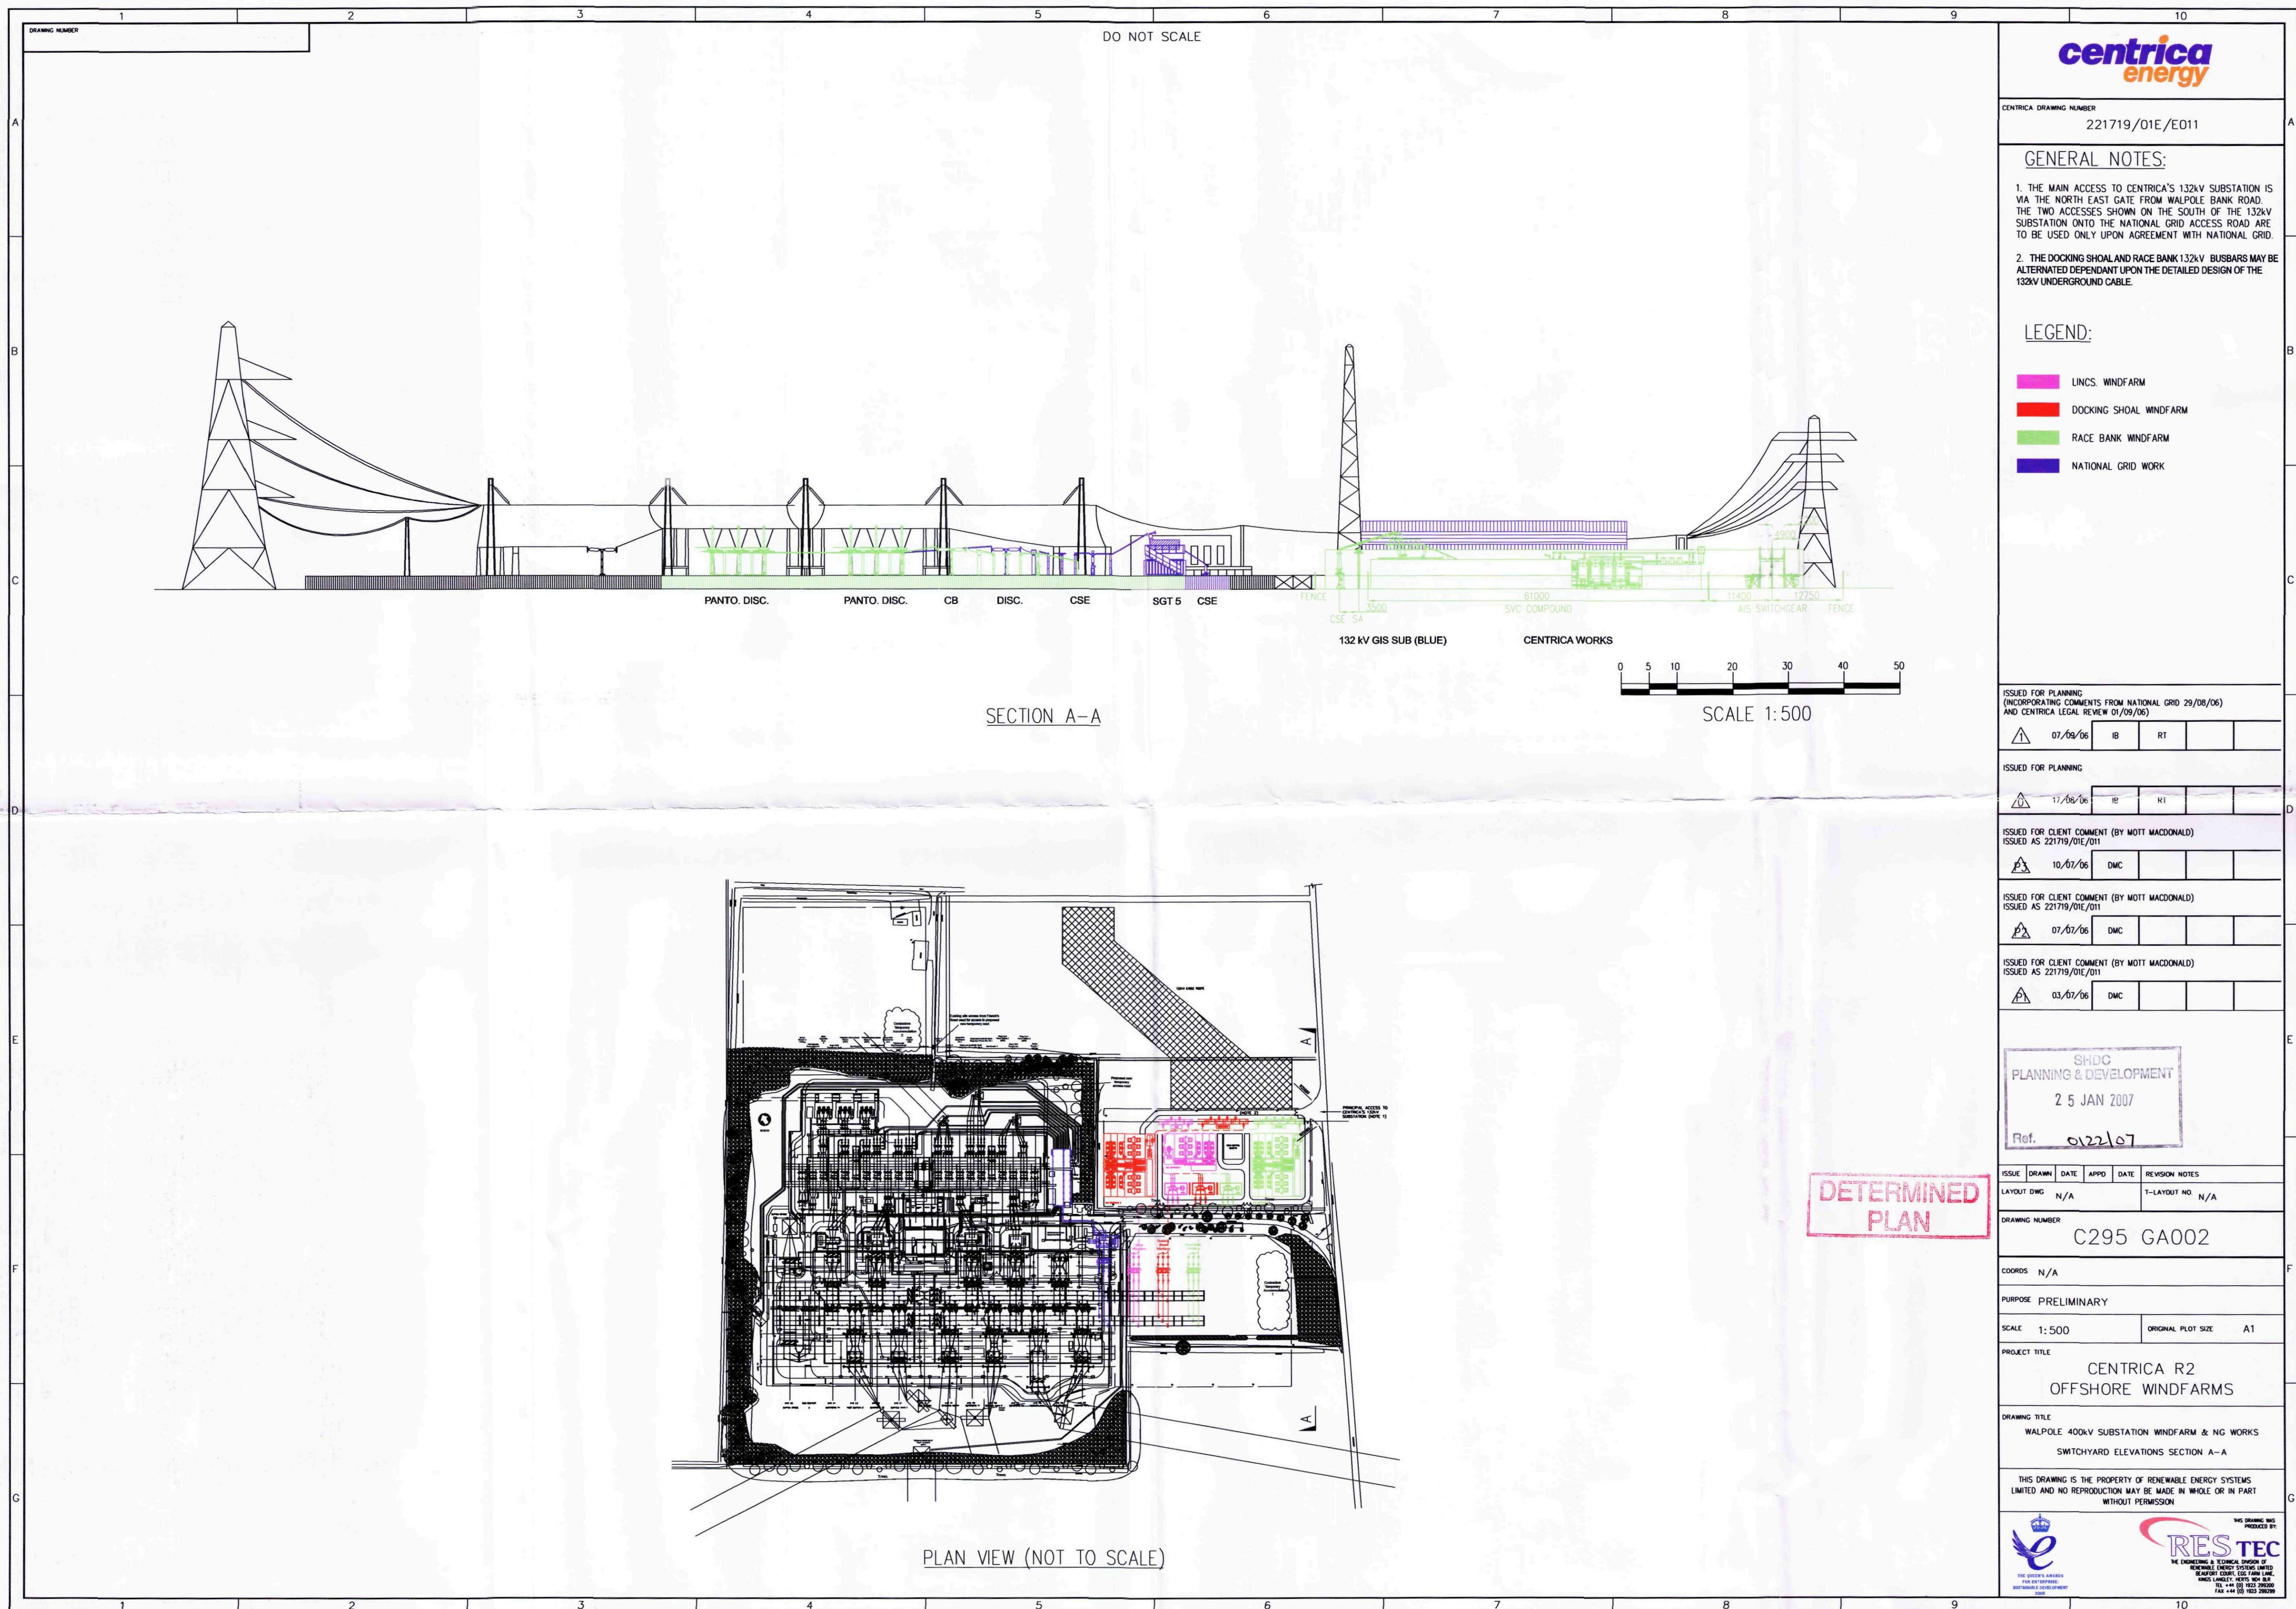

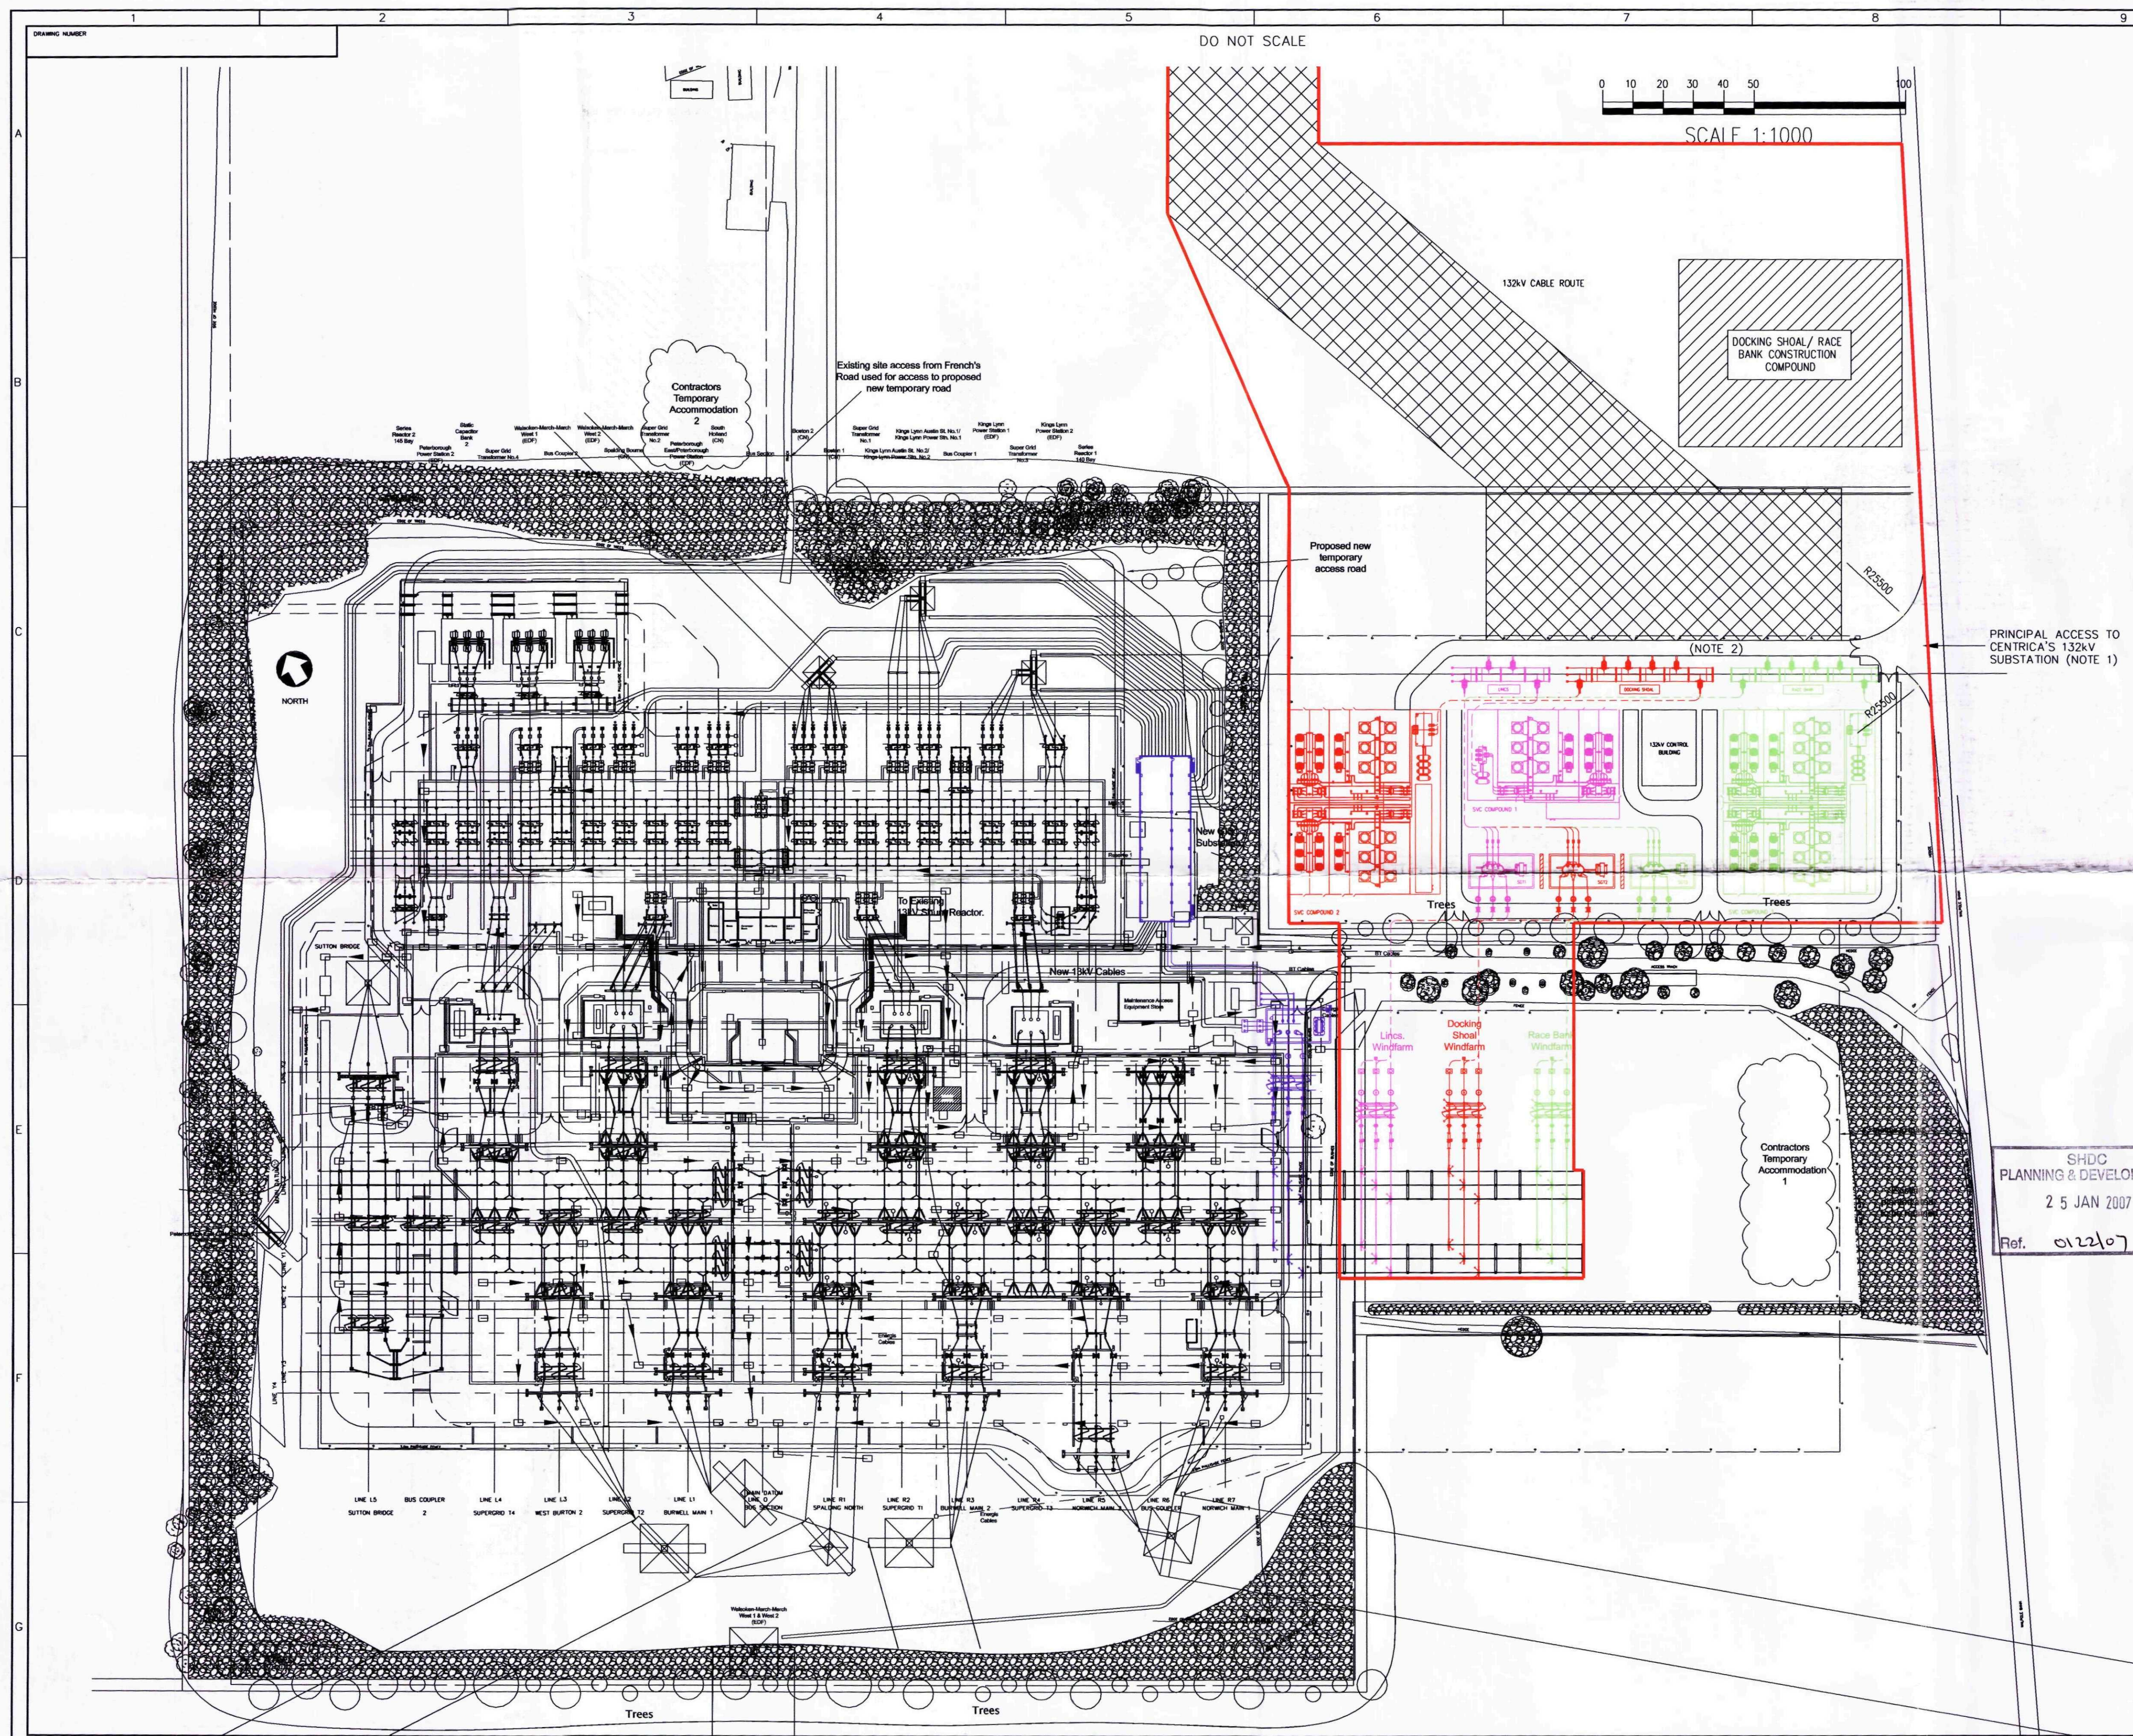



CENTRICA DRAWING NUMBER: N/A

GENERAL NOTES:

1. THE MAIN ACCESS TO CENTRICA'S 132kV SUBSTATION IS VIA THE NORTH EAST GATE FROM WALPOLE BANK ROAD. THE TWO ACCESSES SHOWN ON THE SOUTH OF THE 132kV SUBSTATION ONTO THE NATIONAL GRID ACCESS ROAD ARE TO BE USED ONLY UPON AGREEMENT WITH NATIONAL GRID.
2. THE DOCKING SHOAL AND RACE BANK 132kV BUSBARS MAY BE ALTERNATED DEPENDANT UPON THE DETAILED DESIGN OF THE 132kV UNDERGROUND CABLE.

LEGEND:

- Lincs. WINDFARM
- DOCKING SHOAL WINDFARM
- RACE BANK WINDFARM
- NATIONAL GRID WORK

SHDC
PLANNING & DEVELOPMENT
25 JAN 2007
Ref. 0122/07

ISSUE	DRAWN	DATE	APPD	DATE	REVISION NOTES
22/12/06	IT	RT			

ISSUED IN-LINE WITH BOND PEARCE / RES REQUIREMENTS

18/10/06	IB	RT			
----------	----	----	--	--	--

ISSUED FOR PLANNING (INCORPORATING COMMENTS FROM NATIONAL GRID 29/08/06) AND CENTRICA LEGAL REVIEW 01/09/06

07/09/06	IB	RT			
----------	----	----	--	--	--

ISSUE	DRAWN	DATE	APPD	DATE	REVISION NOTES
LAYOUT DWG	N/A				T-LAYOUT NO. N/A

DRAWING NUMBER: C295 GA006

COORDS: N/A

PURPOSE: PRELIMINARY

SCALE: 1:1000 ORIGINAL PLOT SIZE: A1

PROJECT TITLE: CENTRICA R2 WIND FARM

DRAWING TITLE: DOCKING SHOAL/ RACE BANK SUBSTATION EXTENSION WITH CONSTRUCTION COMPOUND


THIS DRAWING IS THE PROPERTY OF RENEWABLE ENERGY SYSTEMS LIMITED AND NO REPRODUCTION MAY BE MADE IN WHOLE OR IN PART WITHOUT PERMISSION




THIS DRAWING WAS PRODUCED BY

RES TEC

THE ENGINEERING & TECHNICAL DIVISION OF
RENEWABLE ENERGY SYSTEMS LIMITED
REARLY COURT, 155 FARM LANE
HIND LAMBERT, WILTS SN6 8JL
TEL: +44 (0) 1853 28000
FAX: +44 (0) 1853 28009

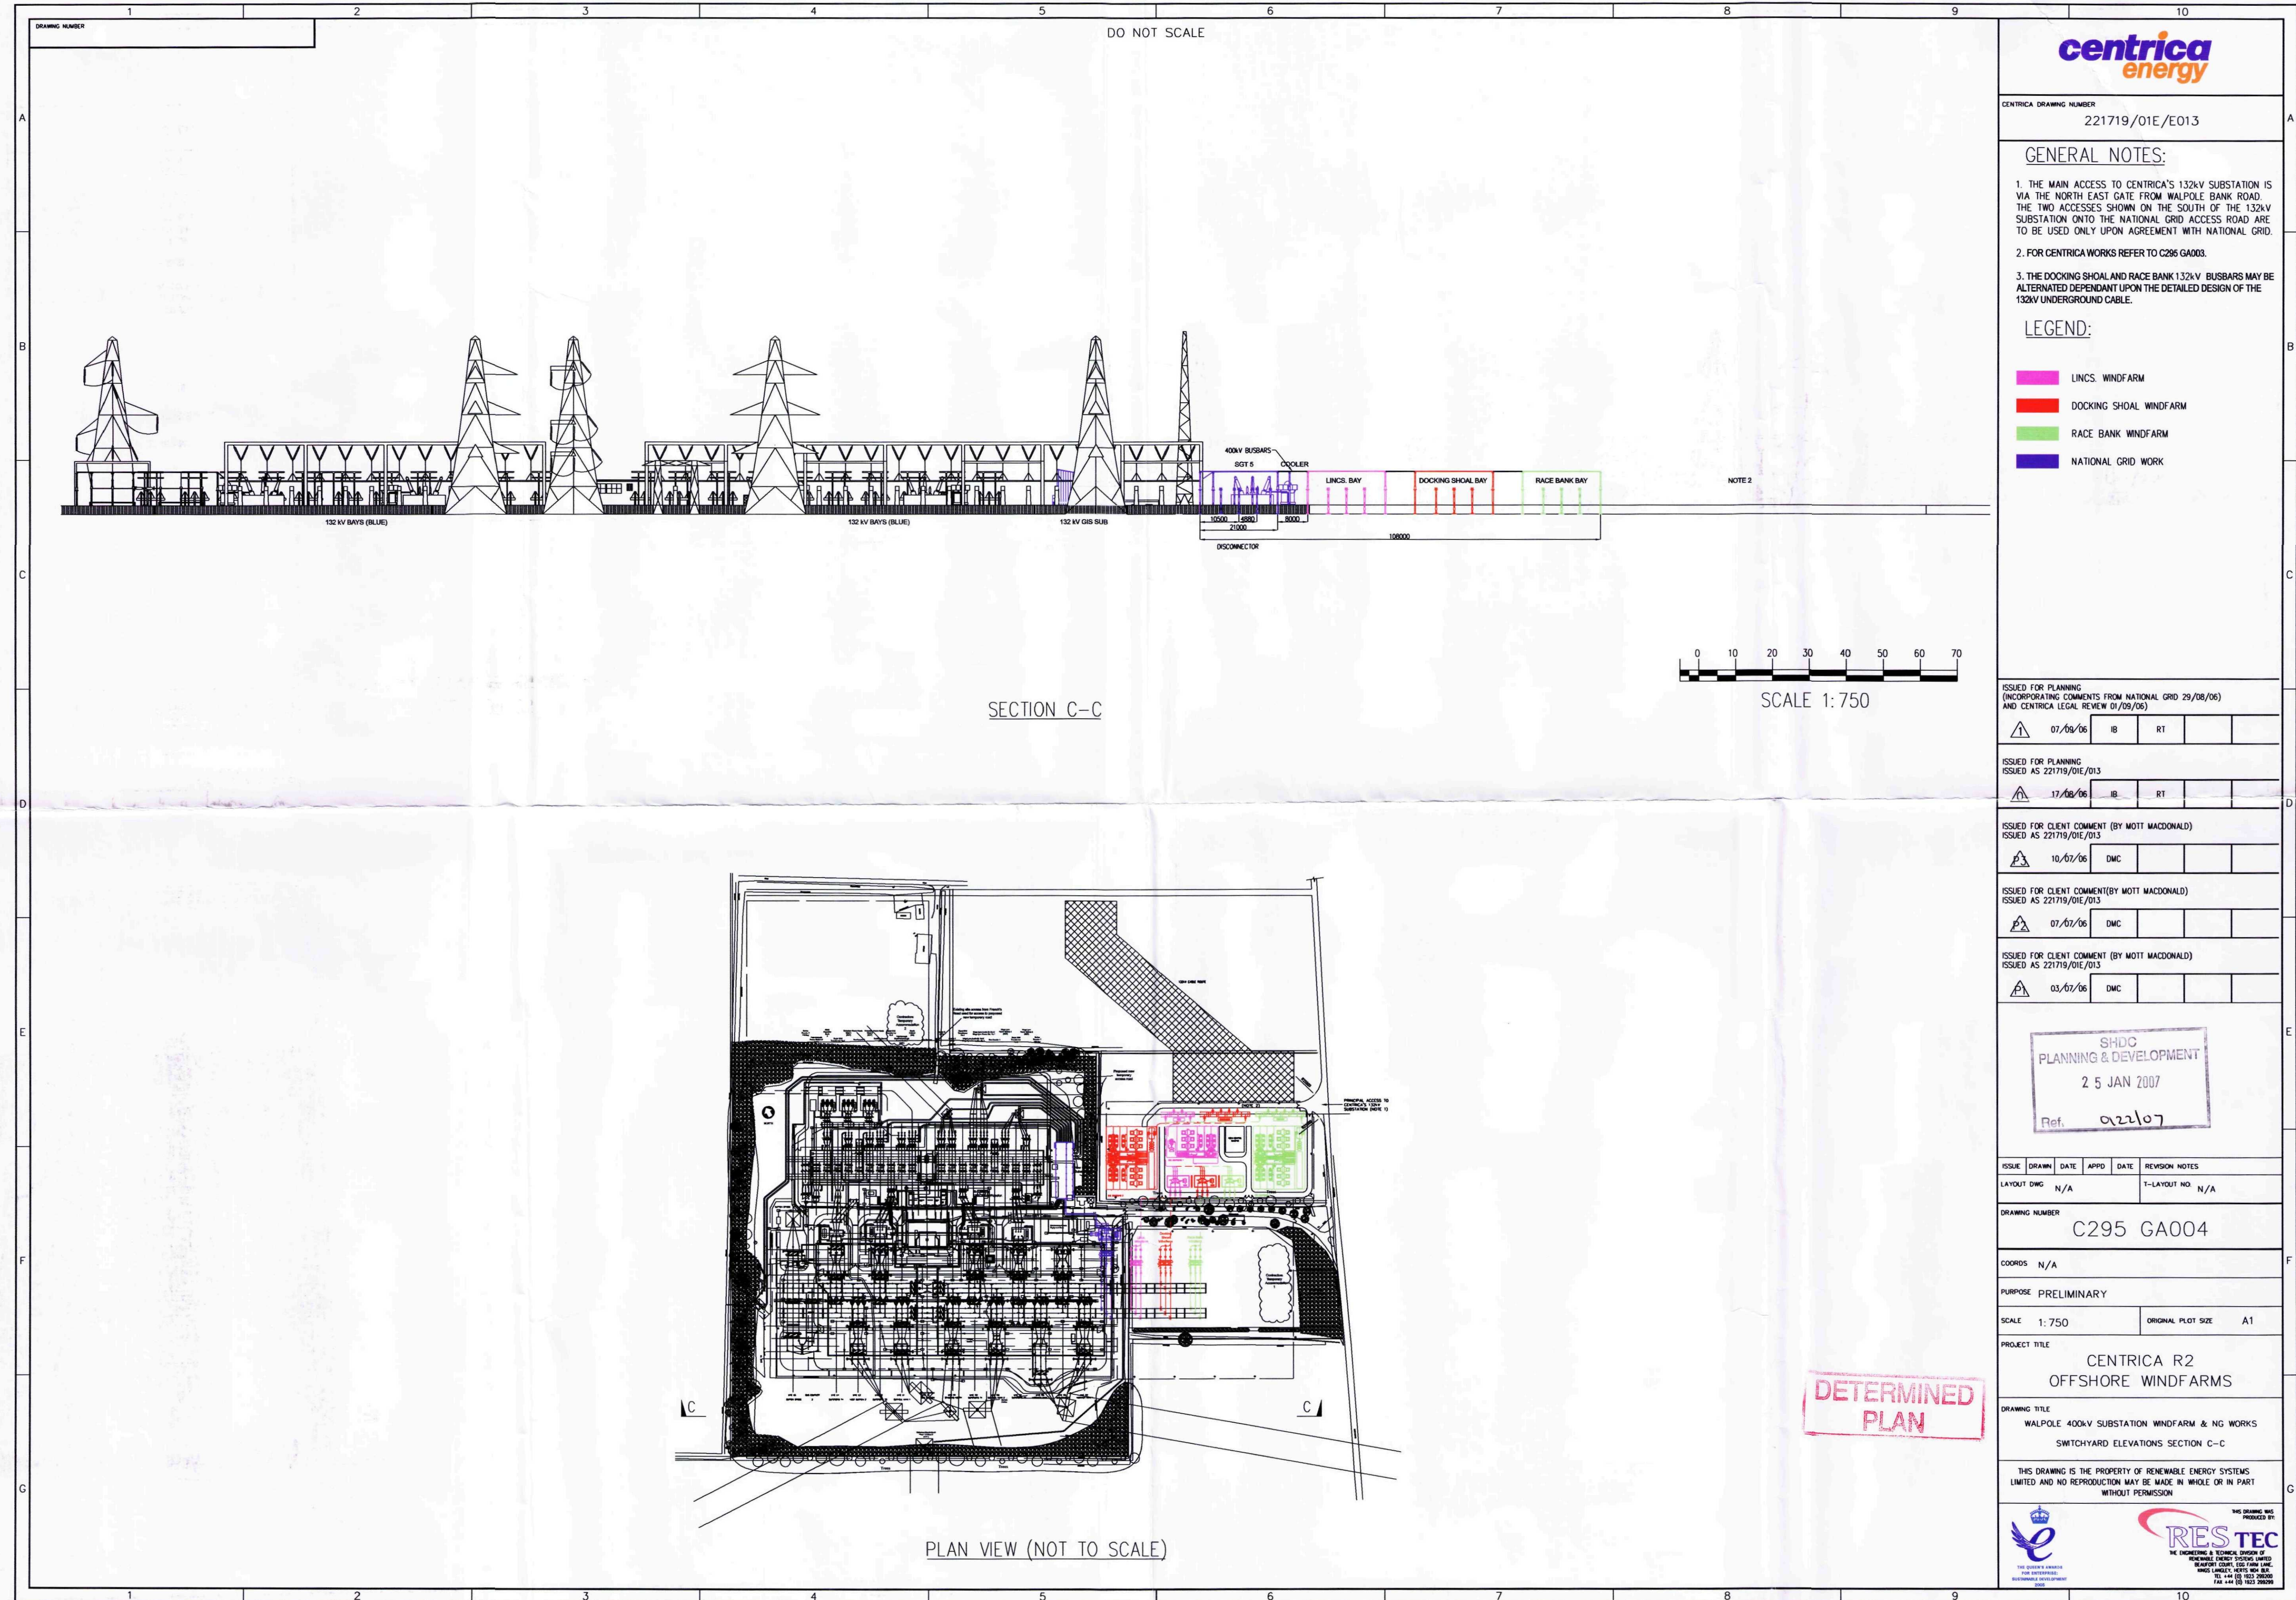

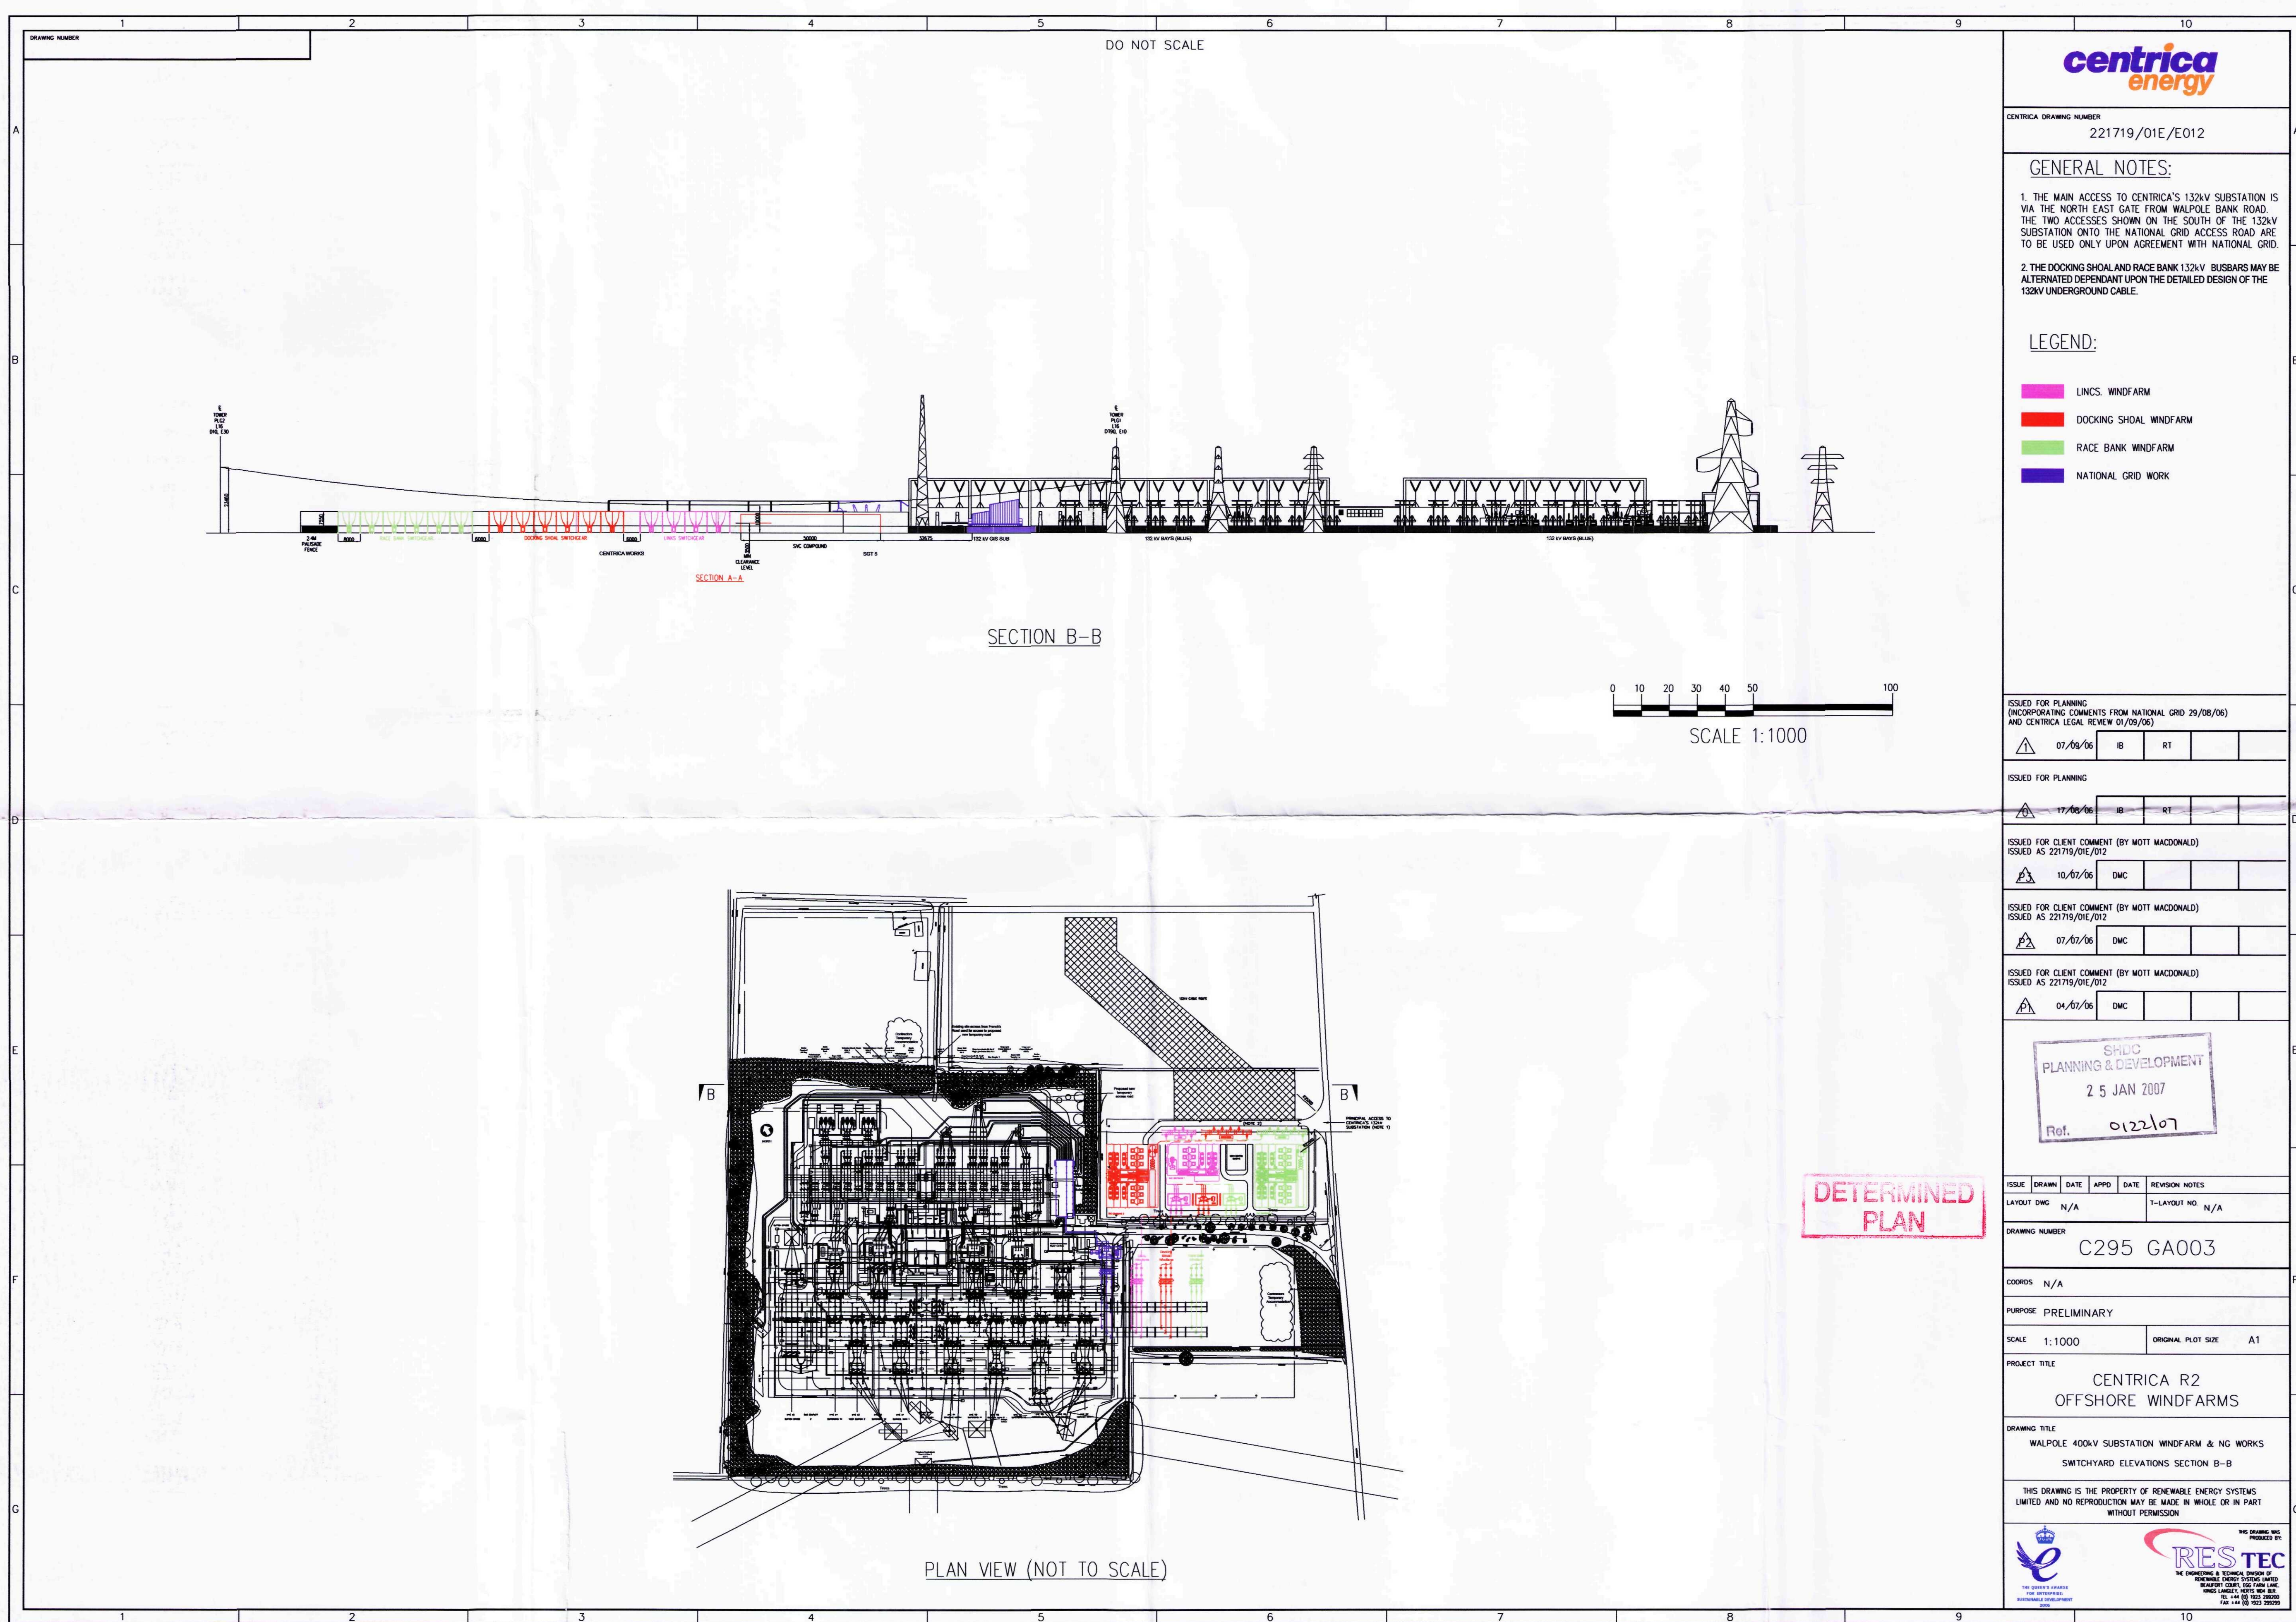

CENTRICA DRAWING NUMBER
221719/01E/E012

GENERAL NOTES:

1. THE MAIN ACCESS TO CENTRICA'S 132kV SUBSTATION IS VIA THE NORTH EAST GATE FROM WALPOLE BANK ROAD. THE TWO ACCESSES SHOWN ON THE SOUTH OF THE 132kV SUBSTATION ONTO THE NATIONAL GRID ACCESS ROAD ARE TO BE USED ONLY UPON AGREEMENT WITH NATIONAL GRID.
2. THE DOCKING SHOAL AND RACE BANK 132kV BUSBARS MAY BE ALTERNATED DEPENDANT UPON THE DETAILED DESIGN OF THE 132kV UNDERGROUND CABLE.

LEGEND:

- LINCS. WINDFARM
- DOCKING SHOAL WINDFARM
- RACE BANK WINDFARM
- NATIONAL GRID WORK

ISSUED FOR PLANNING
(INCORPORATING COMMENTS FROM NATIONAL GRID 29/08/06)
AND CENTRICA LEGAL REVIEW 01/09/06)

07/09/06 IB RT

ISSUED FOR PLANNING

17/08/06 IB RT

ISSUED FOR CLIENT COMMENT (BY MOTT MACDONALD)
ISSUED AS 221719/01E/012

10/07/06 DMC

ISSUED FOR CLIENT COMMENT (BY MOTT MACDONALD)
ISSUED AS 221719/01E/012

07/07/06 DMC

ISSUED FOR CLIENT COMMENT (BY MOTT MACDONALD)
ISSUED AS 221719/01E/012

04/07/06 DMC

SHD
PLANNING & DEVELOPMENT
25 JAN 2007
Ref. 0122/07

ISSUE	DRAWN	DATE	APPRO	DATE	REVISION NOTES
LAYOUT DWG	N/A				T-LAYOUT NO N/A

DRAWING NUMBER
C295 GA003

COORDS N/A


PURPOSE PRELIMINARY

SCALE 1:1000 ORIGINAL PLOT SIZE A1

PROJECT TITLE
CENTRICA R2
OFFSHORE WINDFARMS

DRAWING TITLE
WALPOLE 400kV SUBSTATION WINDFARM & NG WORKS
SWITCHYARD ELEVATIONS SECTION B-B

THIS DRAWING IS THE PROPERTY OF RENEWABLE ENERGY SYSTEMS LIMITED AND NO REPRODUCTION MAY BE MADE IN WHOLE OR IN PART WITHOUT PERMISSION

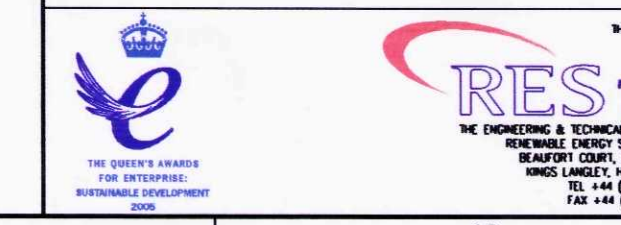

DETERMINED
PLAN