

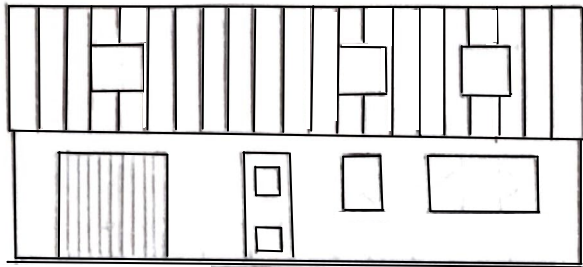


PROPOSED EXTENSION


FRONT ELEVATION

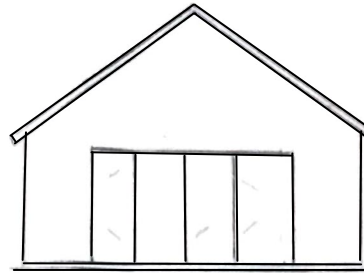


SIDE ELEVATION

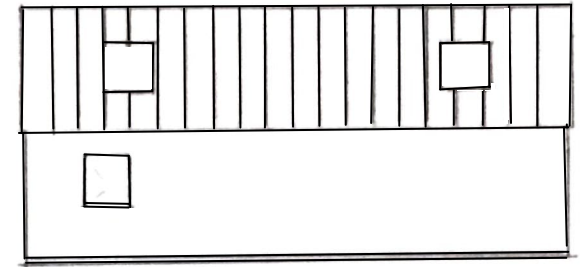


BACK ELEVATION

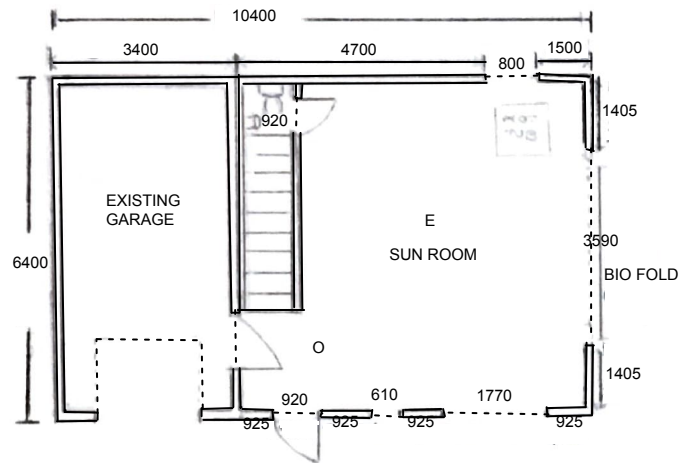

GROUND FLOOR

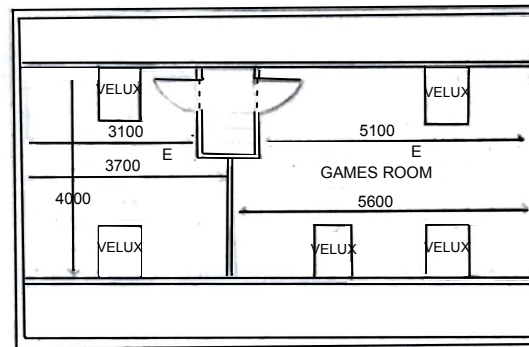

FIRST FLOOR

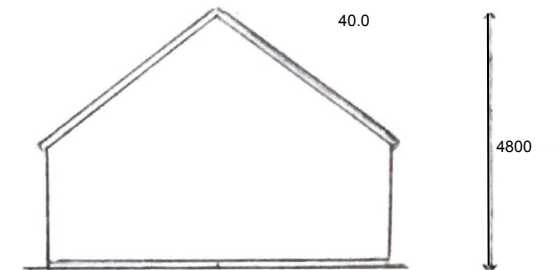

SIDE ELEVATION

O = SMOKE SENSOR
E = ENERGY EFFICIENT LIGHT

MRS D UNDERWOOD
25 RAILWAY LANE NORTH
SUTTON BRIDGE
LINCS
PE12 9LP

SCALE 1:100