




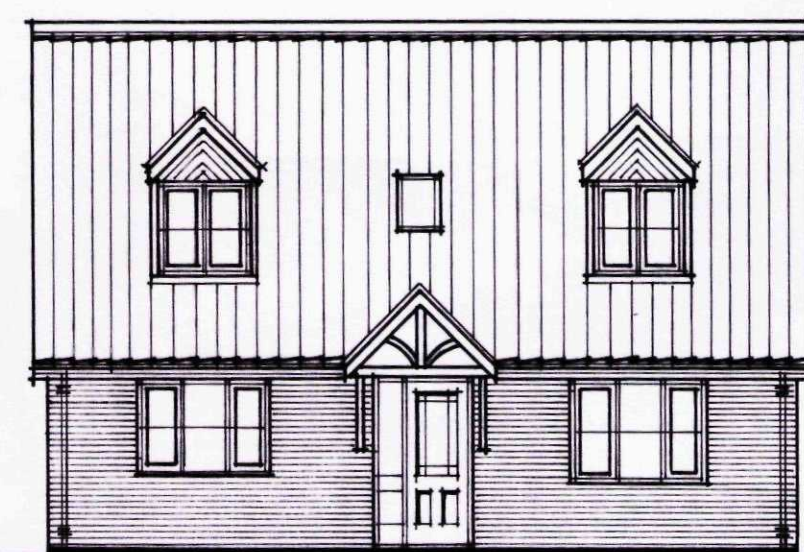


FRONT ELEVATION

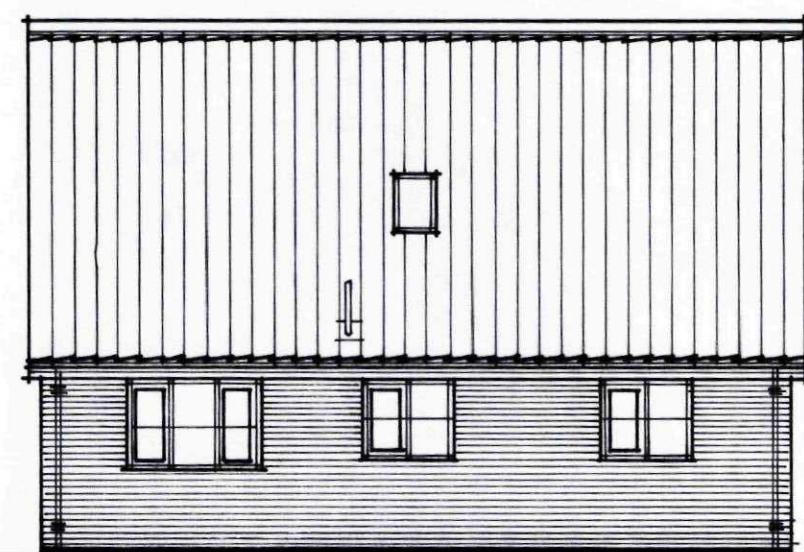


REAR ELEVATION

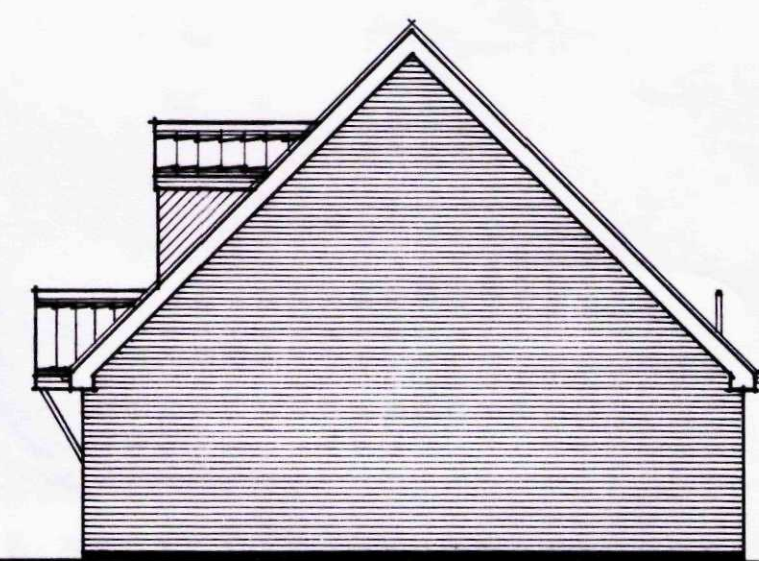


SIDE ELEVATION

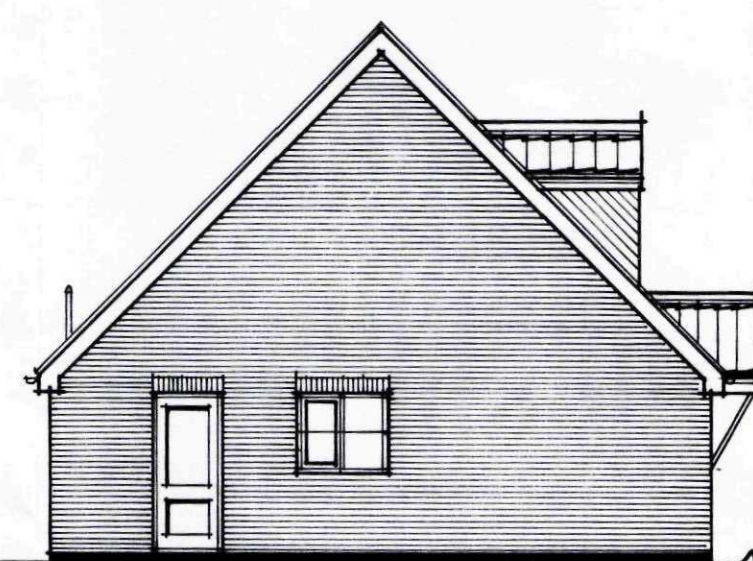

SIDE ELEVATION

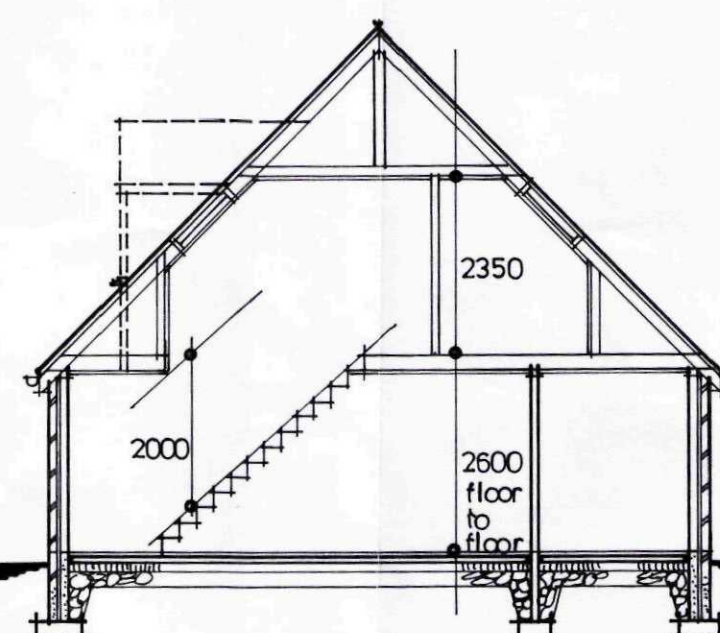


SECTION ON A A

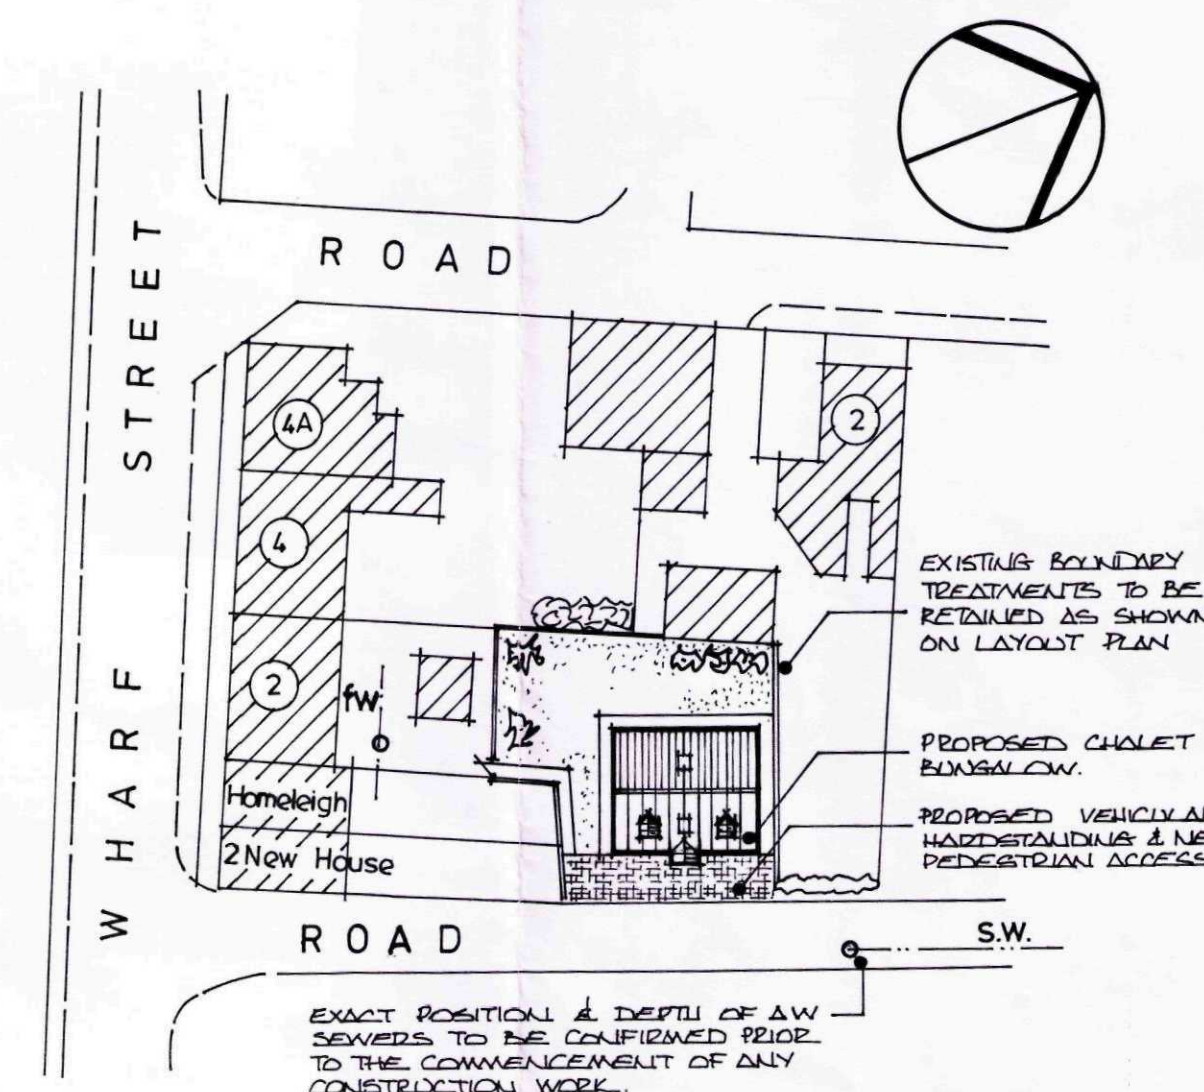


BLOCK PLAN 1 / 500

Generally

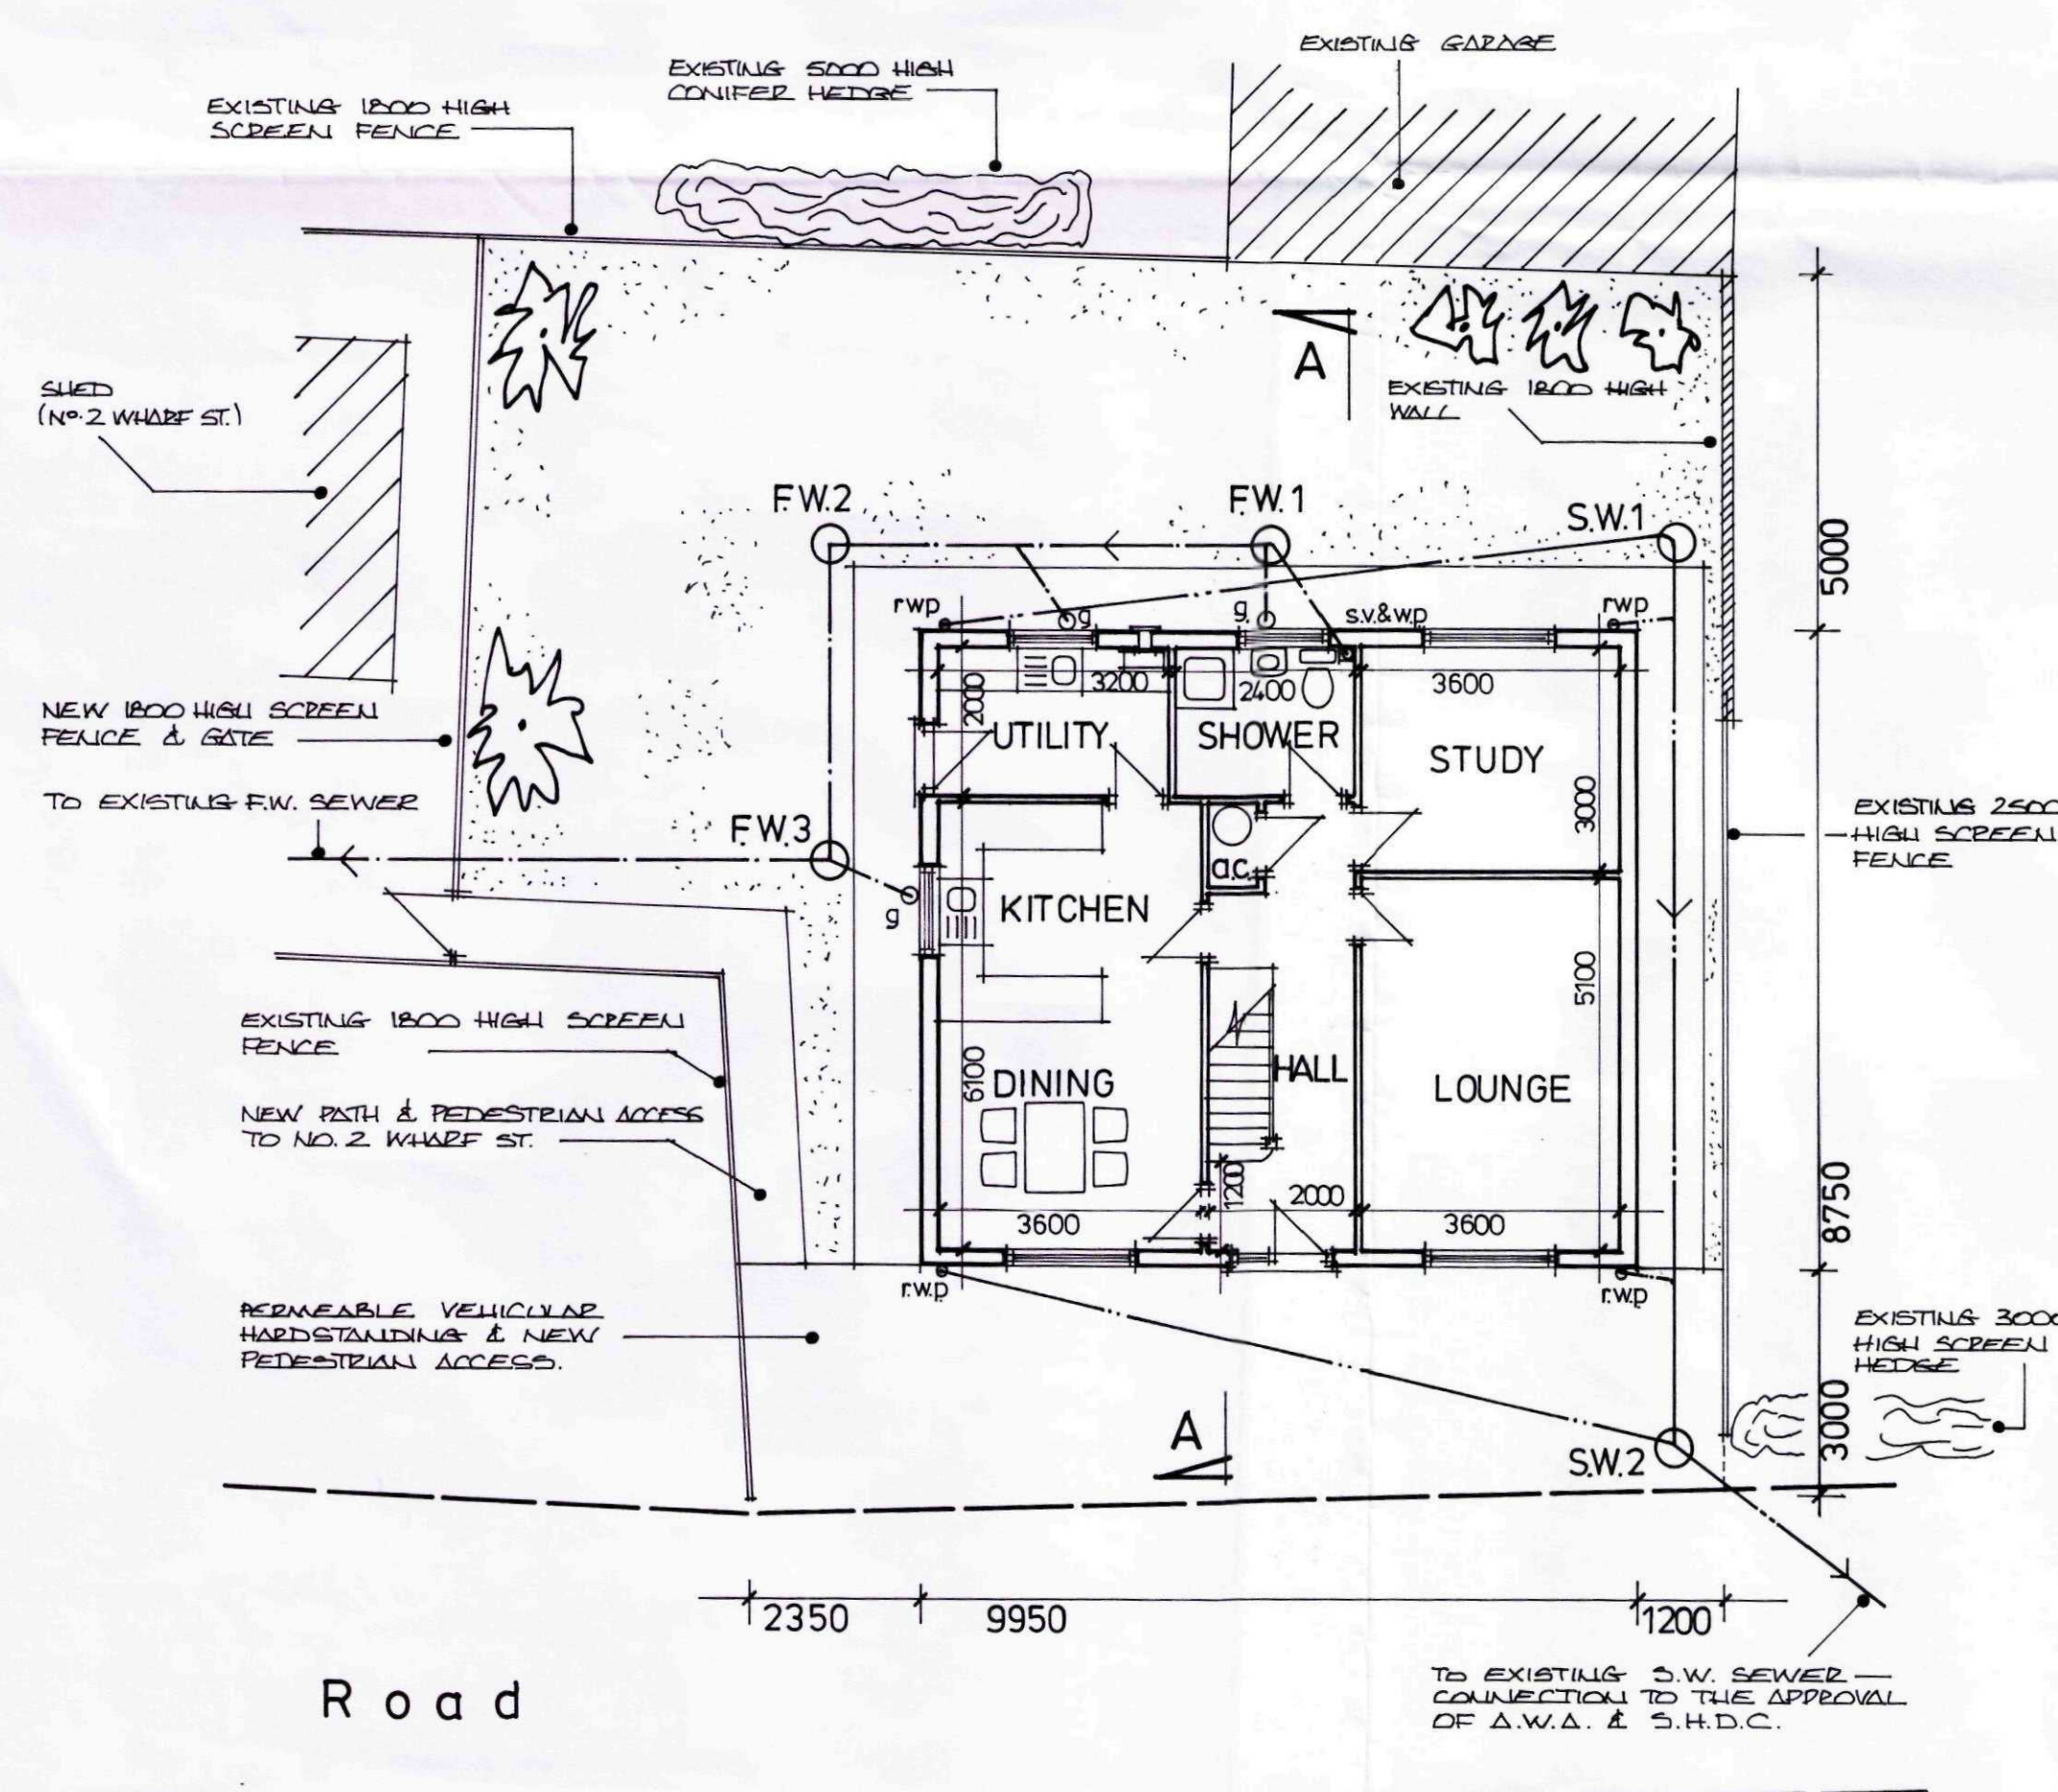

GROUND FLOOR LAYOUT PLAN

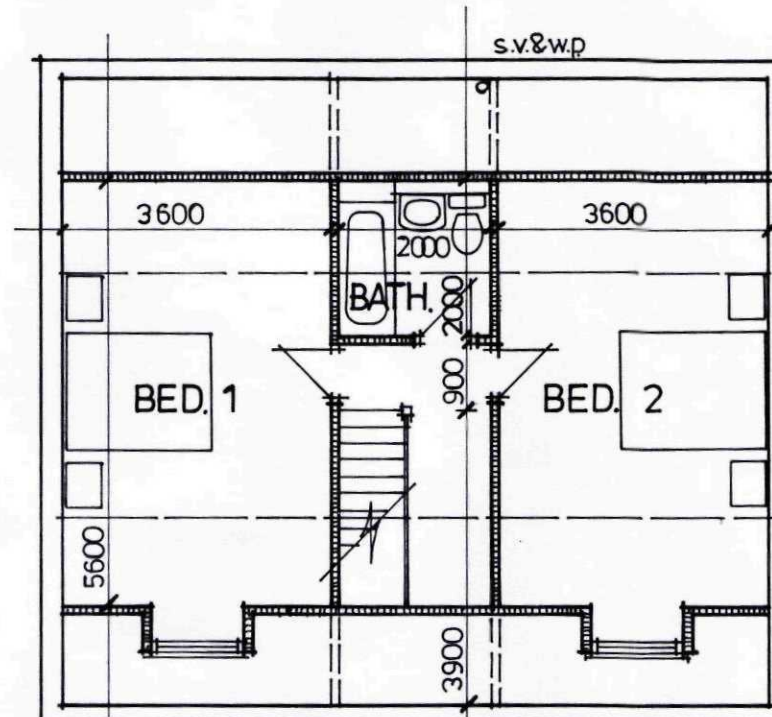

FIRST FLOOR LAYOUT PLAN

DETERMINED PLAN

SHDC
Planning & Development
11 MAR 2009
Ref: 0176/09

PROPOSED 2 BED. CHALET BUNGALOW
at
LAND ADJACENT TO
2 WHARF STREET
SUTTON BRIDGE
PE12 9UF
for
MR. & MRS. M. HOOK

SCALES 1 / 100, 1 / 500

DRWG. NO.
MH / 4