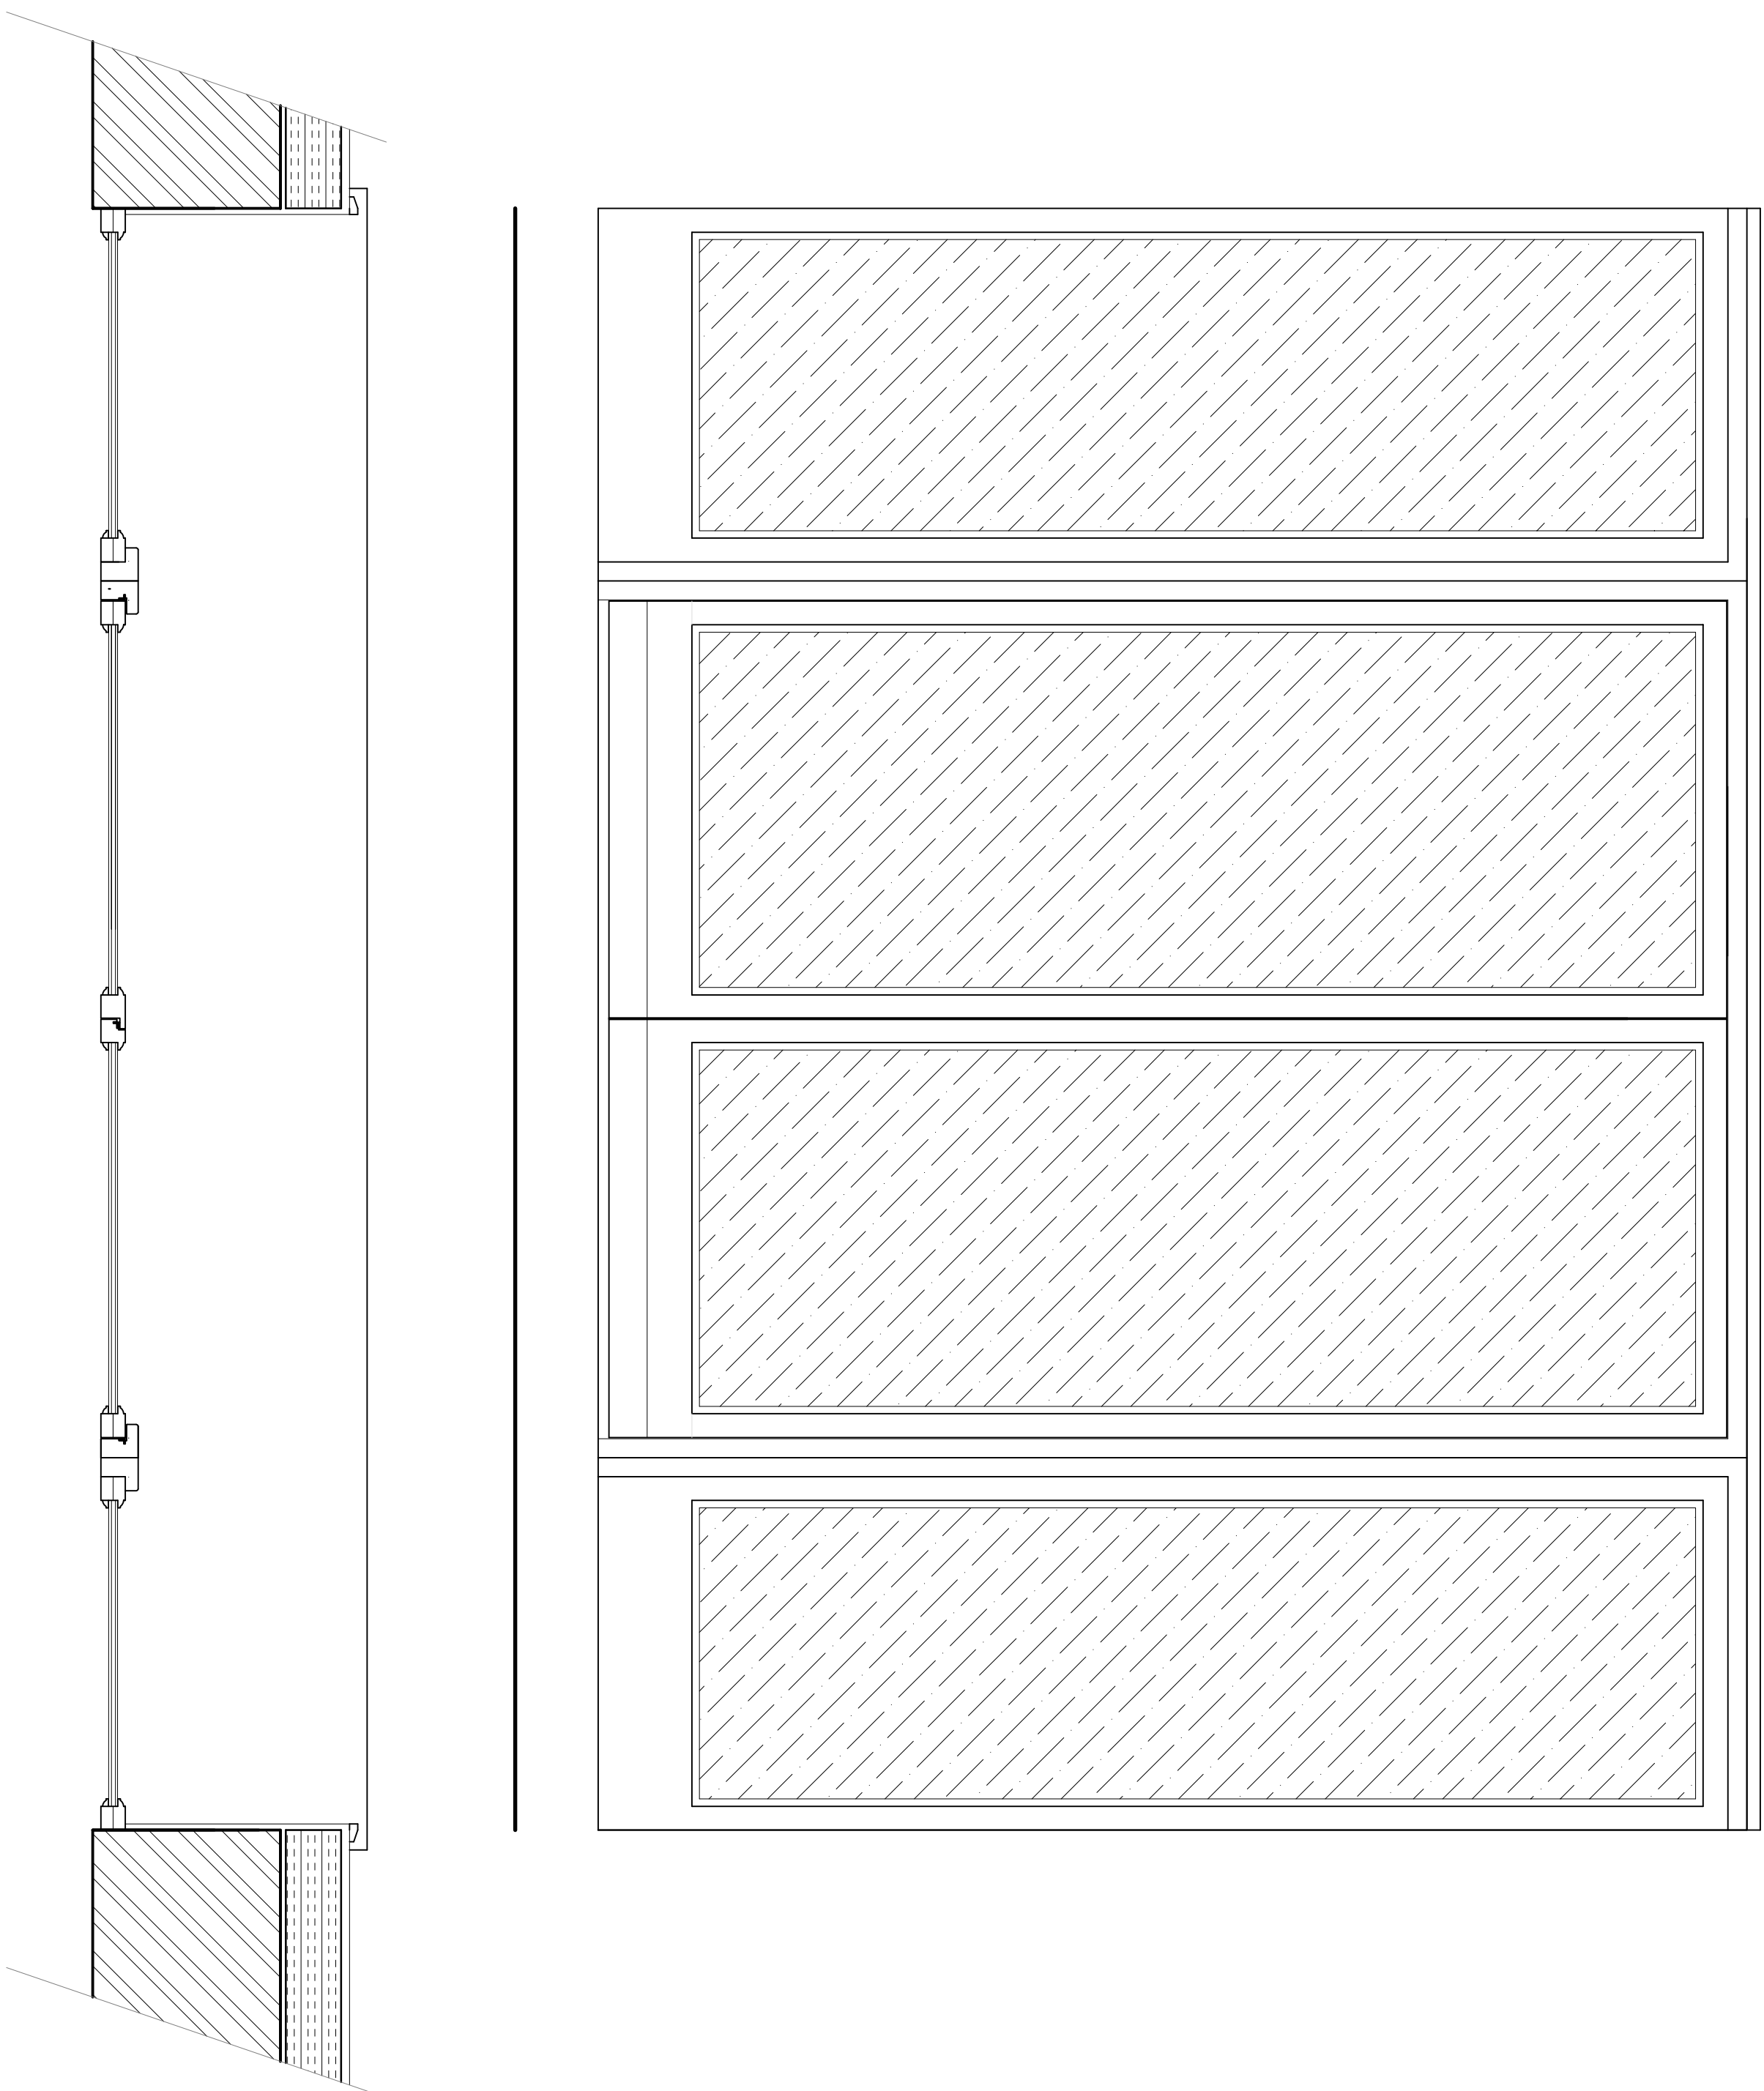


[illegible]

G. R. MERCHANT LTD.
I.ENG AMICE FWO
ARCHITECTURAL, STRUCTURAL
AND LAND DRAINAGE
CONSULTANTS

4 Wrights Mews
12A Park Road, Holbeach,
Spalding, Lincs. PE12 7EE
Tel: 01406 490800
Fax: 01406 425744
E-Mail: gr.merchant@bkconnect.com

PROPOSED BARN CONVERSION
GLIN'S HEAD ROAD, SUTTON BRIDGE
SPALDING
Lincs.

Client
MR & MRS S SKERRITT

Drawing
DOOR DETAILS

Job Ref:	Drawing No:
3099-17	07
Date	Drawn
JAN 2015	SLB

110

DO NOT SCALE FROM THIS DRAWING

[illegible]