



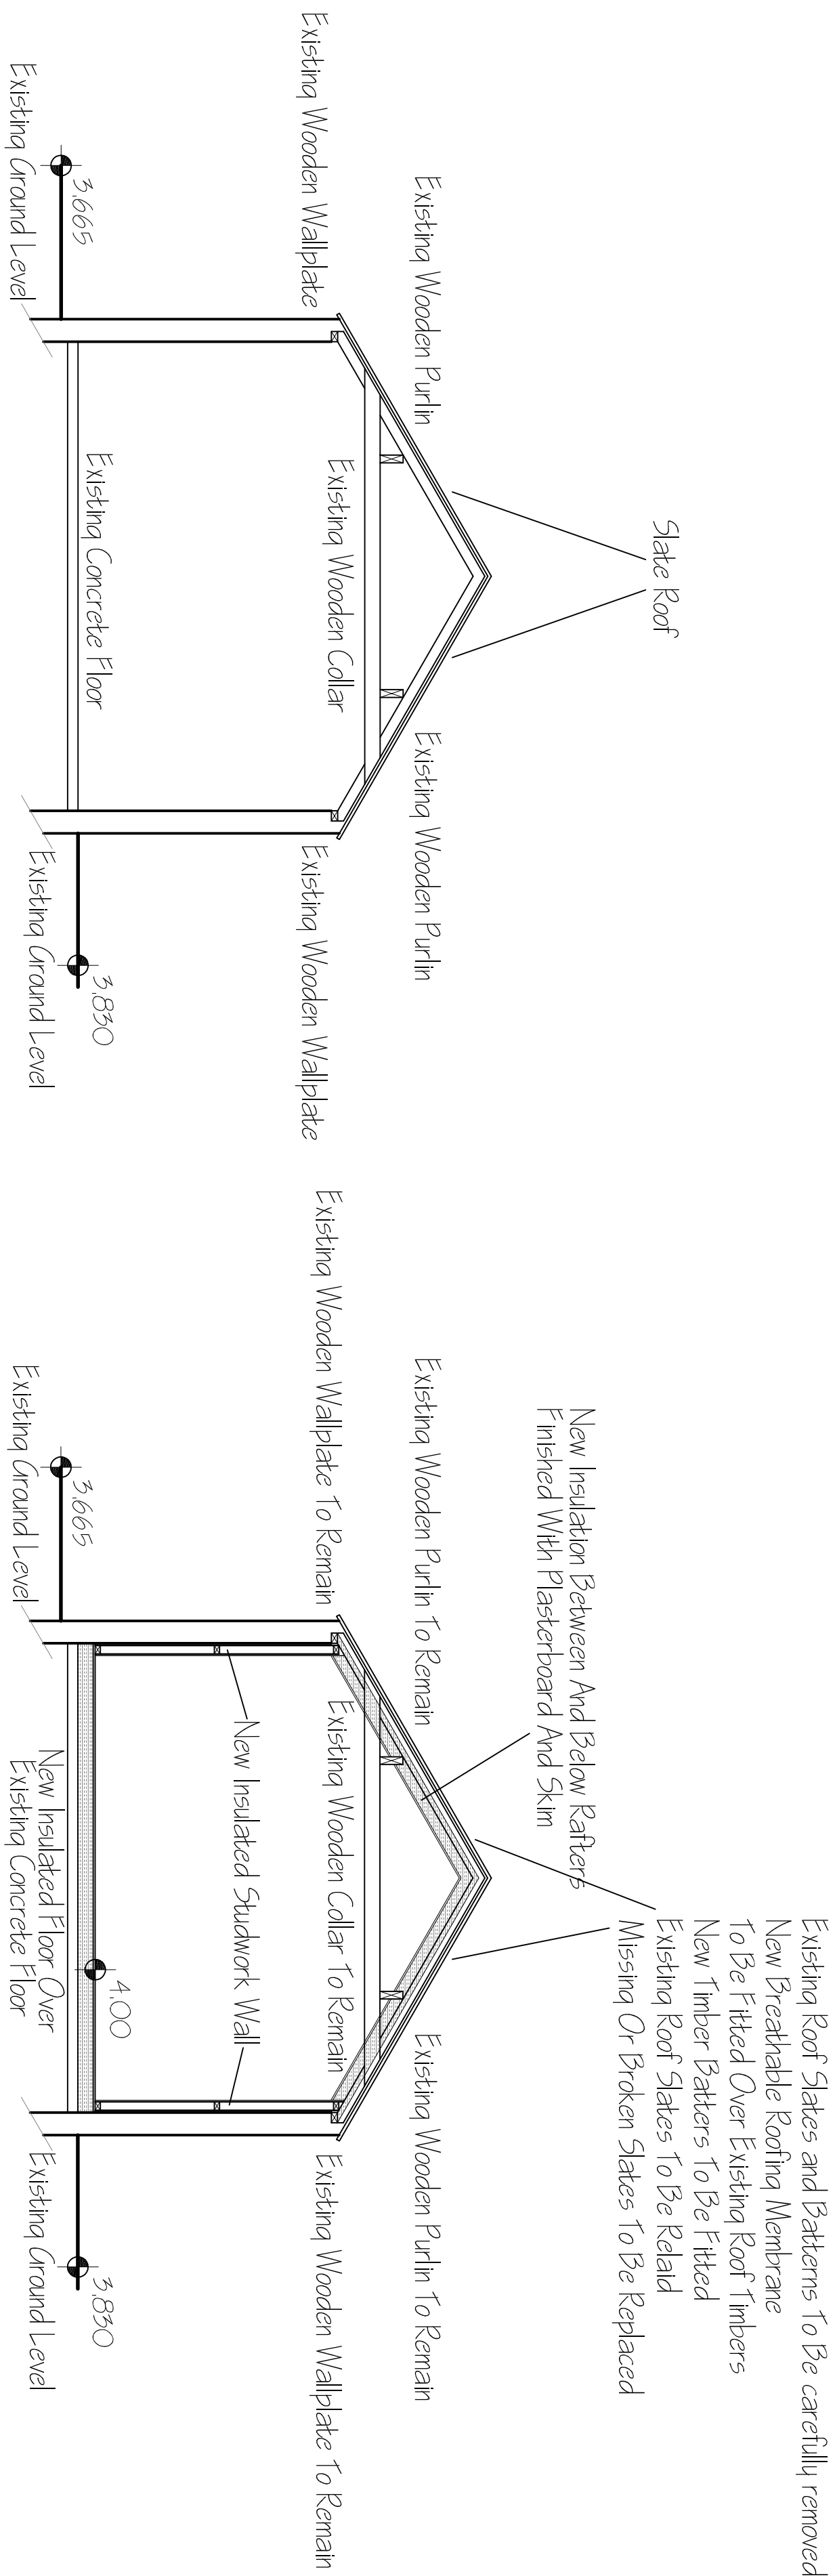

EXISTING SINGLE STOREY SECTION

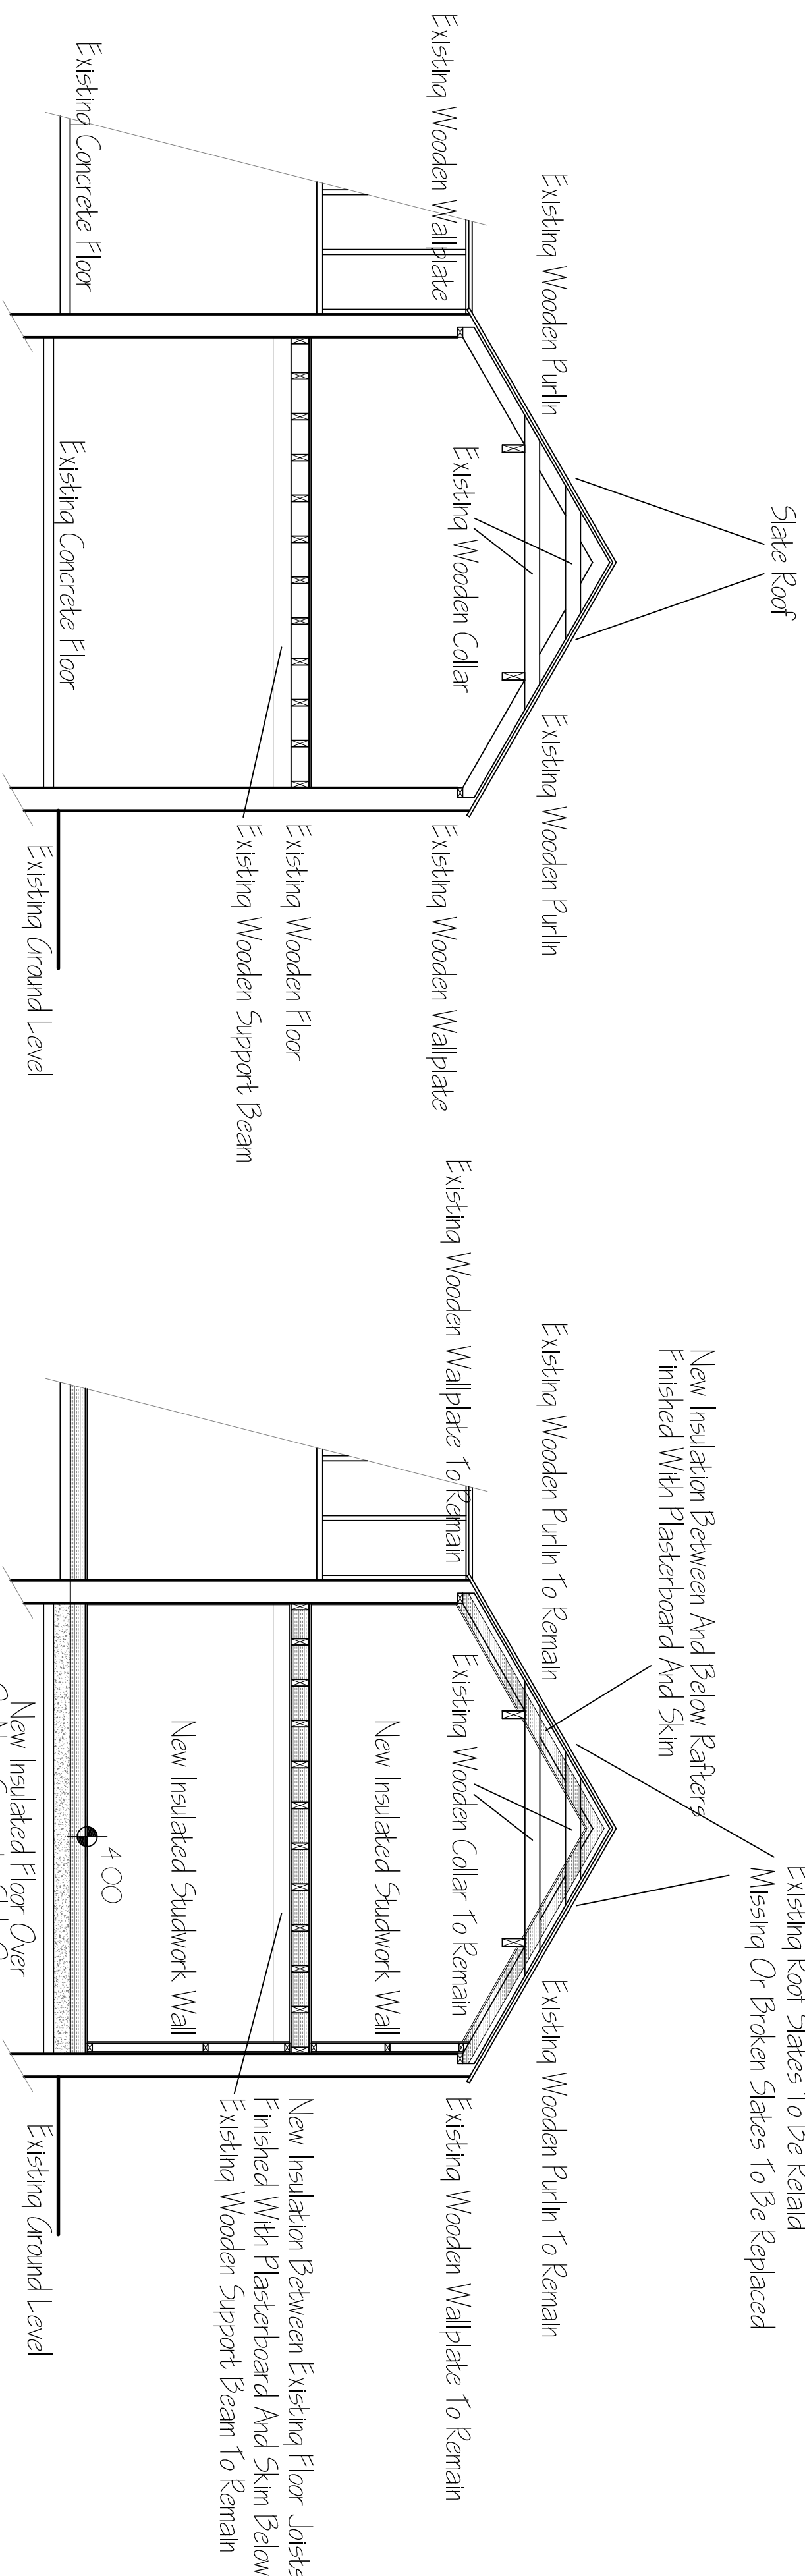

EXISTING TWO STOREY SECTION

[illegible]