


This drawing is to be checked against all other relevant drawings including those by specialist. Copyright of Henry Mein Partnership DO NOT SCALE

REVISION	DATE	BY	NO.
New build units omitted.	1/6/04	kpm	A

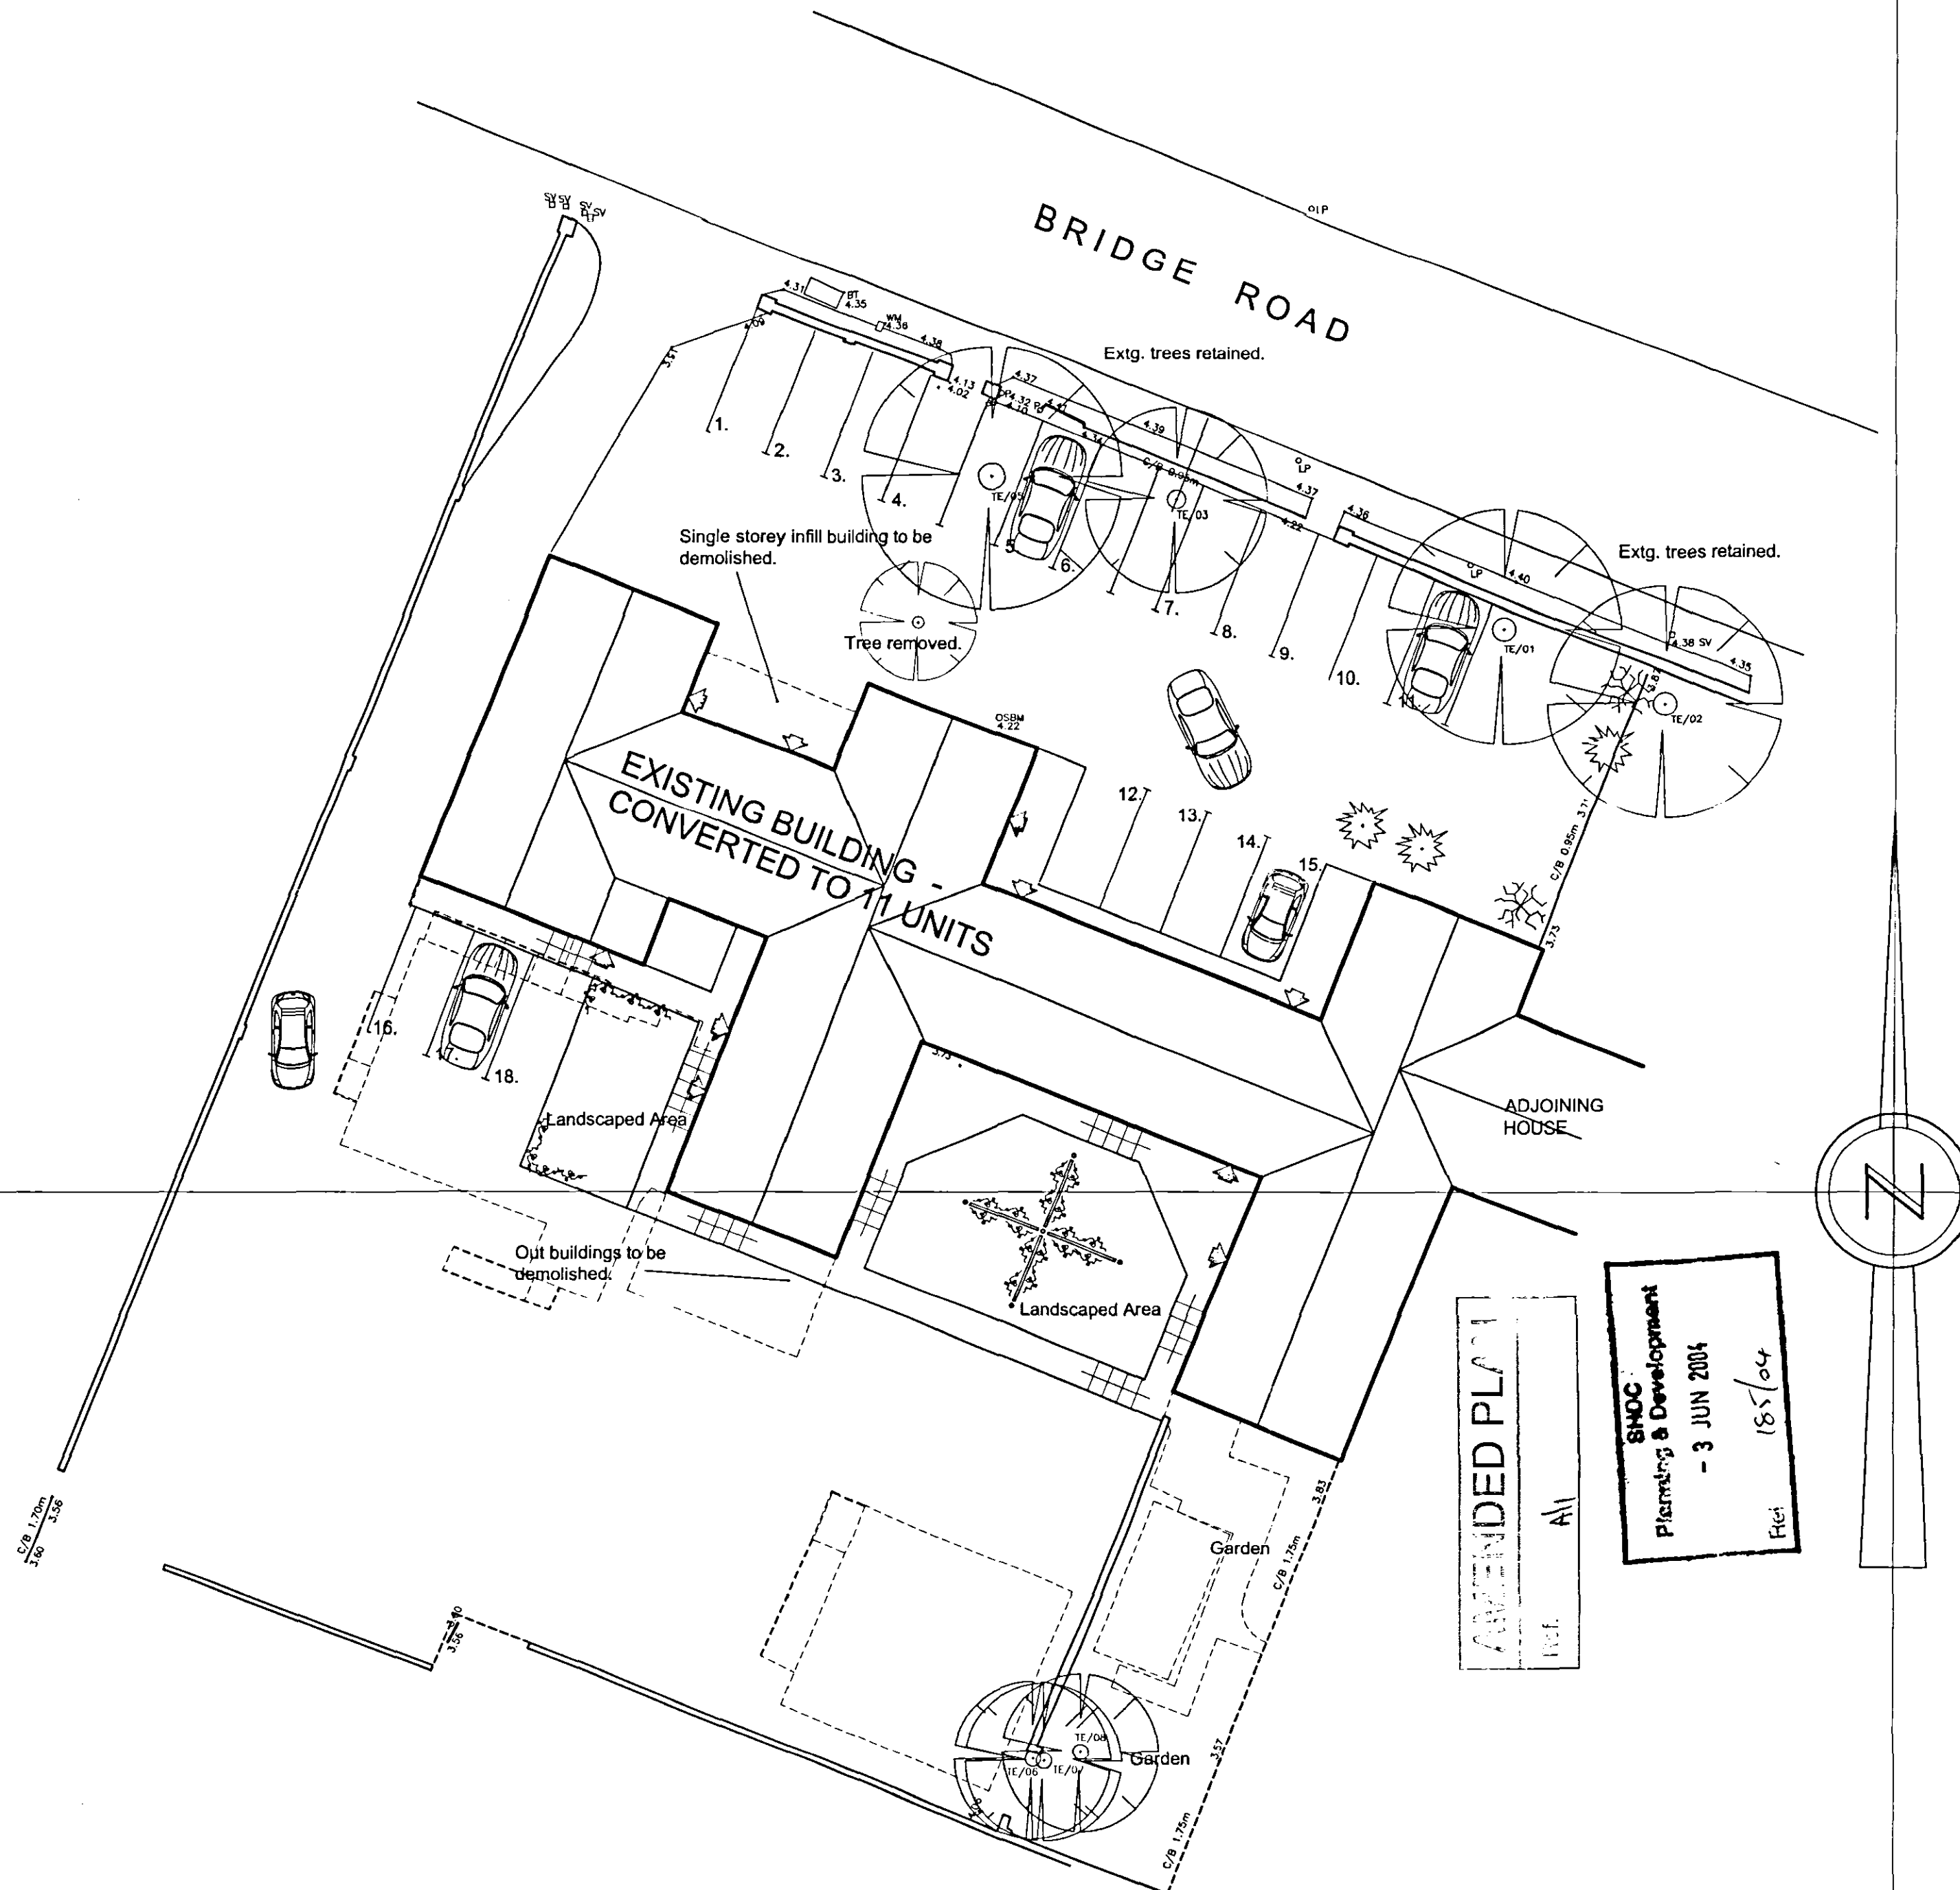

Henry Mein Partnership Architects

PROPOSED RESIDENTIAL DEVELOPMENT
69 BRIDGE ROAD
SUTTON BRIDGE

L.C.N. COMMUNITY COLLEGE

SITE PLAN

NUMBER	SCALE	DATE
5626/13 A	1/200	JAN. '04

Henry Mein Partnership Architects and Development Consultants	Tel 0115 947 6065	Fax 0115 924 0136
12 Clerendon Street Nottingham NG1 5HQ	E-mail info@henrymein.co.uk	Web www.henrymein.co.uk