


REVISION	DATE	BY	NO

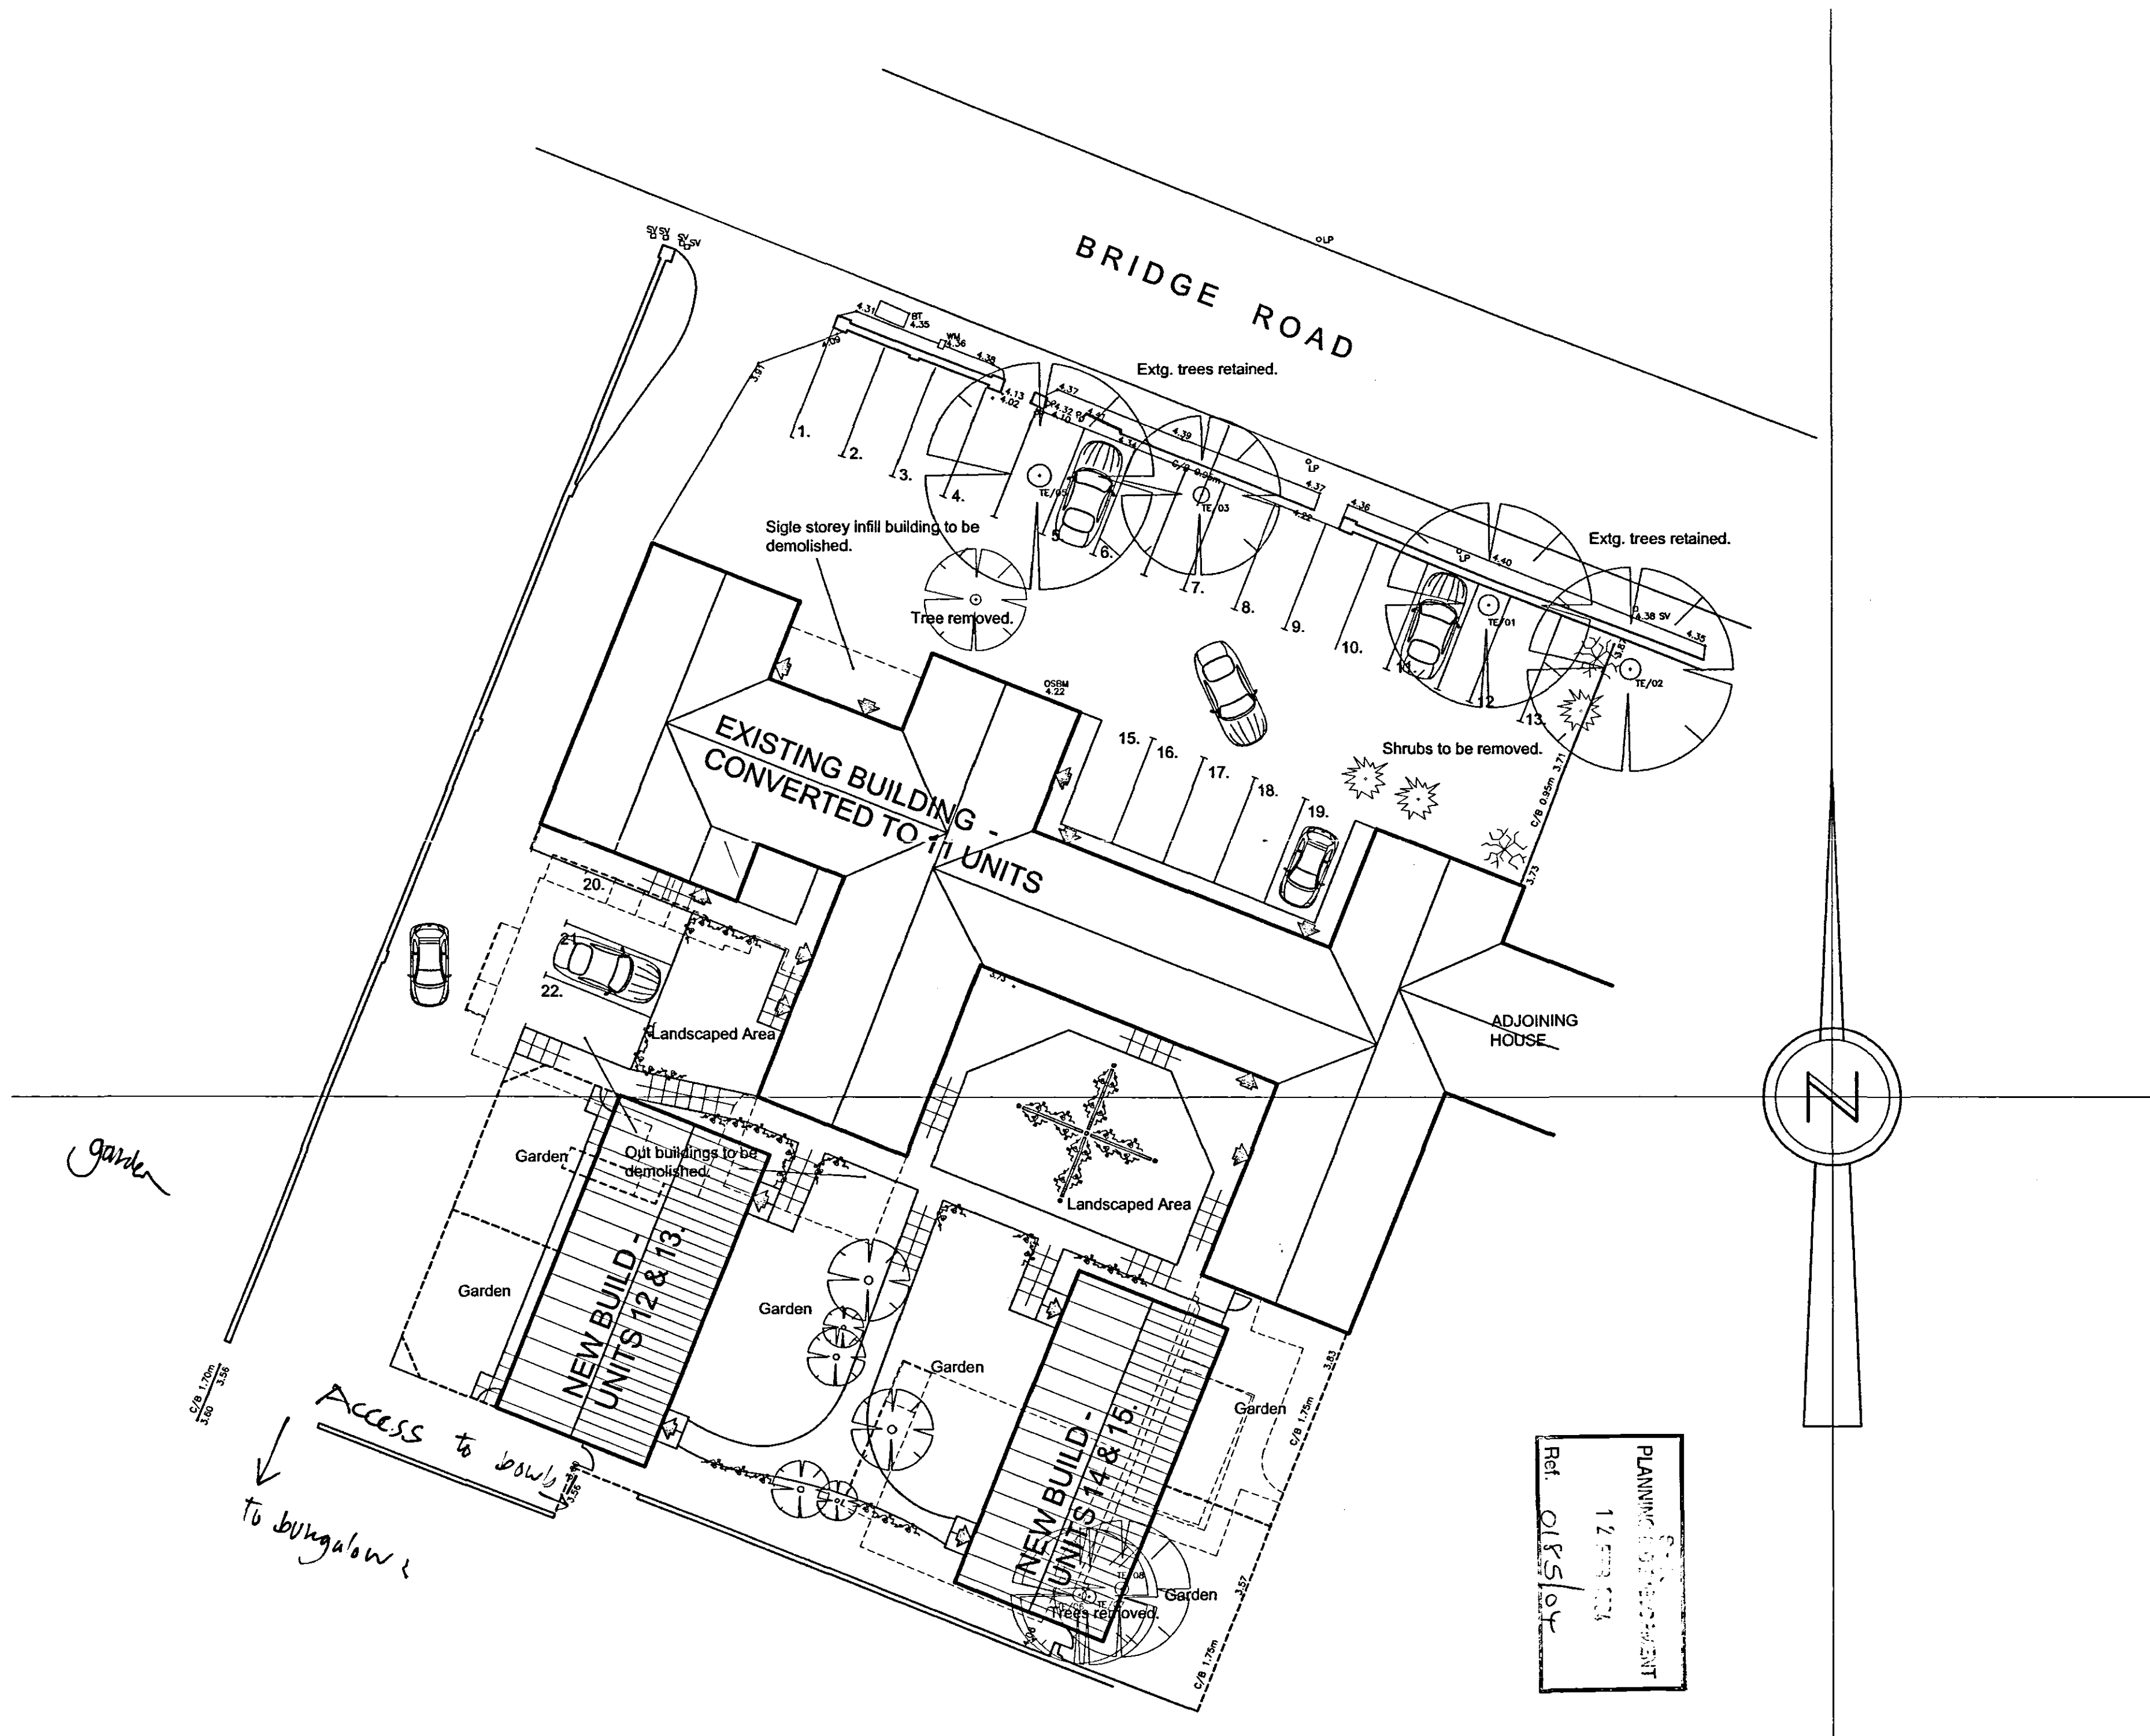

PLANNING & DEVELOPMENT
12.01.04
Ref. 0155/04

Henry Mein Partnership Architects

PROPOSED RESIDENTIAL DEVELOPMENT
69 BRIDGE ROAD
SUTTON BRIDGE

L.C.N. COMMUNITY COLLEGE

SITE PLAN

NUMBER	SCALE	DATE
5626/13	1/200	JAN. '04

Henry Mein Partnership Architects and Development Consultants 12 Clerkenwell Street Nottingham NG1 5HQ	Tel 0115 947 6065 Fax 0115 924 0136 E-mail info@henrymein.co.uk Web www.henrymein.co.uk
---	--