


This drawing is to be checked against all other relevant drawings including those by specialist. Copyright of Henry Mein Partnership DO NOT SCALE

REVISION	DATE	BY	No
New build units omitted.	1/6/04	kpr	A

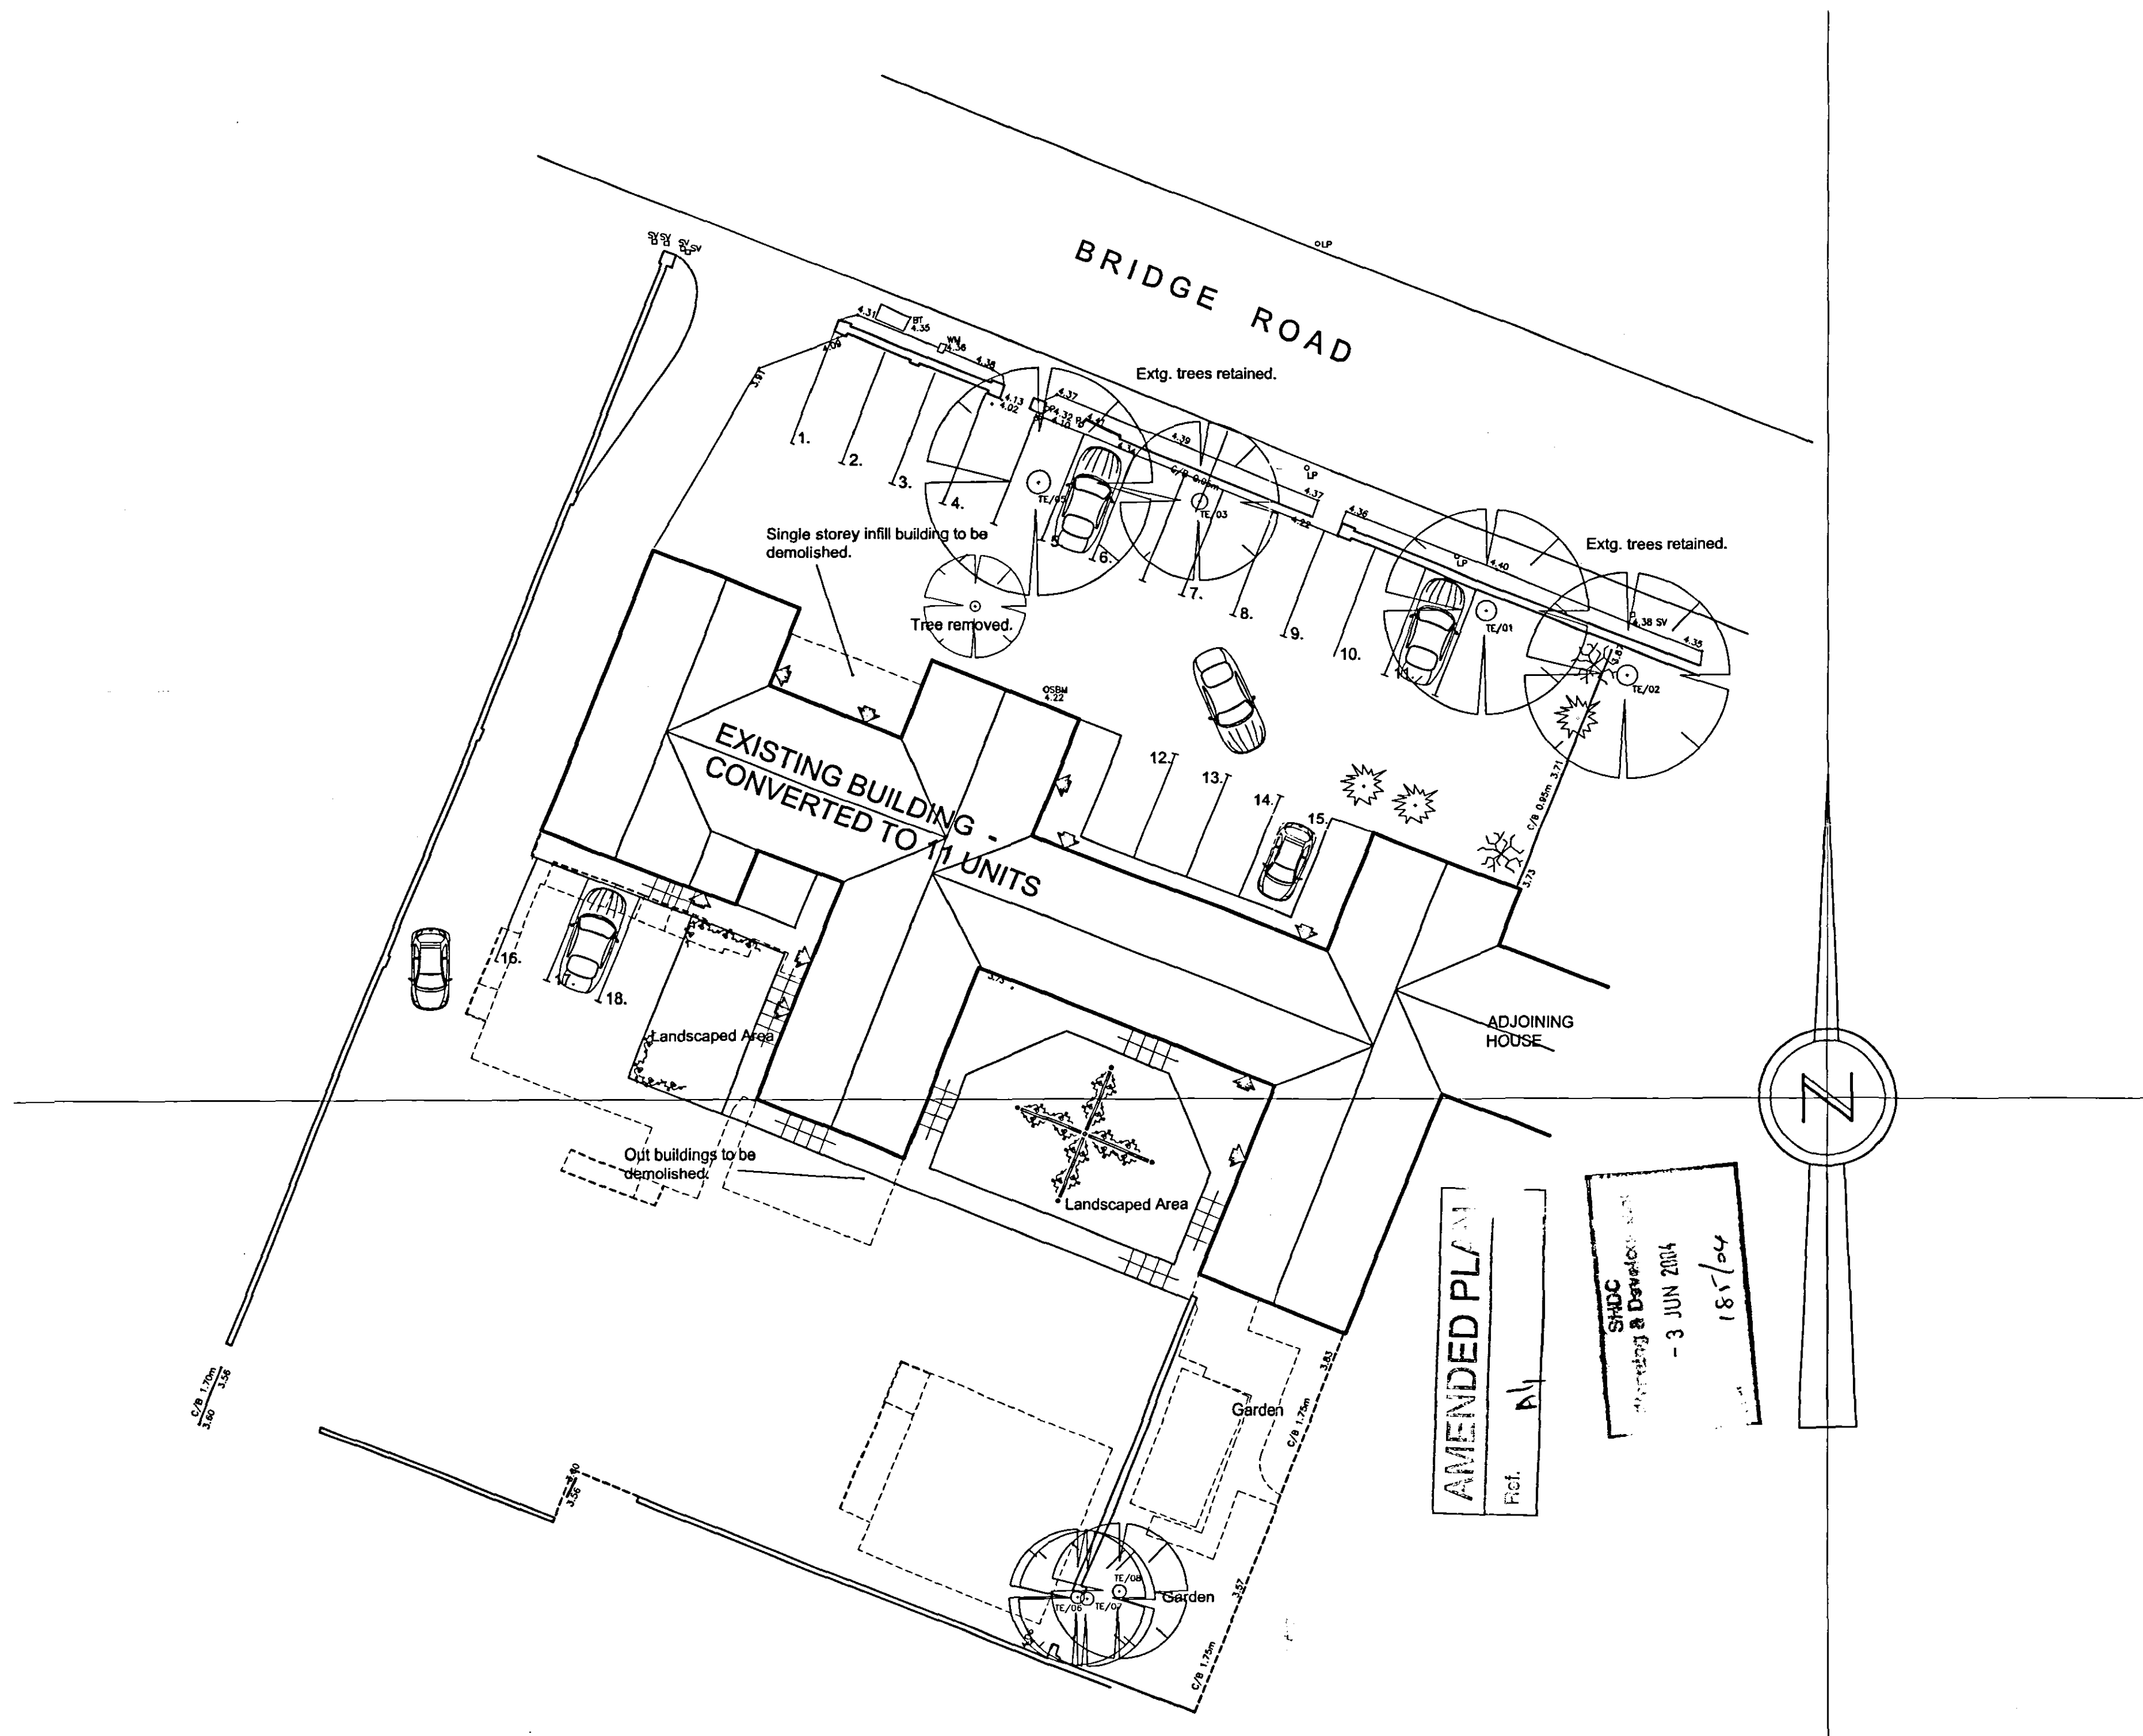

Henry Mein Partnership Architects		
PROPOSED RESIDENTIAL DEVELOPMENT 69 BRIDGE ROAD SUTTON BRIDGE		
L.C.N. COMMUNITY COLLEGE		
SITE PLAN		
NUMBER 5626/13 A	SCALE 1/200	DATE JAN. '04
Henry Mein Partnership Architects and Development Consultants 12 Clarendon Street Nottingham NG1 5HQ		
Tel 0115 947 6065 Fax 0115 924 0136 E-mail info@henrymein.co.uk Web www.henrymein.co.uk		