



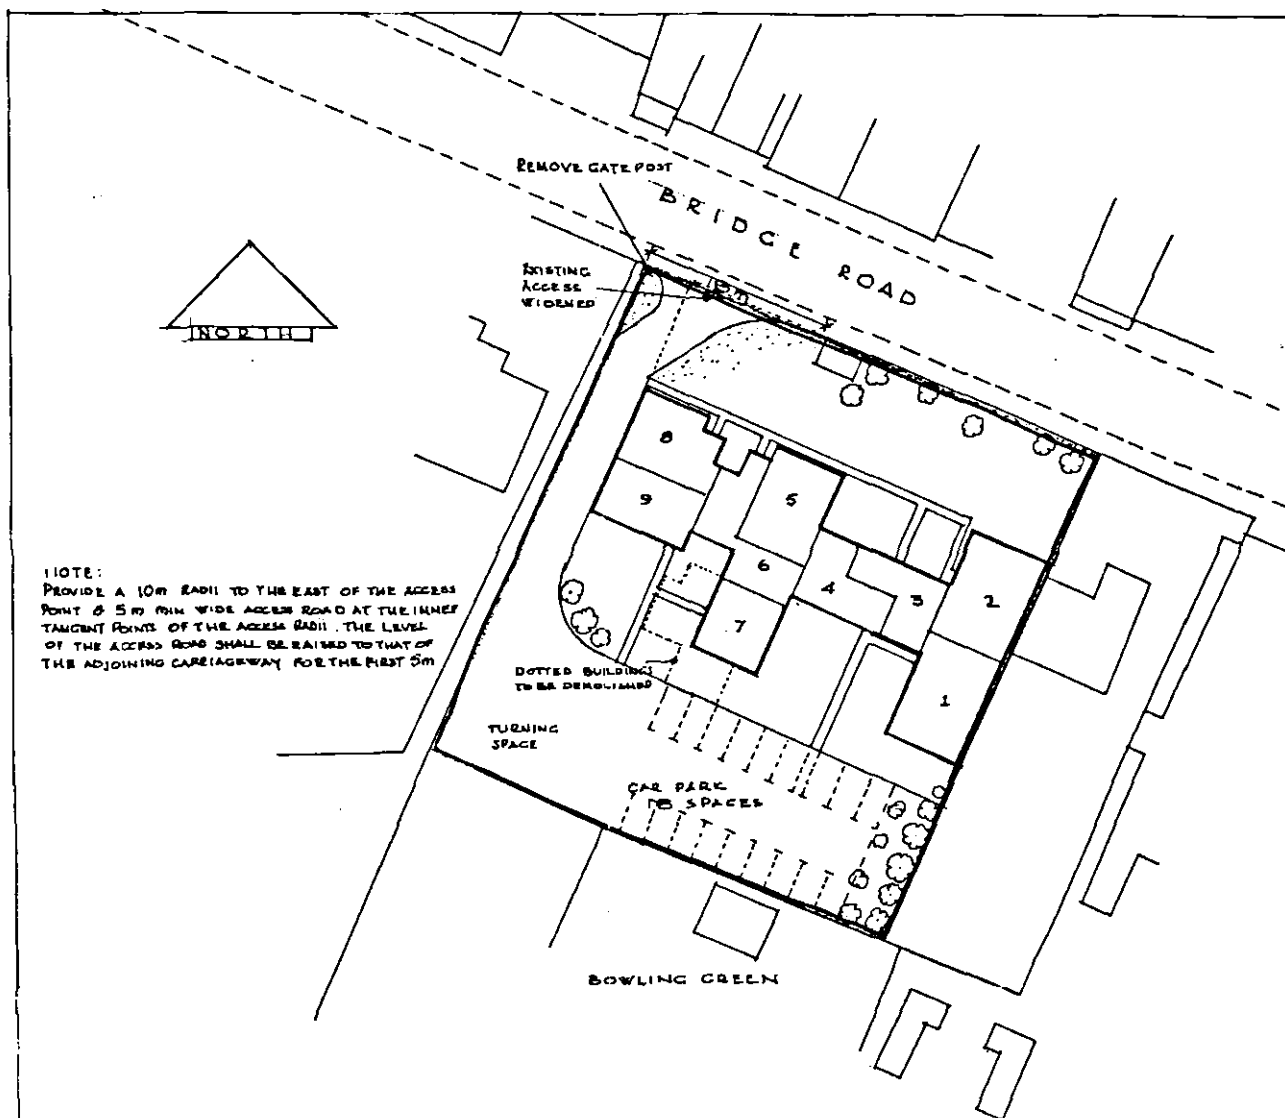

DRAWING NO 101/1 - SCALE 1/500 DATE FEB 1993

PROPOSED CONVERSION OF
THE OLD INFANTS SCHOOL.
BRIDGE ROAD, SUTTON BRIDGE.
FOR THE SPECIAL TRUSTEES OF GUYS.

POUNCE & EVANS
5 JUBILEE COURT, DERSINGHAM
KINGS LYNN, NORFOLK PE31 6HH.

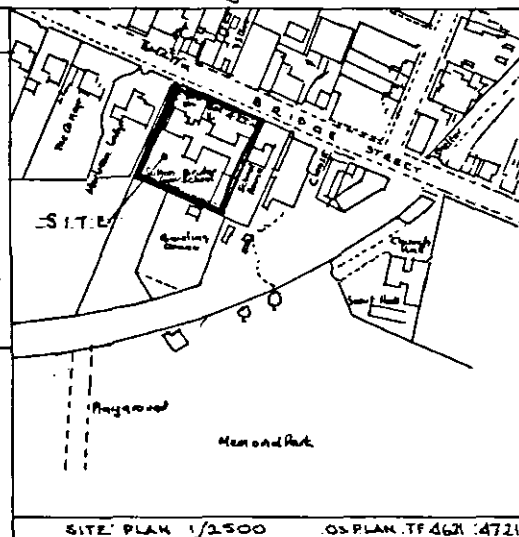

SITE PLAN 1/2500 OS PLAN TF463 4721

02 MAR 1993
0153/93