




14
17
34
238
11

This drawing is to be checked against all other relevant drawings including those by specialist. Copyright of Henry Mein Partnership DO NOT SCALE

REVISION	DATE	BY	No

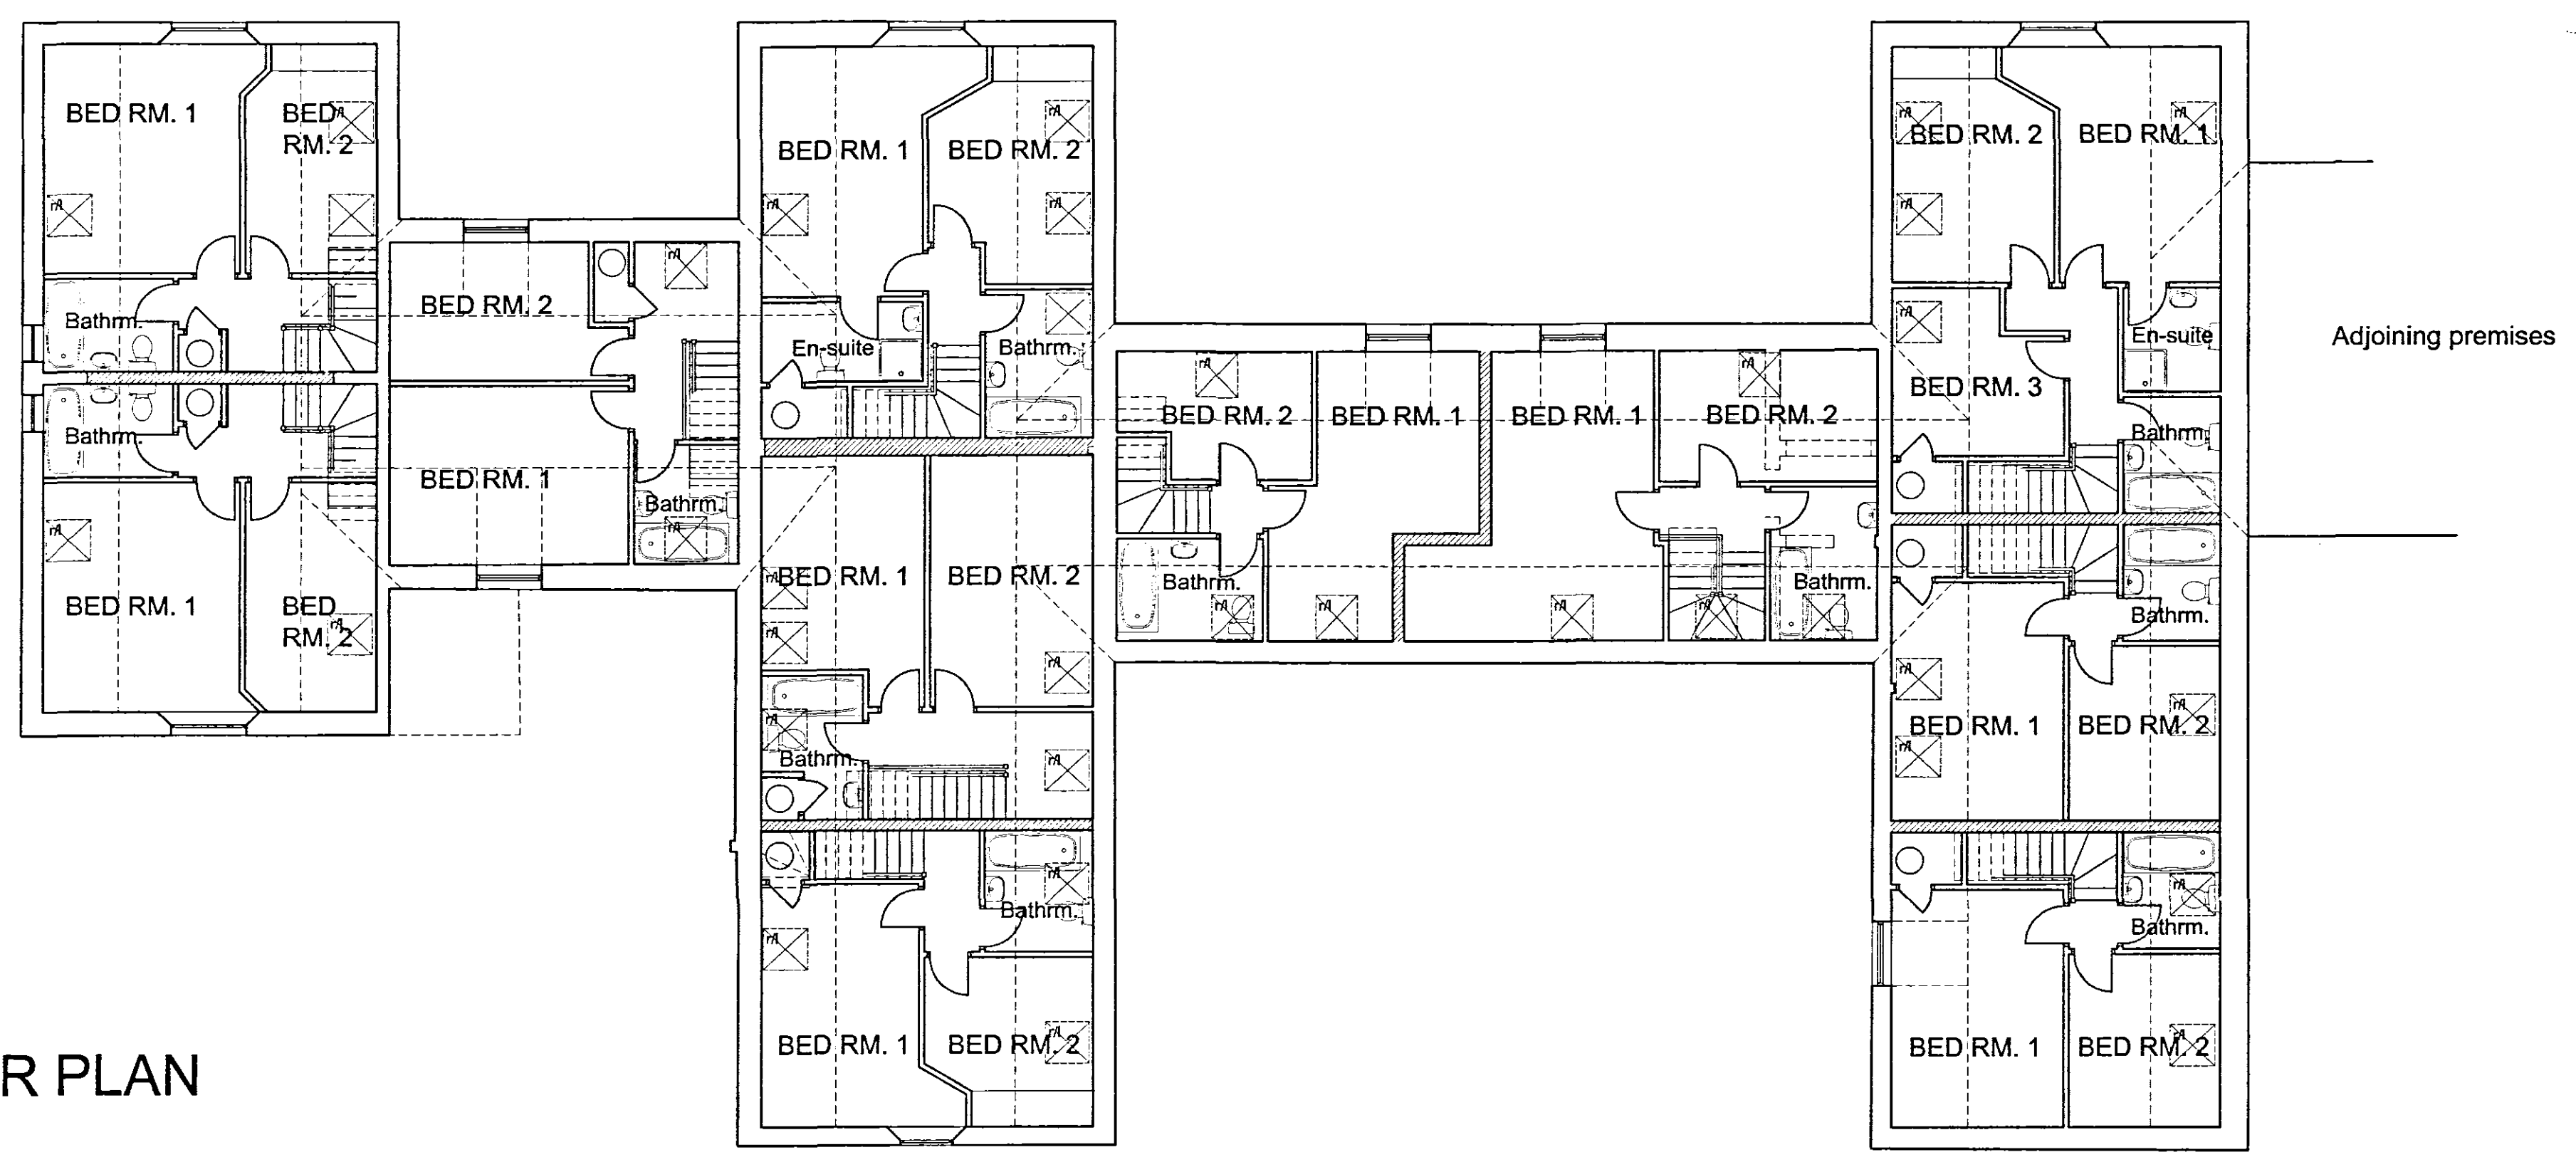

FIRST FLOOR PLAN

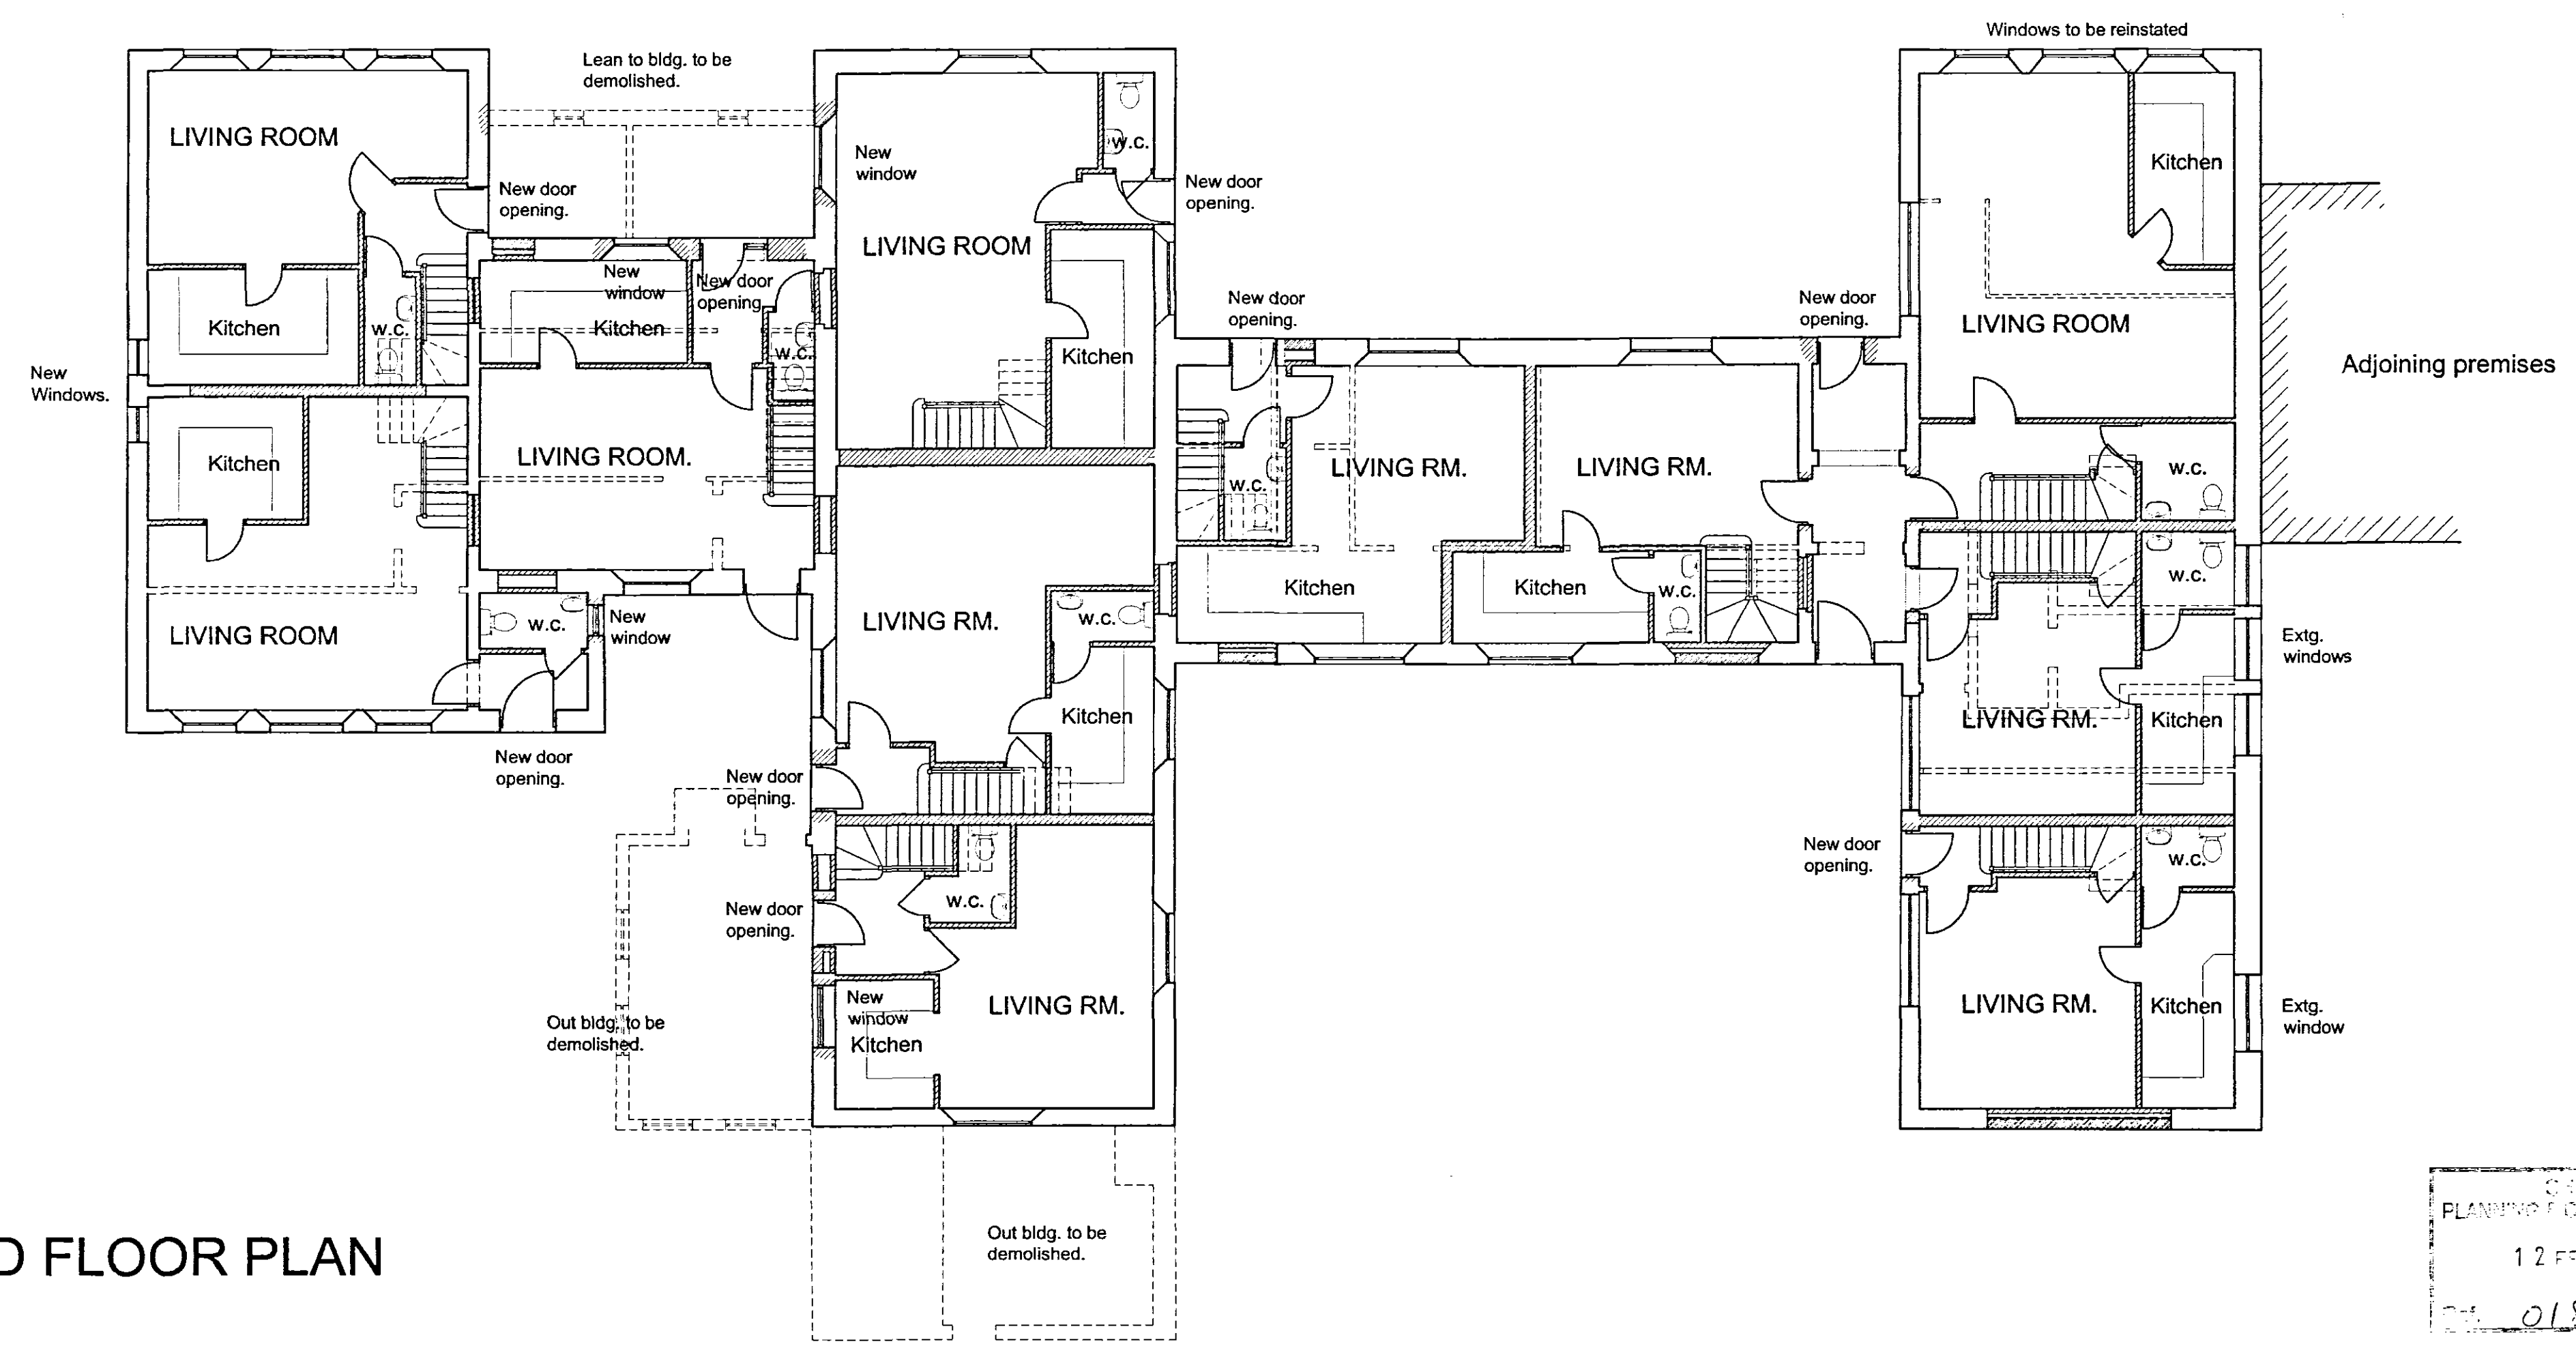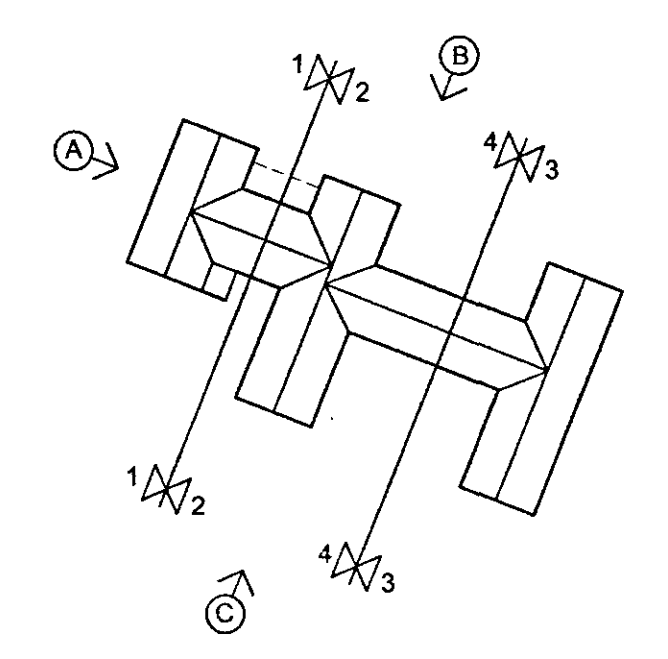

GROUND FLOOR PLAN

Henry Mein Partnership Architects			
PROPOSED RESIDENTIAL SCHEME		PROJECT	
69 BRIDGE ROAD SUTTON BRIDGE			
L.C.N. COMMUNITY COLLEGE		CLIENT	
FLOOR PLANS			
NUMBER	SCALE	DATE	
5626/10	1/100	DEC. '03	
Henry Mein Partnership Tel 0115 947 6065 Architects and Development Consultants Fax 0115 924 0136 12 Clarendon Street E-mail info@henrymein.co.uk Nottingham NG1 5HQ Web www.henrymein.co.uk			

12 FEB 2004
0185/04