
ROBIN BRADLEY BUILDING DESIGN

Building Design Service


Greetwell Place, 2, Limekiln Way, Greetwell Rd., Lincoln. LN2 4US.

Tel. 01522 519569 office hours
or 01522 537106
Fax 01522 520394
Mobile 07957 584630

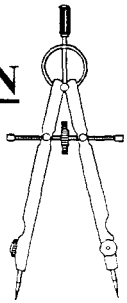


21 FEB 2000

Ref: 0205/00

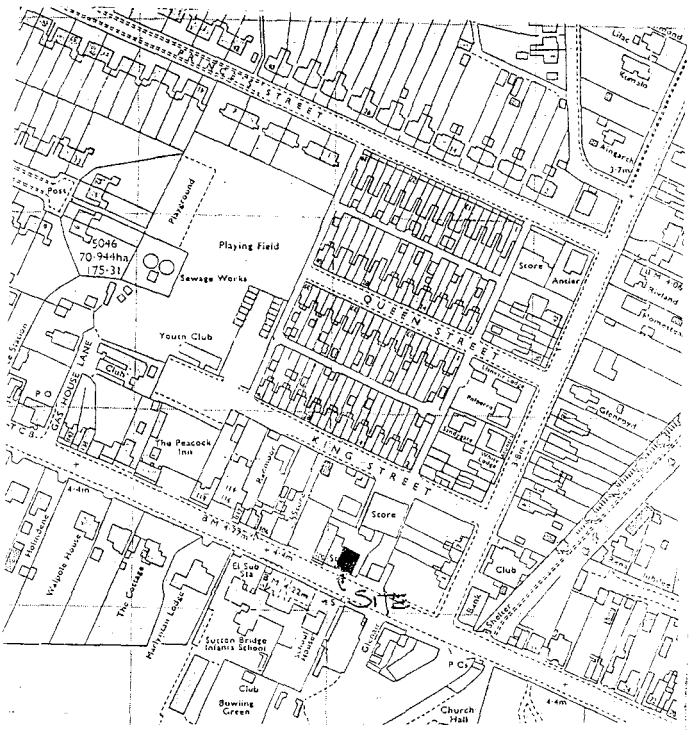


LOCATION PLAN 1:2500

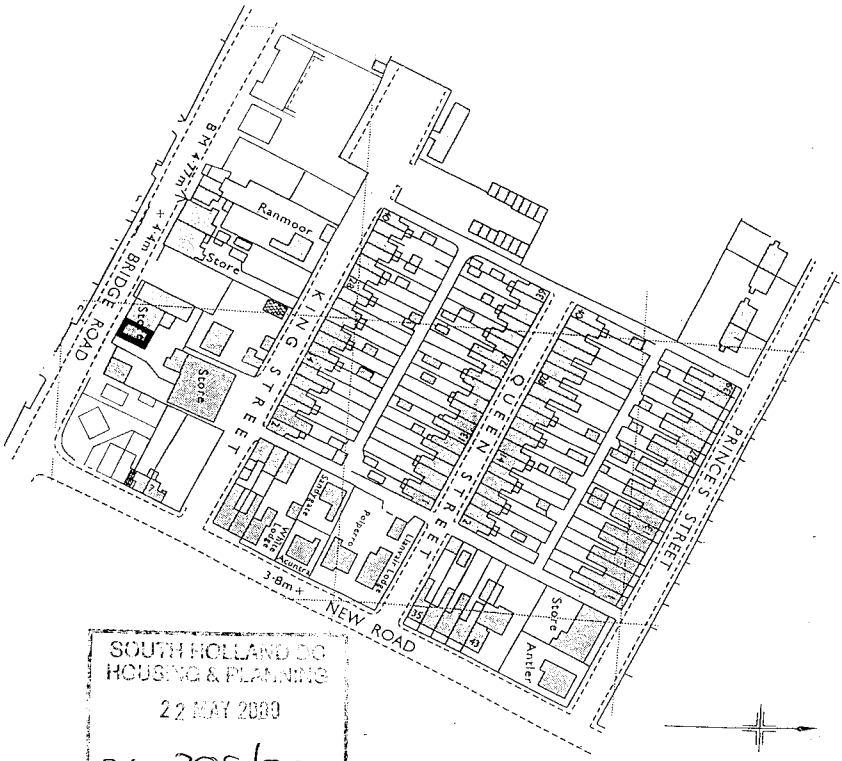

SOUTH HOLLAND D.C.
HOUSING & PLANNING
22 MAY 2000
Ref: 205/00

CERTIFICATE
COPY OF FILED PLAN
H.M. LAND REGISTRY

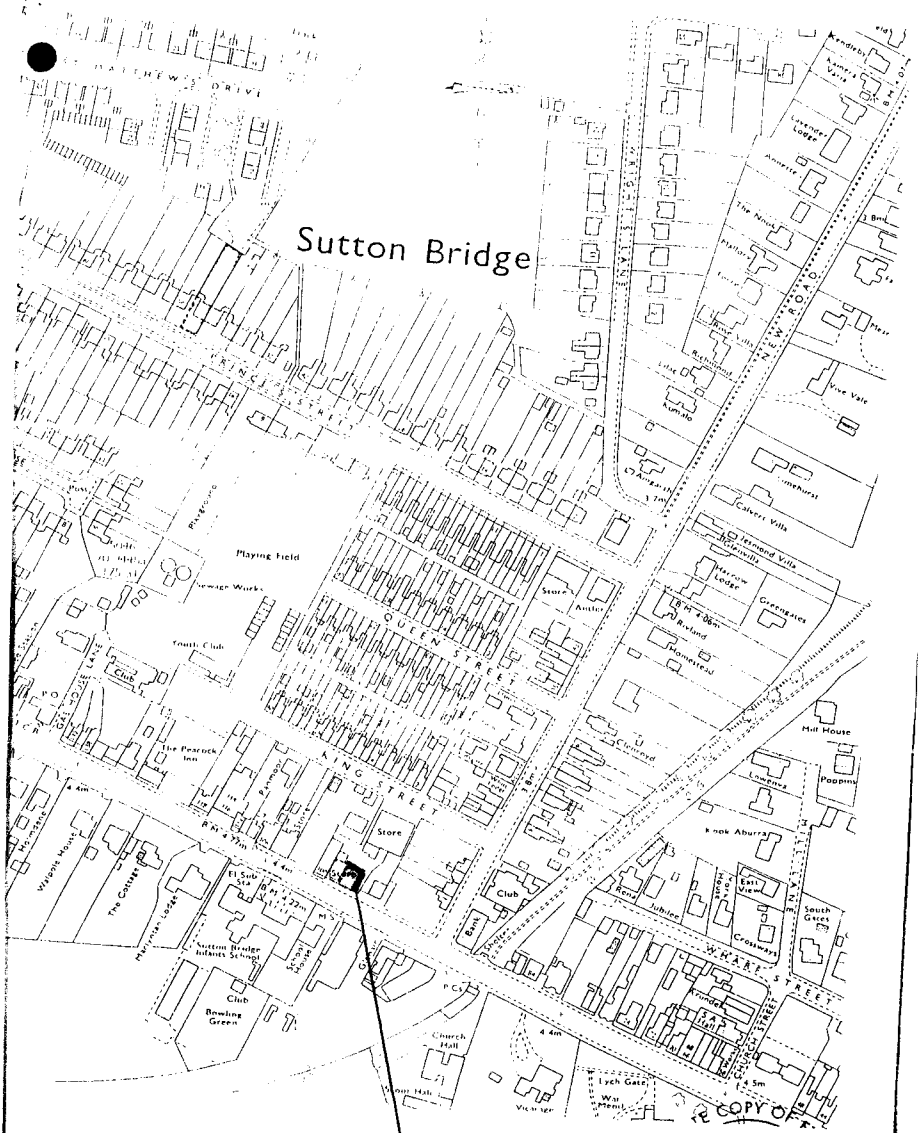


COPY OF

H137(HL)

OFFICE COPY issued by
HULL
DISTRICT LAND REGISTRY
Title No: LL155333
COPY (liable to distortion)
of plan to Consolidate
dated 30 NOV 1989

(Revised 3/96)

209100

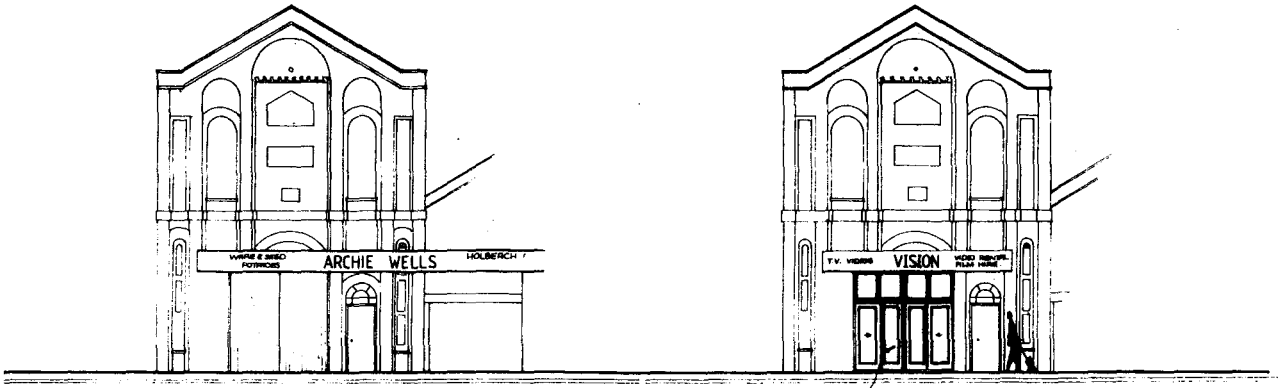


EXISTING FACADE

NEW PAIR EXISTING PROFESS DOORS WITH 2 N° PATIO STYLE DOORS TO SUIT EXISTING STYLE


PROPOSED FACADE


SOUTH HOLLAND D.C.
PLANNING DEPT.
17 JAN 1989
REF... H49/88

PROPOSED ALTERATIONS TO FRONT ELEVATION OF BUILDING AT 126 BRIDGE ROAD, SUTTON BRIDGE.
FOR MR W.R. & J.A. LAWES

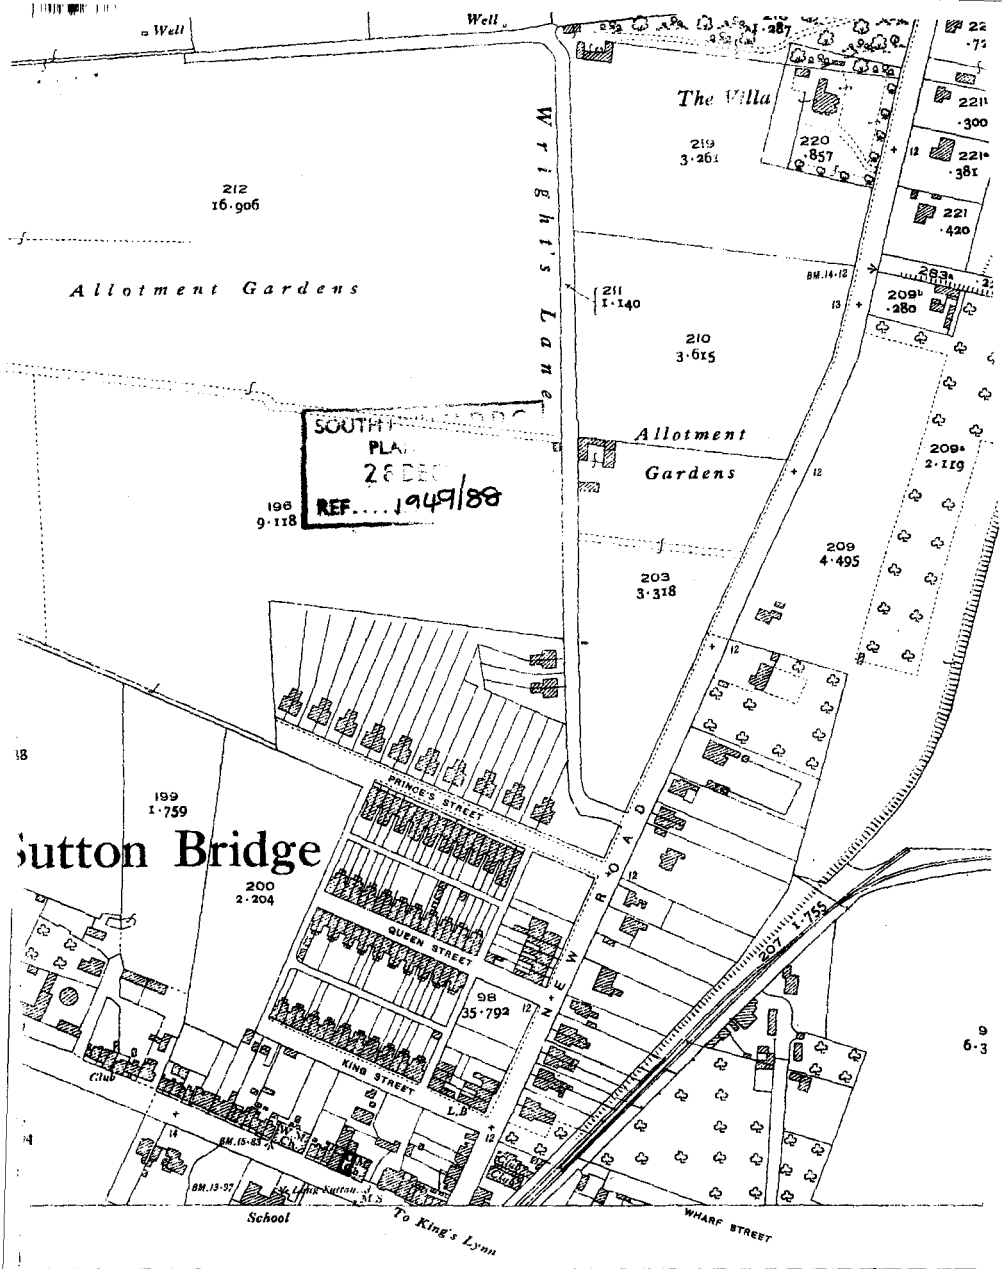

SOUTH
PLA
28 DEC
REF.... 1949/88
HARVEY

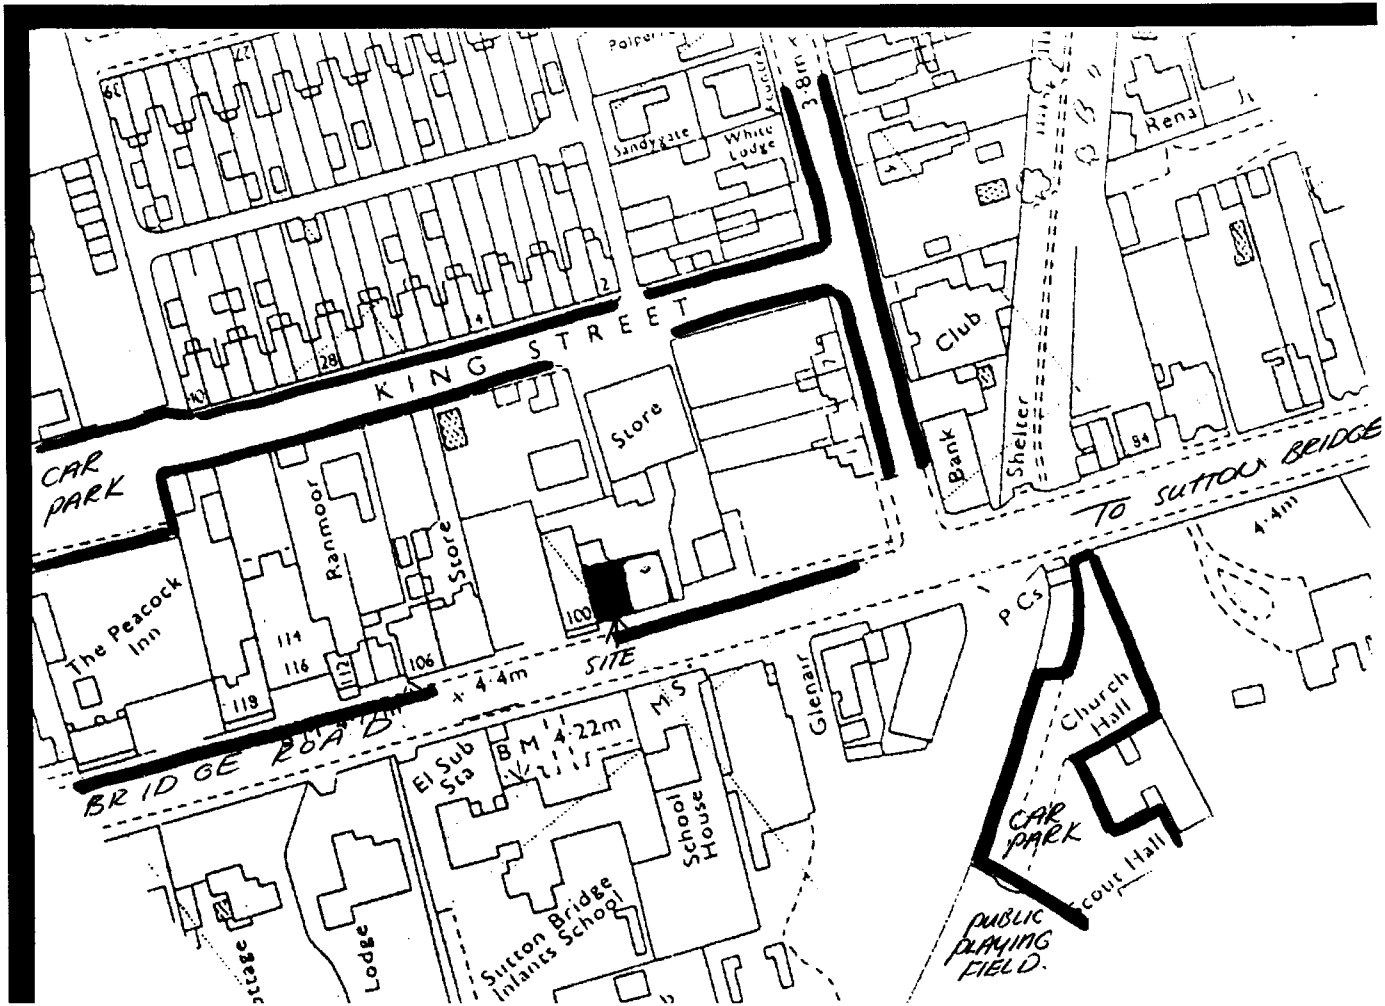
KING STREET
CAR PARK
Store
Ranmoor
Store
The Peacock Inn
114
116
119
112
106
100
SITE
4·4m
BRIDGE ROAD
El Sub Sta
BM 4·22m
MS
School House
Sutton Bridge Infants School
Lodge
Glenair
Sandygate
White Lodge
3·8m
Club
Bank
Shelter
94
Rena
To SUTTON BRIDGE
4·4m
PCs
Church Hall
CAR PARK
Scout Hall
PUBLIC PLAYING FIELD.

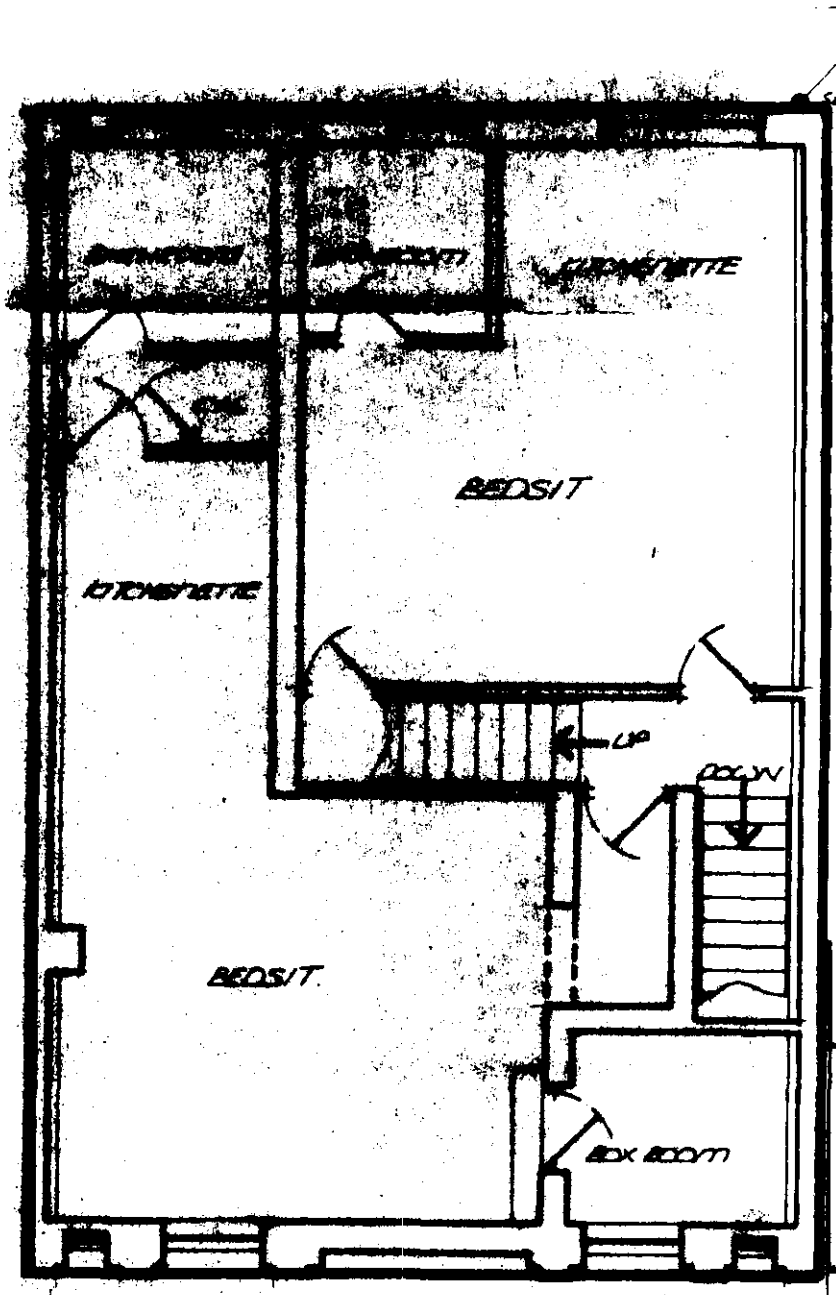

27/3/90
351/90

EXISTING 1ST FLOOR

FLEETWOOD BUILDERS.



PROJECT

PROPOSED 2 N° [redacted] TO SECOND FLOOR OF THE BRIDGE ROAD, SUTTON BRIDGE, SPALDING, LINCS

DRAWING DESCRIPTION

DATE MARCH '90


DRWG No. FD 0041 / 1

REVISIONS	DES

PLANNING


CHECKED BY

27/3/90

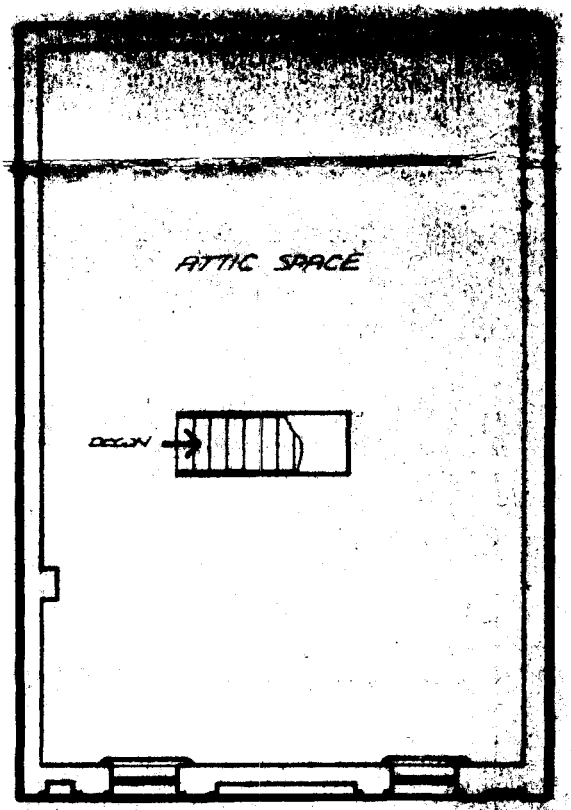


27/3/90
351/90

EXISTING 2ND FLOOR

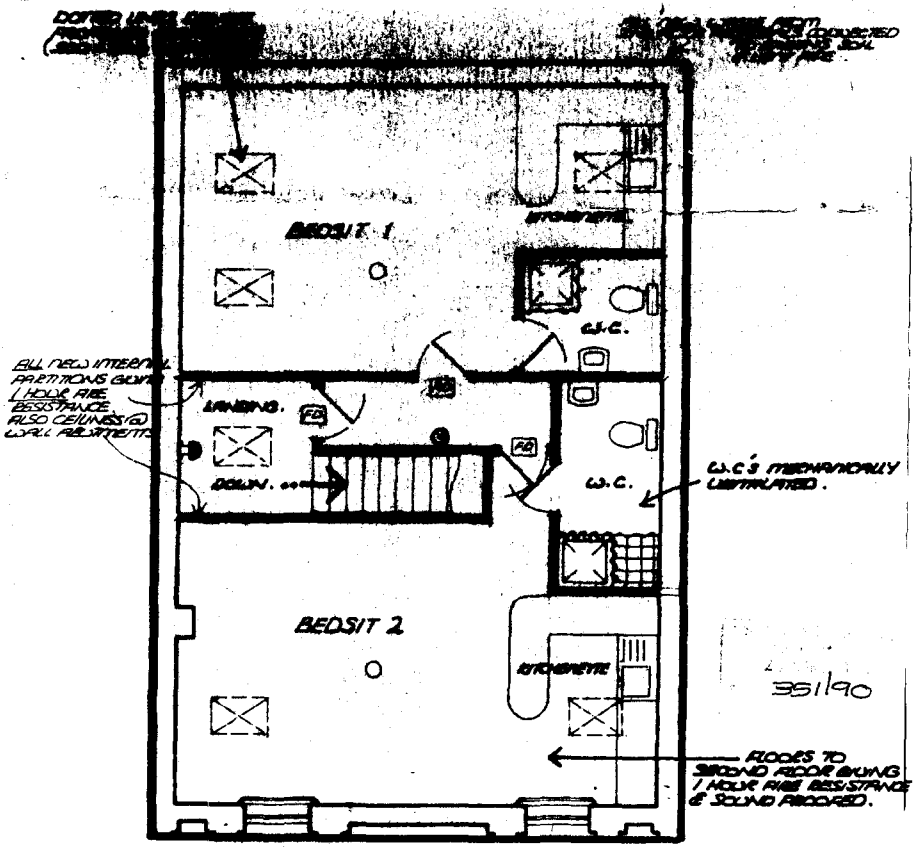


PROPOSED 2ND FLOOR

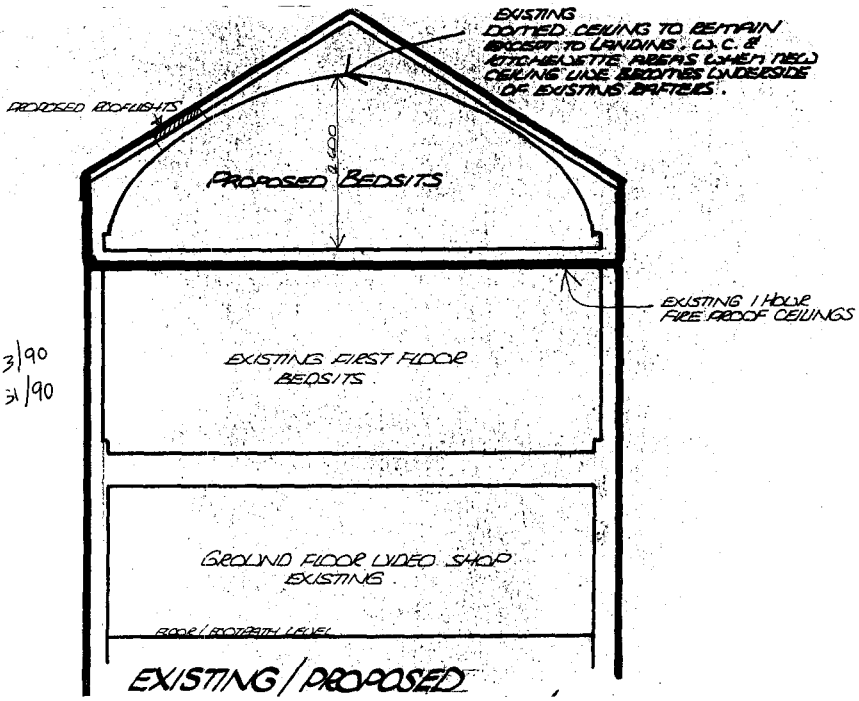

EXISTING / PROPOSED

3/90
31/90

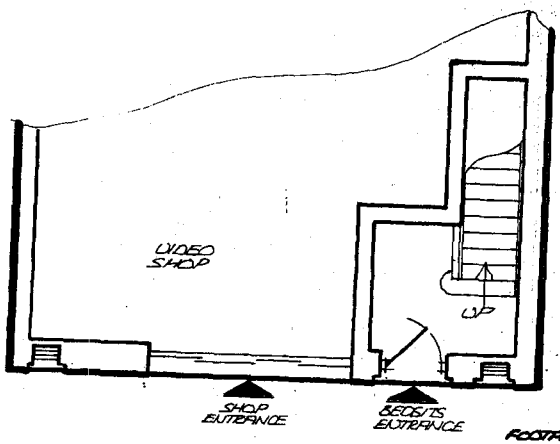


EXISTING GROUND FLOOR

BRIDGE ROAD.


27/
3

H18/1518/89

PROPOSE
SUTTON L

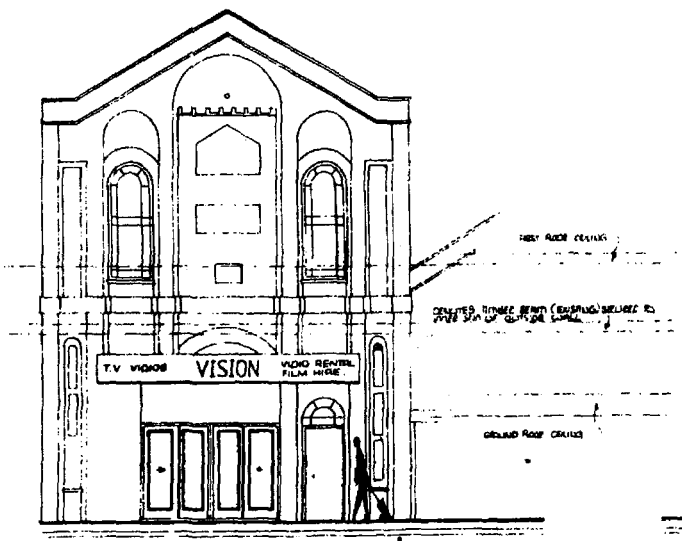

EXISTING FRONT ELEVATION

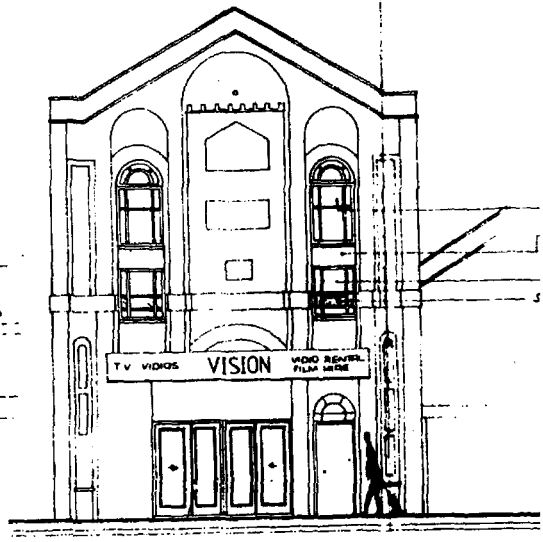

PROPOSED FRONT ELEVATION

PLANNING PERMISSION GRANTED FOR
VIDEO SHOP FROM WAREHOUSE
9 FEBRUARY 1989 PLANNING REF: H18/1149/88.

AMENDED PLAN

AMENDED PLAN
Ref. 276/89 6/6/89

R.C.W.P.



EXISTING FRONT ELEVATION

FOUNDATIONS:

UNDER CAVITY WALLS AS SHOWN ABOVE 700 WIDE x 300 DEEP CONCRETE STRIP FOUNDATIONS. FOUNDATION CONCRETE CAST IN SITU. FOUNDATIONS TAKEN DOWN TO A DEPTH 750 BELOW GROUND LEVEL OR TO AN APPROVED RAFT BASE.

SUB-STRUCTURE WALLS:

100 DENSE CONCRETE BLOCKWORK, CLASS

FIRST FLOOR WALL CONSTRUCTION:

TO BE 250 CAVITY WALLS WHEN BUILT DIRECTLY OFF GROUND FLOOR CAVITY WALLS ARE SHOWN OTHERWISE WALLS TO BE 100 STUD WORK PARTITIONS. CONSTRUCTED FROM 75 x 50 HERO & SOLE PLATES @ 75 x 50 VERT. STUDS @ 400 CTRS. 12.7 GYPROC PLASTERBOARD & SKIM TO BOTH SIDES. STUD WALLS RUNNING PARALLEL TO JOIST DIRECTION TO BE BOLTED OFF DOUBLED UP ROOF JOISTS. TO BE IN ADDITION TO NORMAL JOIST SPACING. EXTERNAL WALLS

EXIST

ITMN INSULATIO JOIST

12.7 GYPROC PLASTE

ITMN 100 RIGID INSULATION QUILT


12.7 GYPROC PLASTE CEILING + PLASTER FINISH.


LINCOLNSHIRE SHEET CXLIV.3 SECTION A

Scale 104·16 Feet to one inch.

The boundary between the points lettered A-B-C hereon is the site of the former boundary shown on the 1904 edition Ordnance Survey Map


SUTTON BRIDGE PARISH SOUTH HOLLAND DISTRICT

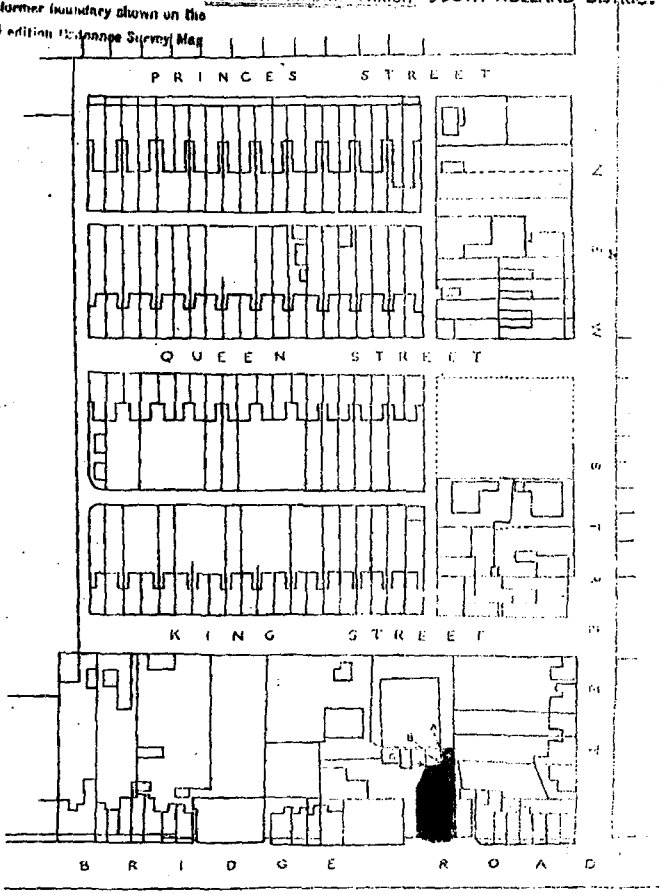


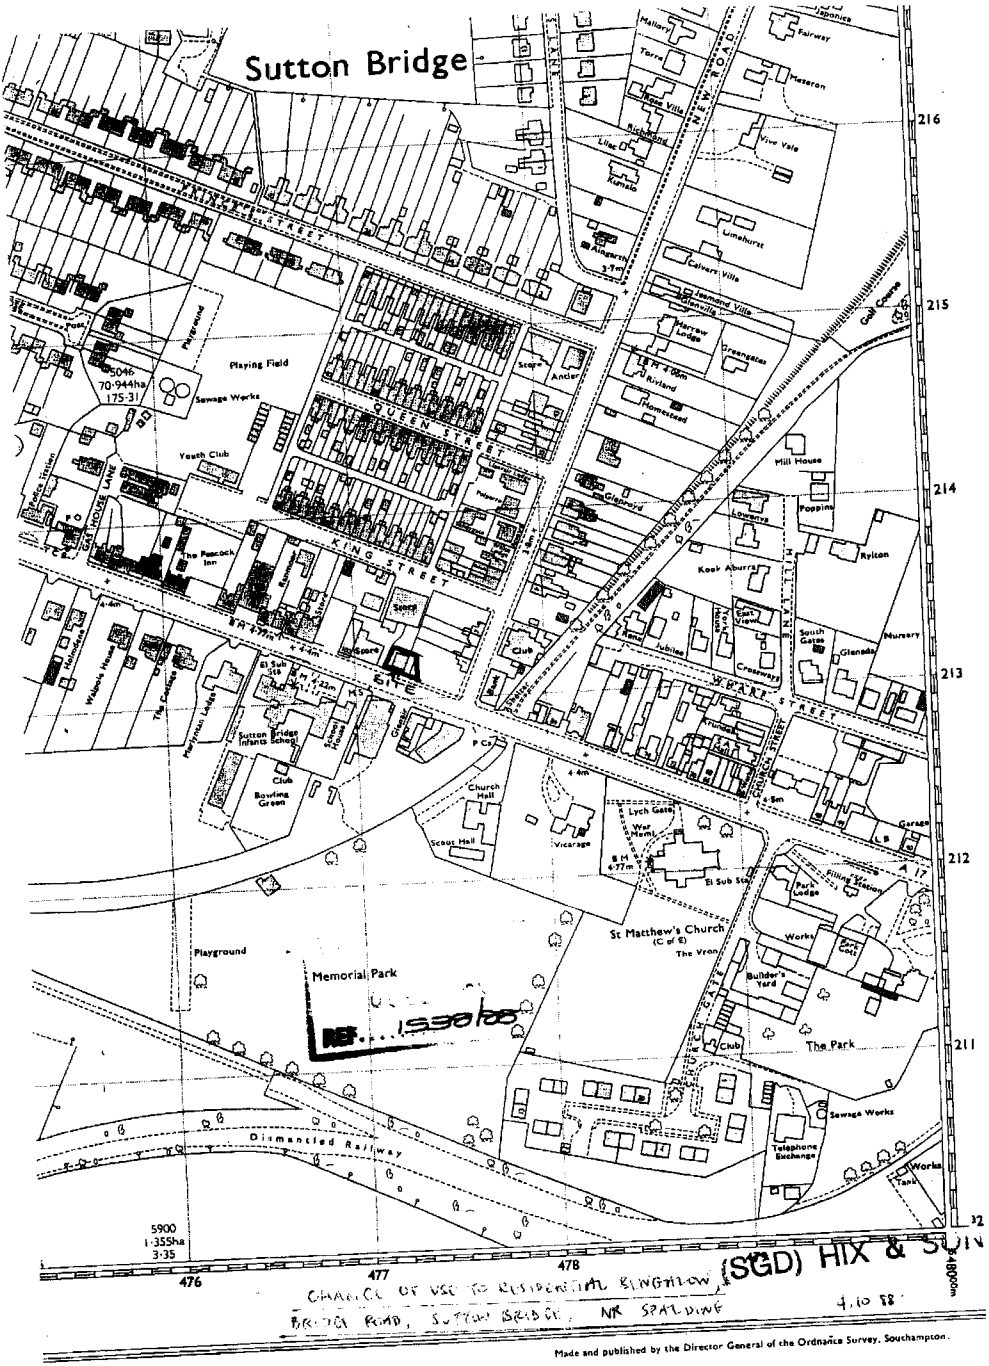
Sutton Bridge
Playing Field
Sewage Works
Youth Club
Scout Hall
Vicarage
Church Hall
Bowling Green
Sutton Bridge Infants School
Memorial Park
Playground
St Matthew's Church
(C of E)
The Park
Sewage Works
Dismantled Railway
Telephone Exchange
Works
Garage
Club
The Peacock Inn
Gas Governor
Pumping Station
Sub Sta
Mast
Tank
Cemetery
Allotments
Tennis Courts
Bus Station
Public Conveniences
Lych Gate
War Memorial
Park Lodge
Builder's Yard
Filling Station
Nursery
Glenside
Rylton
Poppins
Hill House
Kool Aburra
Jubilee
Crossways
Riverside
Homestead
Riverland
Ingleside
Calvert Villa
Diamond Villa
Lime Vale
Limehurst
Meseron
Fairwat
Torra
Mellon
Richmond
Lilac
Kimsa
Praesetas
Marlow Lodge
Golf Course
Glenwood
Scout
Ancaster
Cedar House
Walnut House
Mulberry House
The College
Harrison Lodge
Hillcrest
Rose Cottage
Ivy Cottage
Rose Villa
Vine Vale
Aingarth
Sunset
Cedar Villa
Glenwood
Ancaster
Mulberry
Scout
Club


H8/1144/90

H8/1351/90

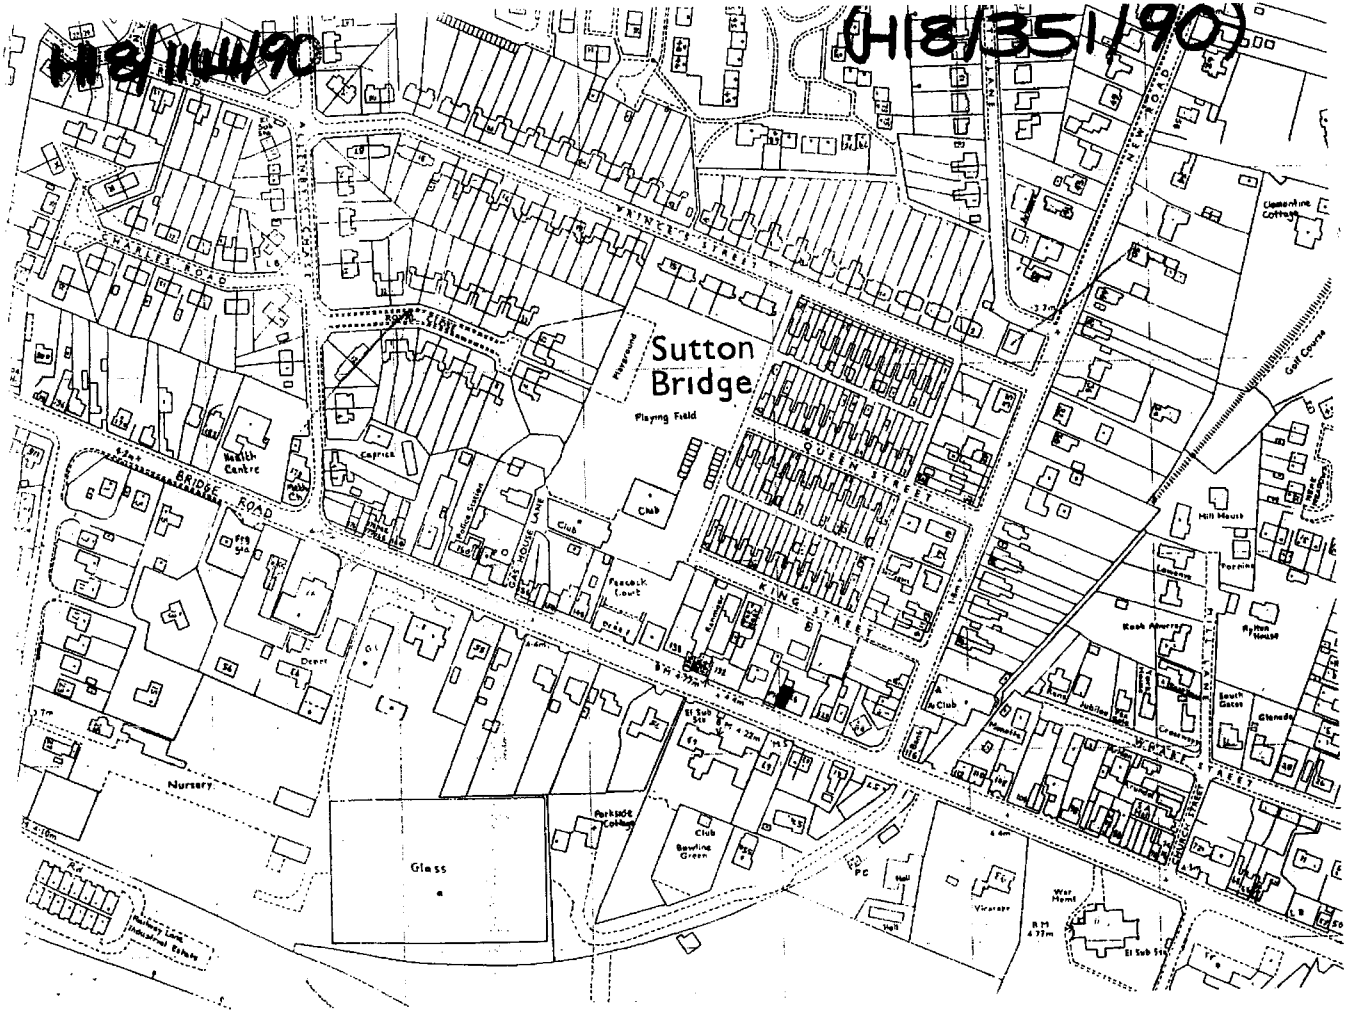

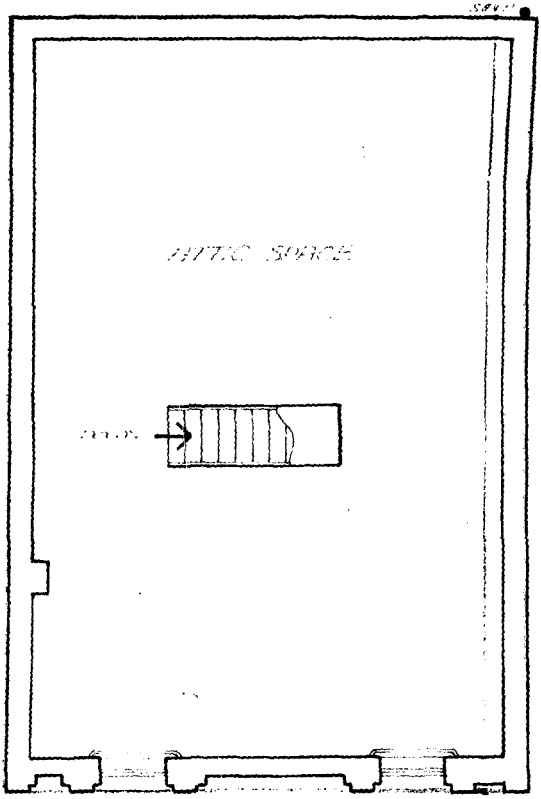


EXISTING 2ND FLOOR

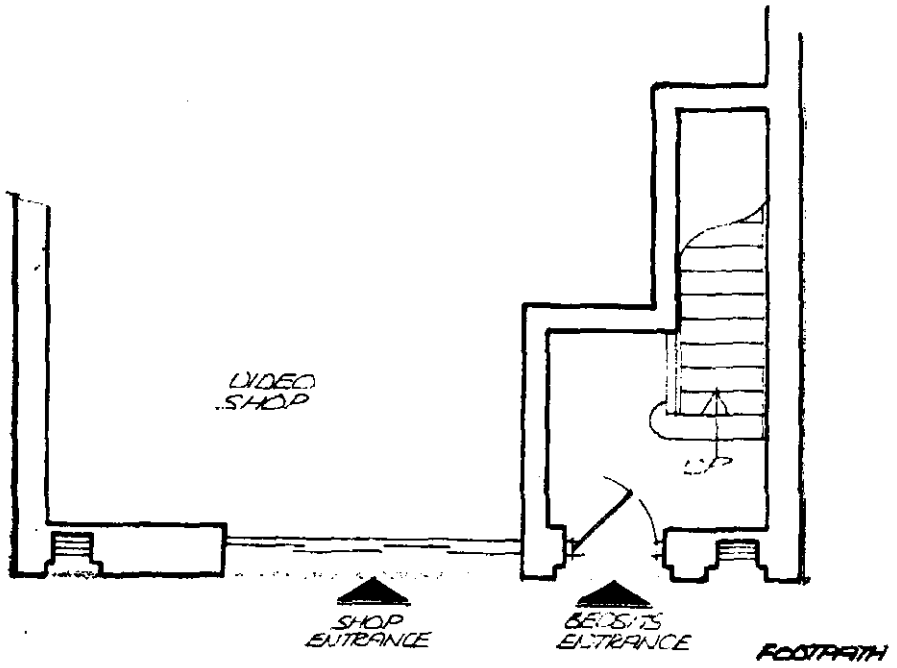


EXISTING GROUND FLOOR


BRIDGE ROAD .

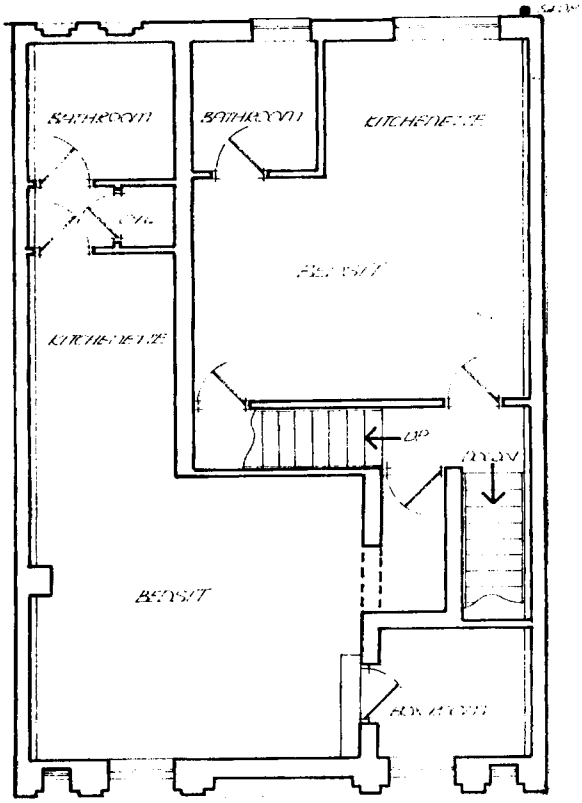

EXISTING 1ST FLOOR

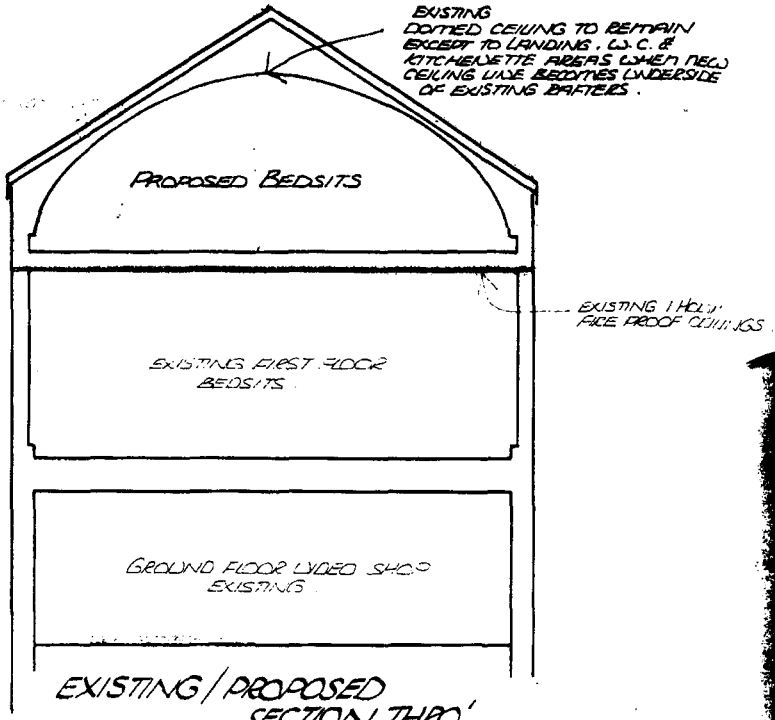

EXISTING / PROPOSED
SECTION THRO'

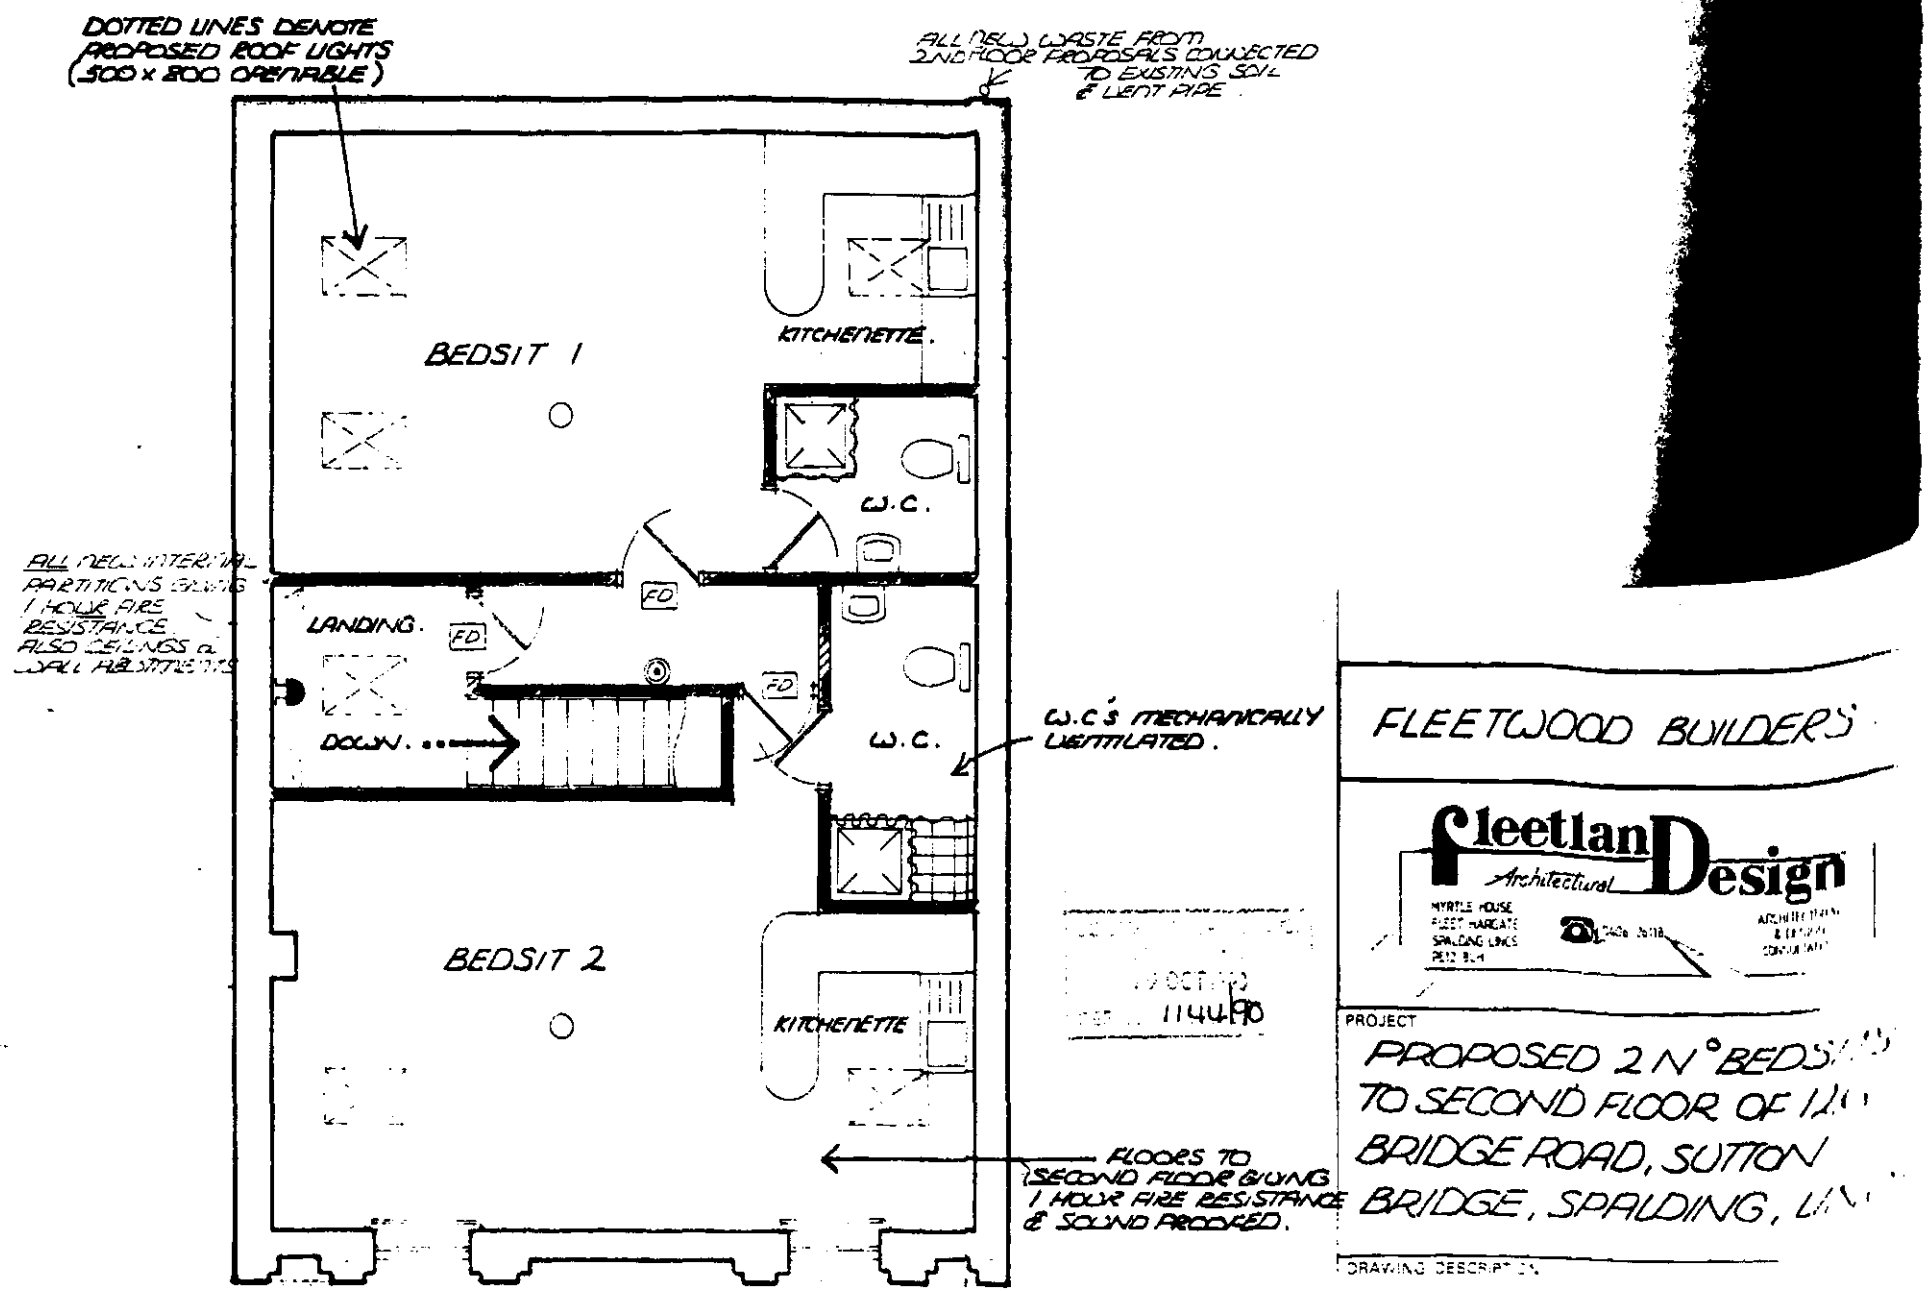

FLEETWOOD BUILDERS

Fleetland Architectural Design


MYRTLE HOUSE
FLEET HARGATE
SPALDING LINCS

PROJECT


PROPOSED 2 N° BEDSITS TO SECOND FLOOR OF 120 BRIDGE ROAD, SUTTON BRIDGE, SPALDING, LINS

DRAWING DESCRIPTION


DATE MARCH '90

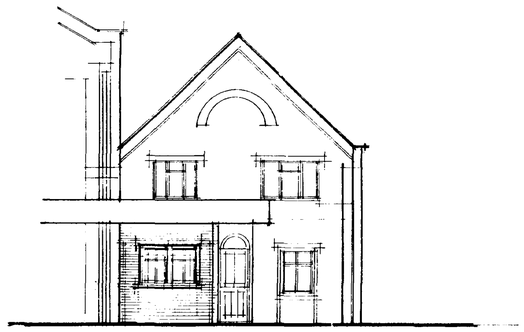

FRONT ELEVATION

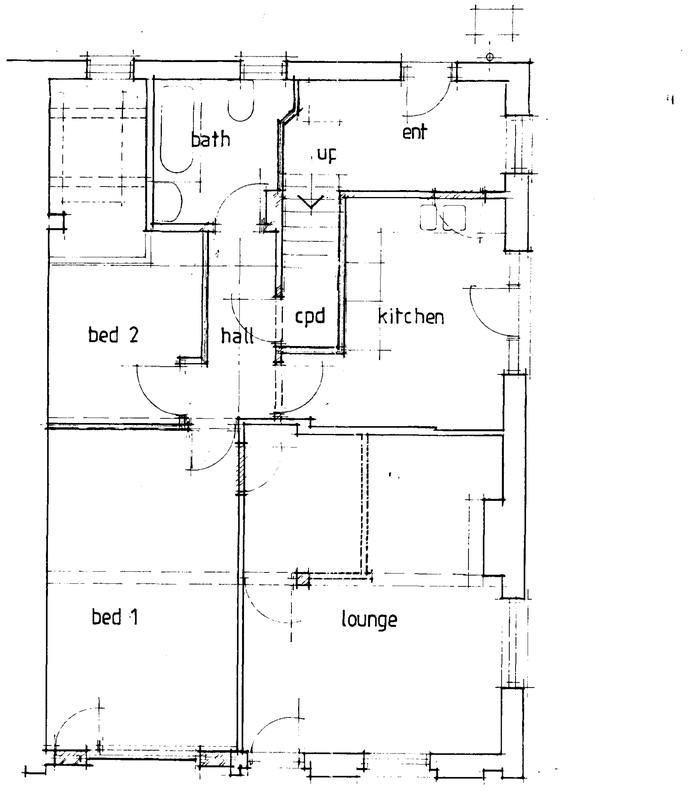

GROUND FLOOR

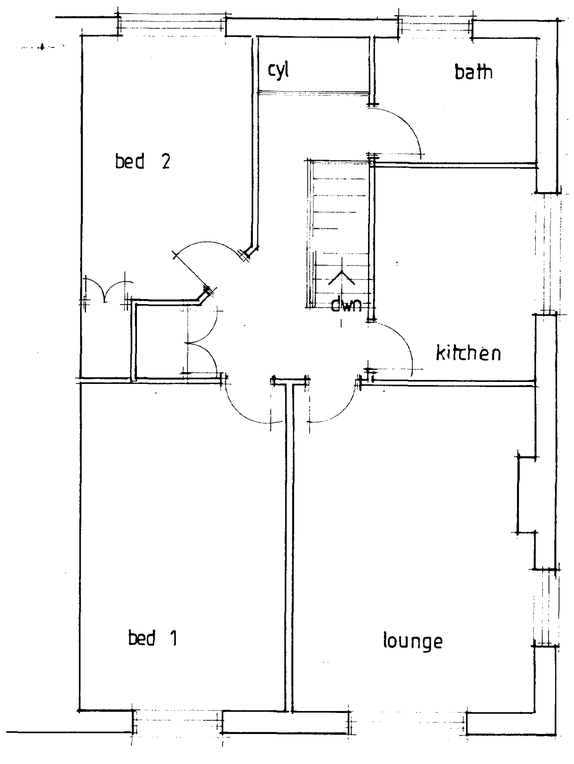

FIRST FLOOR


SOUTH KESTEVEN DC
HOUSING & PLANNING
21 FEB 2000
Ref: 0285/00

DETERMINED
PLAN


ROBIN BRADLEY BUILDING DESIGN
Greetwell Place, 2, Limekiln Way,
Greetwell Road, Lincoln. LN2 4US.
Telephone. 01522 519569/537106.

Project Conversion
Bridge road, Sutton Bridge
Client

Scale: 1.50 1.100 **Date:** 2.00 **Dwg No:** 22.00/2

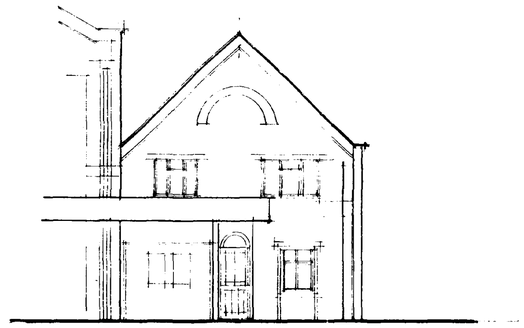

FRONT ELEVATION

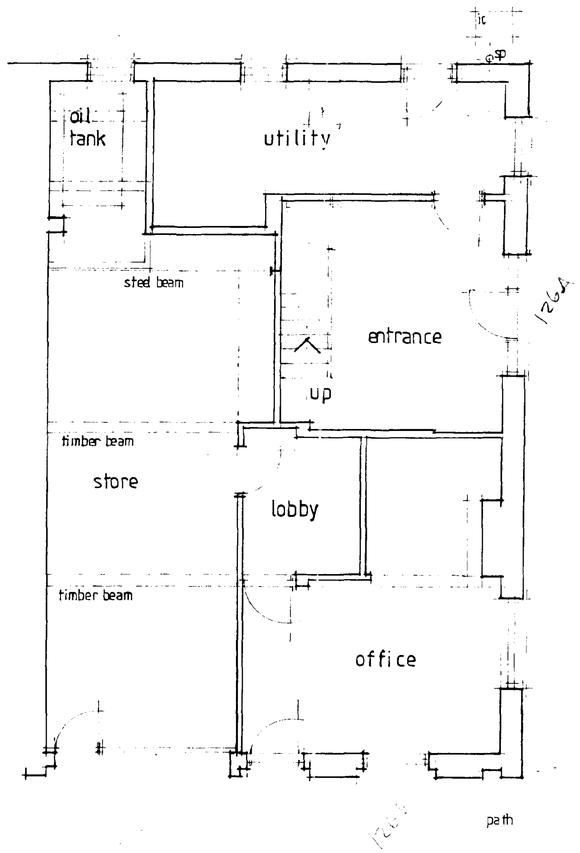

GROUND FLOOR

FIRST FLOOR

SOUTH HOLLAND DC
HOUSING & PLANNING
21 FEB 2000
Ref: 020s100.

existing

DETERMINED
PLAN

ROBIN BRADLEY BUILDING DESIGN
Greetwell Place, 2, Limekiln Way,
Greetwell Road, Lincoln. LN2 4US.
Telephone. 01522 519569/537106.

Project Conversion
Bridge road, Sutton Bridge
Client

Scale: 1.50 1.100 Date: 2.00 Dwg No: 22.00/1