


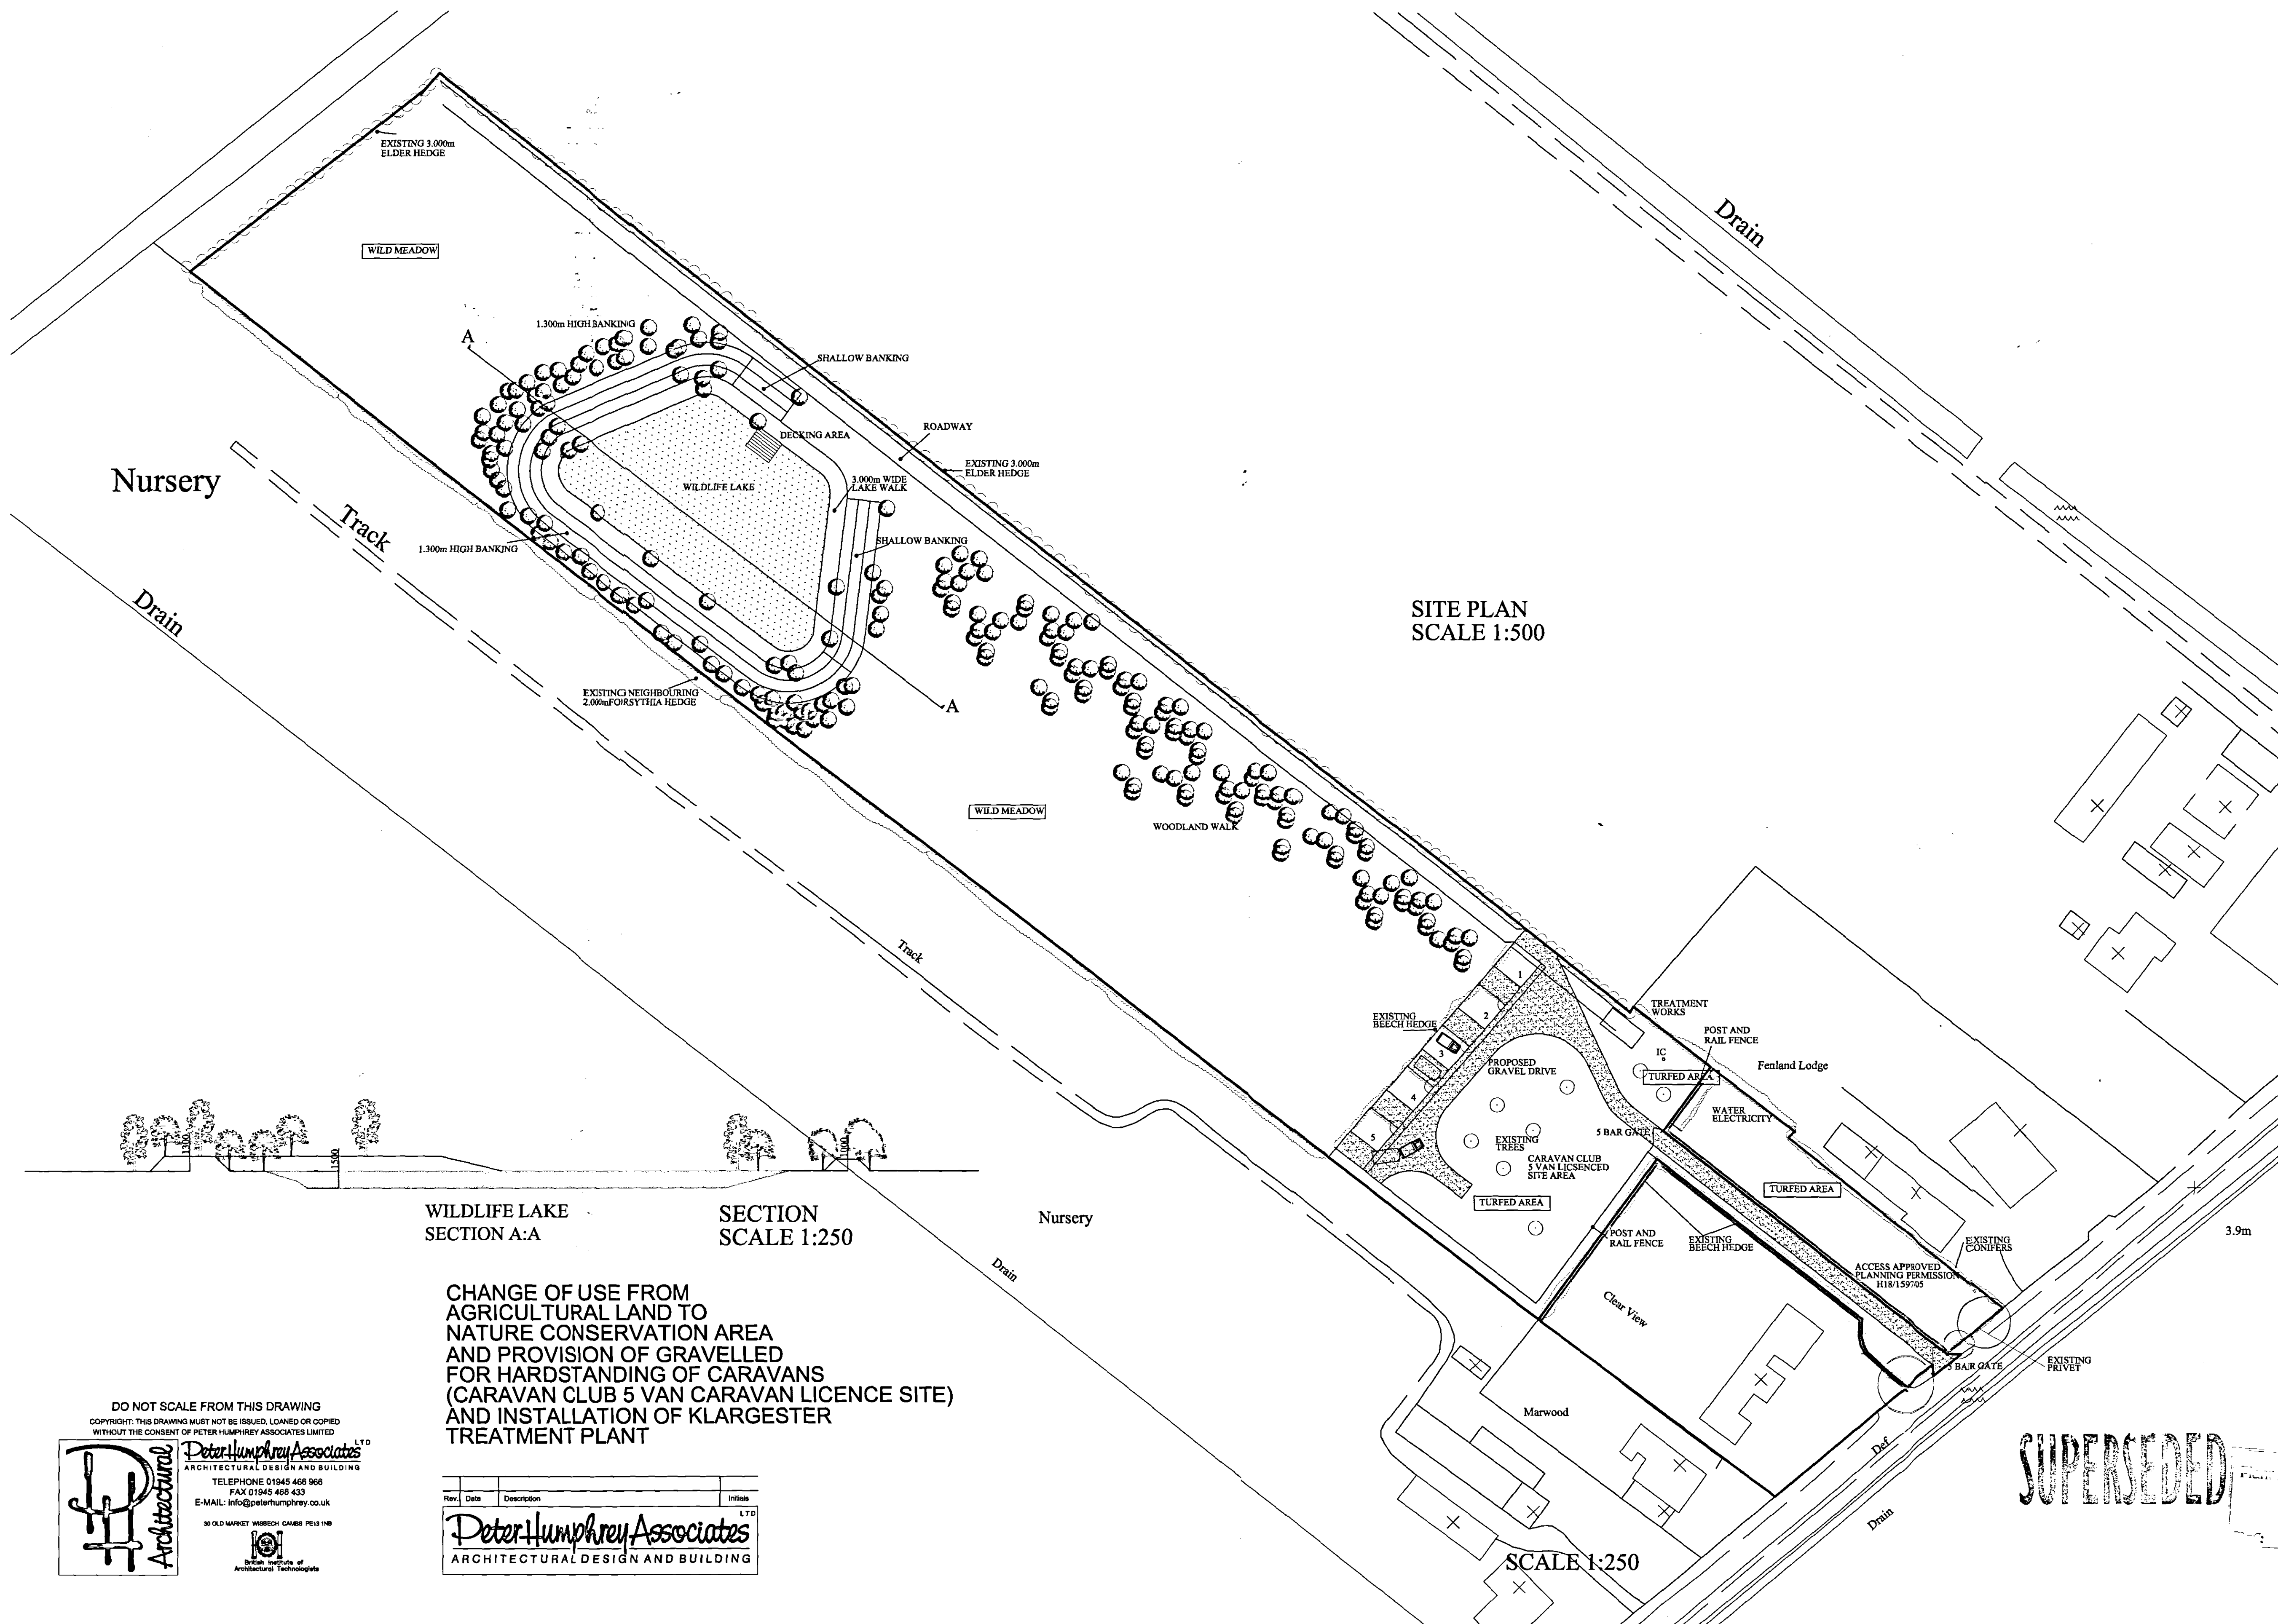

DO NOT SCALE FROM THIS DRAWING
 COPYRIGHT: THIS DRAWING MUST NOT BE ISSUED, LOANED OR COPIED
 WITHOUT THE CONSENT OF PETER HUMPHREY ASSOCIATES LIMITED

Peter Humphrey Associates LTD
 ARCHITECTURAL DESIGN AND BUILDING
 TELEPHONE 01945 466 966
 FAX 01945 466 433
 E-MAIL: info@peterhumphrey.co.uk

30 OLD MARKET WISBECH CAMBS PE13 1NB
 British Institute of
 Architectural Technologists

CHANGE OF USE FROM
 AGRICULTURAL LAND TO
 NATURE CONSERVATION AREA
 AND PROVISION OF GRAVELLED
 FOR HARDSTANDING OF CARAVANS
 (CARAVAN CLUB 5 VAN CARAVAN LICENCE SITE)
 AND INSTALLATION OF KLARGESTER
 TREATMENT PLANT

Rev	Date	Description	Initials
1			

Peter Humphrey Associates LTD
 ARCHITECTURAL DESIGN AND BUILDING

SUPERSEDED

27 FEB 2006
 278/06