




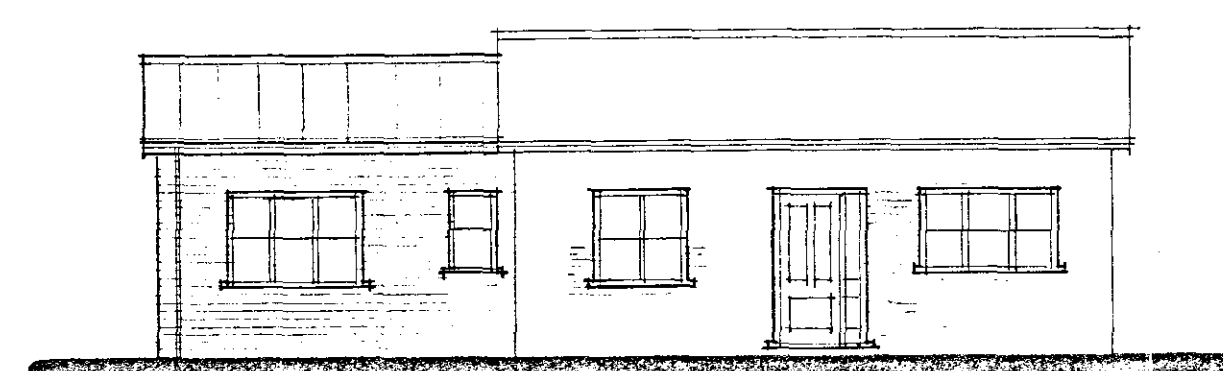


FRONT

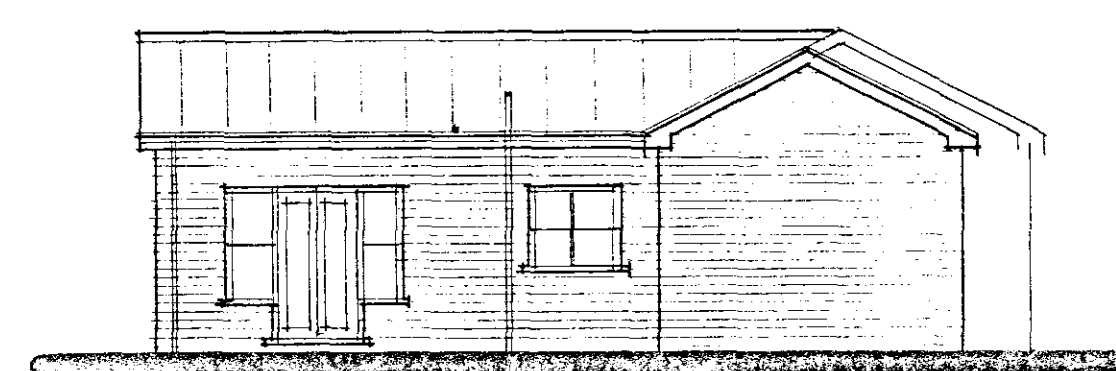


SIDE

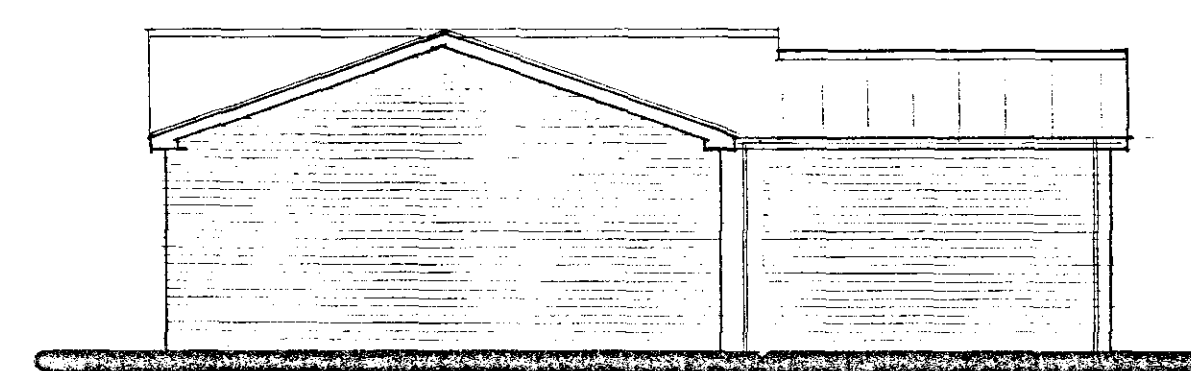

REAR

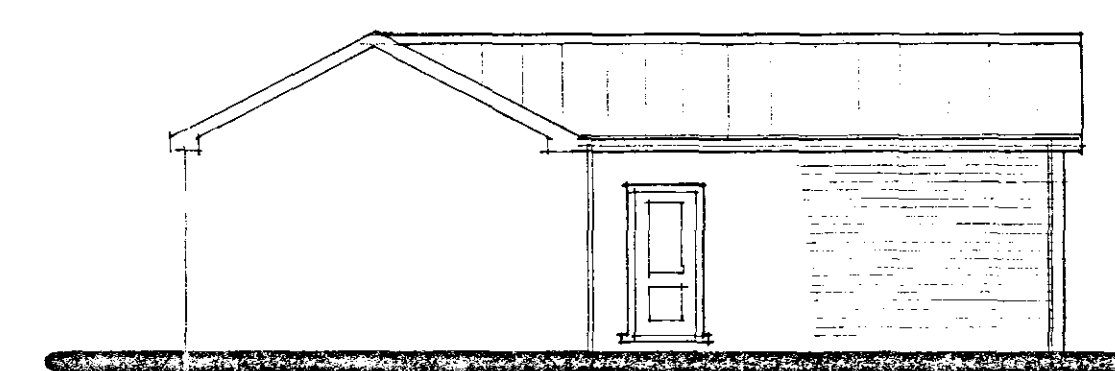

SIDE

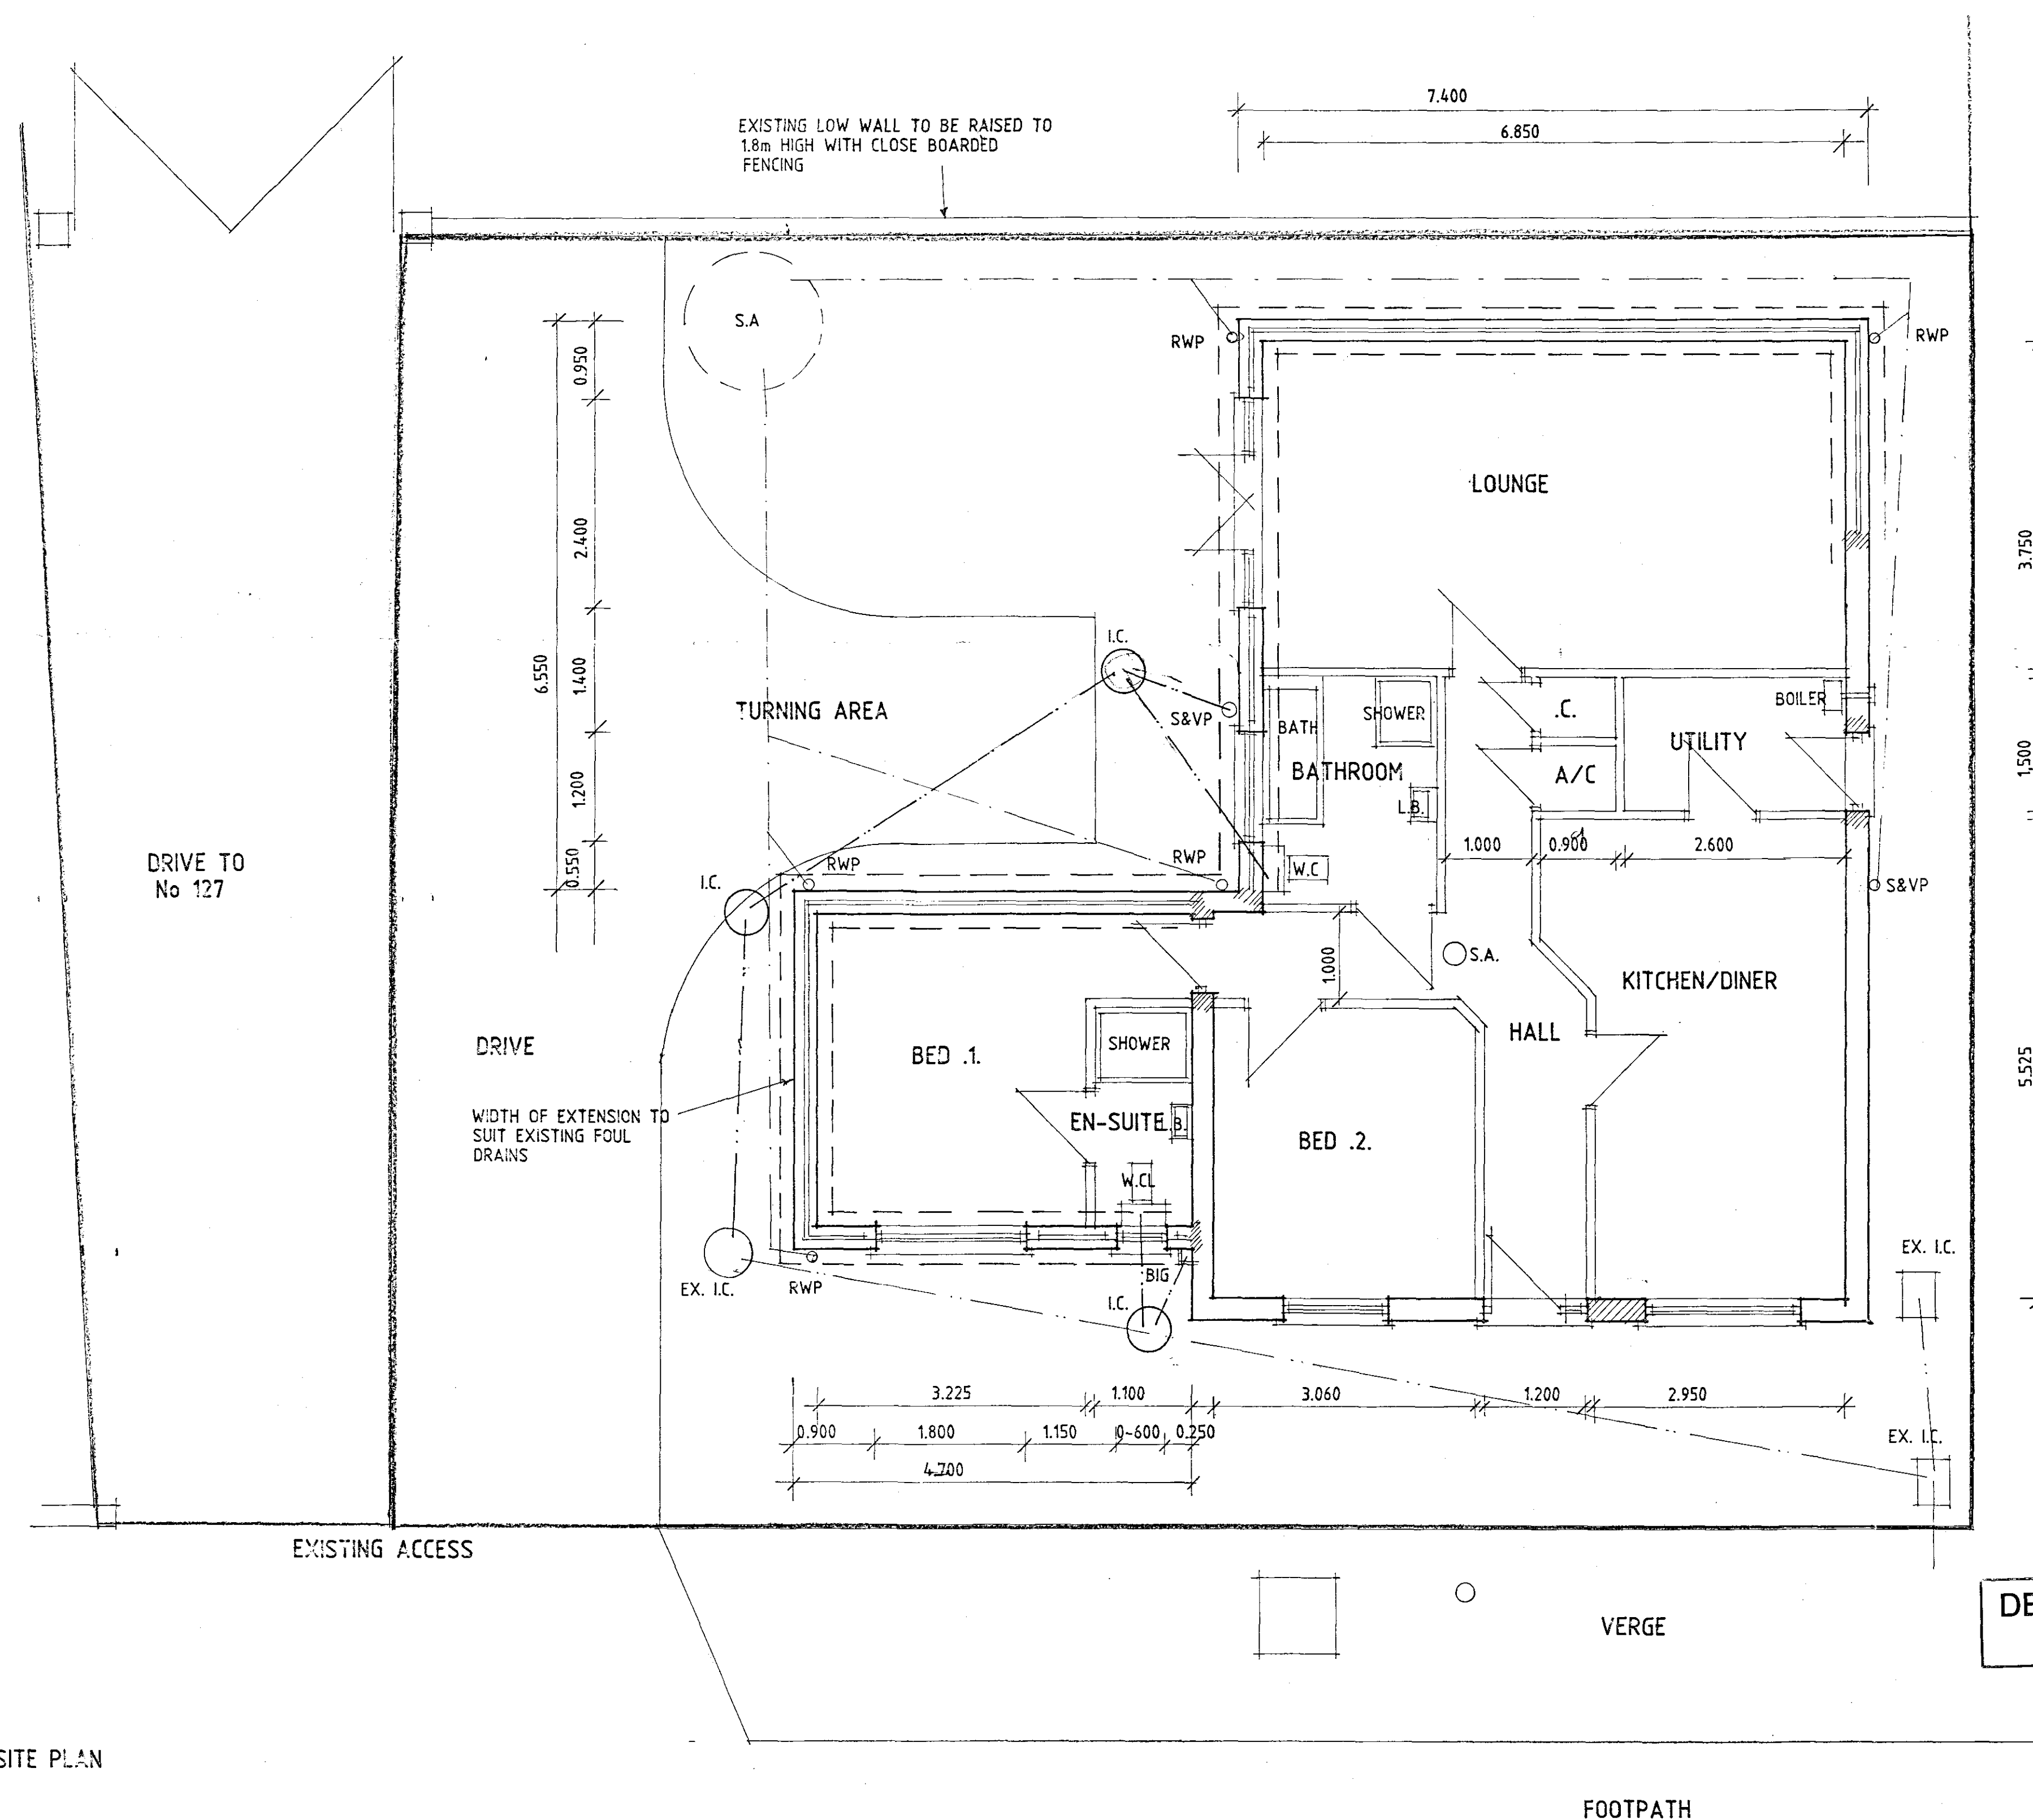

THIS DRG. TO BE READ IN CONJUNCTION WITH
SD04-114/1, SD04-114/3

FLOOR PLAN / SITE PLAN

SHDC
Planning & Development
- 2 MAR 2005
Ref: 0283105

A - DETAILS ADDED - 17.2.05

Status
DESIGN
CONSULTANTS IN ARCHITECTURE & PLANNING

PROPOSED EXTENSIONS &
ALTERATIONS TO 129
BRIDGE ROAD, SUTTON
BRIDGE FOR

MR. S. COUSINS.

1:50 1:100 SD04-114/2
JAN-05 B.GILHAM.

DETERMINED
PLAN

2 Edinburgh Walk, Holbeach,
Spalding, Lincs. PE12 7AP
Tel: 01406 424343 Fax: 01406 490702