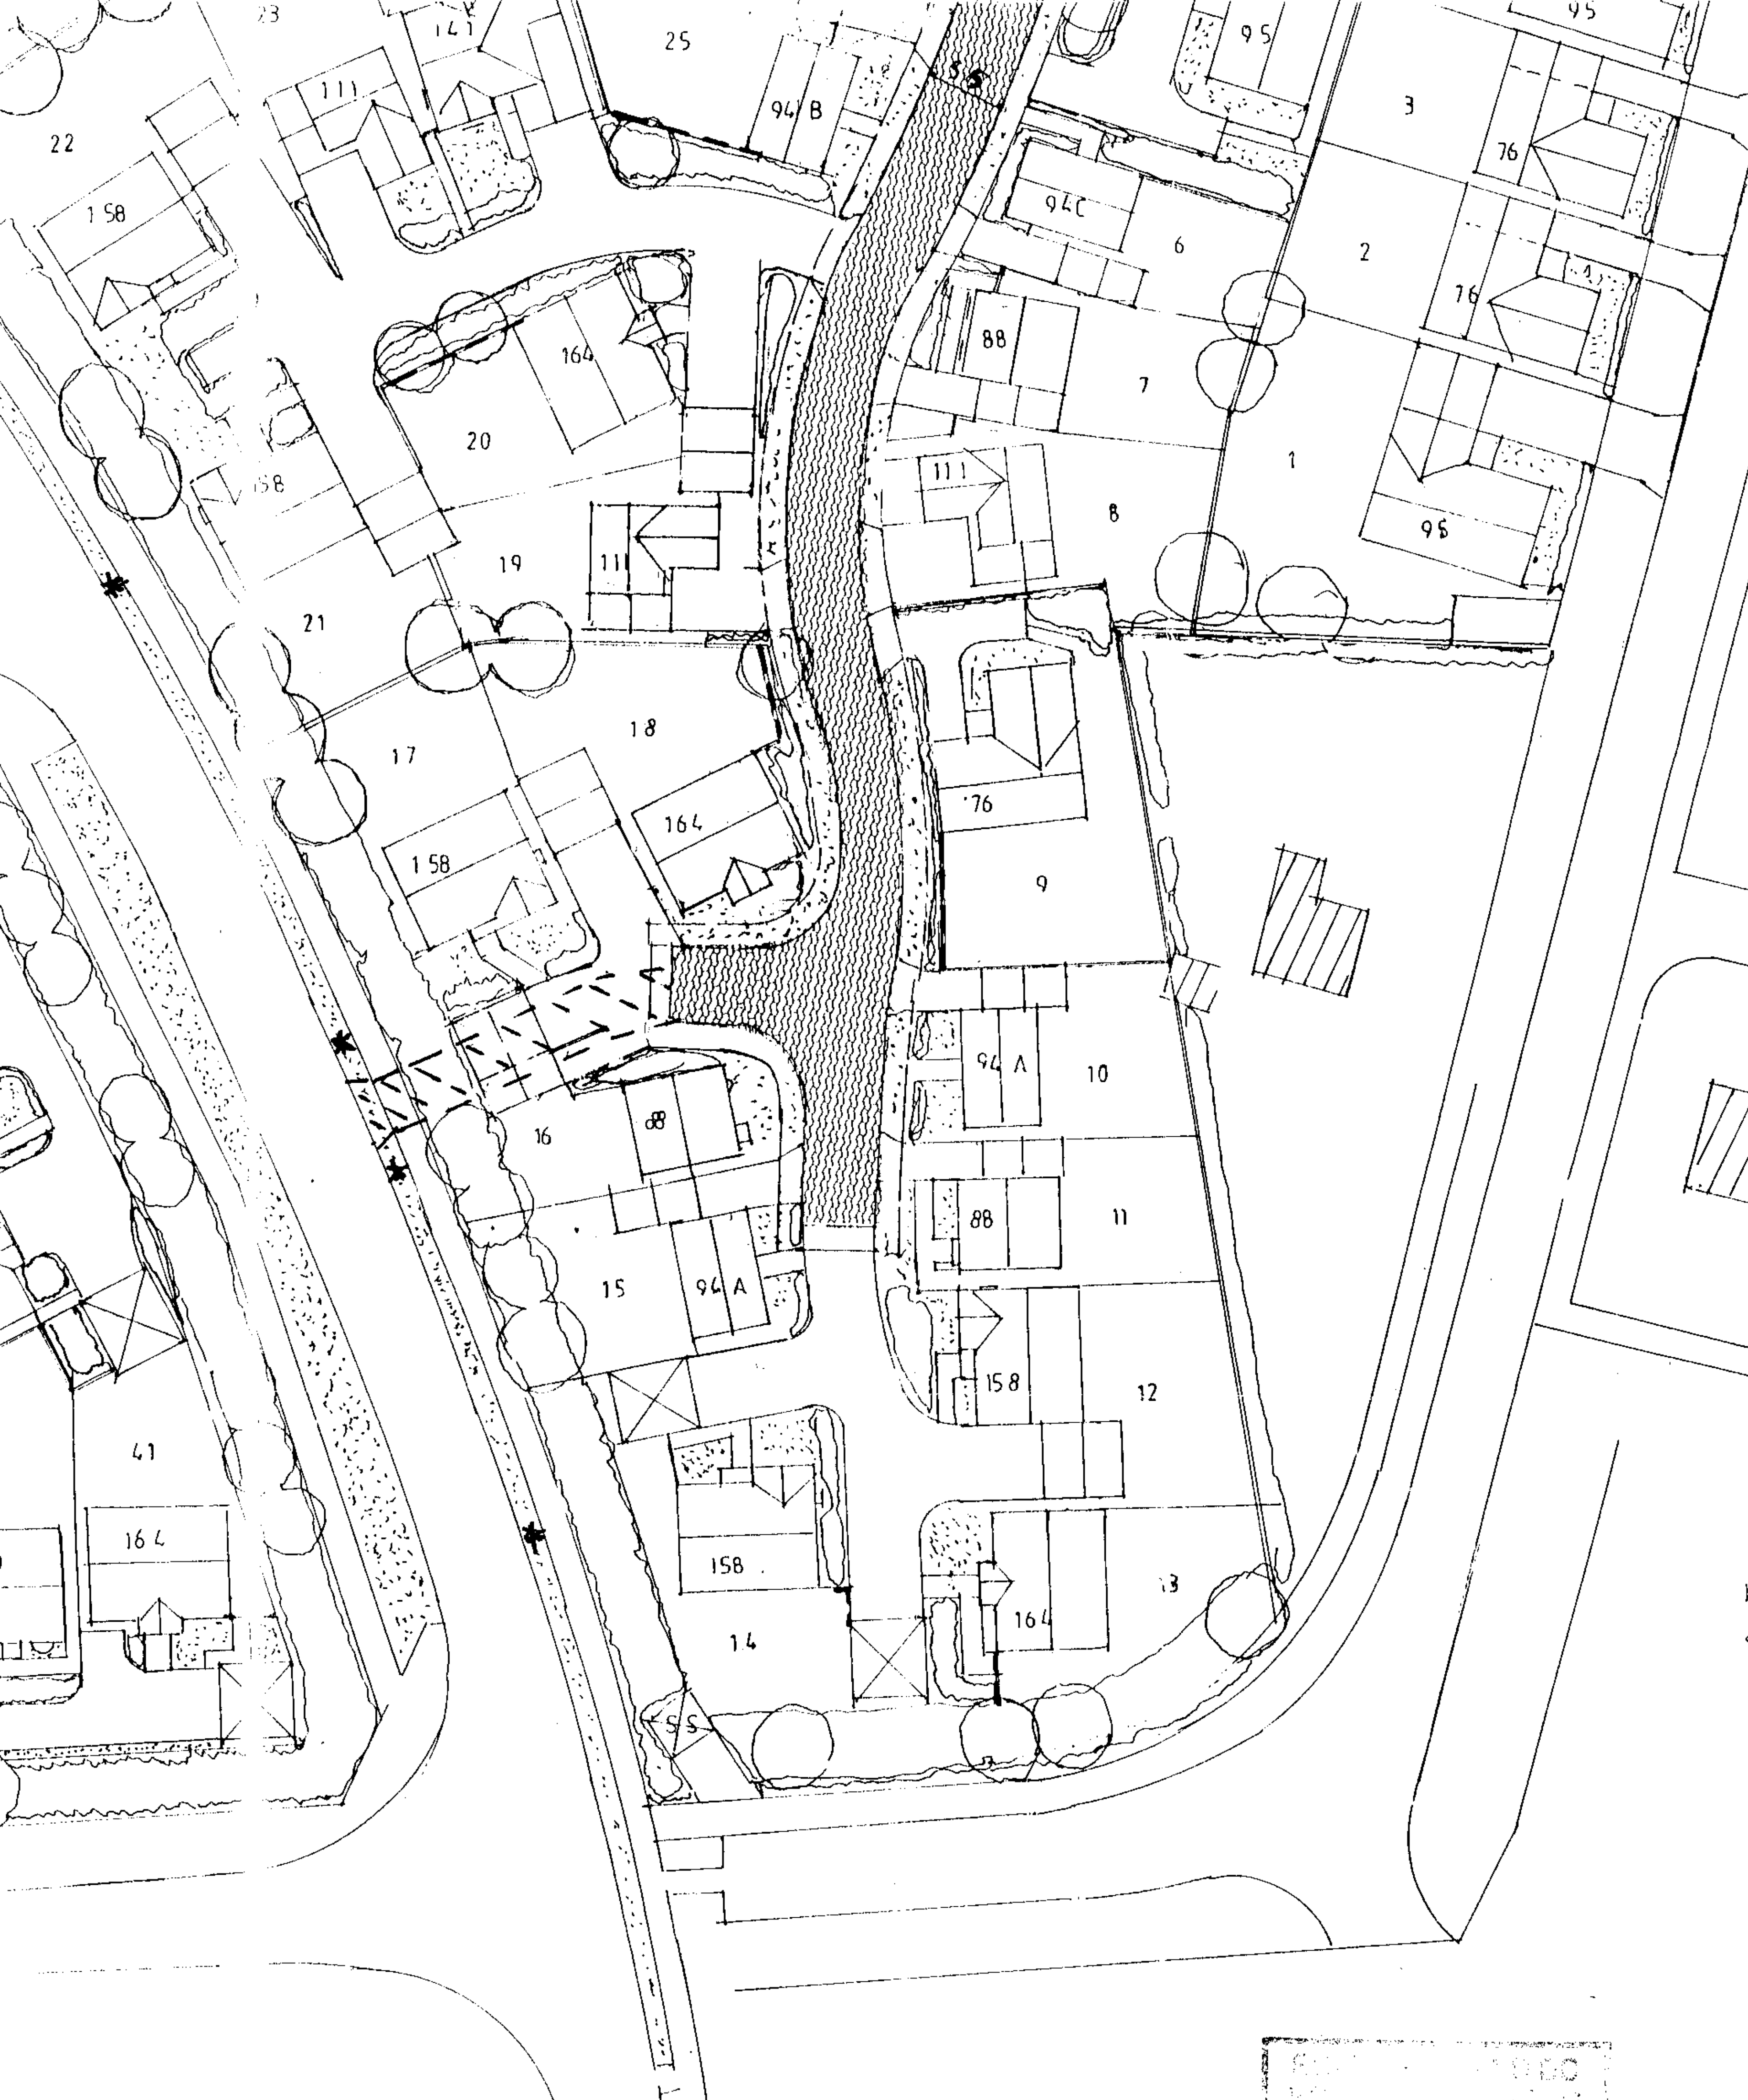


--- - - 4METRE ACCESS

200MM STONE SUB-BASE

75MM TARMACADAM

CONSTRUCTION TRAFFIC SIGNS *

Ref: 0289/00

-8 MAR 2000

DETERMINED PLAN

H. H+ 31 amen
G. Plo. 30 wo
F. MA-format
E Planning
D. Planning
C homelyp
B Sub. str
A Highway

This drawing is cop
Only figured dime
immediately report

Title
LAND OFF
PERSIMM

Detail
LAYOUT

Drawn

Date

Scale 1 500