
BLOCK PLAN - SCALE 1:500

SHDC
Planning & Development
11 MAR 2002
Ref 0289/02

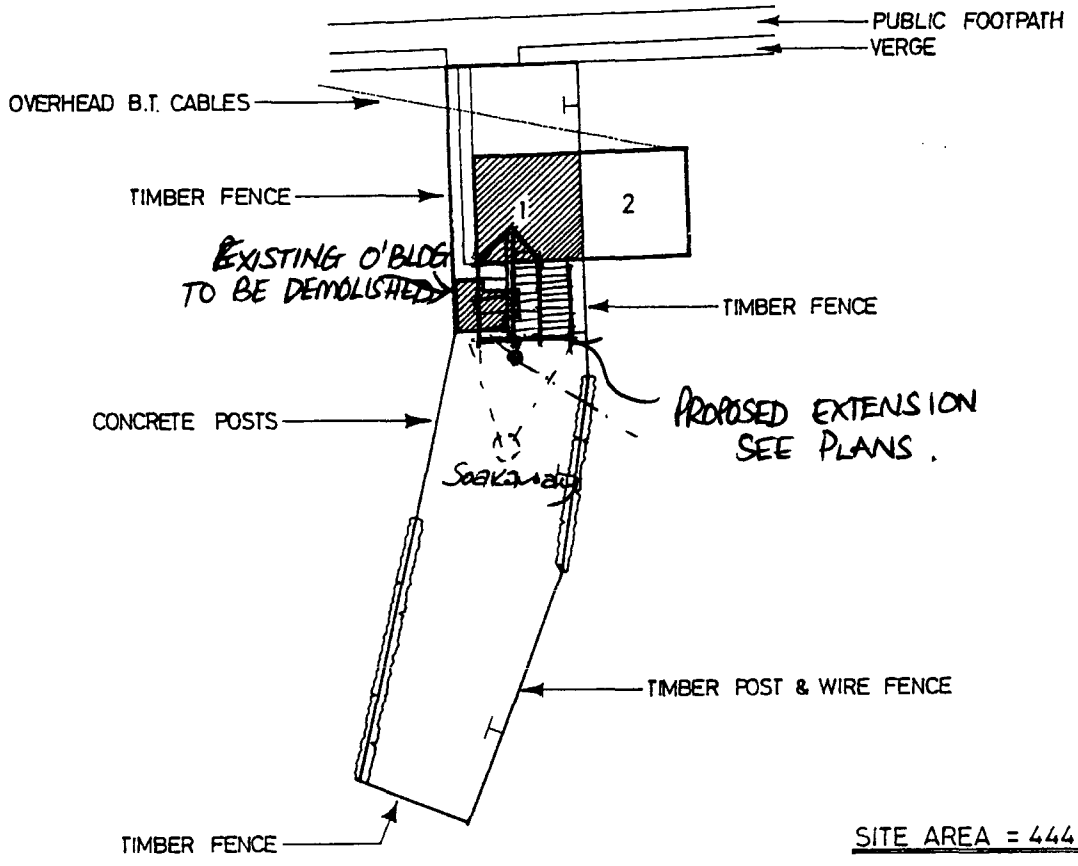

SITE AREA = 444m^2 or thereabouts



LOCATION PLAN - SCALE 1:2 500

LOCATION PLAN REPRODUCED FROM THE ORDNANCE SURVEY SOUTH HOLLAND DISTRICT MAP WITH THE PERMISSION OF THE CONTROLLER OF HER MAJESTY'S STATIONERY OFFICE.
CROWN COPYRIGHT RESERVED.

O.S. SHEET No. T.F. 4721 N.W.
O.S. LICENCE No. L.A. 079413

SOUTH HOLLAND DISTRICT COUNCIL

PROJECT			
SALE OF COUNCIL HOUSES No.1 ROYAL CLOSE, SUTTON BRIDGE Ms. S.-A. KIRK	DATE: 13 FEBRUARY 2002	SCALE: 1:500 / 1:2 500	JOB No: R.T.B. 3689
	DRAWN: R. SCORTHORNE	DRAWING No: ———	

AMI SUPPLIES 795