


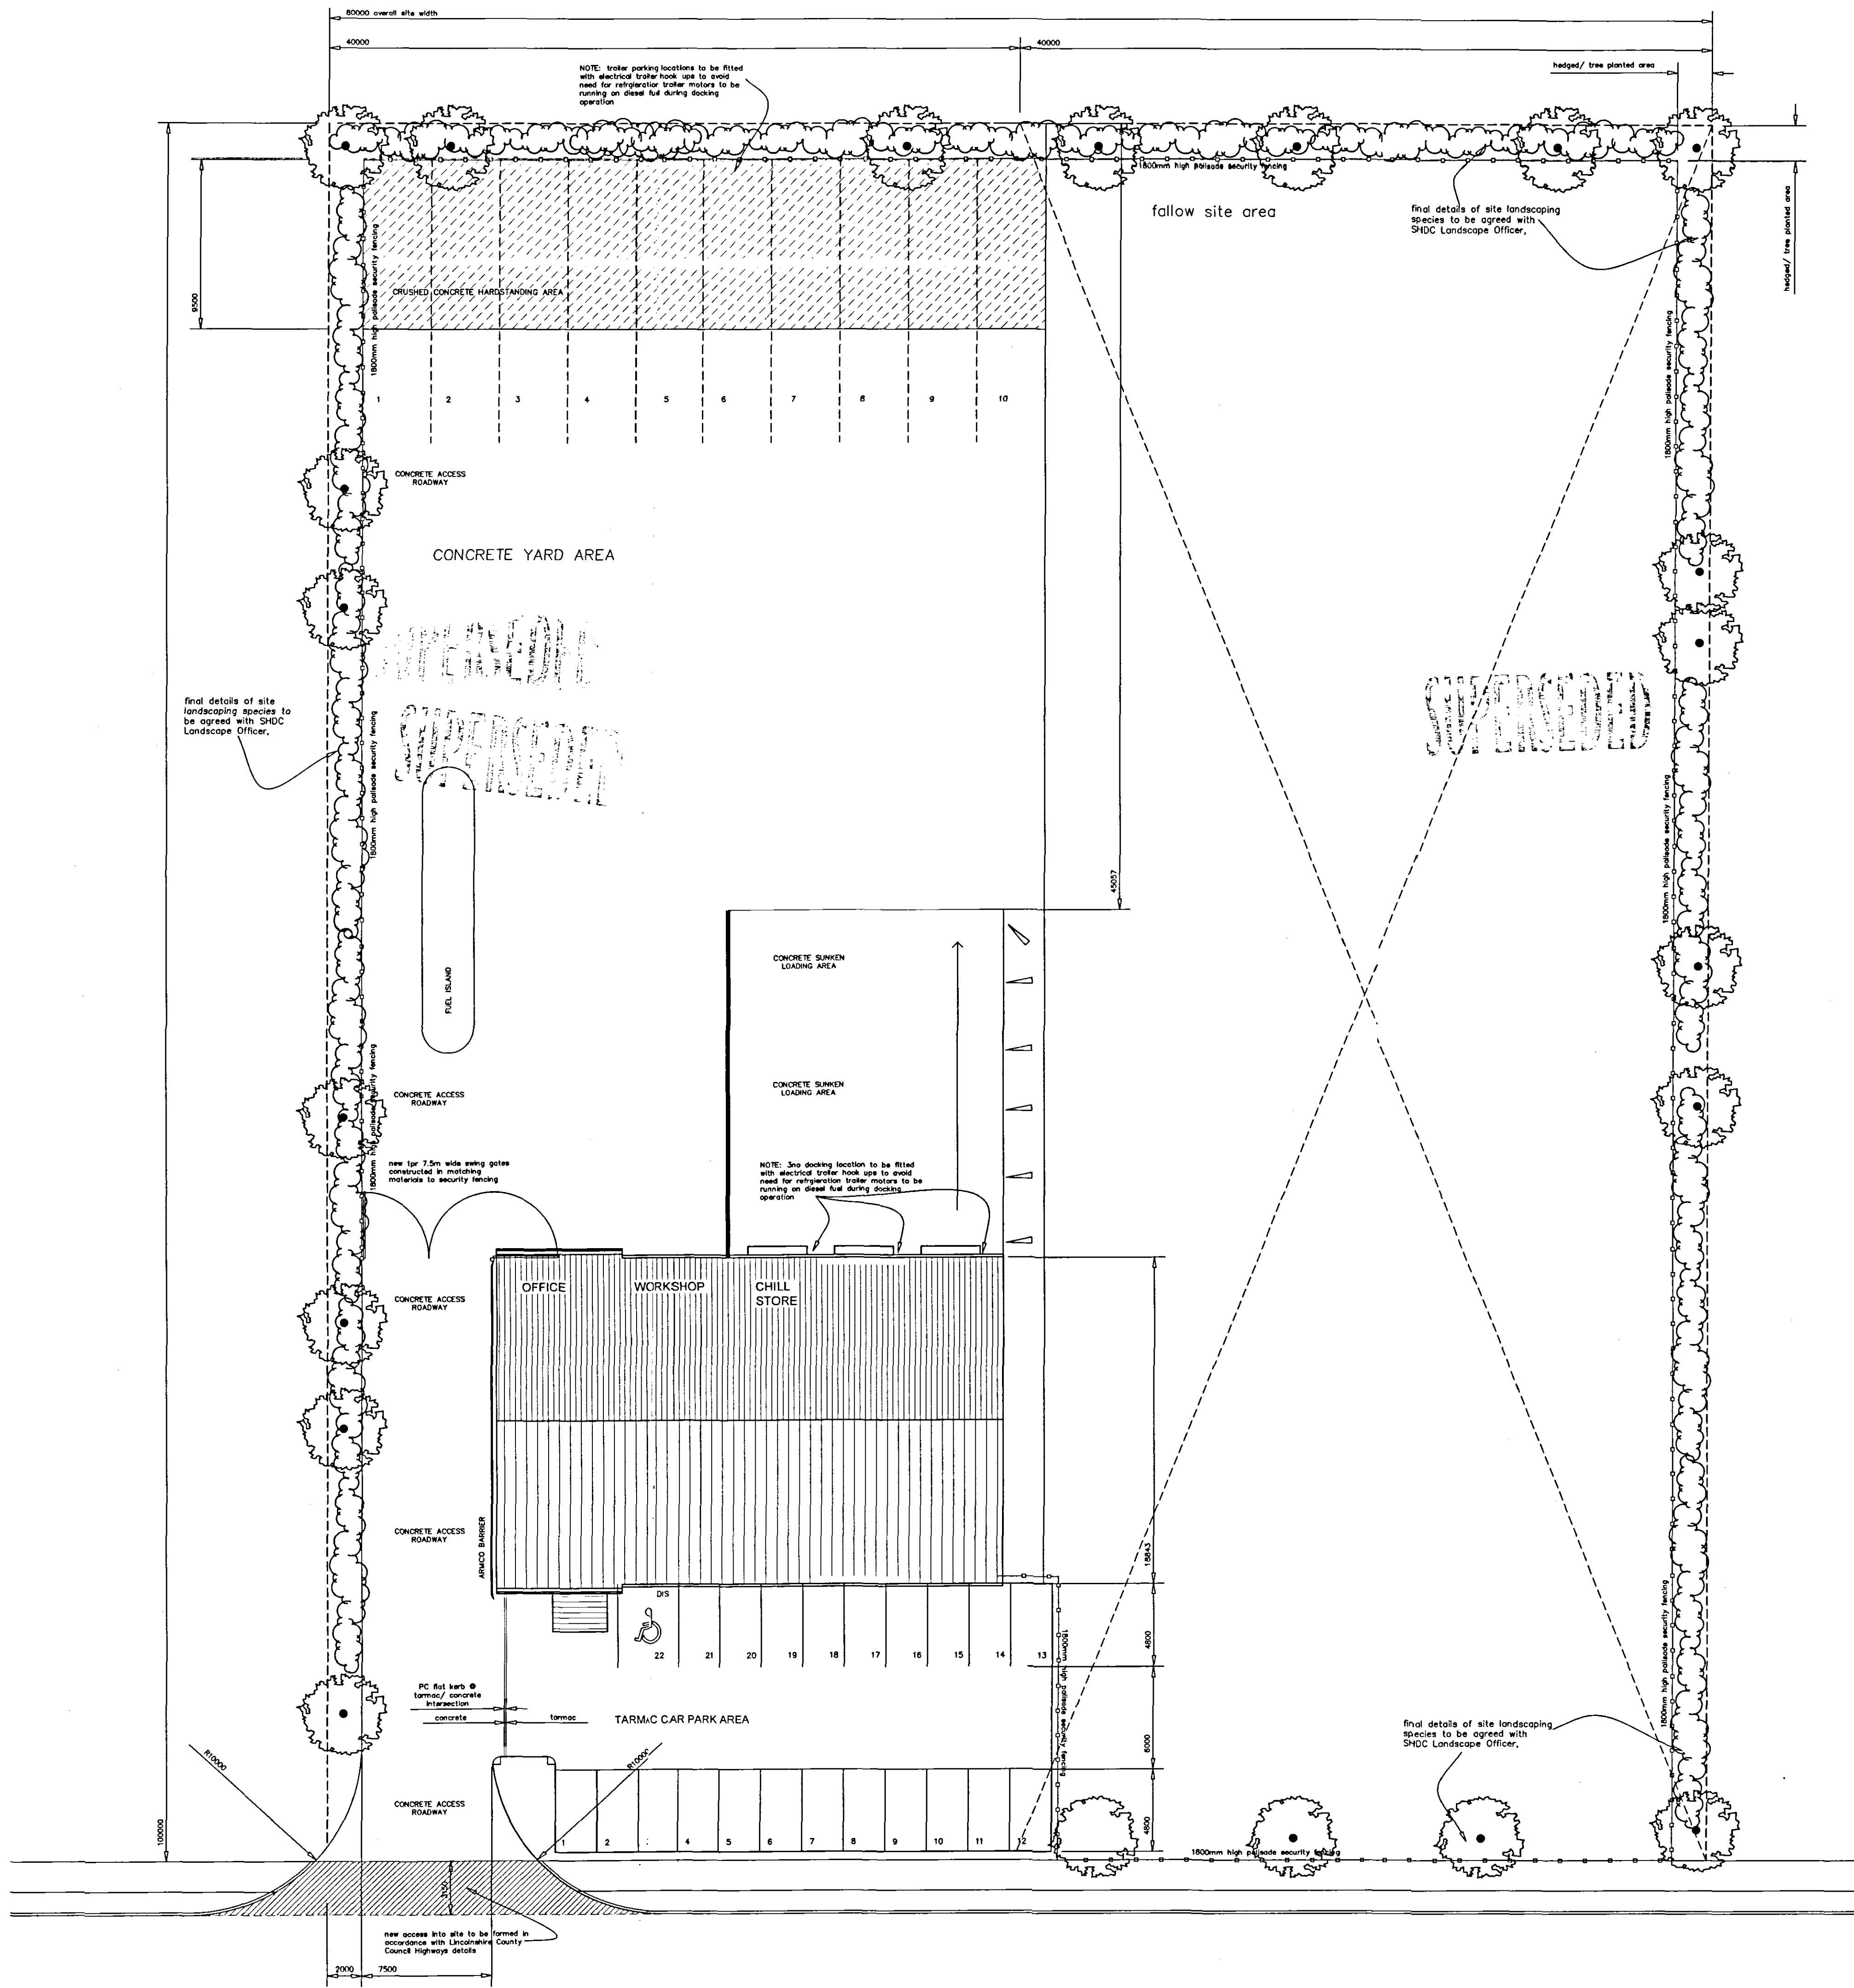

KEY TO LANDSCAPING

PROPOSED NAT. HEDGE PLANTING

mixed native hedge planting in double staggered row set 300mm apart with plants at 500mm ctrs in the row (4 plants per m.sq.)

TYPE	DESCRIPTION
60/ 90 CM BH	CRATEAGUS MONOGUNA (HAWTHORN)
60/ 90 CM BF	CORYLUS AVELLANA (HAZEL)
30/ 45 CM ZL	ILEX AQUIFOLIUM (HOLLY)
60/ 90 CM BR	VBURNUM OPULUS (GUILDER ROSE)

PROPOSED TREE PLANTING

TYPE	DESCRIPTION
8/ 10CMG BR	ACER CAMPSTRE (FIELD MAPLE)
12/ 14 CMG ER	FRAXINUS EXCELSIOR (ASH)
12/ 14 CMG ER	CORYLUS COLLOURINA (HAZEL)
12/ 14 CMG FB	BETULA PENDULA (BIRCH)

E	22.02.2006	DRG UPDATED TO PLANNERS COMMENTS
D	25.11.2005	WORKSHOP/STORES WALL REVISED
C	21.11.2005	REVISED BUILDING LAYOUT ADDED
B	4.11.2005	UPDATED TO CLIENTS REQUIREMENTS
A	1.11.2005	INITIAL ISSUE

Revisions	For Construction
Preliminary	

David Trundley Design Services Limited



Salgate Barn, Islington Road, Tiney All Saints, King's Lynn, Norfolk, PE34 4RY
Tel: 01553 617700 Fax: 01553 617874 Email: enquiries@drundleydesign.co.uk

Project Title:
DRW HOWLING TRANSPORT LTD
WINGLAND ENTERPRISE PARK
SUTTON BRIDGE
SPALDING

PROPOSED WORKSHOP, OFFICES & LORRY PARKING AREAS

Drawing Title:
PROPOSED SITE LAYOUT PLAN

Scale: 1:200 Date: NOV 2005 Drawn: IPGT

Drawing Number:
02-107-200E

Copyright:
This drawing must not be re-issued, loaned or copied without the consent of