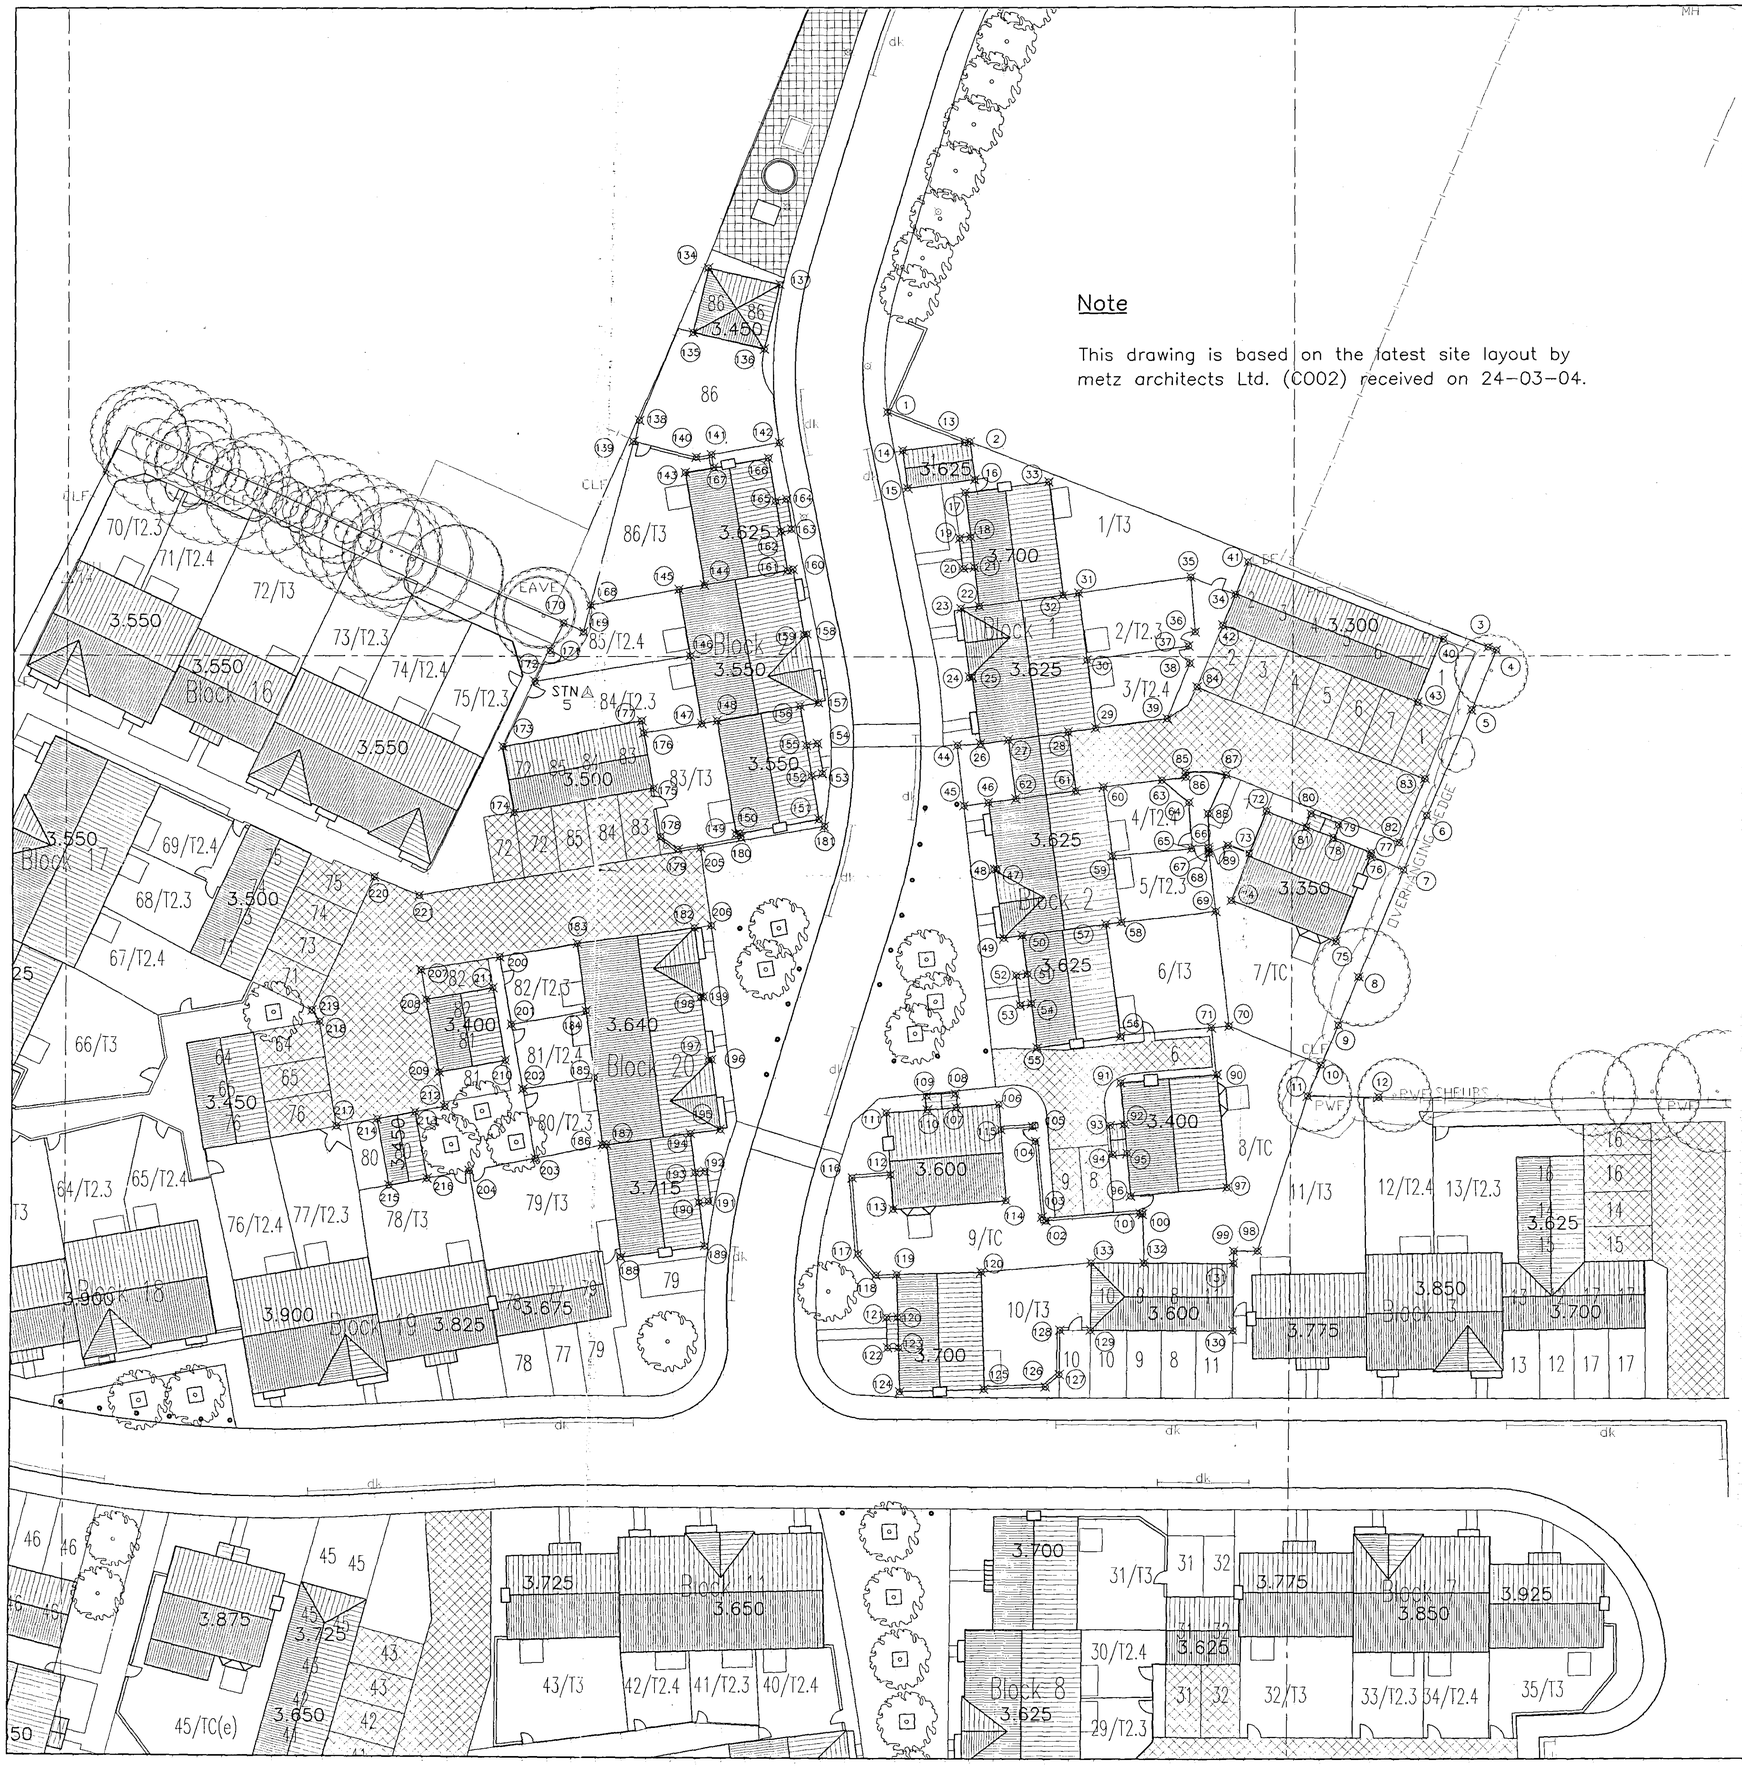

PLOT CO-ORDINATION

NOTE:- ALL CO-ORDINATES ARE RELATIVE TO LOCAL GRID, REFER TO RATCLIFF LAND SURVEYS LATEST DRAWING FOR DETAILS OF THE ESTABLISHED SURVEY STATIONS

POINT	EASTING	NORTHING	POINT	EASTING	NORTHING
1	986.831	5120.034	26	974.963	5092.980
2	973.591	5117.609	27	976.628	5093.276
3	1015.902	5100.713	28	981.884	5093.923
4	1016.569	5100.477	29	983.522	5094.218
5	1014.566	5095.650	30	983.151	5099.735
6	1010.253	5097.130	31	982.460	5105.250
7	1009.120	5082.706	32	981.169	5105.082
8	1005.445	5073.910	33	979.971	5114.276
9	1003.822	5070.000	34	995.200	5105.128
10	1002.440	5068.783	35	991.508	5100.534
11	1001.301	5064.258	36	991.967	5102.046
12	1007.151	5064.171	37	991.455	5100.887
13	973.114	5117.531	38	981.556	5099.436
14	968.096	5118.887	39	989.758	5094.980
15	968.507	5113.725	40	1012.244	5101.387
16	973.963	5114.477	41	996.263	5107.736
17	973.178	5113.376	42	994.225	5102.620
18	972.651	5109.607	43	1010.213	5099.272
19	972.757	5109.609	44	972.874	5092.852
20	973.089	5107.245	45	973.243	5087.986
21	973.974	5107.384	46	975.230	5088.226
22	974.356	5104.182	47	975.555	5082.650
23	972.878	5103.581	48	975.732	5082.826
24	973.639	5099.029	49	976.464	5077.168
25	973.851	5099.367	50	976.010	5077.373

POINT	EASTING	NORTHING	POINT	EASTING	NORTHING
51	978.436	5074.192	75	1006.375	5083.849
52	977.545	5074.072	77	1006.477	5084.104
53	977.974	5071.829	78	1003.342	5085.352
54	976.768	5071.745	79	1003.757	5088.327
55	979.245	5068.181	80	1001.572	5087.267
56	986.040	5088.092	81	1001.158	5089.222
57	984.901	5078.388	82	1008.732	5094.918
58	986.075	5078.465	83	1010.738	5093.122
59	985.340	5080.989	84	992.160	5097.521
60	984.535	5085.467	85	991.274	5093.648
61	982.536	5091.185	86	991.536	5089.573
62	977.479	5088.530	87	994.566	5098.504
63	989.346	5090.036	88	993.139	5087.333
64	991.538	5088.216	89	994.722	5084.734
65	991.816	5084.158	90	992.918	5086.096
66	993.184	5094.578	91	988.088	5085.334
67	993.116	5084.223	92	986.392	5081.973
68	993.214	5084.106	93	985.271	5081.671
69	983.762	5078.300	94	985.486	5089.528
70	984.848	5088.960	95	986.606	5088.630
71	983.436	5089.836	96	986.921	5085.157
72	987.915	5087.581	97	994.752	5088.869
73	986.508	5084.065	98	997.339	5081.621
74	985.008	5080.203	99	995.343	5081.621
75	1033.570	5076.796	100	987.896	5084.659

POINT	EASTING	NORTHING	POINT	EASTING	NORTHING
101	987.677	5054.756	126	980.087	5040.629
102	989.051	5054.124	127	981.234	5041.557
103	979.703	5054.421	128	981.254	5045.185
104	979.143	5060.596	129	983.747	5045.175
105	974.911	5061.783	130	981.324	5045.127
106	976.194	5063.618	131	986.343	5053.831
107	972.717	5063.342	132	988.057	5050.861
108	972.621	5064.464	133	983.770	5053.628
109	970.283	5064.278	134	952.224	5131.870
110	970.372	5063.158	135	940.971	5126.812
111	967.037	5062.893	136	956.787	5125.267
112	967.403	5057.670	137	956.020	5130.815
113	967.624	5055.052	138	948.843	5119.383
114	976.611	5055.775	139	948.102	5117.596
115	978.354	5051.592	140	951.242	5115.269
116	964.281	5057.811	141	952.492	5115.529
117	964.775	5051.382	142	956.086	5117.523
118	969.259	5049.644	143	950.394	5115.029
119	967.595	5049.686	144	951.978	5105.306
120	969.078	5046.213	145	949.896	5105.268
121	967.177	5046.194	146	950.853	5100.059
122	967.256	5040.726	147	951.831	5084.980
123	969.159	5040.756	148	953.094	5084.803
124	969.276	5040.151	149	954.706	5085.669
125	979.126	5041.376	150	955.003	5085.723

POINT	EASTING	NORTHING	POINT	EASTING	NORTHING
151	961.454	5088.861	176	847.117	5063.830
152	960.838	5090.407	177	846.947	5064.765
153	961.718	5090.563	178	849.836	5085.434
154	981.268	5092.881	179	848.987	5084.427
155	960.400	5092.534	180	855.068	5085.347
156	959.942	5095.995	181	861.930	5086.262
157	971.348	5096.281	182	851.296	5077.831
158	960.357	5101.877	183	841.716	5076.646
159	960.135	5101.837	184	842.453	5071.105
160	959.152	5107.160	185	843.182	5065.717
161	960.724	5107.067	186	843.916	5060.241
162	958.166	5110.258	187	844.251	5060.209
163	959.054	5110.414	188	845.494	5051.093
164	958.836	5112.842	189	852.276	5052.004
165	957.738	5112.885	190	851.797	5065.572
166	957.112	5116.230	191	852.576	5065.677
167	952.683	5115.448	192	952.251	5068.120
168	947.681	5104.291	193	851.470	5068.016
169	947.121	5101.058	194	851.043	5081.197
170	940.436	5101.776	195	953.495	5081.526
171	589.308	5101.460	196	852.737	5067.127
172	588.140	5097.894	197	852.514	5067.140
173	925.549	5097.760	198	851.630	5072.269
174	926.517	5091.303	199	852.050	5072.278
175	947.914	5081.368	200	936.335	5075.549

POINT	EASTING	NORTHING	POINT	EASTING	NORTHING
201	935.325	5070.043			
202	937.263	5064.786			
203	938.309	5059.135			
204	932.930	5061.100			
205	951.815	5061.544			
206	952.675	5074.116			
207	928.938	5074.478			
208	928.377	5072.016			
209	930.428	5063.157			
210	935.845	5061.129			
211	934.791	5072.988			
212	930.920	5063.331			
213	928.930	5062.863			
214	925.420	5063.317			
215	926.414	5065.905			
216	929.502	5067.472			
217	922.189	5071.718			
218	920.702	5073.272			
219	920.077	5071.185			
220	925.133	5062.059			
221	918.781	5080.541			

DO NOT SCALE

This drawing is the Copyright protected intellectual property of The Diamond Wood Partnership and is not to be used or reproduced in any way without our written permission.

NOTES

1. This drawing should be read in conjunction with all other Architect's, Engineer's and specialist contractor's details.
2. The position of all existing drainage apparatus should be verified on site prior to the commencement of the works. Any discrepancies should be reported to the Engineer immediately.
3. All dimensions are in metres unless otherwise stated.
4. All works in respect of Public sewerage apparatus shall be subject to the approval of Anglian Water Services Ltd (AWSL).
5. Surface water drainage shall be subject to the approval of the drainage authority and the Environment Agency.
6. The highway layout and all highway materials, construction details and workmanship shall be subject to the approval of Lincolnshire County Council or their Agents. The specification in all respects shall be in accordance with the current "Lincolnshire Design Guide for Residential Areas" and "Development Rood Specification and Construction" publications in force in the County at the time of construction.
7. All "Stub" connections to the proposed adoptable drainage to be 150mmø @ 1:150, unless stated otherwise.
8. All gully connections within adoptable highway to be 150mmø concrete encased, all in accordance with the Lincolnshire County Council highways specification.
9. Refer to the latest architects drawings for the setting out dimensions of each individual block, house or garage.

Development
19 JULY 2004
Rec'd
AD 0971/03

AL

Ref.	Revision	Date	By

Issue

PRELIMINARY

THE DIAMOND WOOD PARTNERSHIP
Consulting Engineers
The Old School
Blaby Road
Enderby
Leicester
LE19 4AF
T: 0116 284 8989
F: 0116 284 8898
E: mail@diamondwood.co.uk

Project Title

PROPOSED DEVELOPMENT
BRIDGE ROAD, SUTTON BRIDGE,
LINCOLNSHIRE.
FOR CANNON KIRK (UK) LTD

Drawn	Date
MD	04/04
Scale 1:200 @ A1	Checked

Drawing Title

PROPOSED PLOT SETTING OUT
COORDINATES FOR PLOTS:-
1 to 10 inc. AND 79 to 86 inc.

Project No.	Drawing No.	Revision
03/6382	112	