


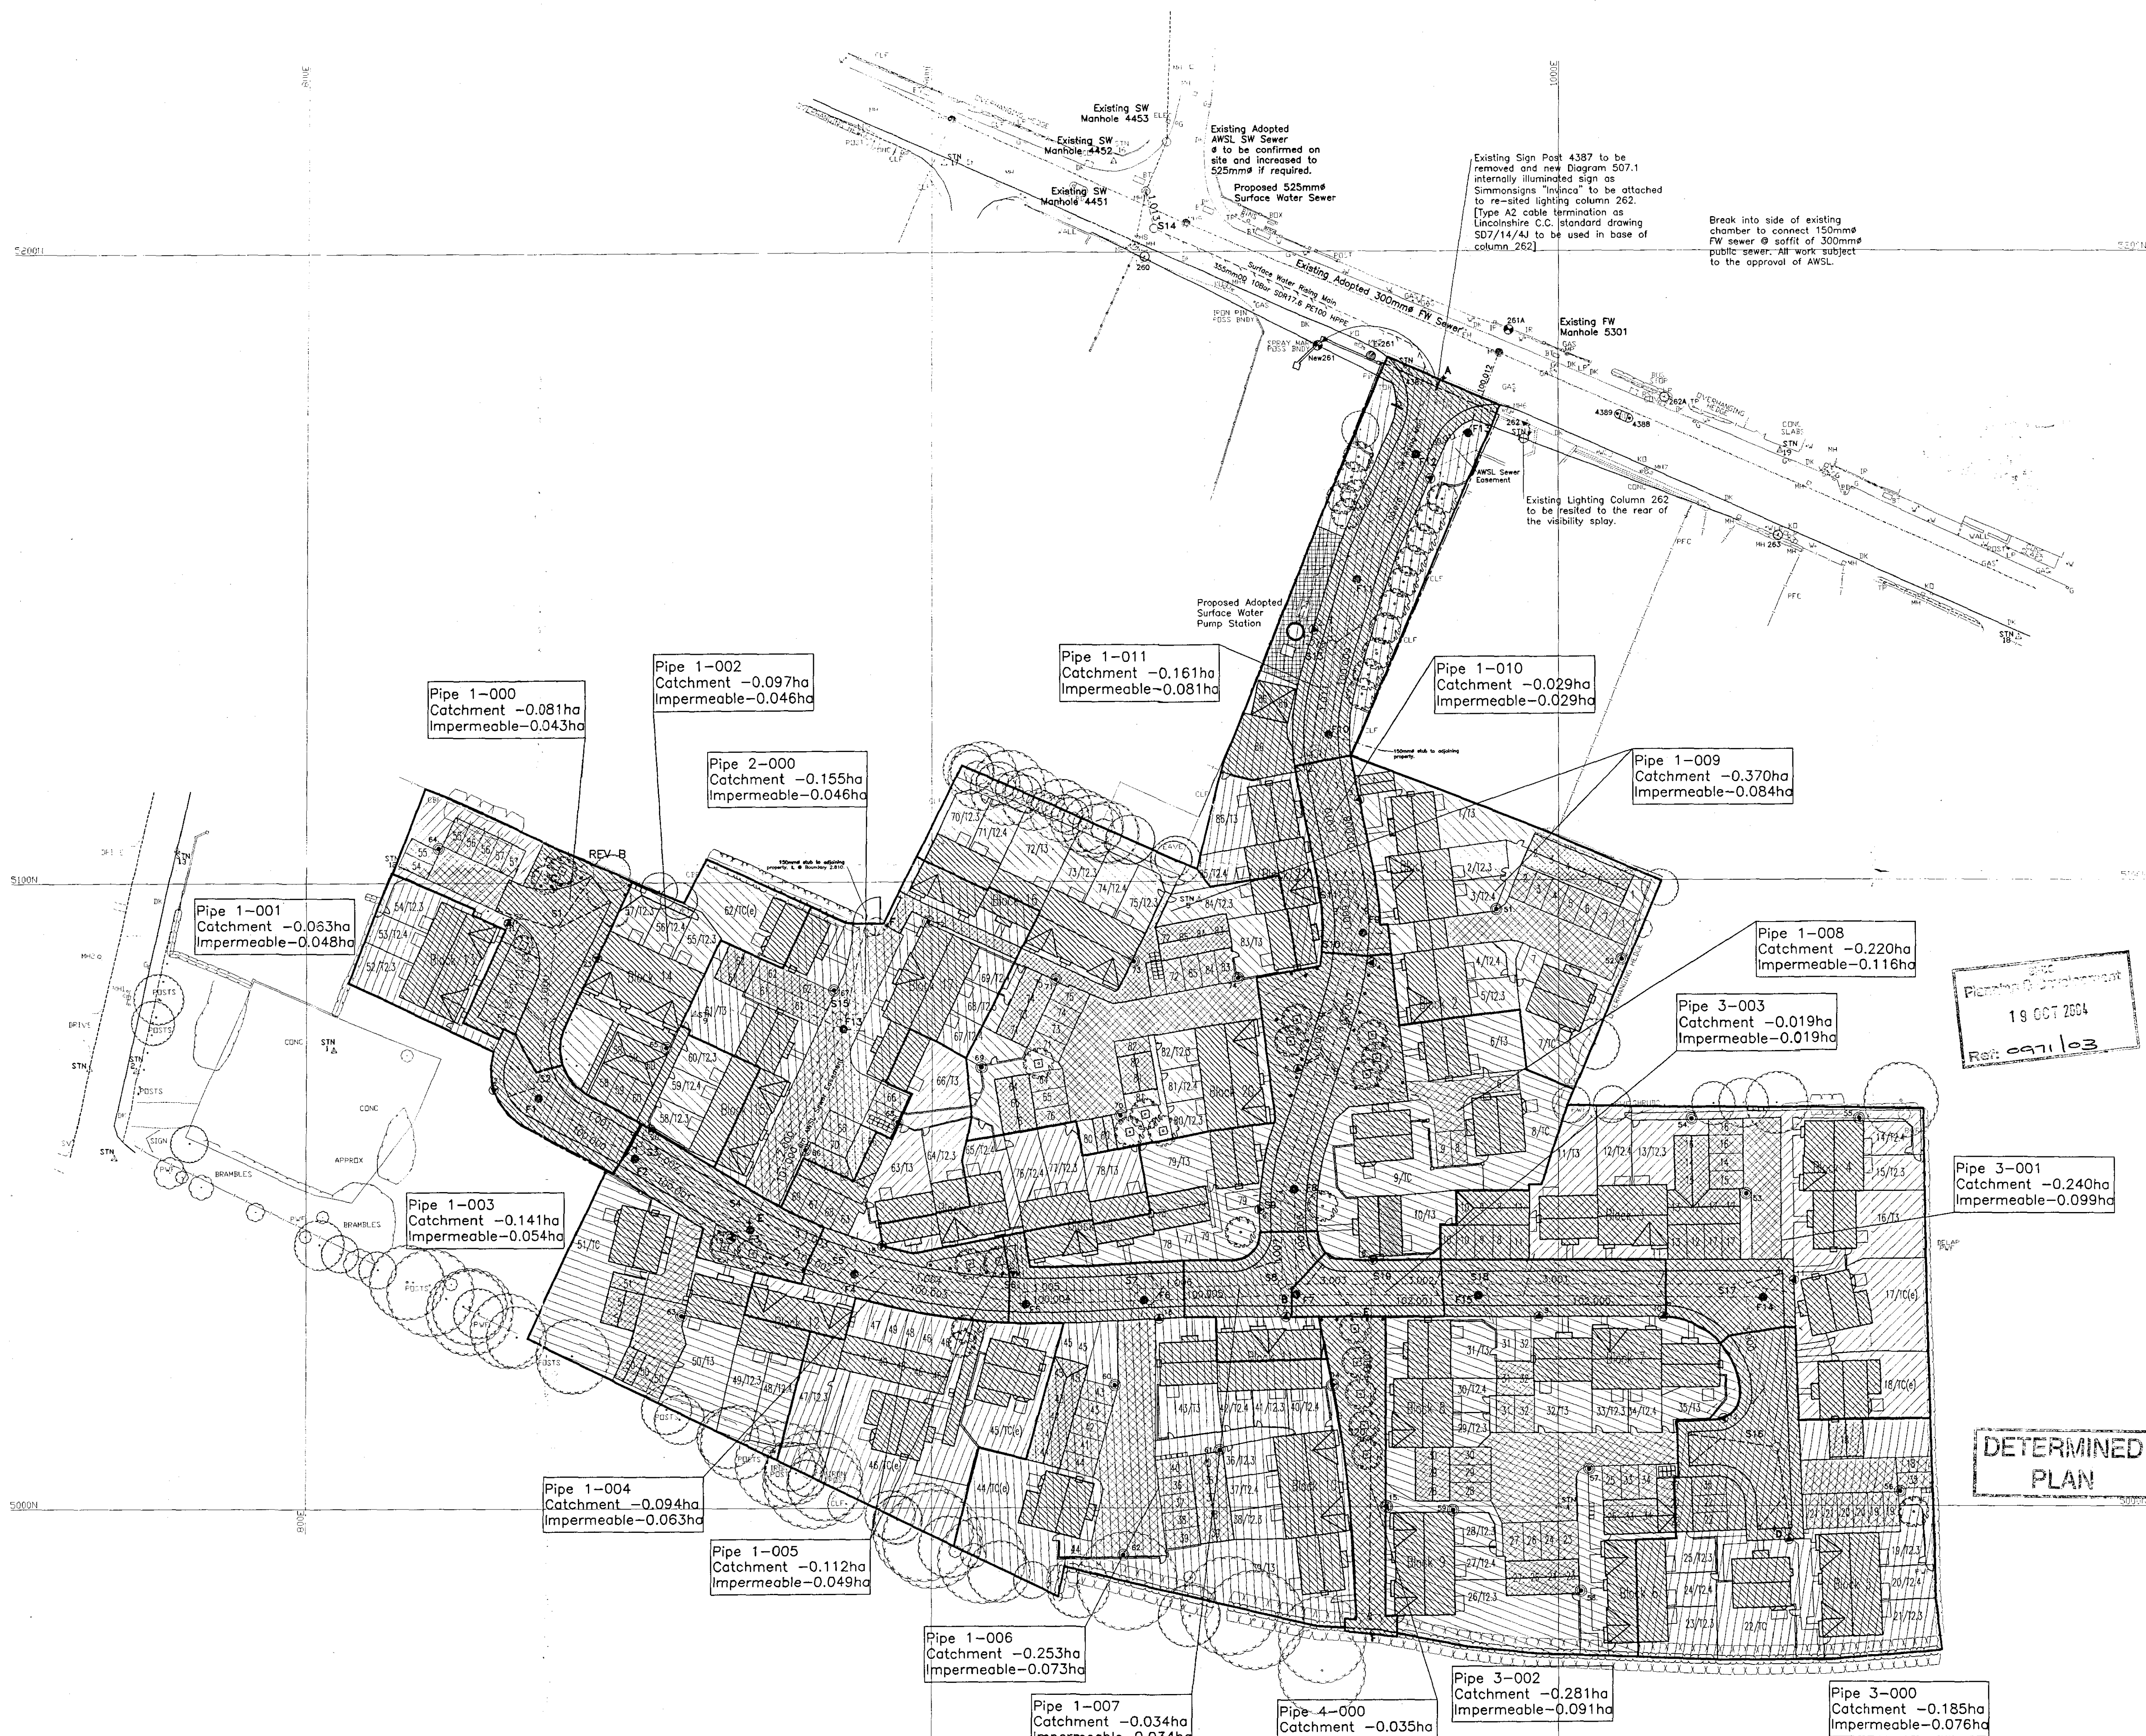

DO NOT SCALE

- NOTES
1. This drawing should be read in conjunction with all other Architect's, Engineer's and specialist contractor's details.
 2. The position of all existing drainage apparatus should be verified on site prior to the commencement of the works. Any discrepancies should be reported to the Engineer immediately.
 3. All dimensions are in metres unless otherwise stated.
 4. All works in respect of Public sewerage apparatus shall be subject to the approval of Anglian Water Services Ltd (AWSL).
 5. Surface water drainage shall be subject to the approval of the drainage authority and the Environment Agency.
 6. The highway layout and all highway materials, construction details and workmanship shall be subject to the approval of Lincolnshire County Council or their Agents. The specification in all respects shall be in accordance with the current "Lincolnshire Design Guide for Residential Areas" and "Development Road Specification and Construction" publications in force in the County at the time of construction.
 7. All "Stub" connections to the proposed adoptable drainage to be 150mm @ 1:150, unless stated otherwise.
 8. All gully connections within adoptable highway to be 150mm concrete encased, all in accordance with the Lincolnshire County Council highways specification.

19 OCT 2004
Ref: 0971/03

Pipe 3-001
Catchment -0.240ha
Impermeable-0.099ha

DETERMINED
PLAN

CONSTRUCTION

THE DIAMOND WOOD PARTNERSHIP
Consulting Engineers

Project Title
PROPOSED DEVELOPMENT
BRIDGE ROAD, SUTTON BRIDGE,
LINCOLNSHIRE.
FOR CANNON KIRK (UK) LTD

Drawn MD Date 03/04
Scale 1:500 @ A1 Checked
Drawing Title
PROPOSED DRAINAGE
IMPERMEABLE AREAS PLAN

Project No.	Drawing No.	Revision
03/6382	105	B