



A hand-drawn sketch of a building layout. The main structure is a large rectangle with a smaller rectangle attached to its right side. To the right of this main structure is a small square area labeled 'PLOT 10'. There are two hatched rectangular areas: one at the top left and one at the bottom right. Dashed lines extend from the corners of the main structure. A double line runs along the right side of the plot.

44DC
Planning & Environment
14 MAR 2002
Ref 0307/02

[illegible]

**COOPER
ARCHITECTURAL
DESIGN**

WRIGHT NEWS, 124 PARK ROAD,
HOLBACH, SPAINING, LINES DE 12 EE
Te/Fax : 01406 423762
Mobile : 07800 725 778

Client: R. BAXTER & SON

Project:
ALTERATION & EXTENSION TO SHOP
186 BRIDGE ROAD
SUTTON BRIDGE
SPALDING
LINCS.

Drawing

BLOCK & LOCATION PLAN

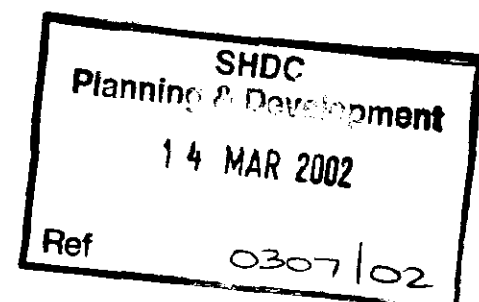
Scale	12500 1500	Drawing No.	OK-02
Date.	MARCH '02	Drawn.	J.C.



LINTELS.
All lintels to be manufactured by Messrs. L.G. and to be installed in accordance with makers' instructions, and to have min. end bearing of 150mm and at external positions to have cavity tray, D.P.C. to CP, 121; Internal lintels to be L.G. 100 Box type. Provide Perpend weep holes and stopends to cavity tray



SCOPE OF THE WORKS.
The works shall comprise of all that is shown on the drawing and details. Work that may not be specifically shown but may be reasonably inferred as necessary to carry out the works shall be deemed to be included.

[illegible]

Drowning

Scale 1:50 1:100	Drawing No. 0111-01
Date. JANUARY '02	Drawn. J.C.