

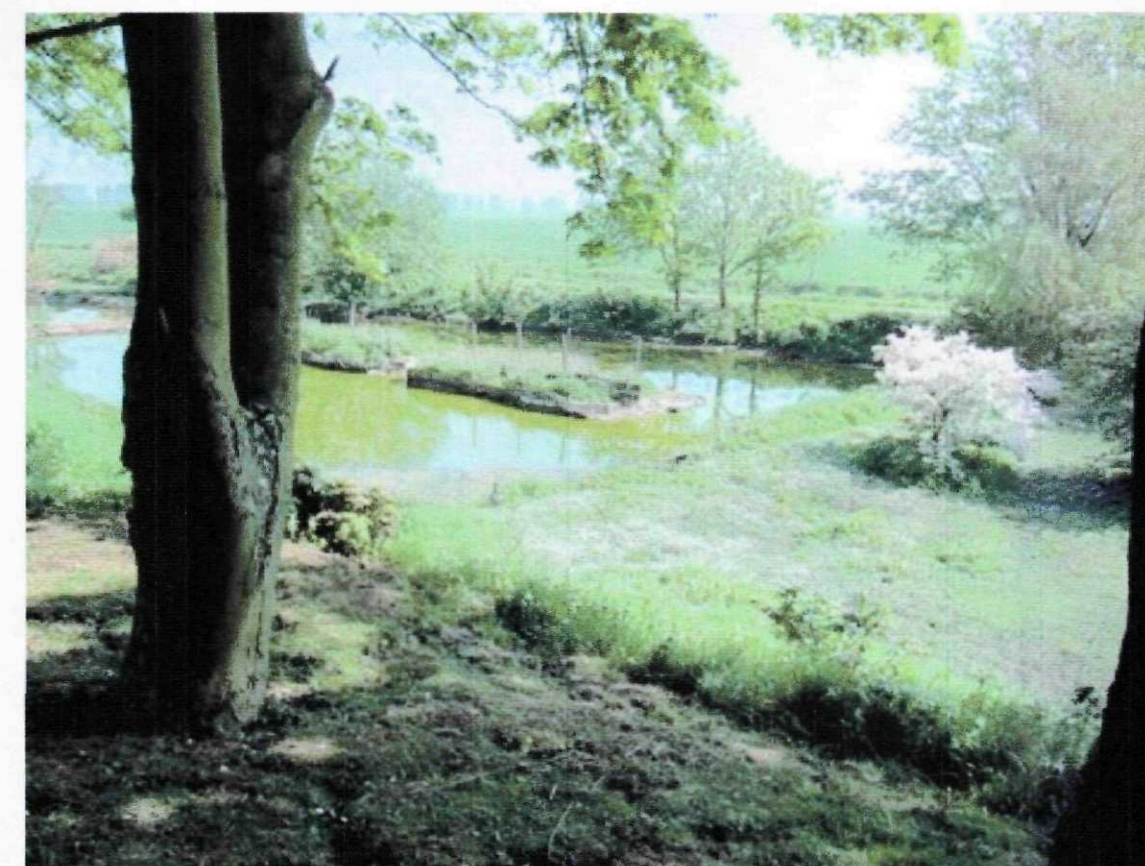
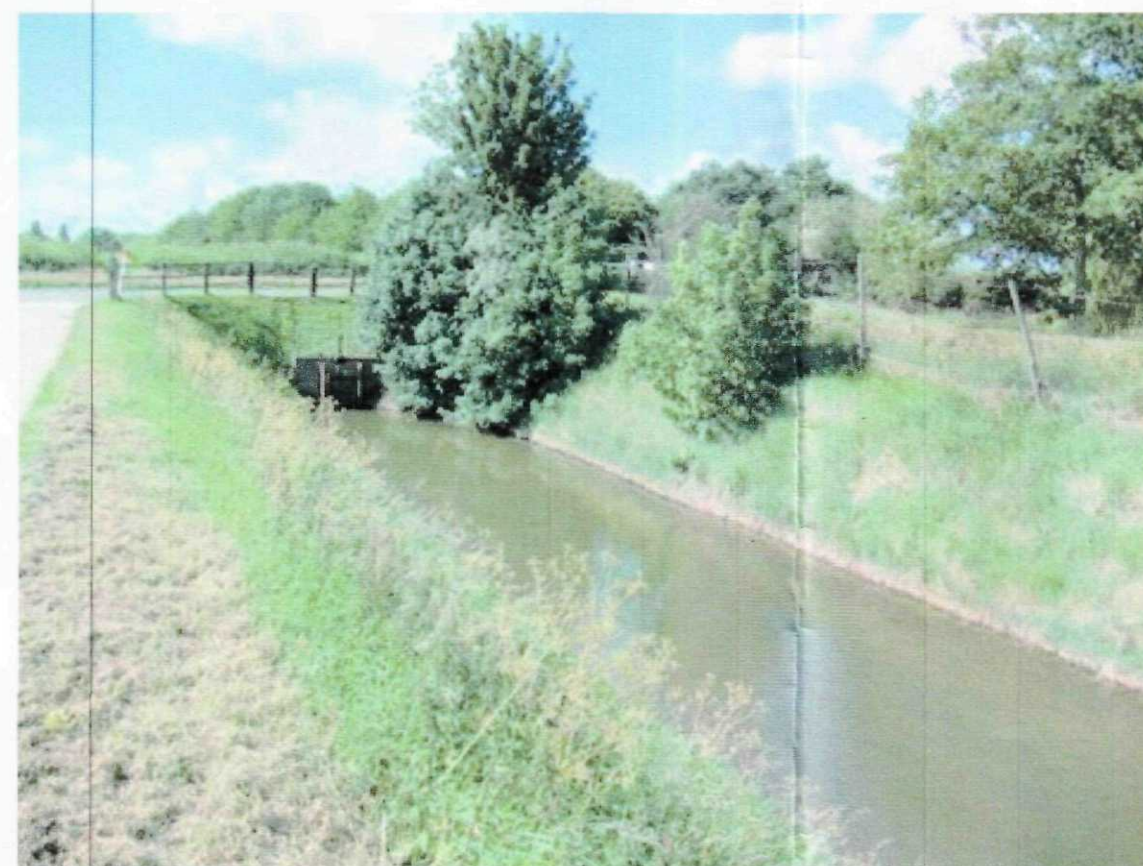
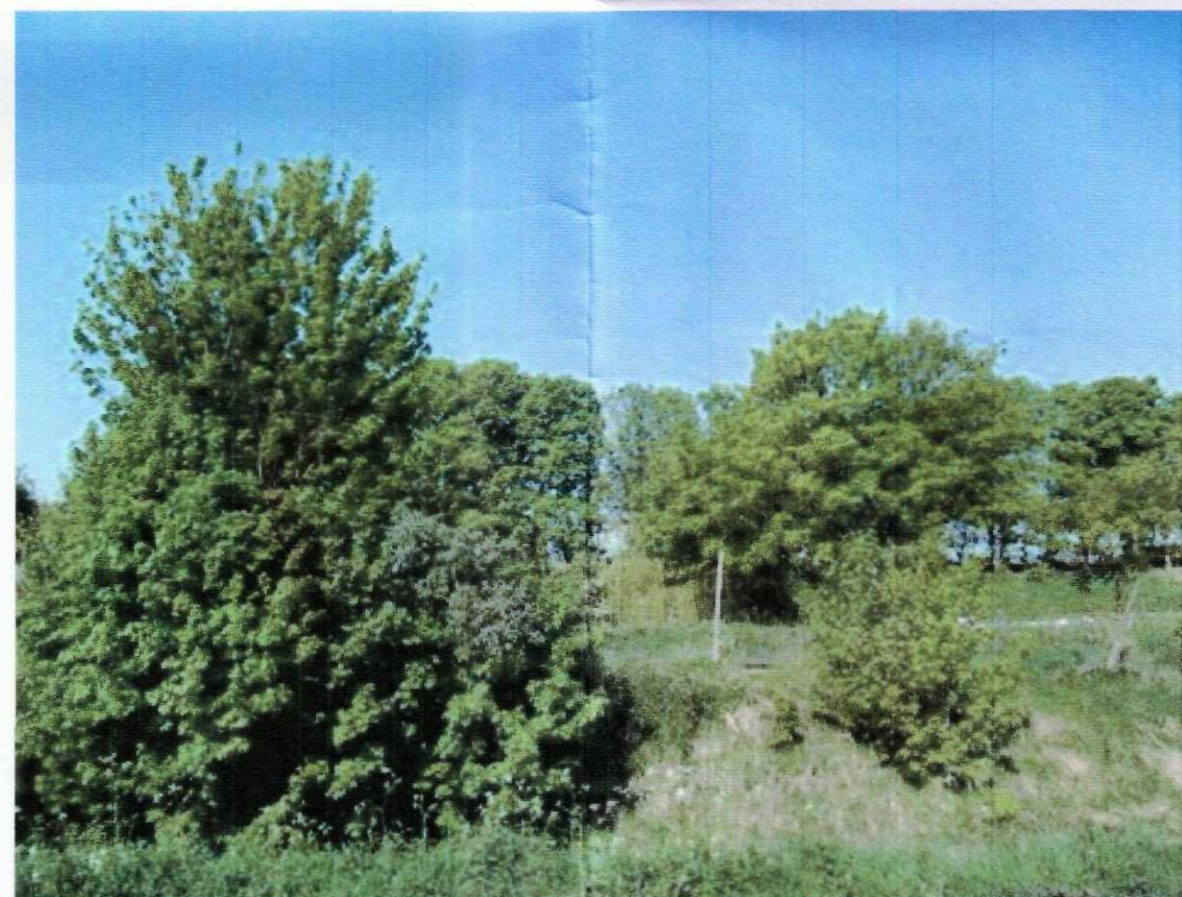


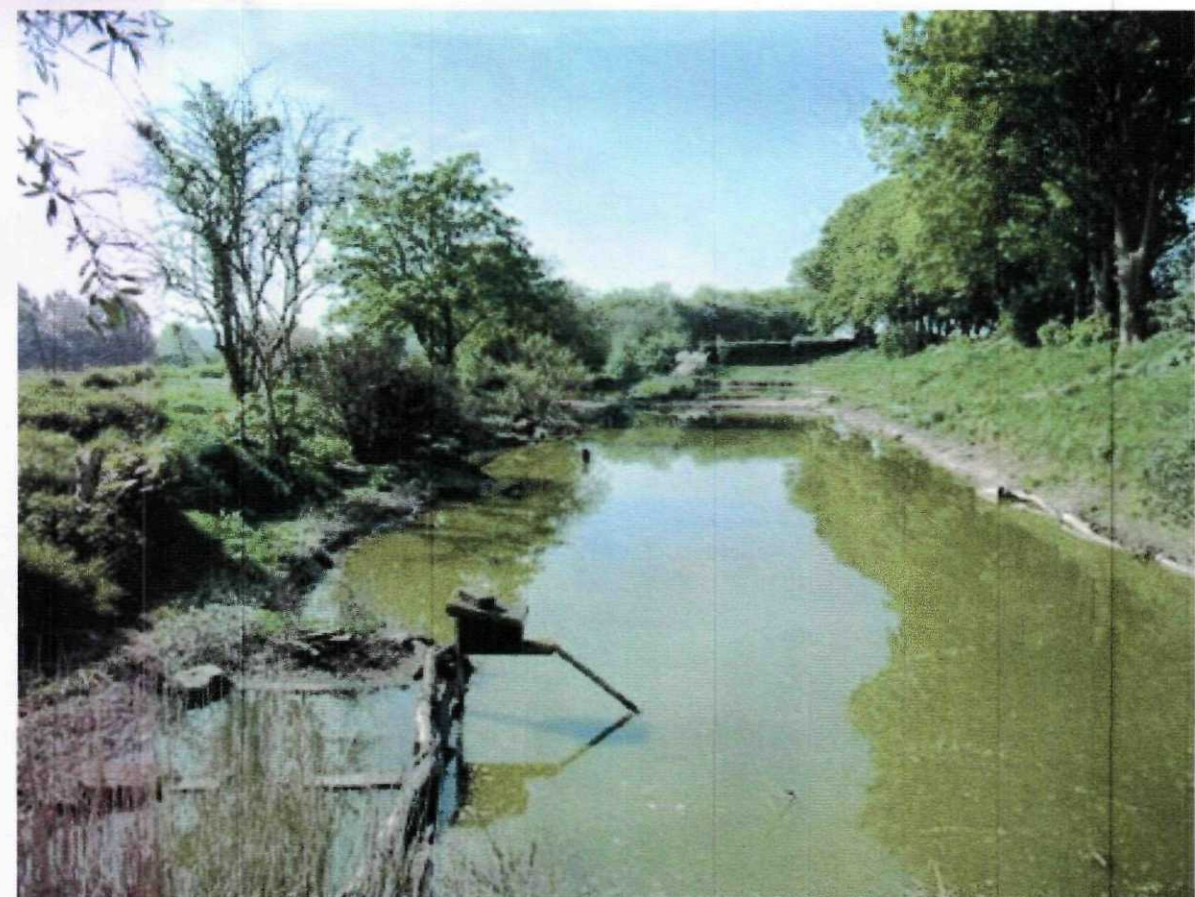

AMENDED PLAN
Ref. A1

Planning 3400
14 JUN 2011
Ref: 0321-11

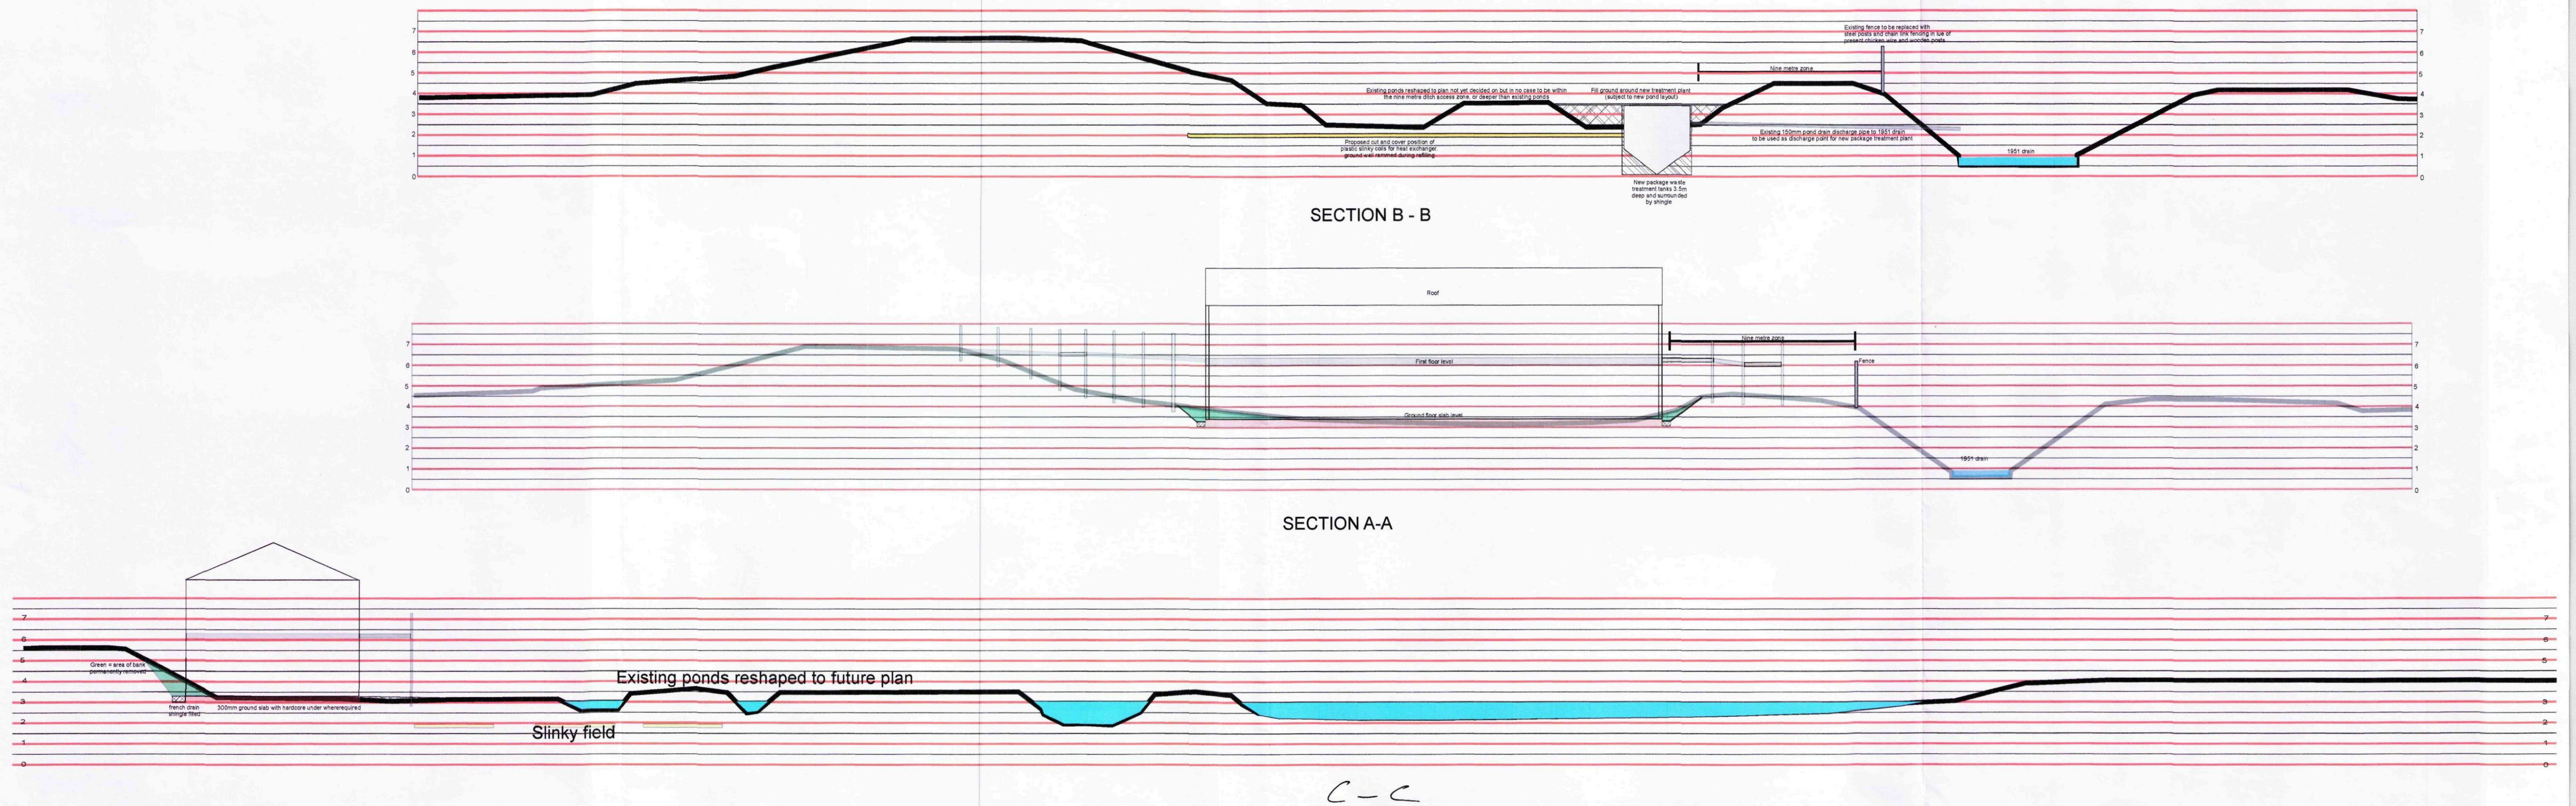

Snowgoose Wildlife Trust

Sir Peter Scott Centenary Centre

East Bank Lighthouse, Sutton Bridge

Drawing 9/1h/ 12/6/2011